


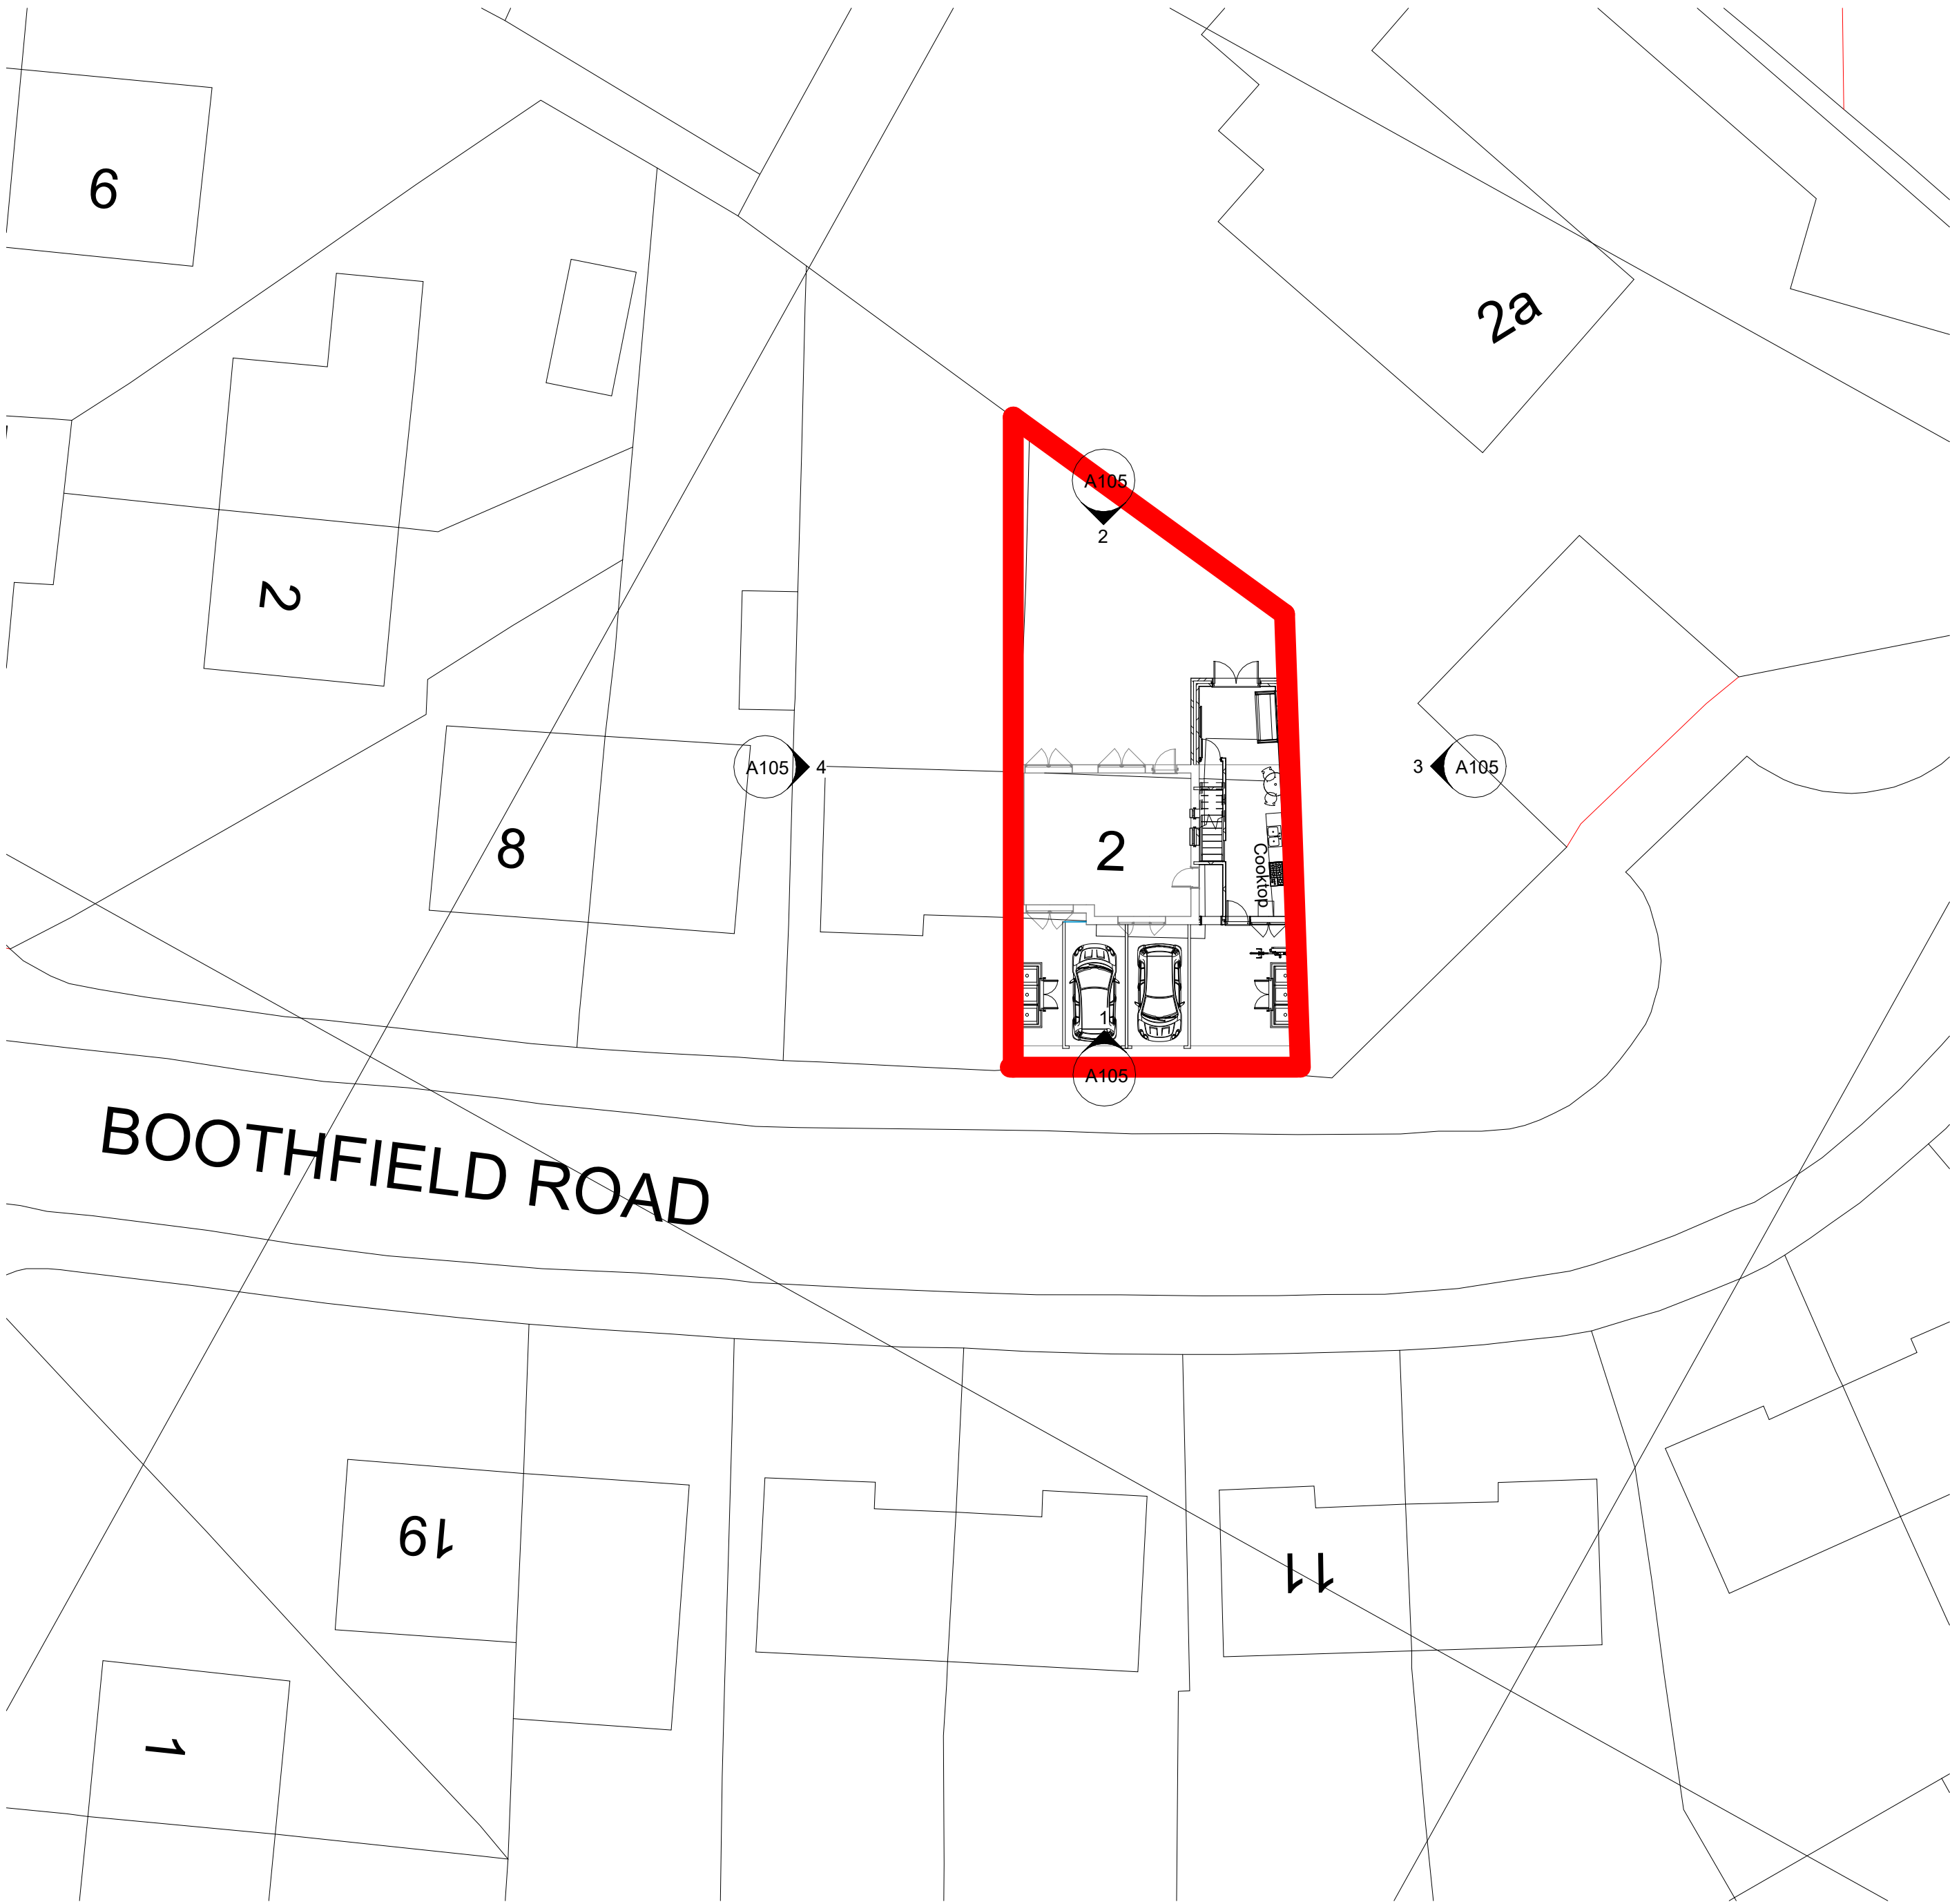

2 SITE PLAN
1 : 200



1 LOCATION PLAN
1 : 1250

RED LINE INDICATING SITE BOUNDARY
2 BOOTHFIELD AVENUE, MANCHESTER
M22 8AS

A PARKING AND BIN PROVISION 10/06/21 NK NK				
Rev	Description	Date	Dr	App
by	by	by	by	by
NK		05/24/21	NK	



NK Architectural Services
Office 03, 1st Floor,
227 Finney Lane, Heald Green
Cheshire
SK8 6PX
0161 816 7162
www.nkarchitecturalservices.co.uk
enquiries@nkarchitecturalservices.co.uk

client name Spocsoft Limited		
project 2 BOOTHFIELD MANCHESTER M22 8AS - NEW SELF CONTAINED DUPLEX 1 BED FLAT		
drawing SITE AND LOCATION PLAN		
computer file C:\Users\james\OneDrive\NK-Arch\2 BOOTHFIELD - RAGU2\BOOTHFIELD.dwg	plot date	
project number 2021.00383.331	scale As indicated	@A1
drawing number A106	rev A	issue status

This drawing is to be read in conjunction with all related drawings. All dimensions must be checked and verified on site before commencing any work or producing shop drawings. The originator should be notified immediately of any discrepancy. This drawing is copyright and remains the property of NK Architectural Services.