




Front Elevation (South East)

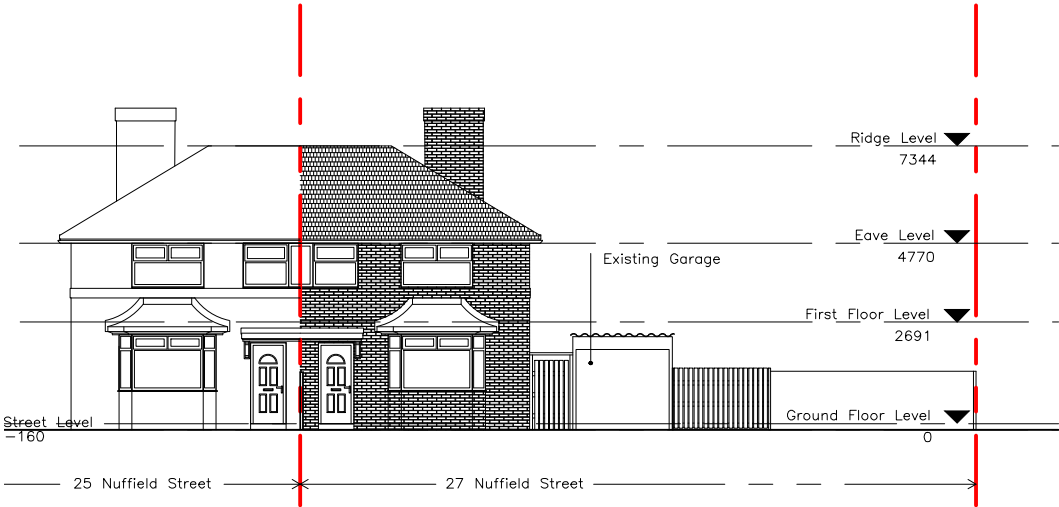


Front Elevation: showing front boundary wall

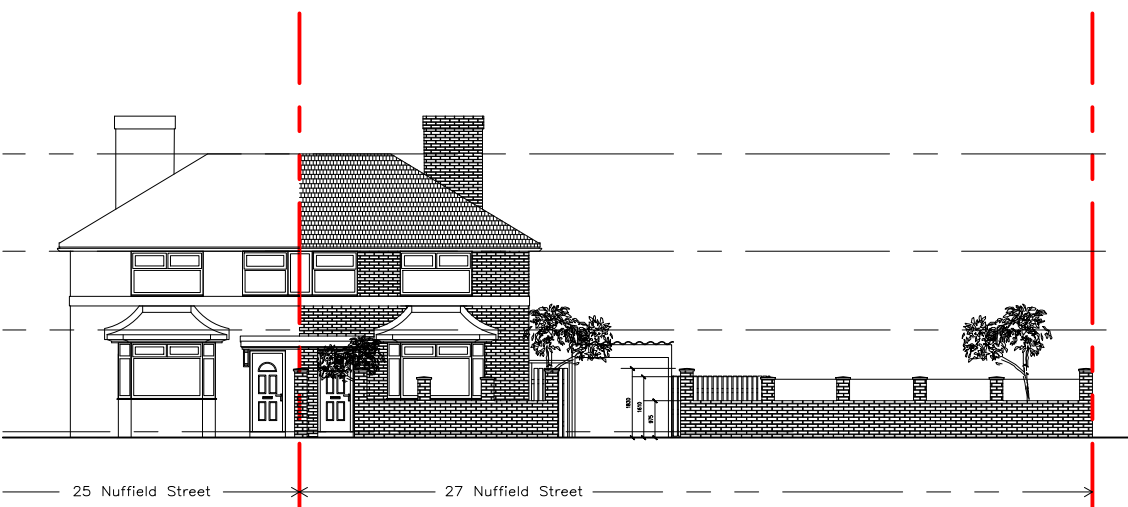

Rear Elevation (North West)

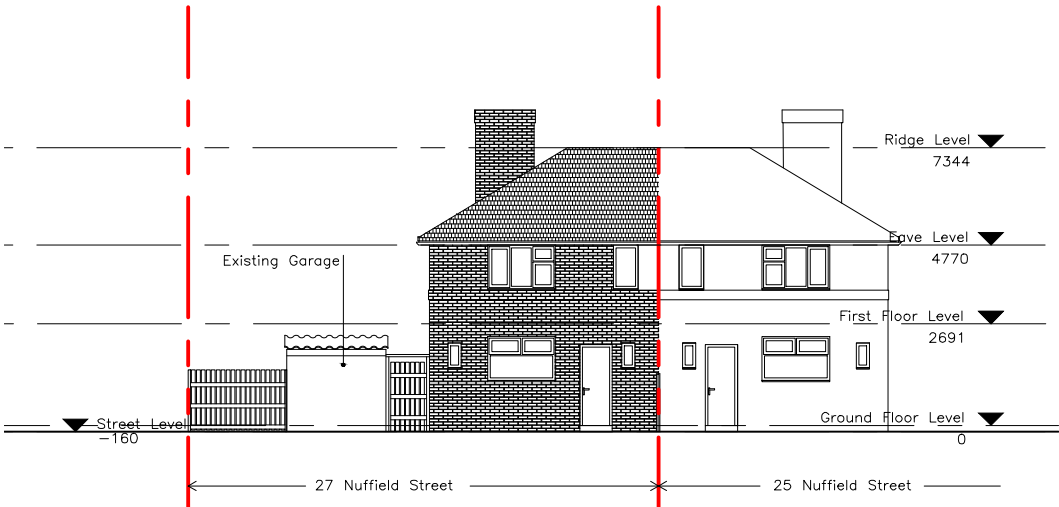

Side Elevation (North East)

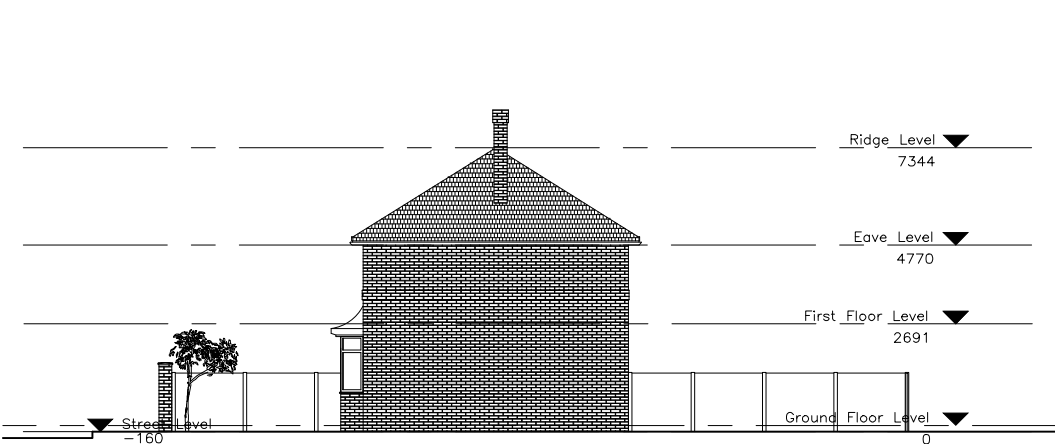

General Notes

All site dimensions shall be verified by the Contractor on site prior to commencing any works.

Do not scale from this drawing.

Only work to written dimensions.

This drawing is the property of Architecture Graphic (t/a AG) and copyright is reserved by them. The drawing is not to be copied or disclosed by or to any unauthorised persons without the prior written consent of AG.

The content of this drawing is design intent only and has not been checked against current approved documents of the statutory Building Regulations, the Equality Act, BS8300 and has not been surveyed for asbestos or where required, submitted for town planning approval.

Revision

Scale 1:200@A3
Status Planning
Drawn by K.Y
Date 02.08.19
Client

Mr & Mrs To

Project
27 Nuffield Street

Drawing Description
Existing Elevations

Drawing No. PR033_PL04

Rev.

architecture
graphic

e ■ architecturegraphics@hotmail.com