




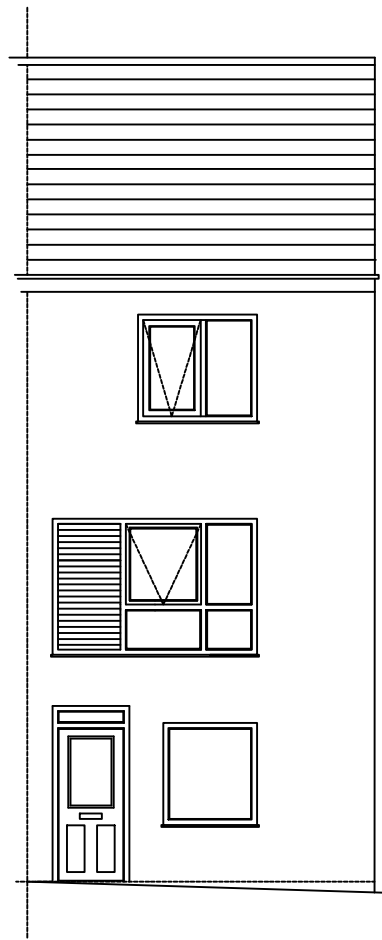


Front (north) elevation

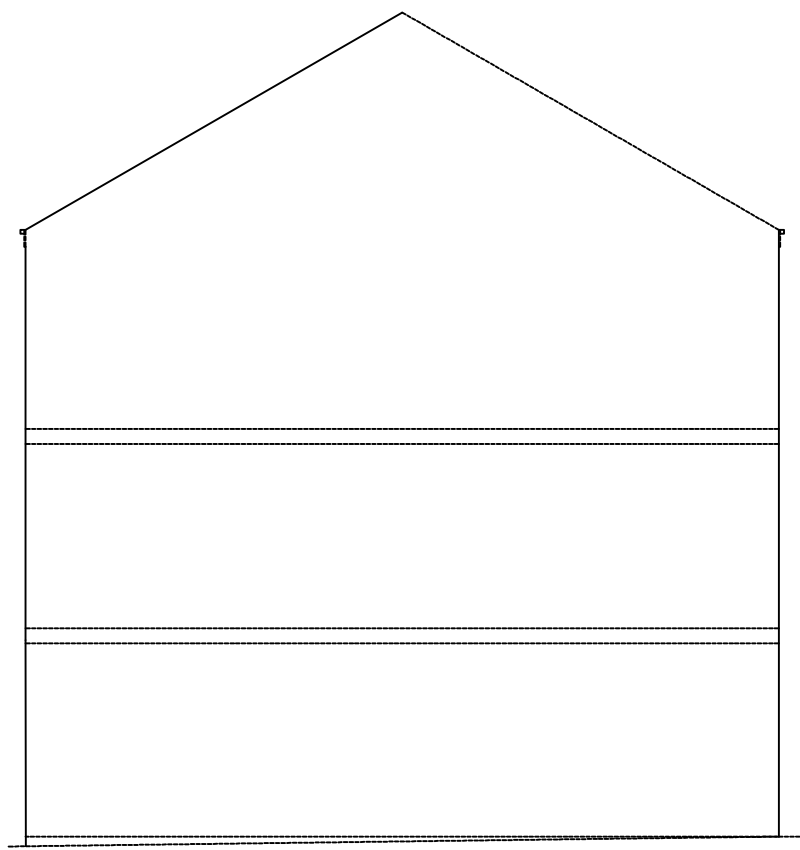

Side (east) elevation

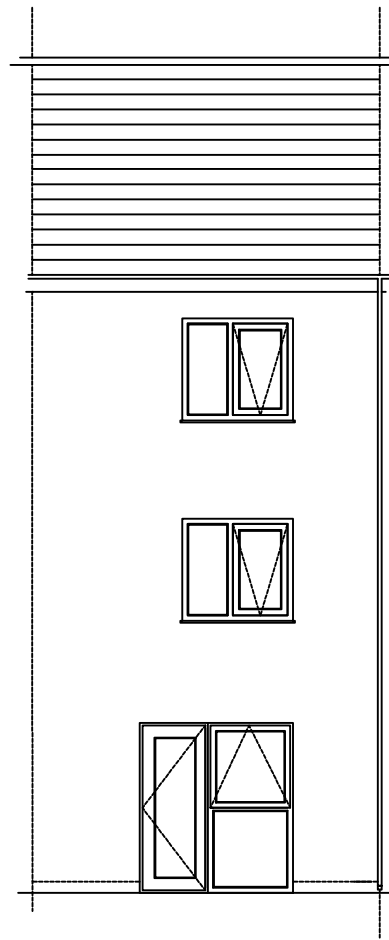


Rear (south) elevation

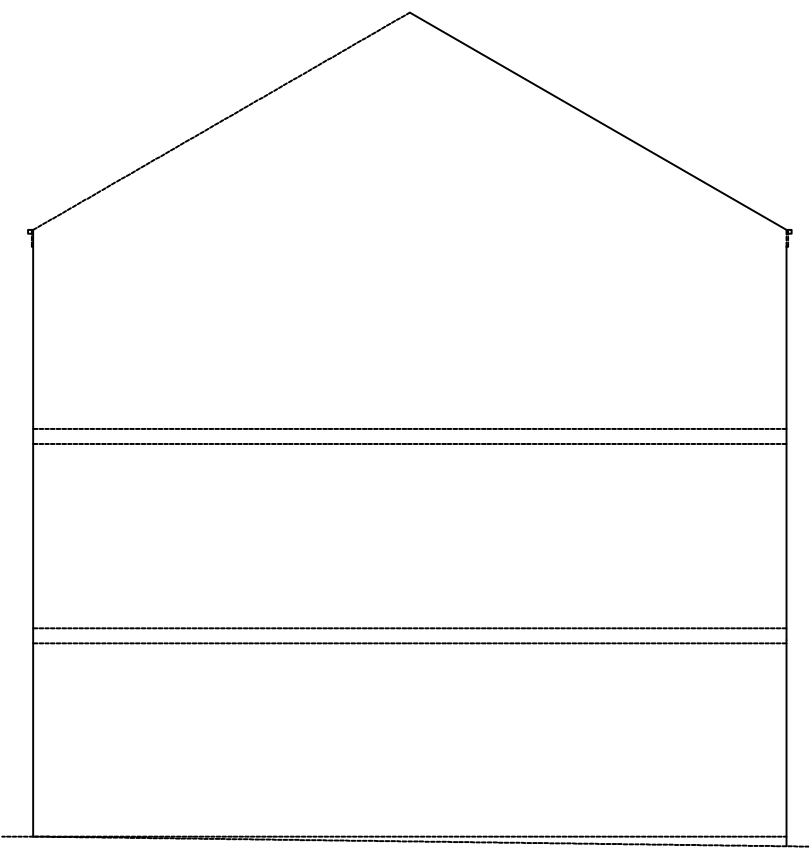


Side (west) elevation


Existing elevations @ 1:100

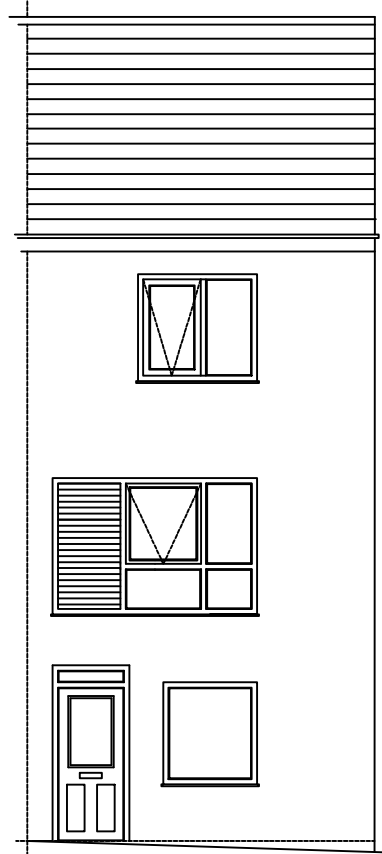


Front elevation

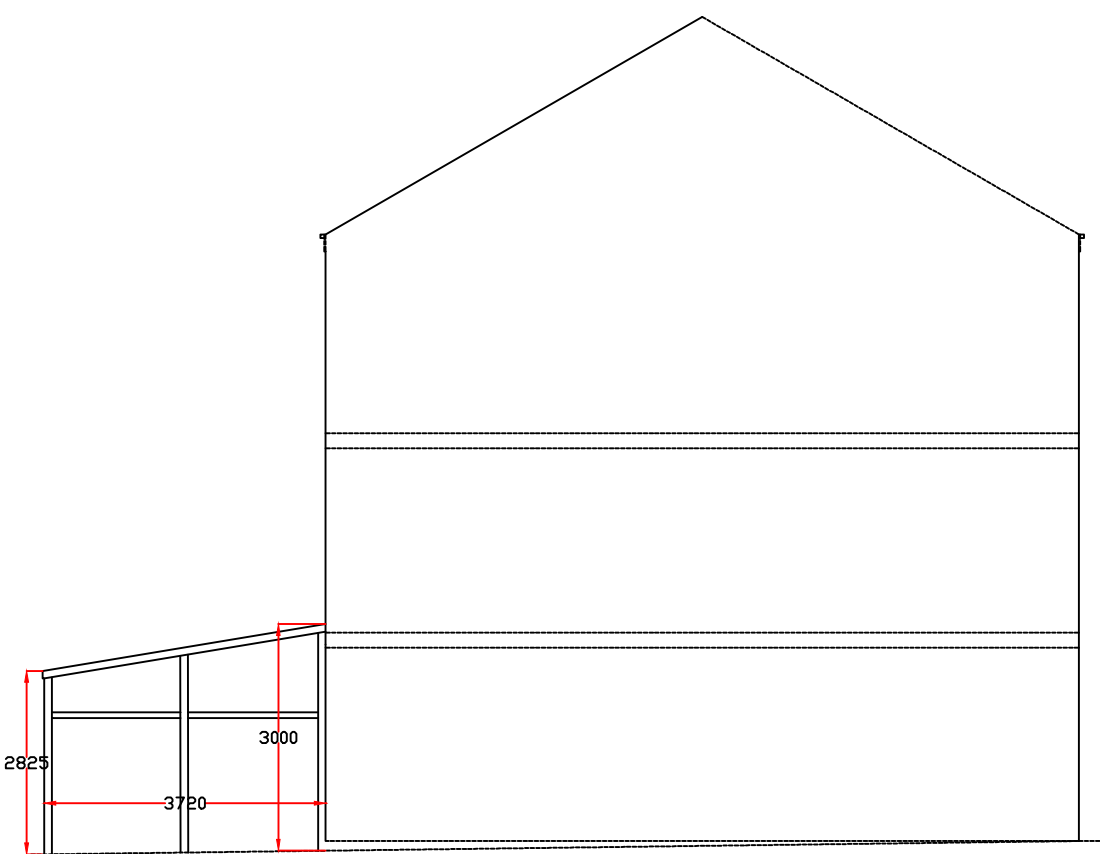

Side (east) elevation

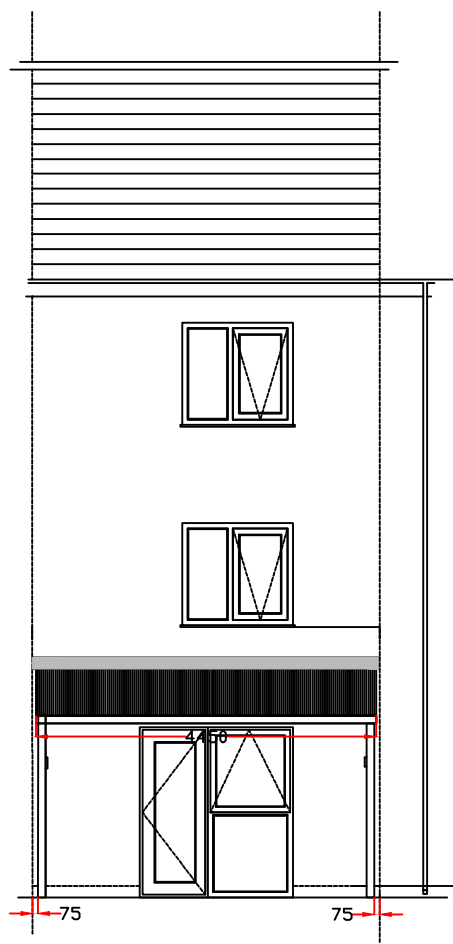


Rear elevation

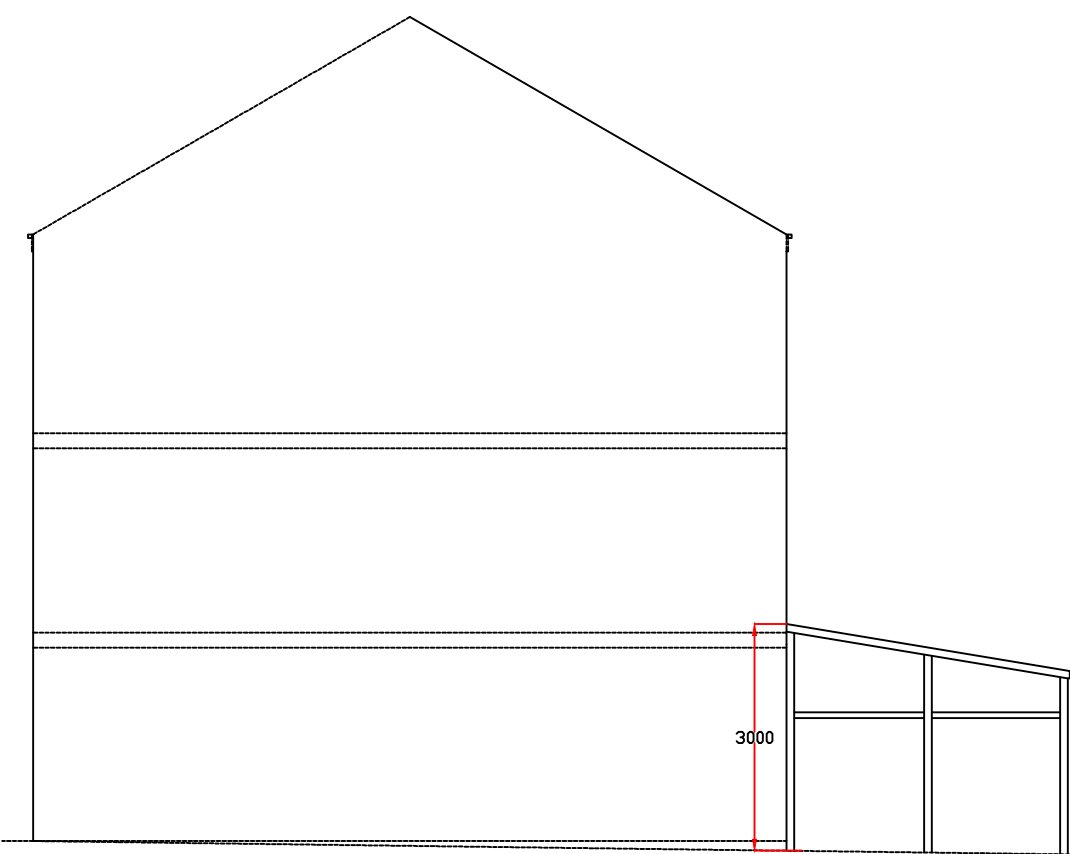


Side (west) elevation


Proposed elevations @ 1:100

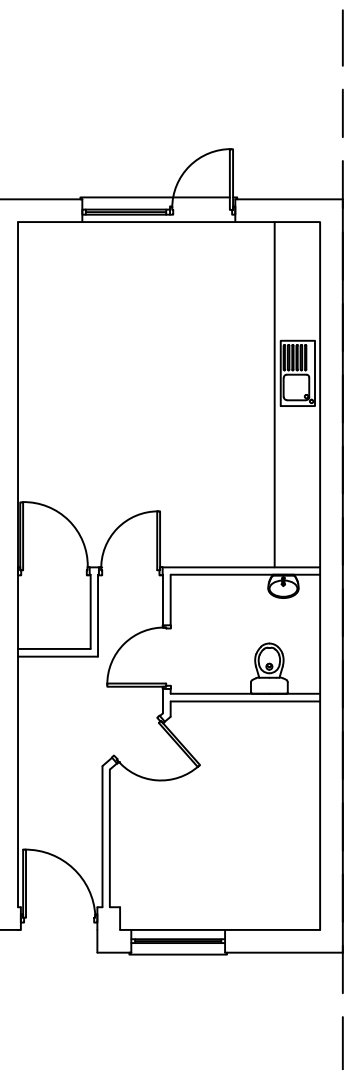

Ground floor plan

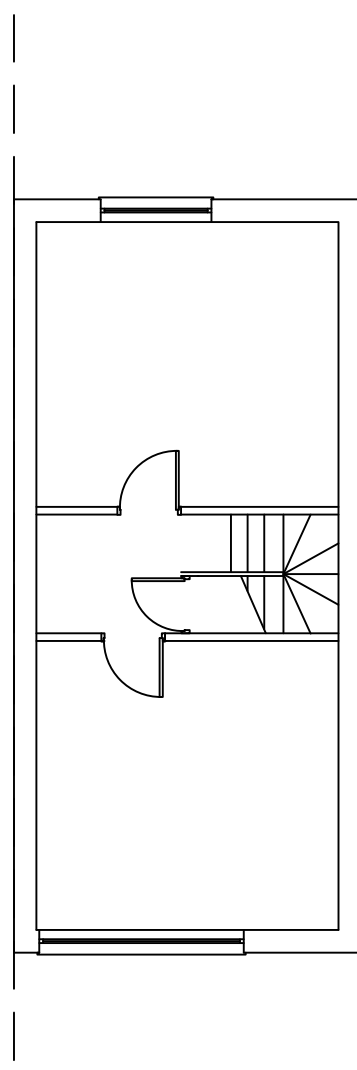


1st floor plan

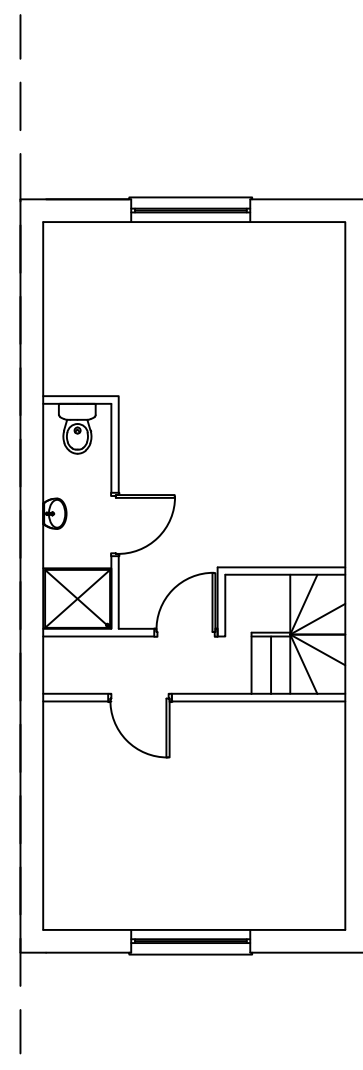


2nd floor plan


Existing plans @ 1:100

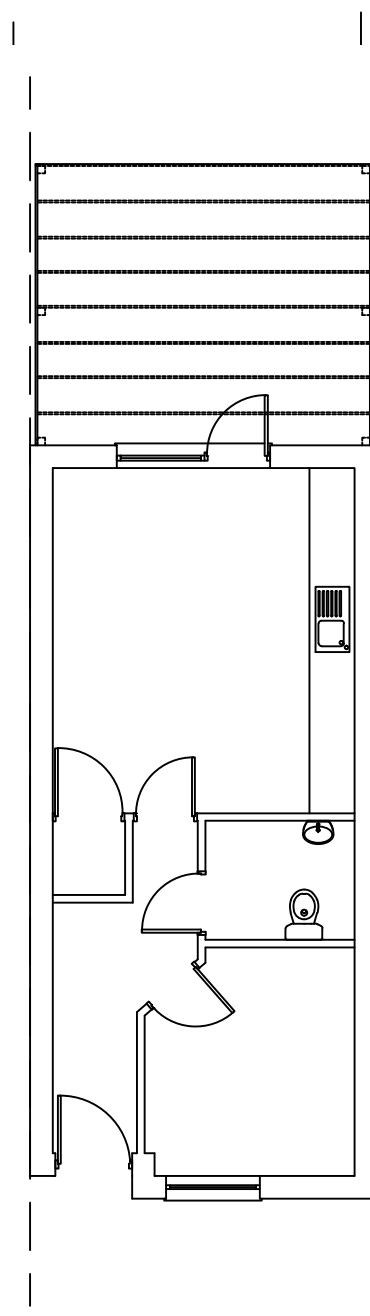

Ground floor plan

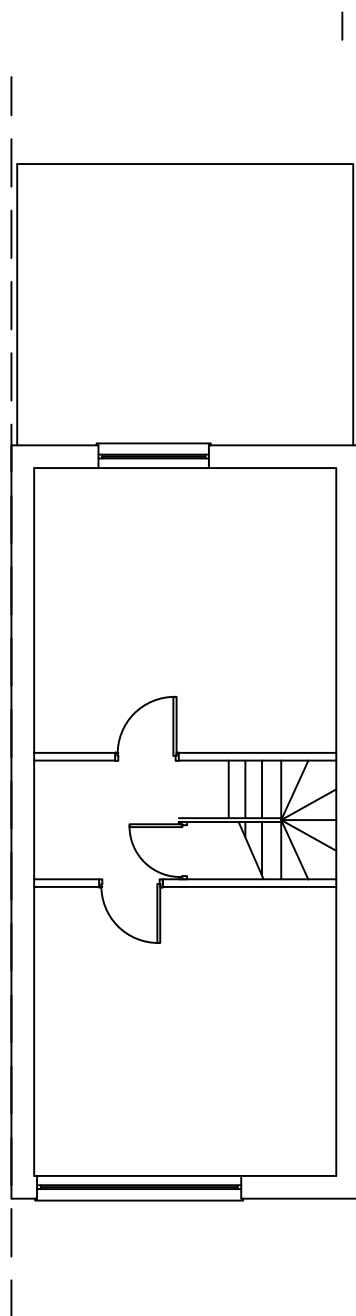


1st floor plan

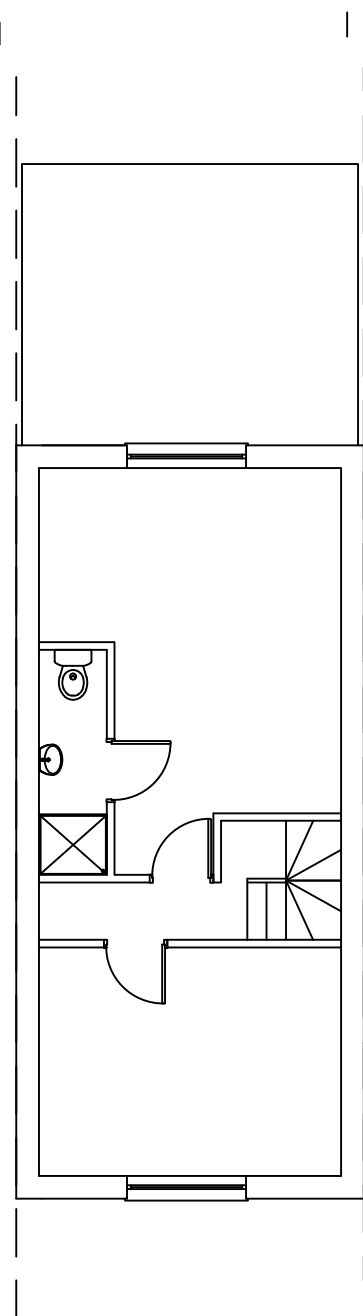

2nd floor plan

Proposed plans @ 1:100

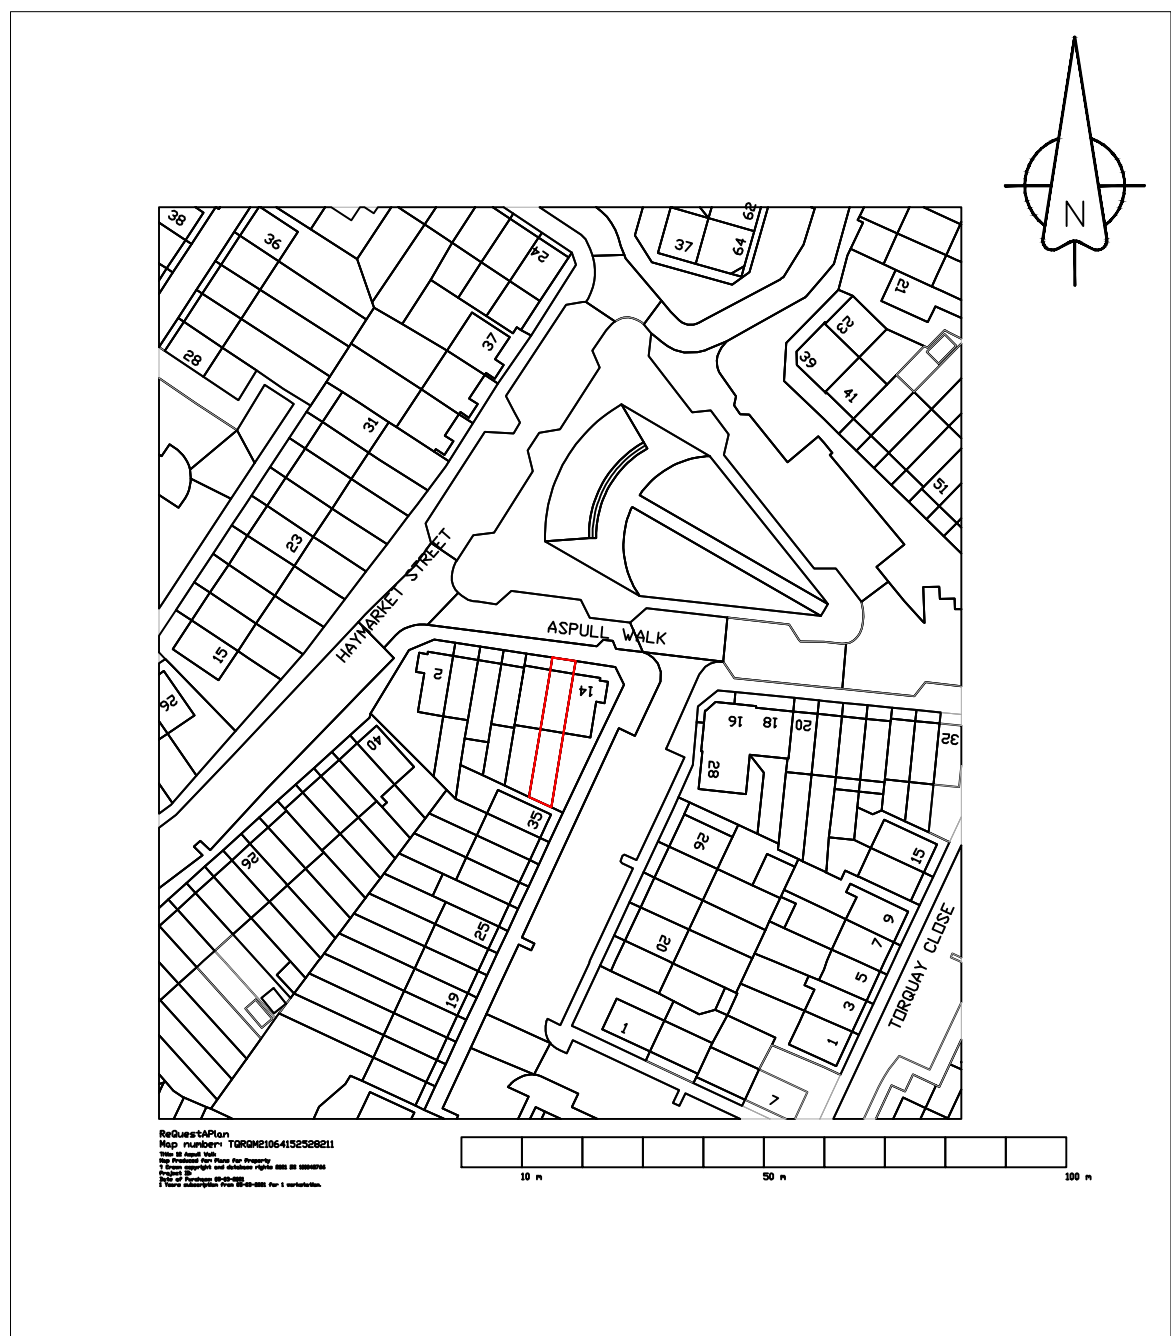

Site location plan @ 1:1250



Site layout plan @ 1:500

Notes:
Treated softwood timber posts,
rails, & rafters, with high quality
polycarbonate roof sheets.
Vertical posts set 75mm in
from boundary.
Overall width = 4.5m.
Max. height of roof = 3.0m.

DO NOT SCALE OFF THIS DRAWING			
C	02.06.21	MH	Notes amended.
B	02.06.21	MH	Minor amend to elevation.
A	04.05.21	MH	Structure reduced to 3m height.
Revision:	Date:	By:	Details of Revision:
client			
Mr M. Tarazi			
project			
12 Aspull Walk, Manchester, M13 9ER.			
project no	drawing no	rev	
12AW/HHPA	12AW/HHPA-002	C	
description -			
Retrospective application for external lean-to structure - Existing & proposed floor plans & elevations.			
			
scale: As shown @ A1			
date drawn	drawn by	authorised by	
05.03.2021	MH	MH	
purpose of issue			
planning ☒ building regs ☐ tender ☐ comment ☒ approval ☒ construction ☐			