


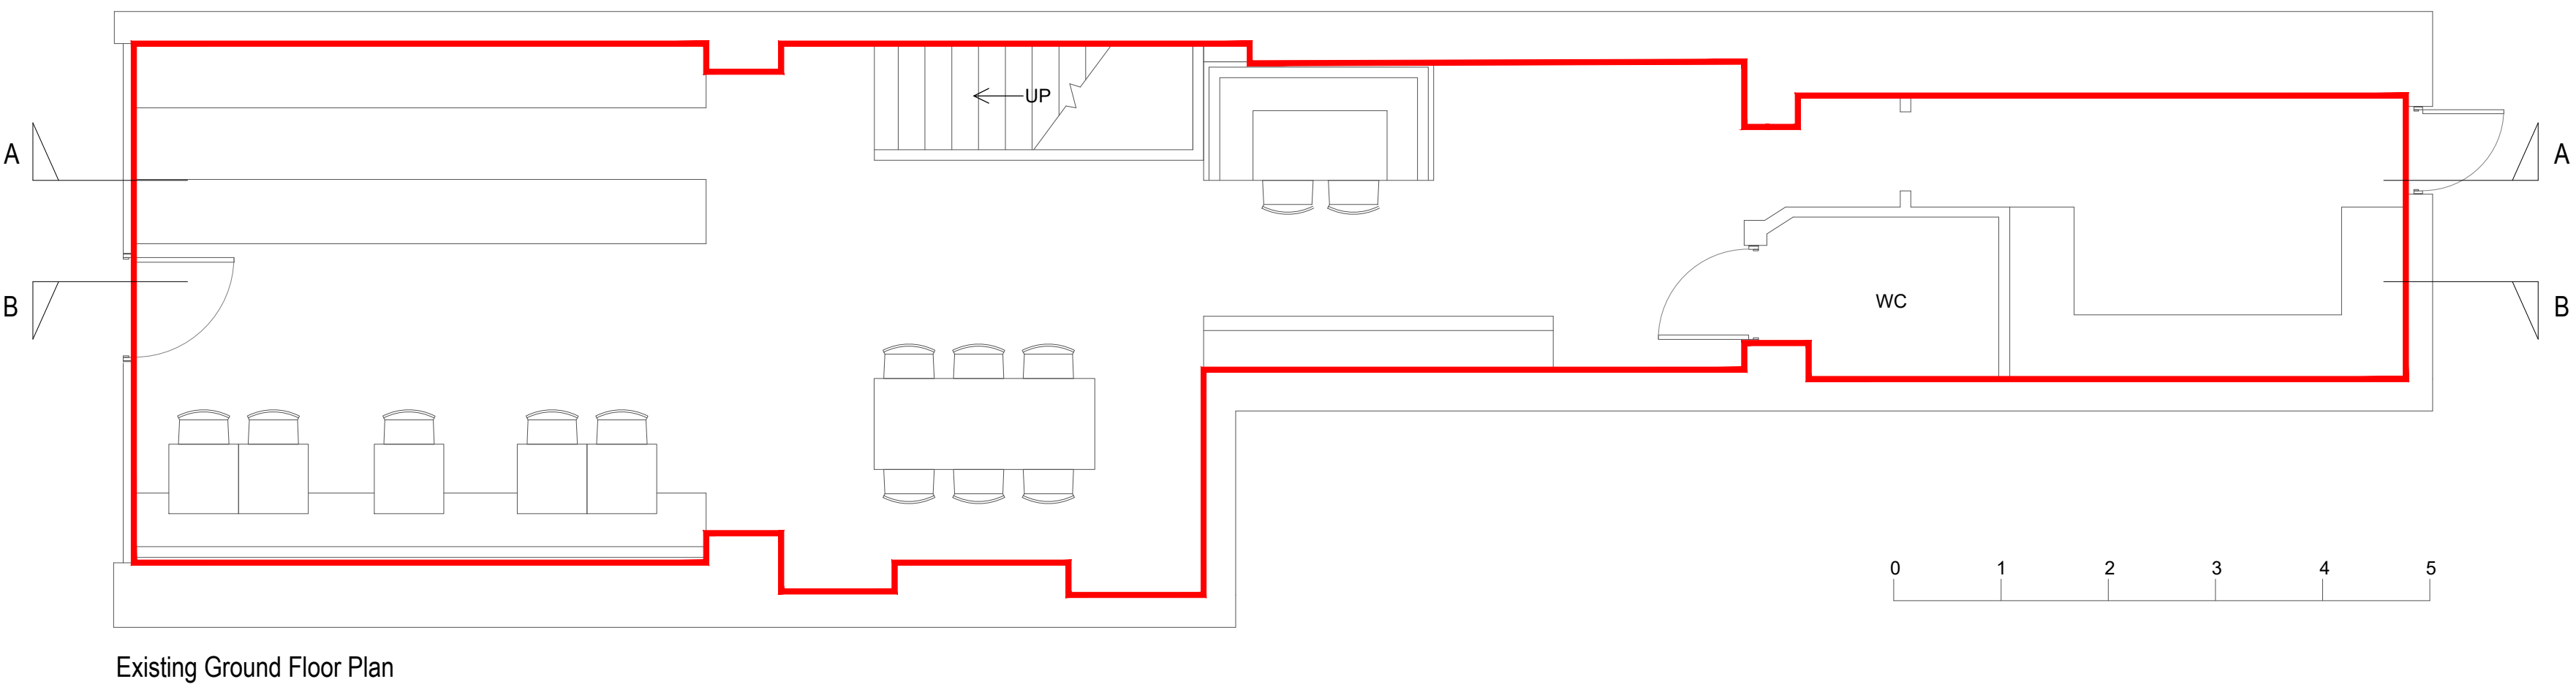


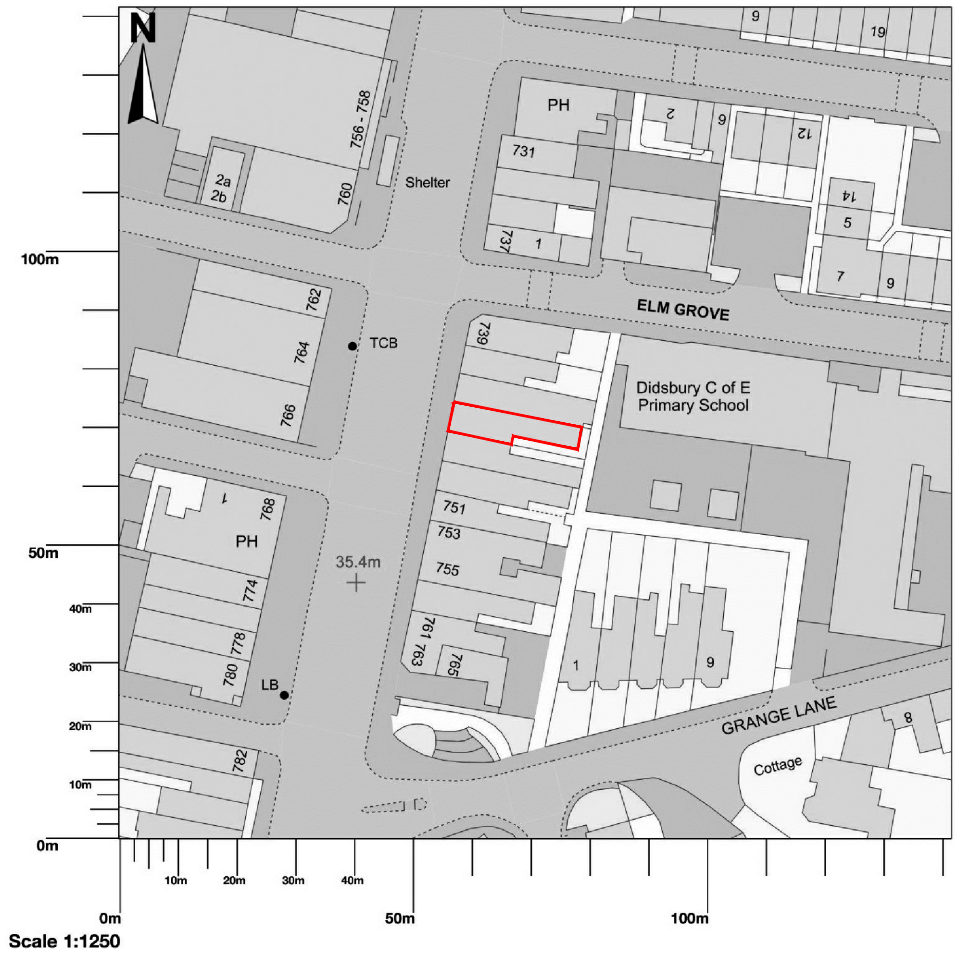

Existing Ground Floor Plan

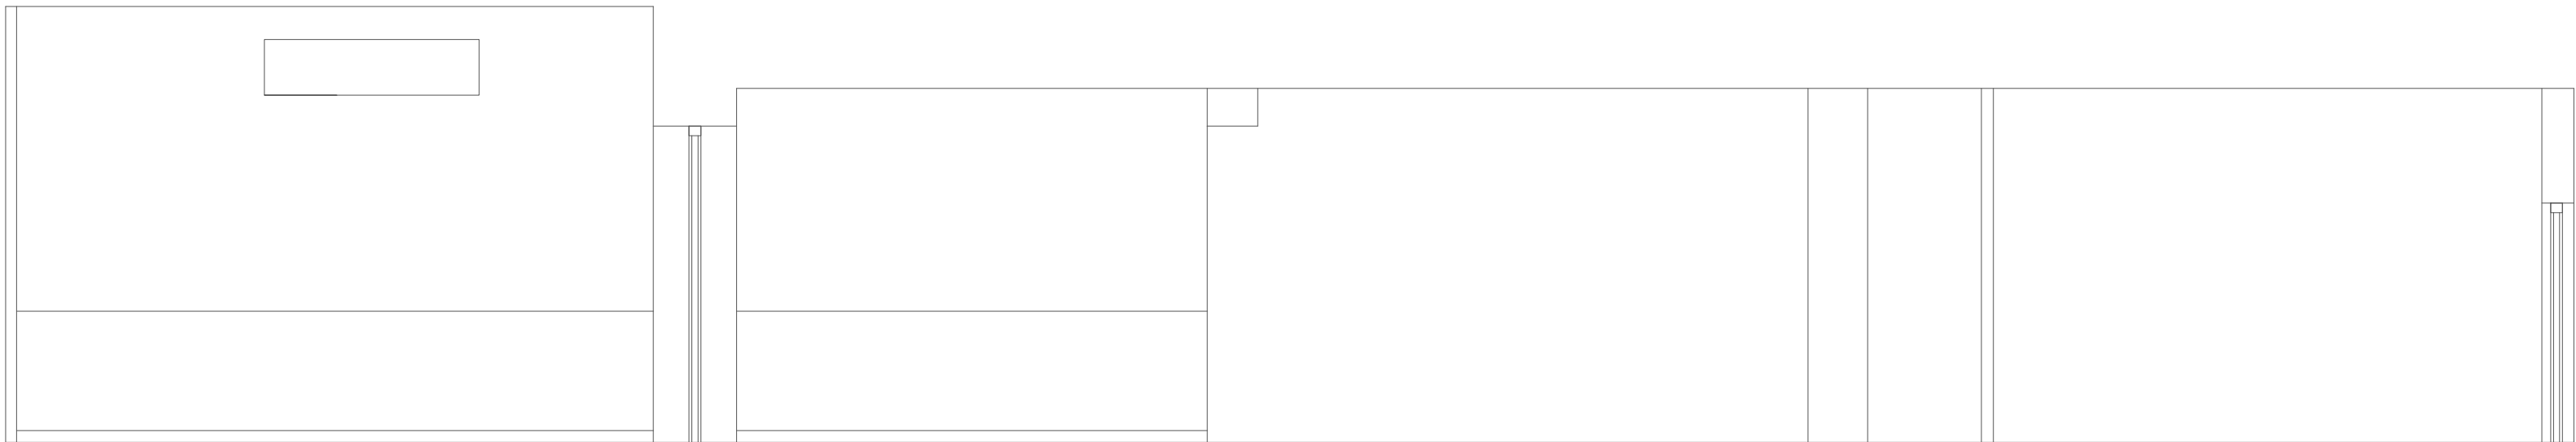

Elevation AA

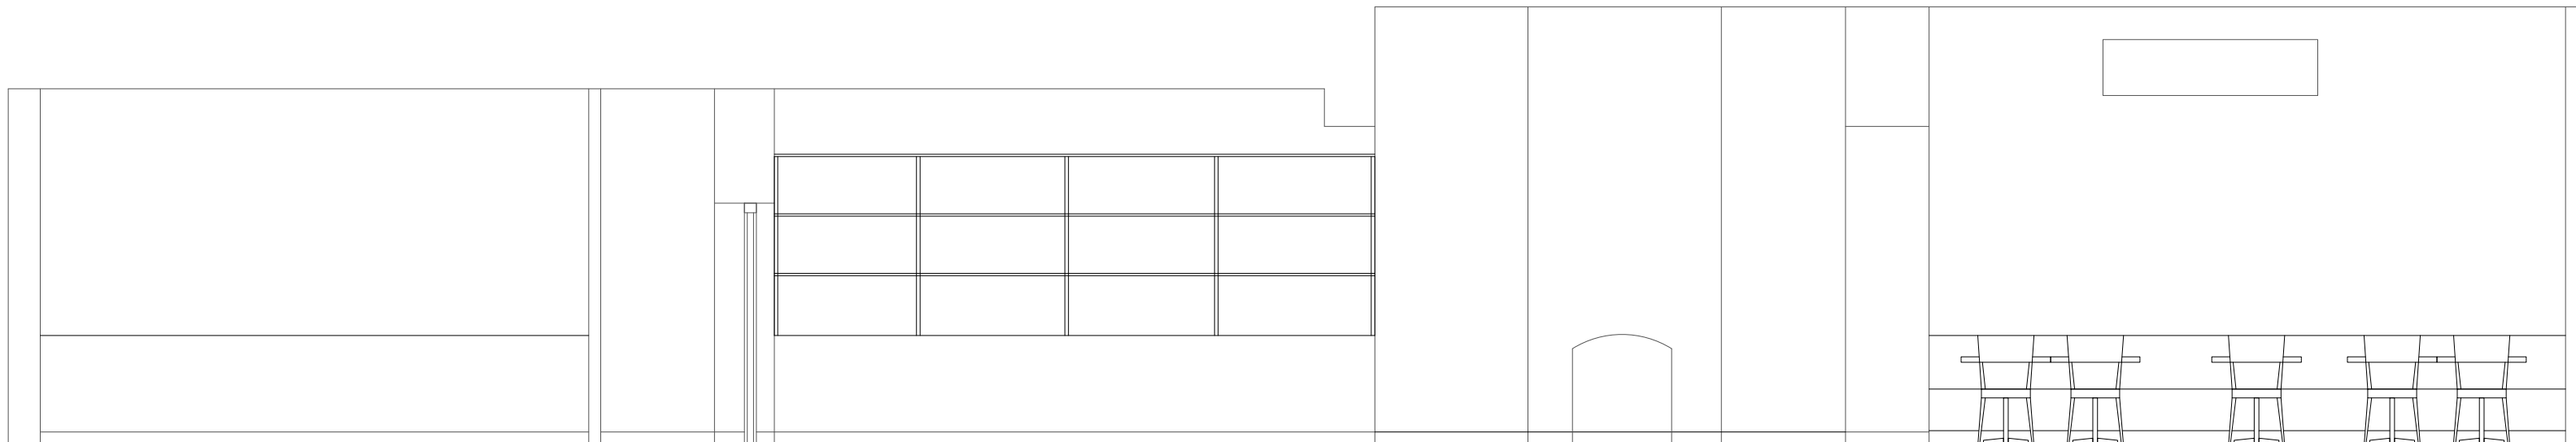

Elevation BB

REVISION DETAILS		DATE
A		

www.quay-interiors.com

Client: 21st
Location: 745 Wilmslow Road, Didsbury
Description: Existing Ground Floor Drawing
Date: 3.3.21
Scale: 1:500@A1
Drawg No: 2121_1

