
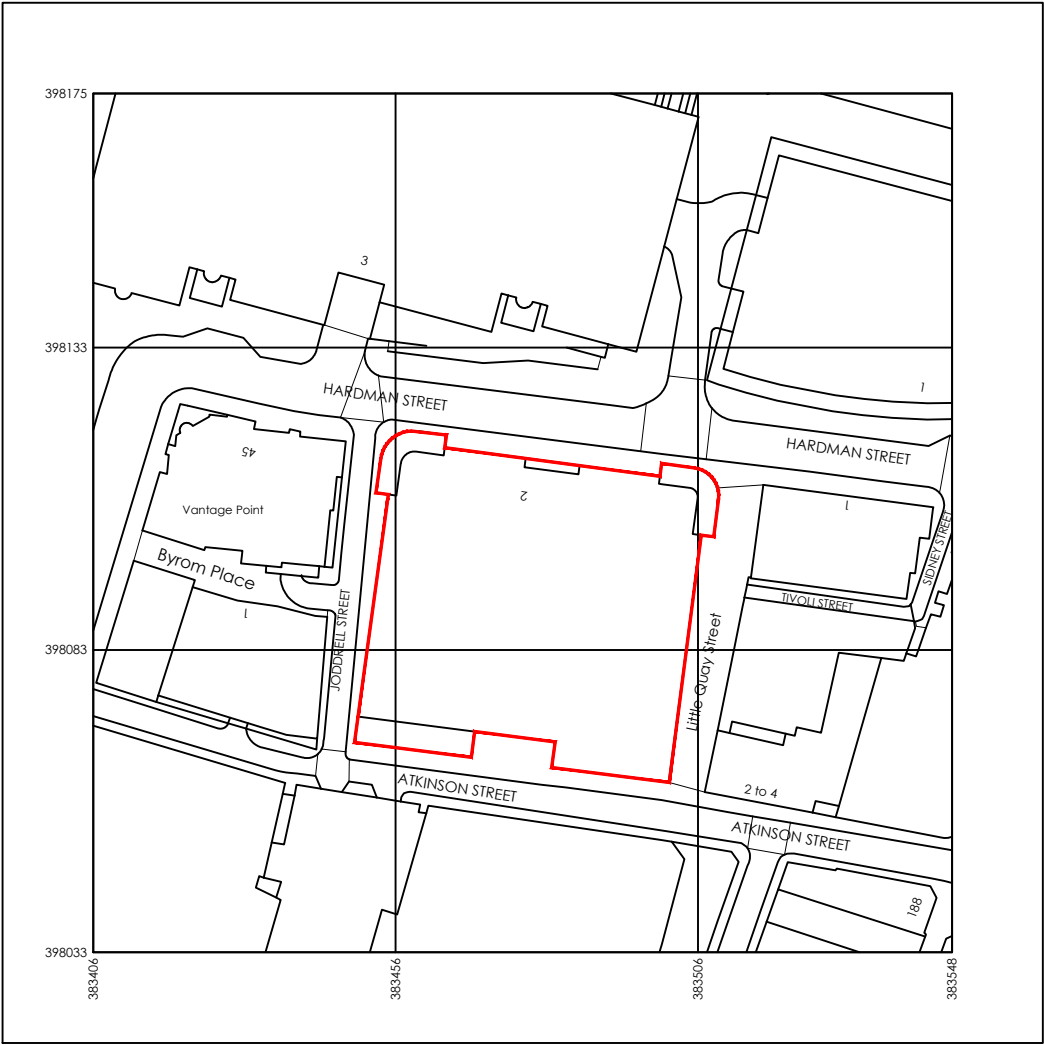


2 HARDMAN STREET

PLANNING APPLICATION FOR ENTRANCE REFURBISHMENT - SITE PLAN / BLOCK PLAN - 1:200

This drawing is the property of bluesky Design and must not be copied or otherwise reproduced. All dimensions must be checked on site before commencing work. This drawing was produced using AutoCAD 2019.

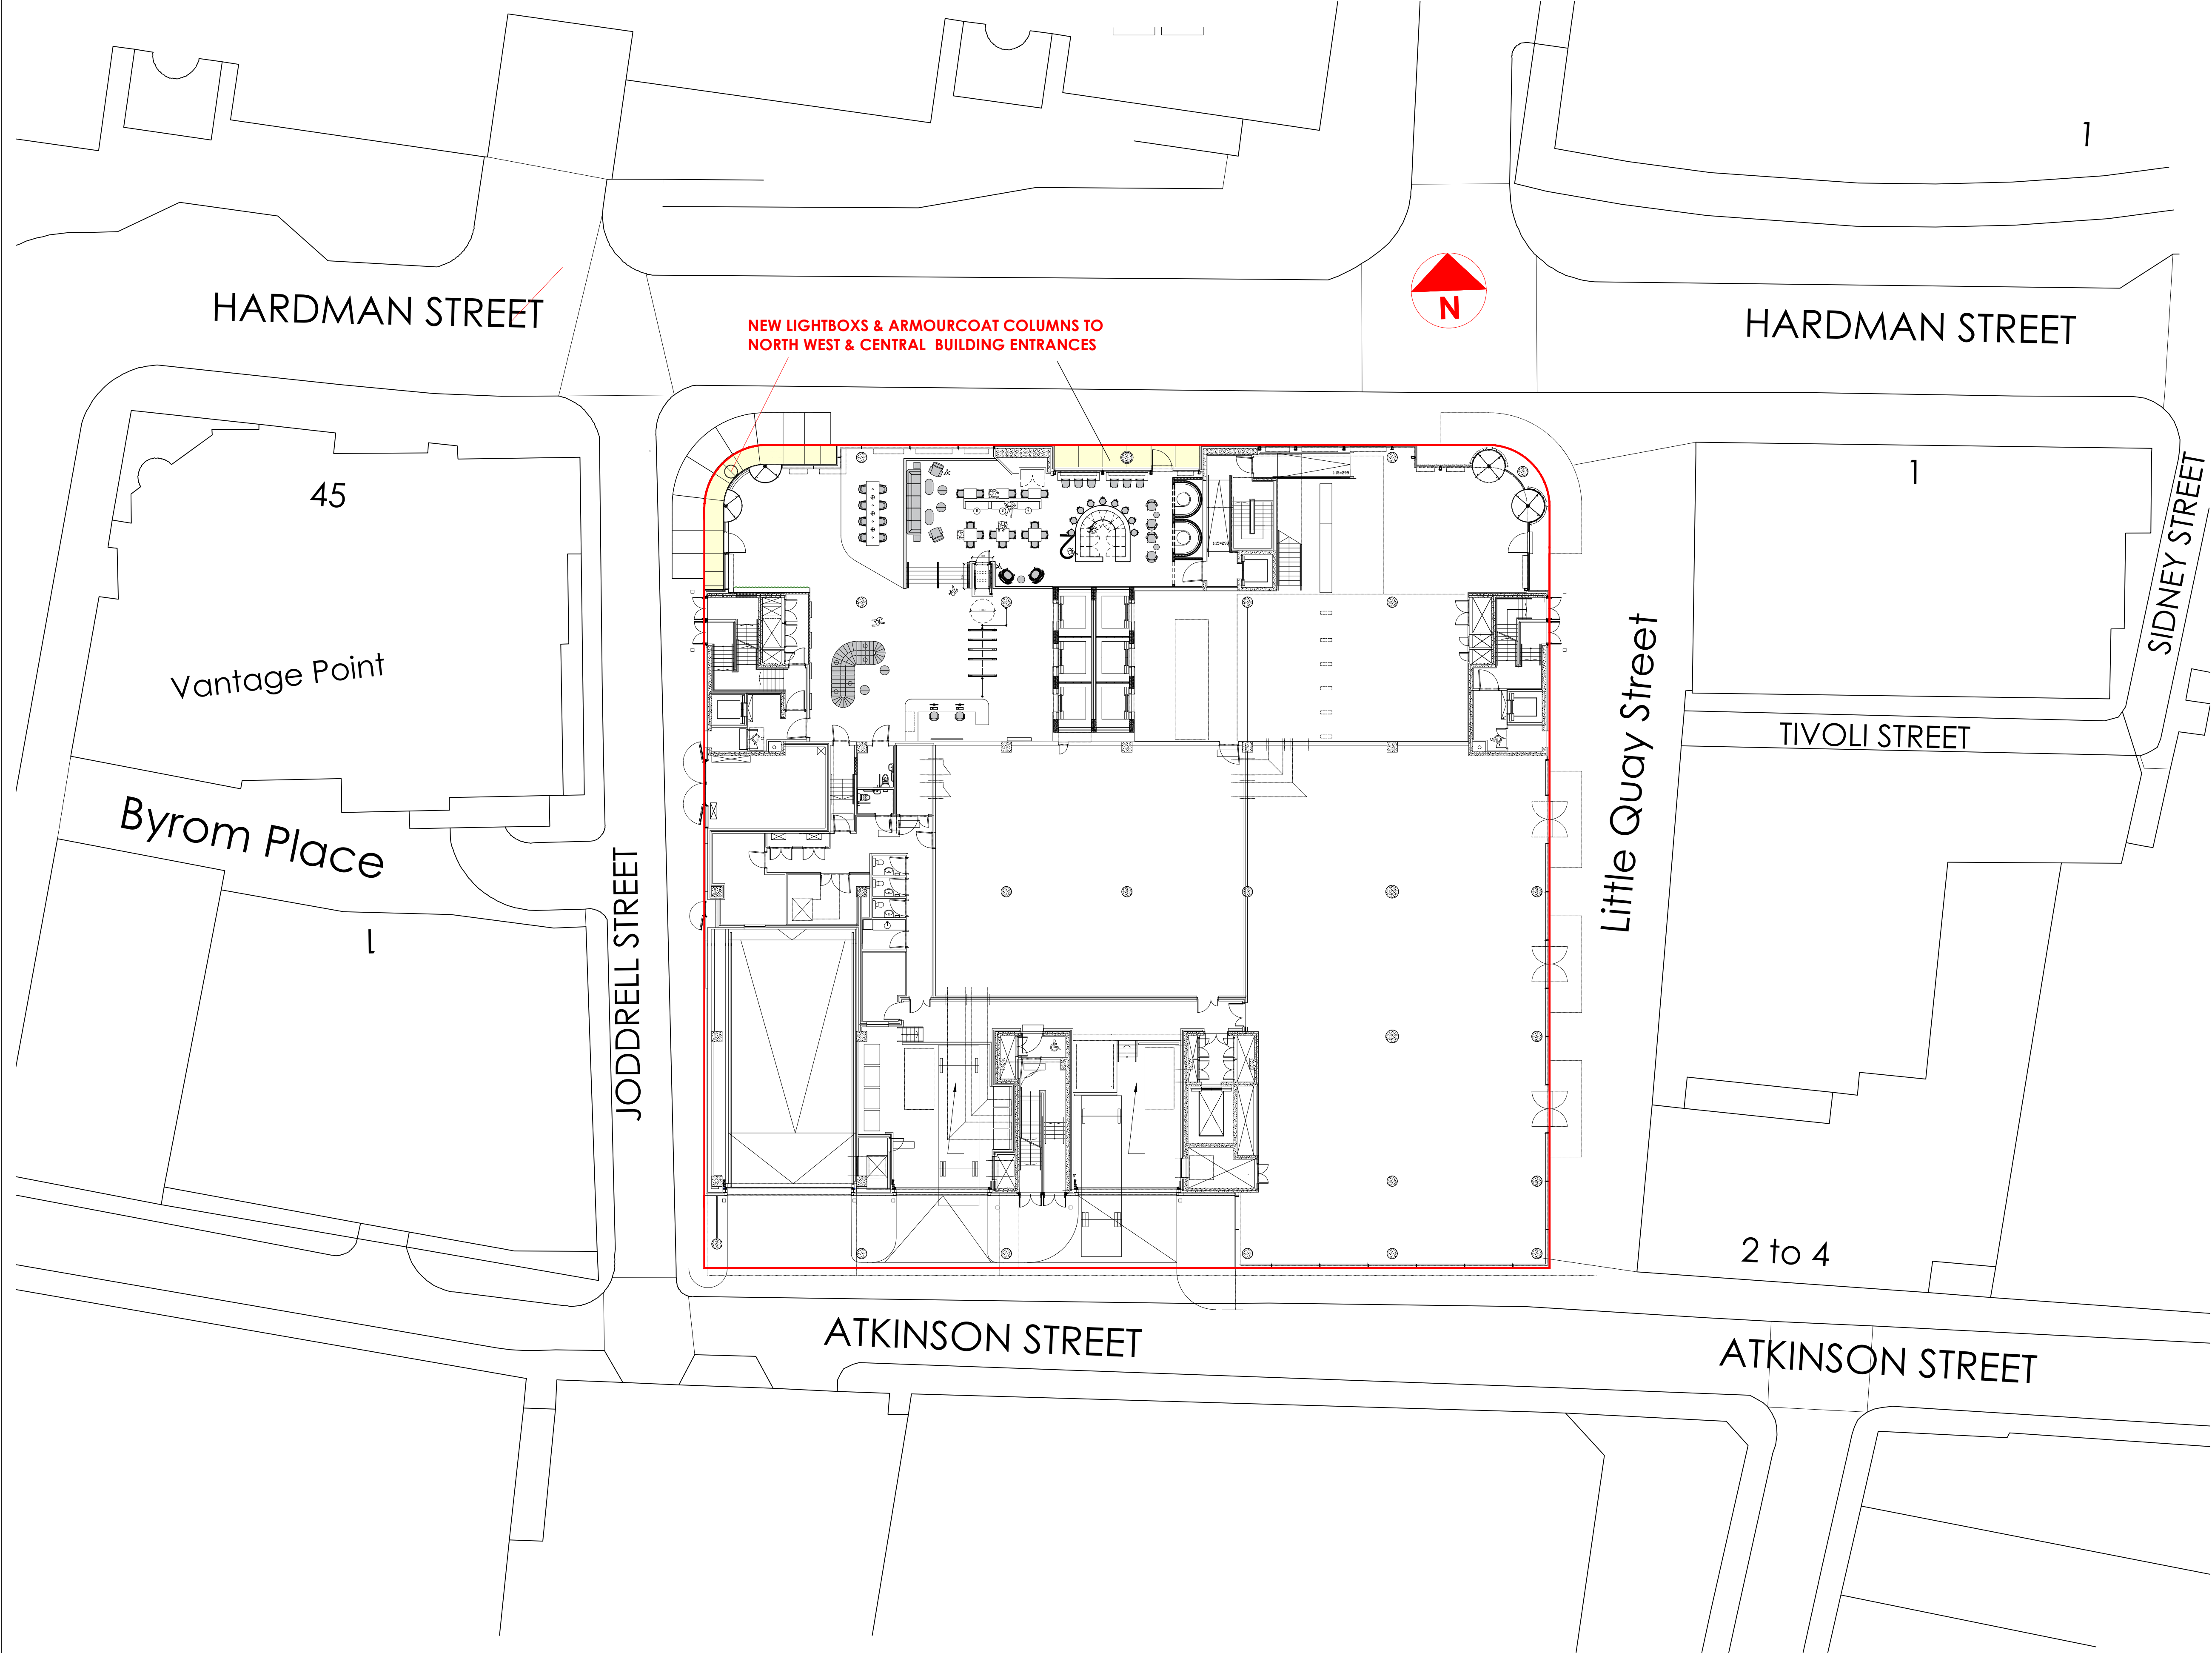

Produced on 26 March 2021 from the Ordnance Survey National Geographic Database and incorporating surveyed revision available at this date.
This map shows the area bounded by 383466 398033, 383548 398033, 383548 398175, 383466 398175, 383466 398033.
Reproduction in whole or part is prohibited without the prior permission of Ordnance Survey.
Crown copyright © 2021. Supplied by Ordnance Survey under the Open Government Licence (www.ogdl.gov.uk).
Data licence expires 26 March 2022. Unique plan reference: v2c/0011551815294

10 0 10 20 30 40 50 METRES

SITE LOCATION PLAN
2 HARDMAN ST, MANCHESTER M3 3HF
4 HECTARES @ SCALE 1/1250

Rev	Date	Description	Initials
C	27.05.21	Issued For Tender	PB
B	22.04.21	Works to Middle entrance added	PB
A	24.03.21	First Issue of Planning	PB

FOR TENDER

Client:

HANSA INVEST

Project:

CAT A REFURBISHMENT
PLANNING APPLICATION

Address:

2 HARDMAN STREET
MANCHESTER, M3 3HF

Drawing Title:

ENTRANCE REFURBISHMENT
BLOCK & SITE LOCATION PLAN

Date:

01.04.2021

Project Number:

1198

Scale:

1:200@A1 / 1:1250@A1

Drawn by:

PB

Drawing Number:

1198-PL-PR-03C

SITE BLOCK PLAN-ENTRANCE REFURBISHMENT LOCATION
2 HARDMAN STREET, MANCHESTER, M3 3HF - SCALE 1/200

