

FASCIA SIGN 01. NAIL'D IT / LONDON SIGNAGE

New metallic 3D lettering to be mechanically fixed to existing fascia - colour to be rose gold.


'Nail'd It' lettering to be back lit illuminated.
'London' to be non-illuminated



illumination precedent




illumination precedent

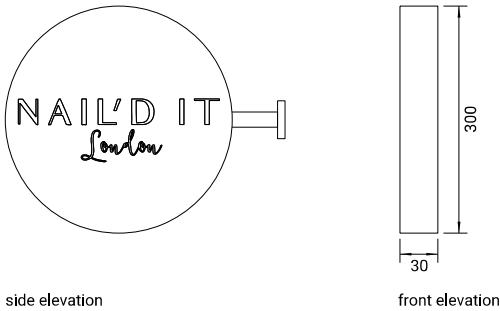


side elevation

front elevation

 


PROJECTING / HANGING SIGN 01. NAIL'D IT / LONDON PROJECTING SIGNAGE

New metallic lettering to projecting metal sign - to be mechanically fixed to existing fascia - colour to be pink with rose gold lettering.

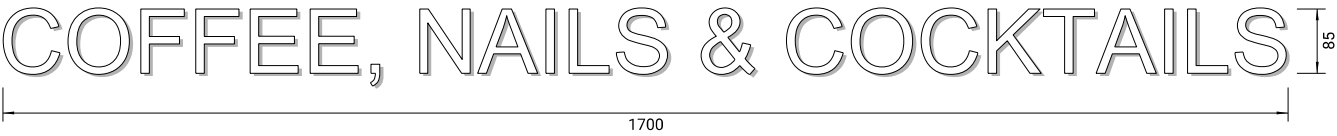

FASCIA SIGN 02. COFFEE, NAILS & COCKTAILS SIGNAGE

New metallic 3D lettering to be mechanically fixed to existing fascia - colour to be rose gold.

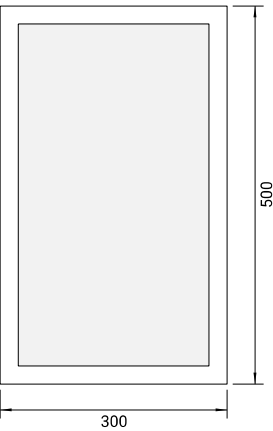

FASCIA SIGN 03. DISPLAY CABINET SIGNAGE

Existing display cabinets to remain unchanged besides paint colour pink. Cabinets to display menus / opening times / product information.

revision:	date:	note:
P01	20210309	planning submission
P02	20210706	preliminary second issue

.....

project ground floor commercial unit at 58 King Street	
job no. 112	
title proposed signage	
scale 1:20 @ A3	
drawing no. al(05)0004	

LIND Studio Ltd
101 Hulton Street
Salford
M5 3WQ
www.lindstudio.co.uk
hello@lindstudio.co.uk