



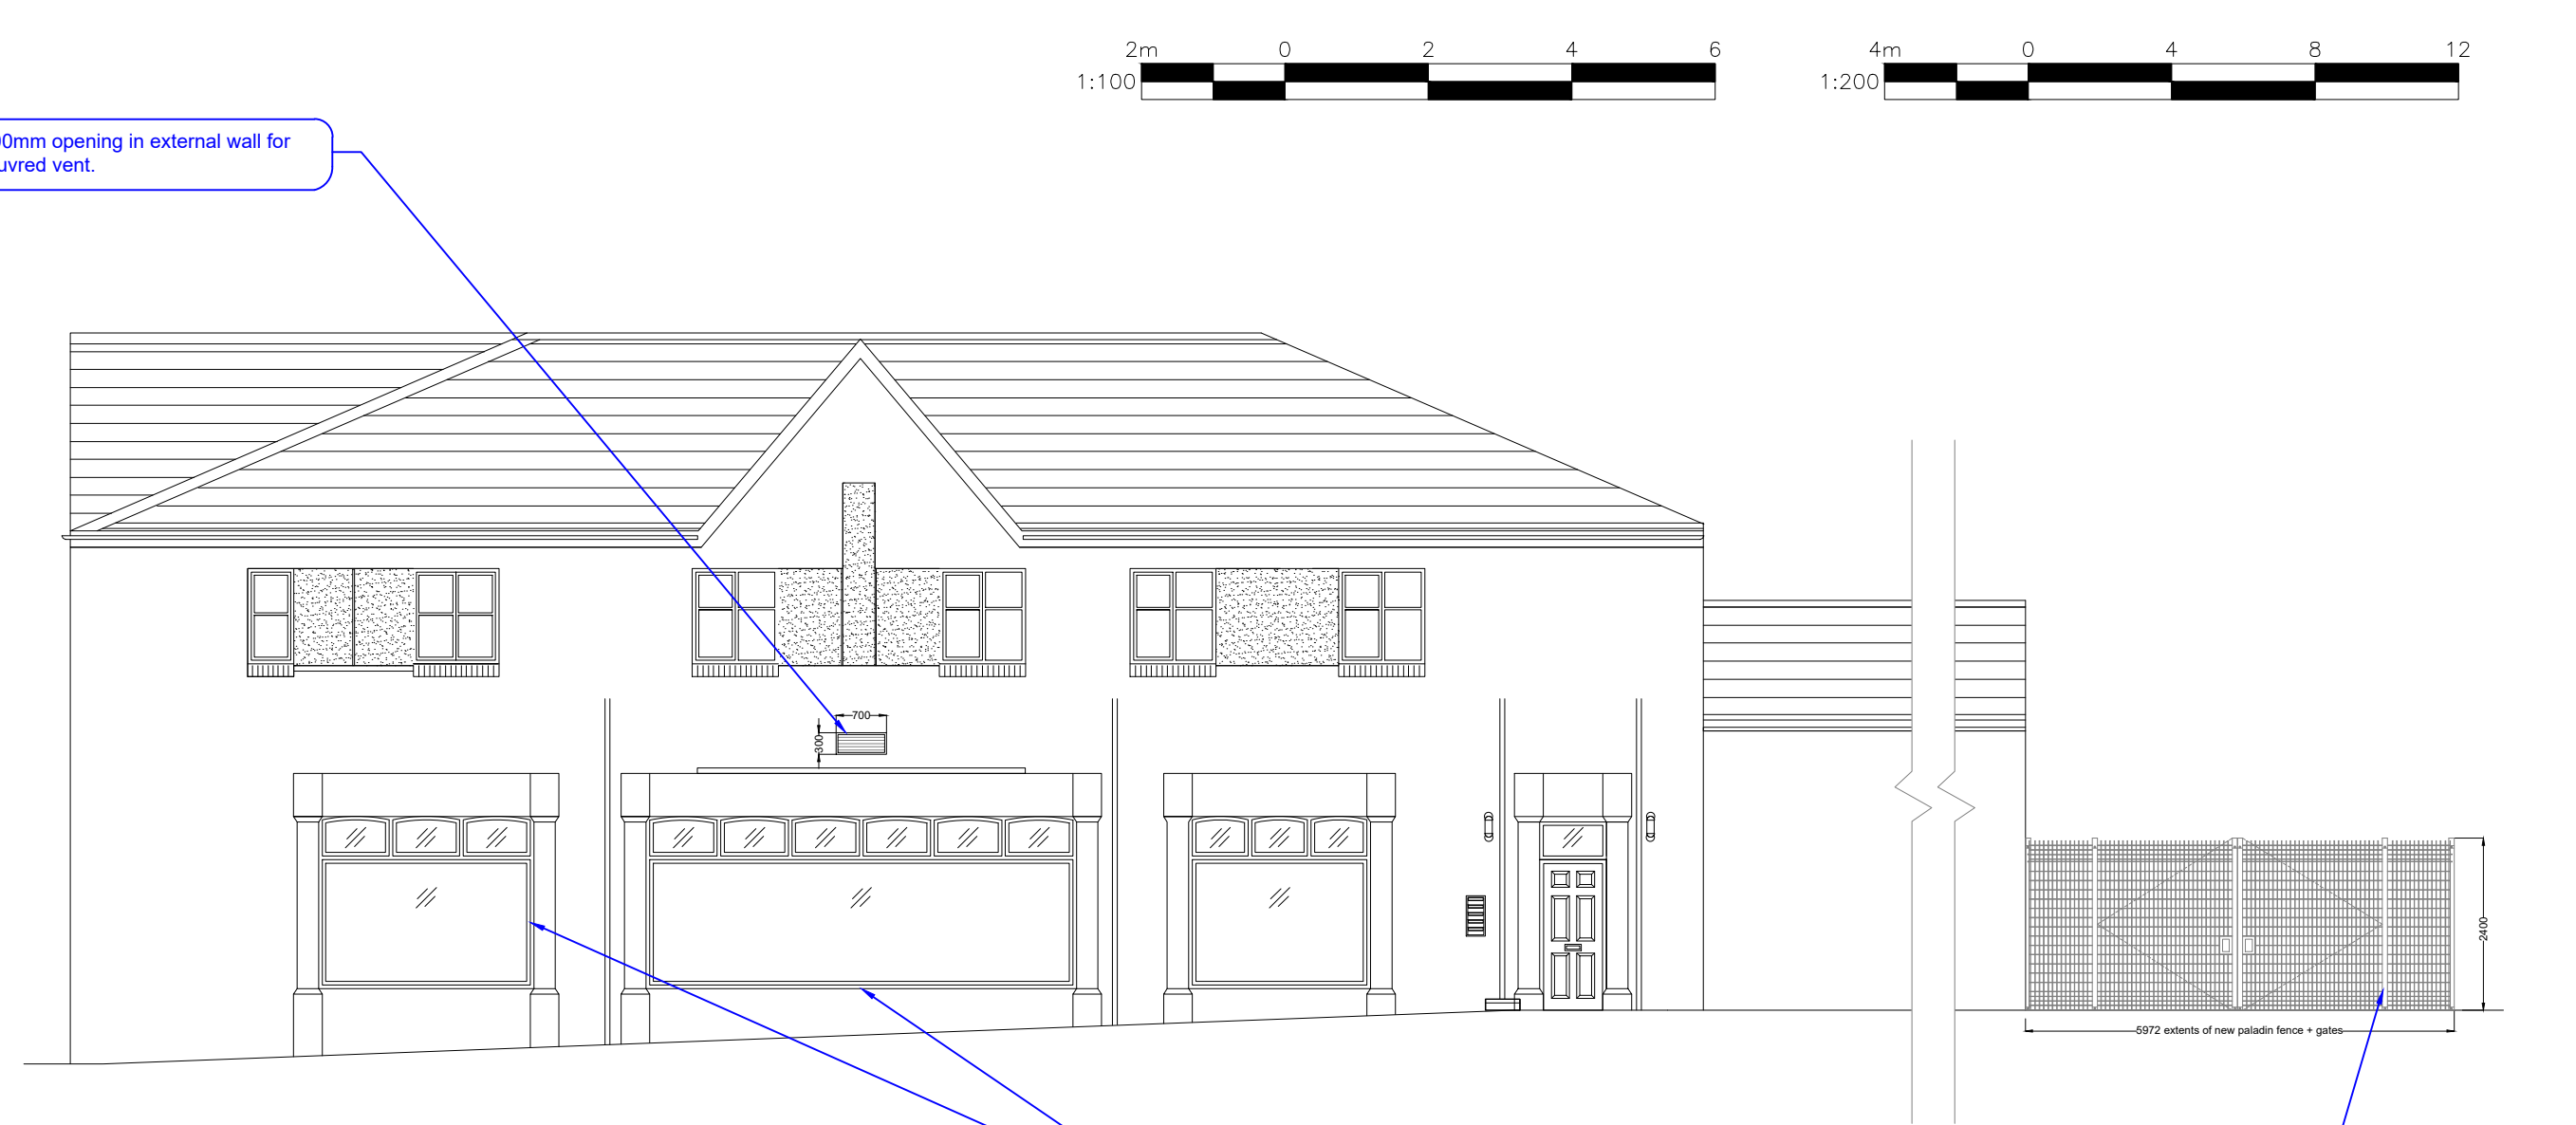


2 PROPOSED SHOP FRONT ELEVATION A-A
1:100



3 PROPOSED SIDE ELEVATION B-B
1:100

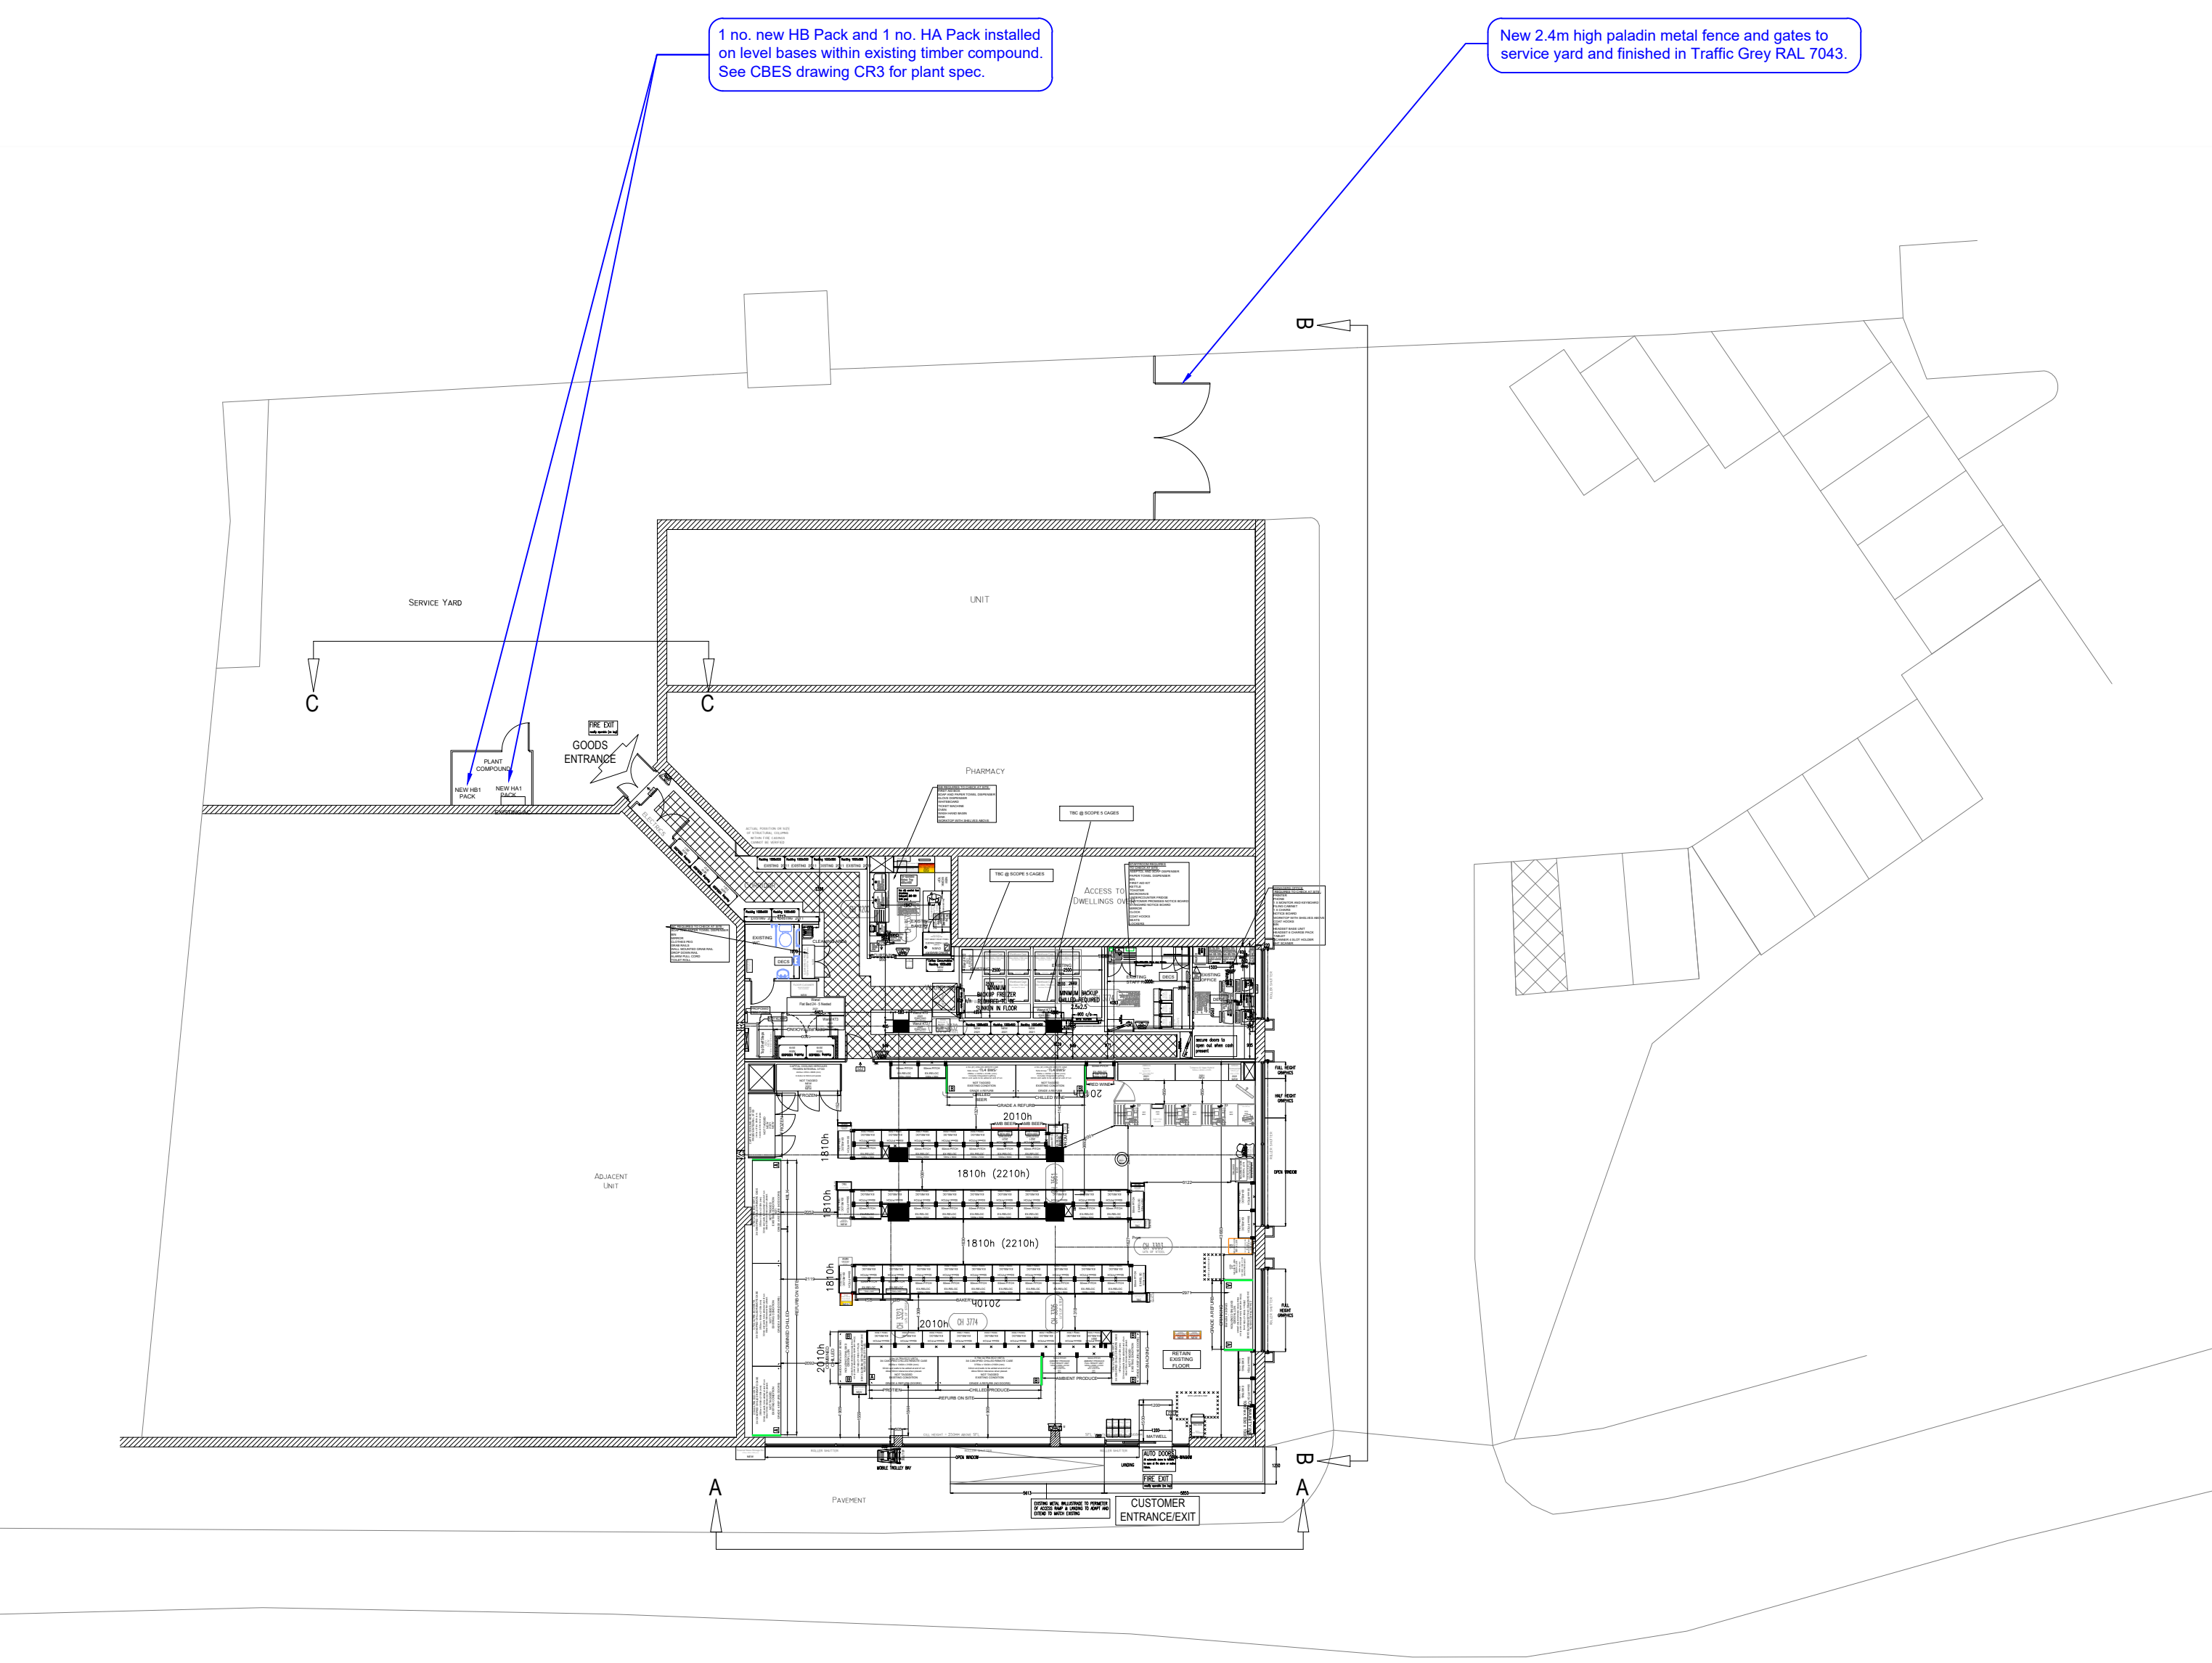

1 PROPOSED GROUND FLOOR PLAN
1:200

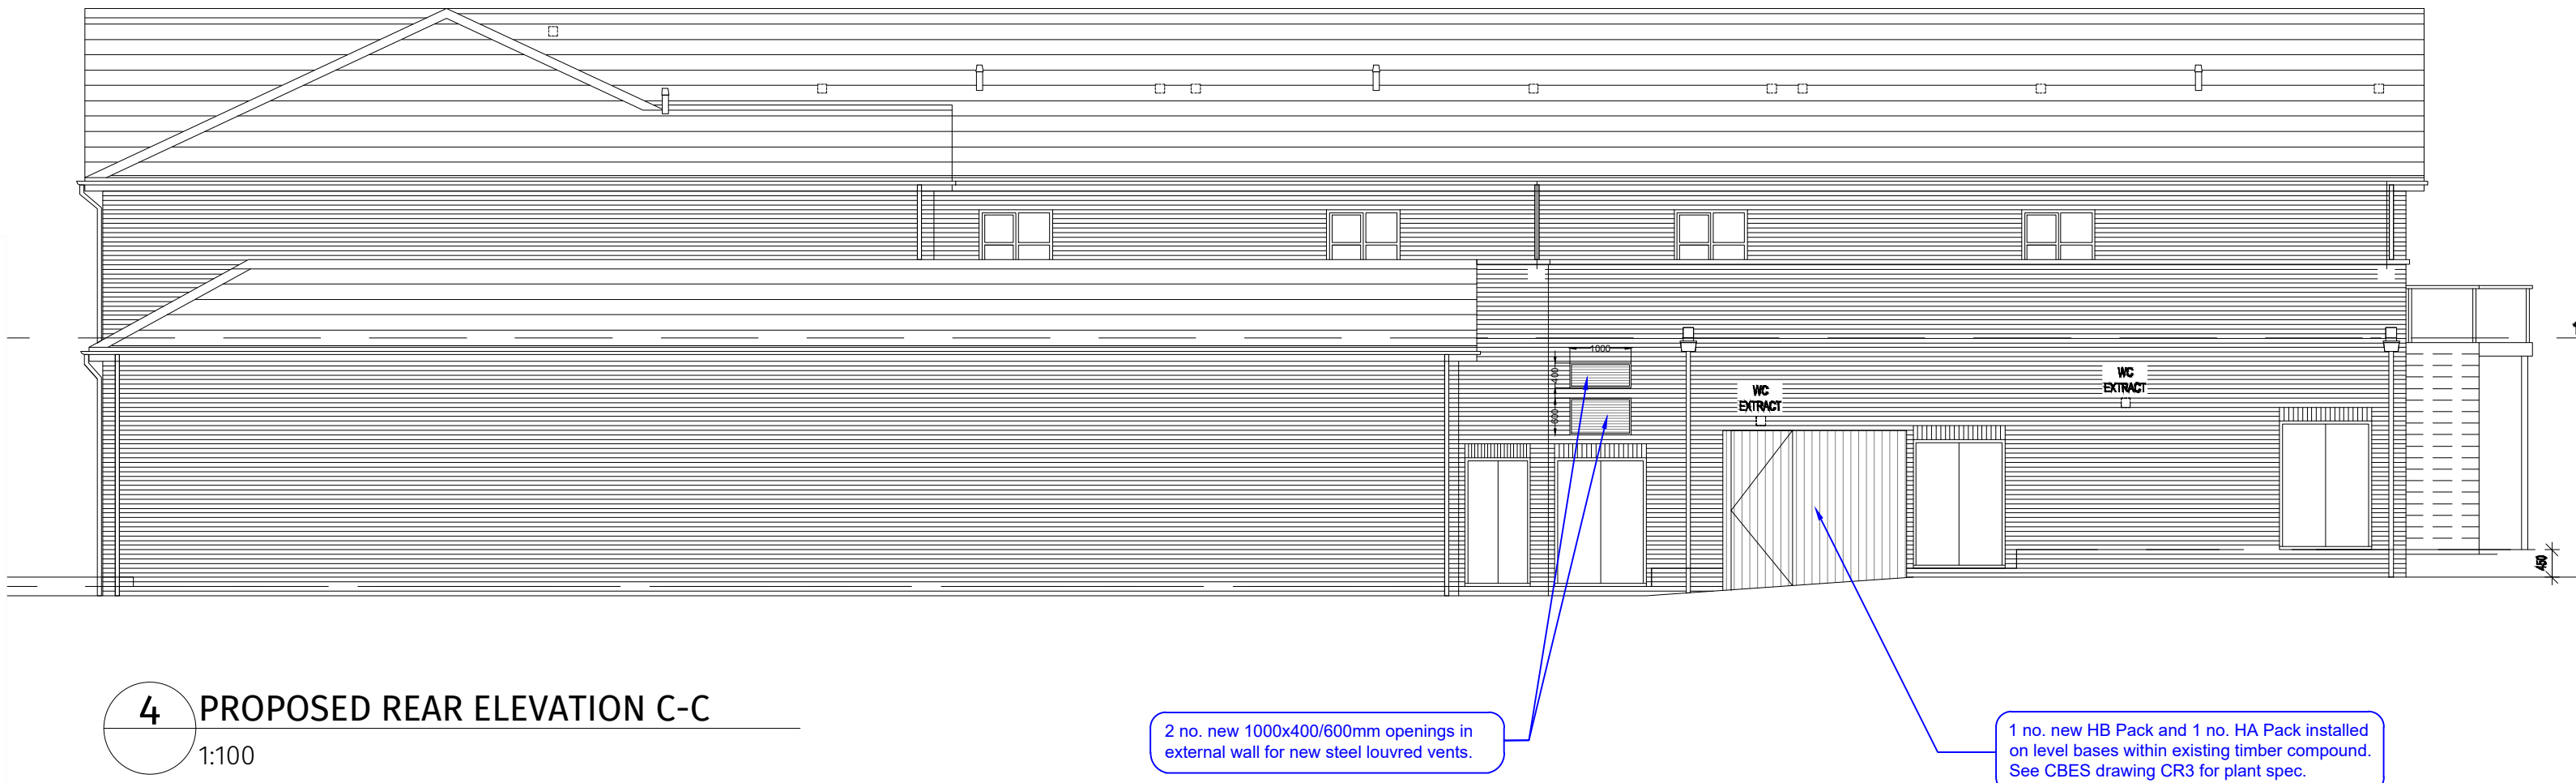

4 PROPOSED REAR ELEVATION C-C
1:100

A	08.06.21	Fence changed to paladin	sn	1
REV	DATE	DESCRIPTION	DR	CH

PLANNING ISSUE



LEEDS
The Coach House, Monk Fryston Hall, Monk Fryston, LS25 5DU.
T: 01977 681 001 www.darntonb3.com

CLIENT
The Cooperative Group

PROJECT
Blackley

TITLE
Proposed Plan and Elevations

CREATION DATE	SCALE @ A1	DEN	CHK	STATUS
29.04.21	1:500 / 1:200	SN	P	P

SHEET NO.	REVISION
14792 - DB3 - B01 - 00 - DR - A - 20011	A

© COPYRIGHT: ALL RIGHTS RESERVED.
THIS DRAWING MUST BE READ IN CONJUNCTION WITH ALL OTHER RELEVANT DRAWINGS AND INFORMATION.
ANY DISCREPANCIES MUST BE REPORTED TO DARNTONB3 IMMEDIATELY.
THIS DRAWING OR INFORMATION MUST NOT BE USED FOR CONSTRUCTION UNLESS EXPRESSLY ISSUED FOR.
DO NOT SCALE FROM THIS DRAWING. WORK ONLY TO THE PRINTED DIMENSIONS.