
 


General Notes:
1.This drawing is to be read in conjunction with all relevant architectural information and other consultants drawings.
2.Discrepancies must be reported directly to the Architect.
3.All dimensions must be checked on site and not scaled from drawing.
4.This drawing is copyright.

REVISIONS

A	Drawing Amended	08/10/20
B	Planning Amendments	29/12/20

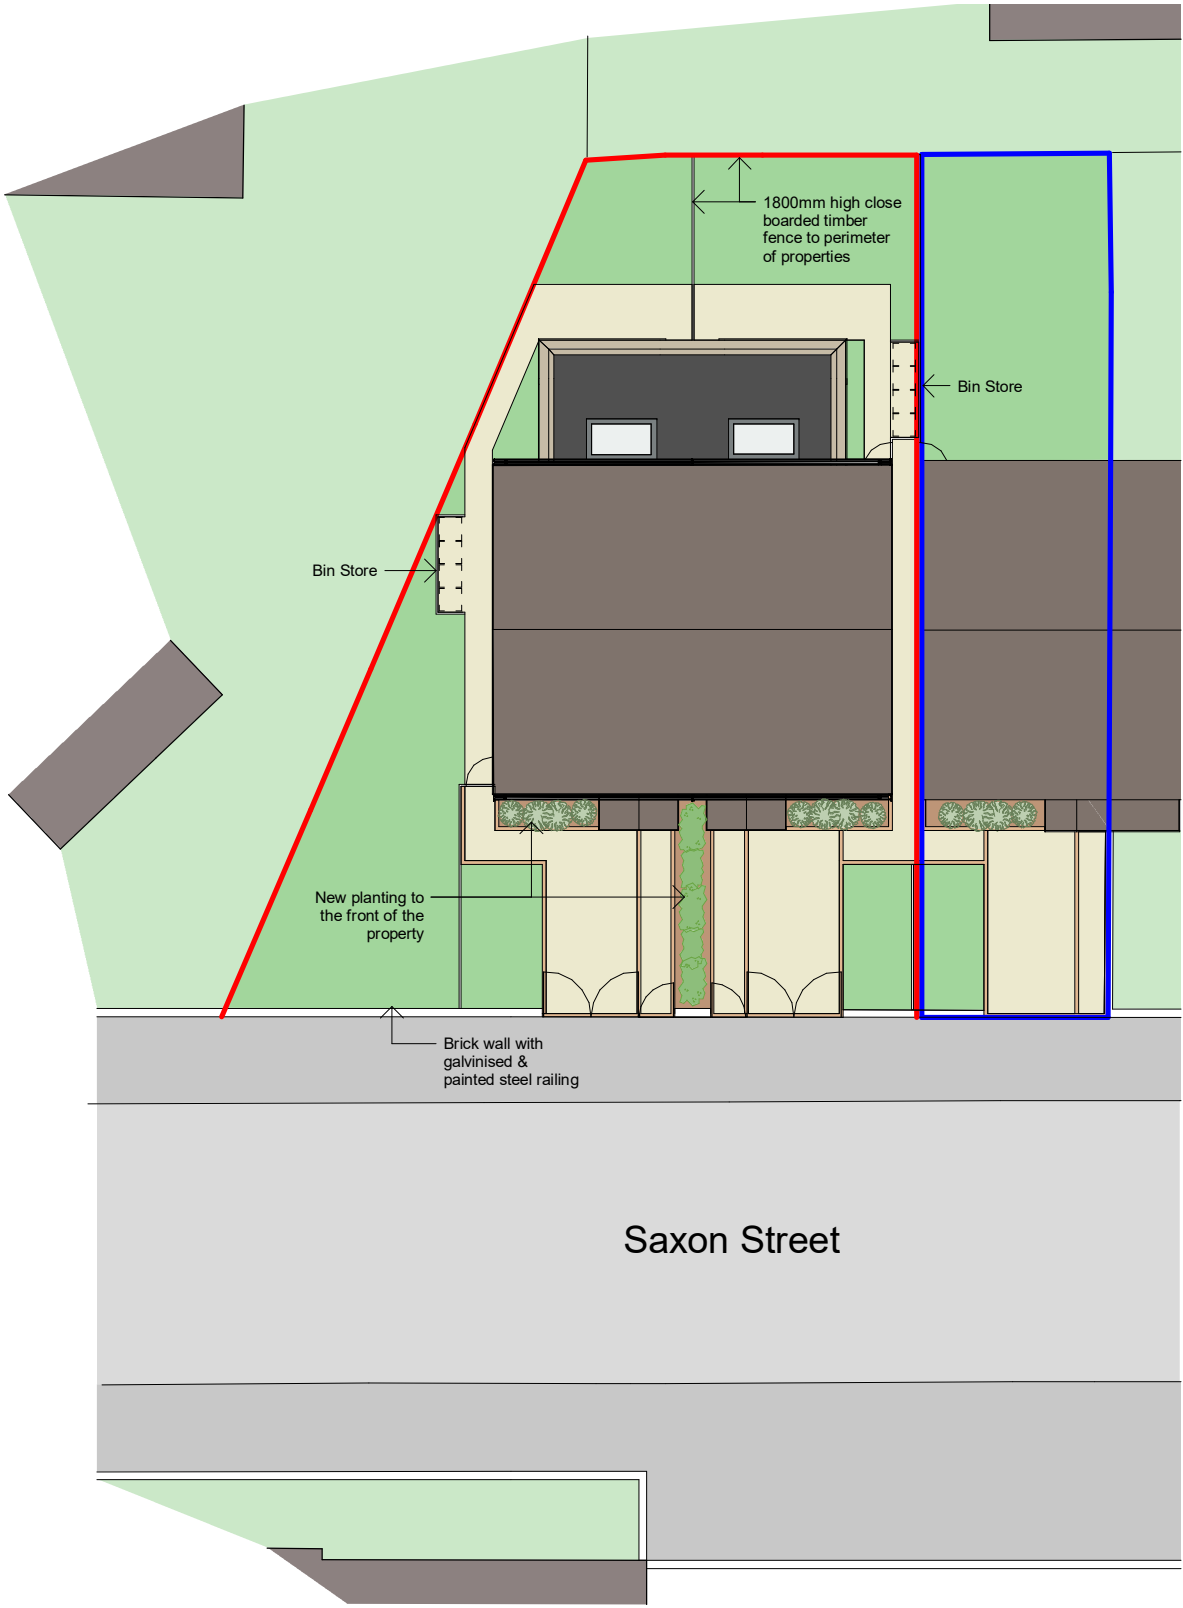

SCALE 1:200 @ A3

Proposed Site Plan
1 : 200

Scale (A3)		1 : 200
Issue		PLANNING
		Jeffrey Jordan Architects w: jeffreyjordanarchitects.co.uk e: jsmith@jeffreyjordanarchitects.co.uk t: +44770685467
Project Address	16 Saxon Street, Manchester	
Project Description	Two Semi-Detached Houses	
Drawing Title	Proposed Site Plan	
Drawing No.	PL03	REV. B