


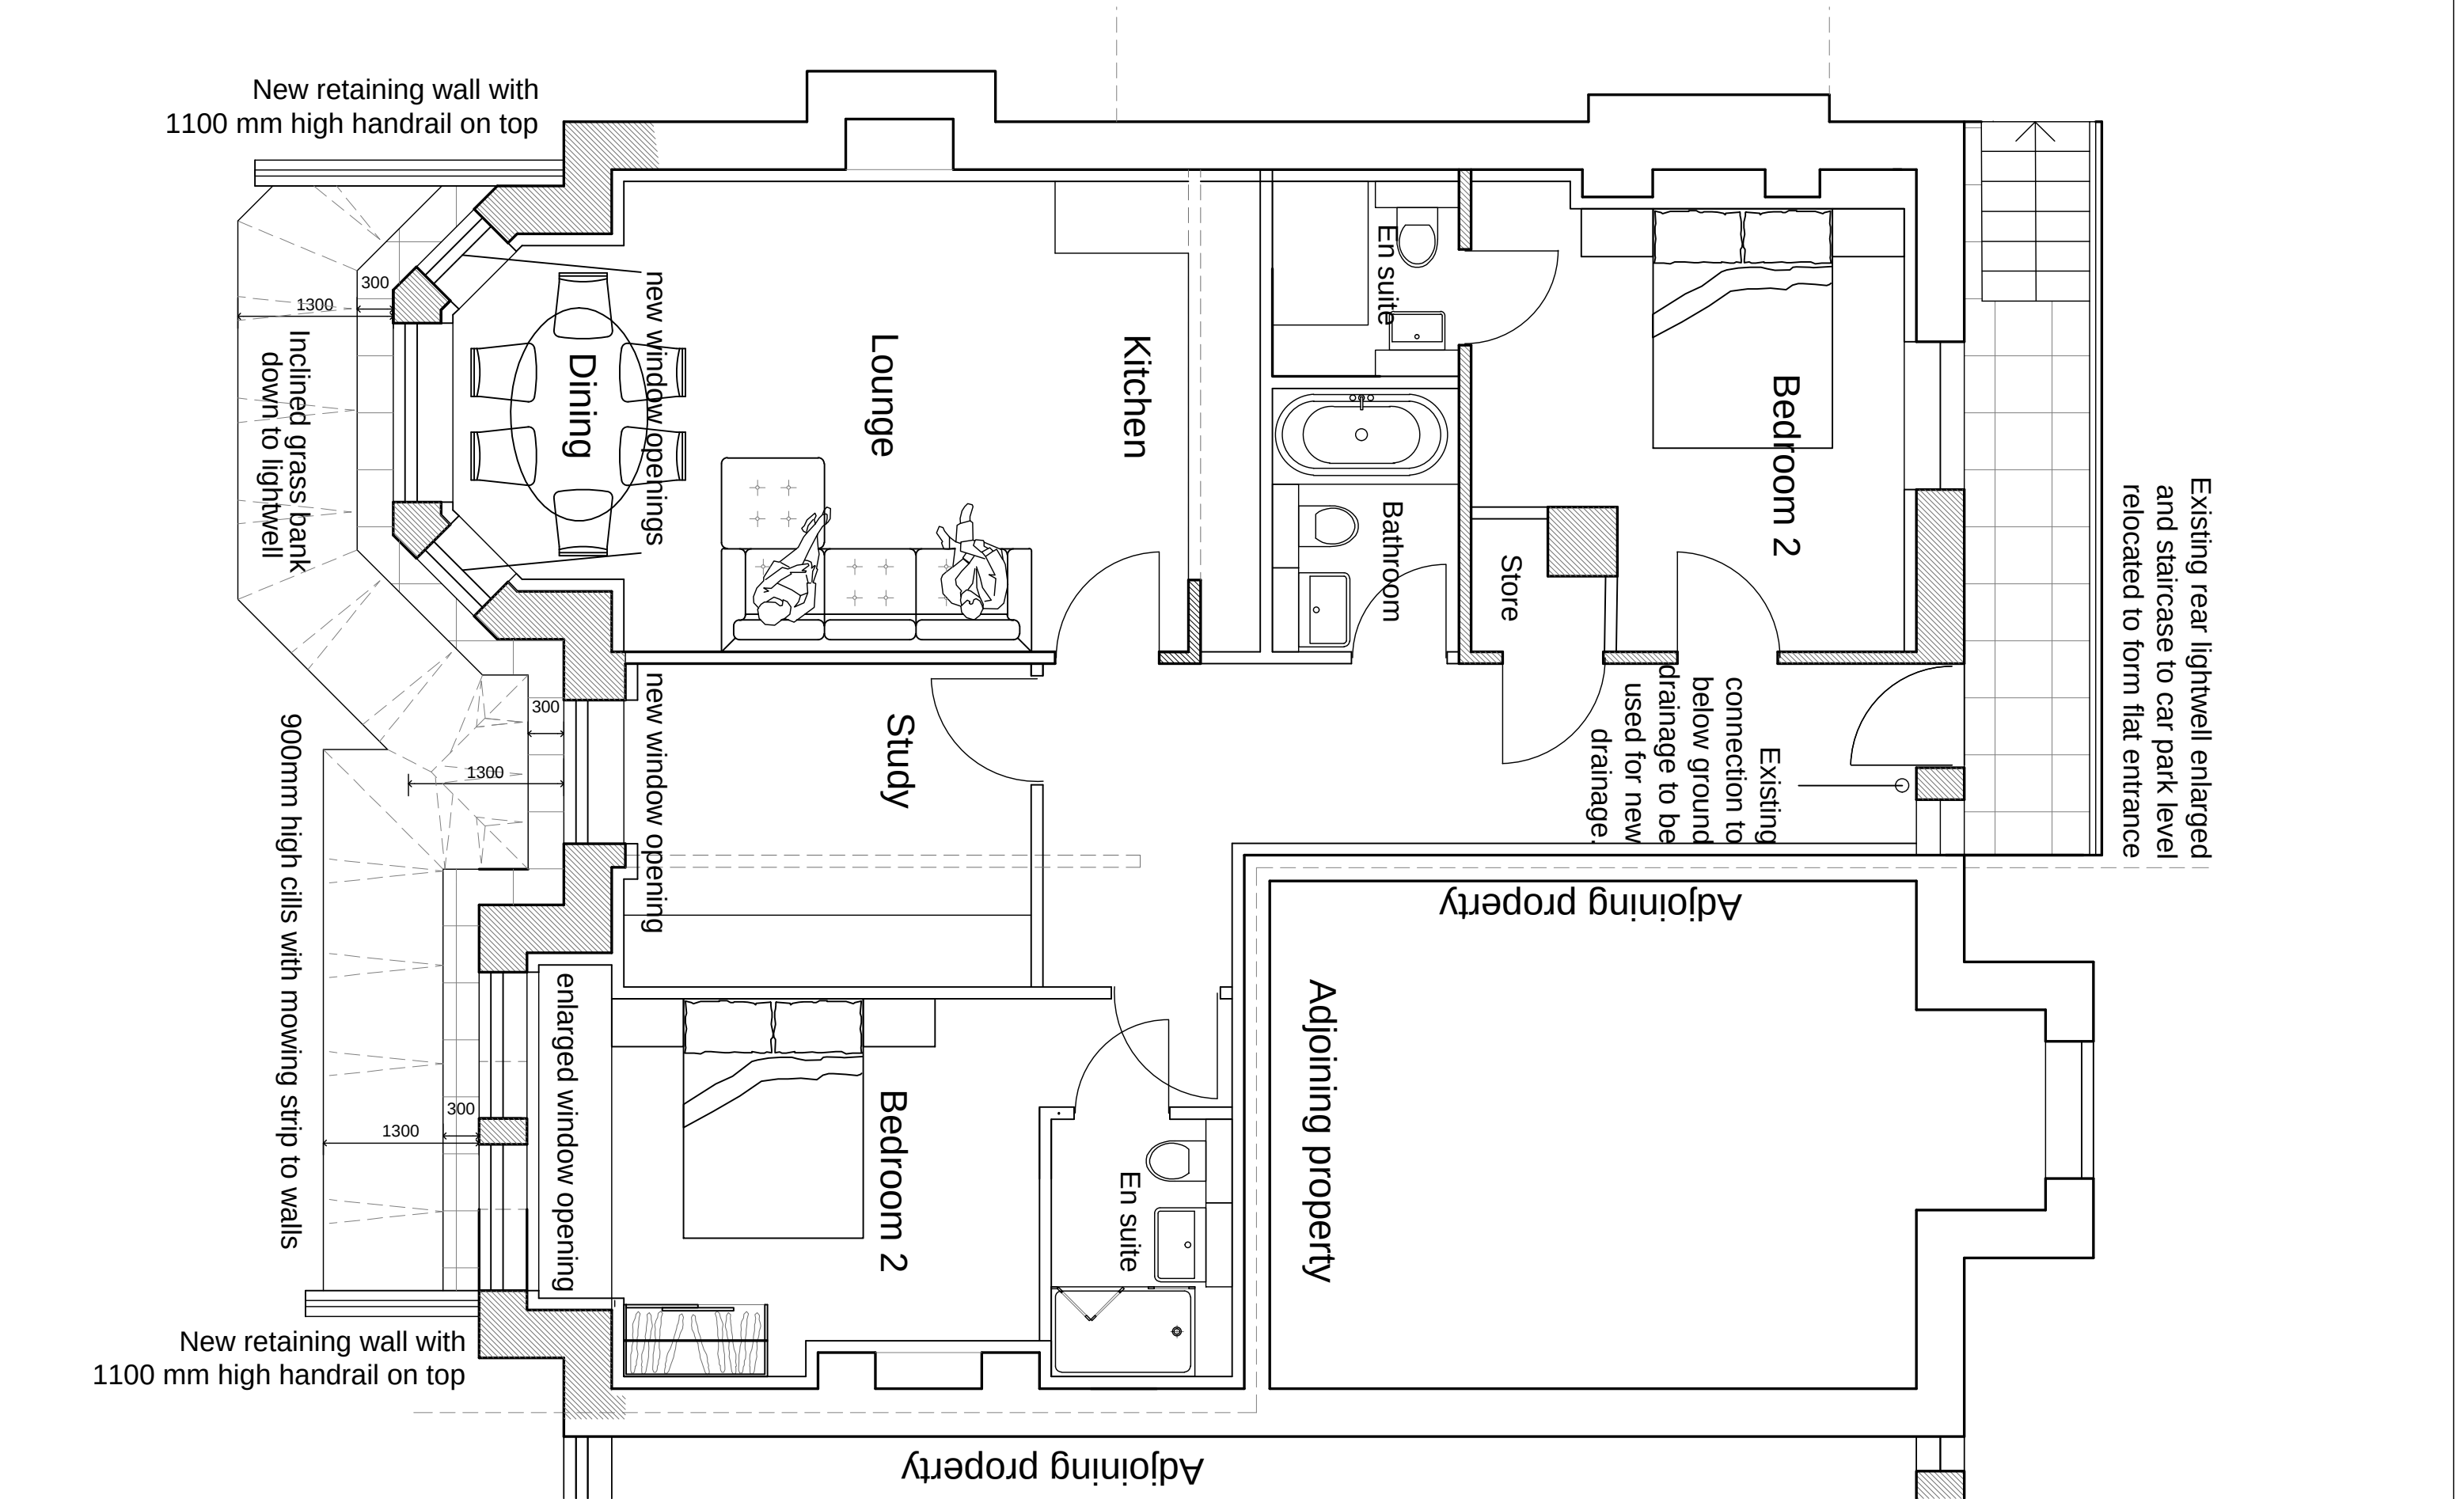

Existing rear lightwell enlarged and staircase to car park level relocated to form flat entrance



Rev. D 23/03/22 Revised windows
Rev. C 28/02/22 Lightwell slope to 1300
Rev. B 14/02/22 Lightwell further reduced.
Rev. A 01/02/22 Lightwell reduced. Patio doors amended to windows

project	641 Wilmslow Road, Didsbury			donndesign	architects
client	Tennant Management				
dwg	Proposed basement floor plan	date created Nov 2020	tel fax email web	0161 480 9900 0161 480 9905 team@donndesign.co.uk donndesign.co.uk	Donn Design Ltd 51 Greek St Stockport SK3 8AX
project no.	21.03		this drawing is to be read in conjunction with all related drawings. do not scale from this drawing. all dimensions must be checked on site. any errors or omissions must be reported to the architect. this drawing is copyright of donn design ltd.		
dwg no.	12D	status			
scale	1:50 @A3	QA			