


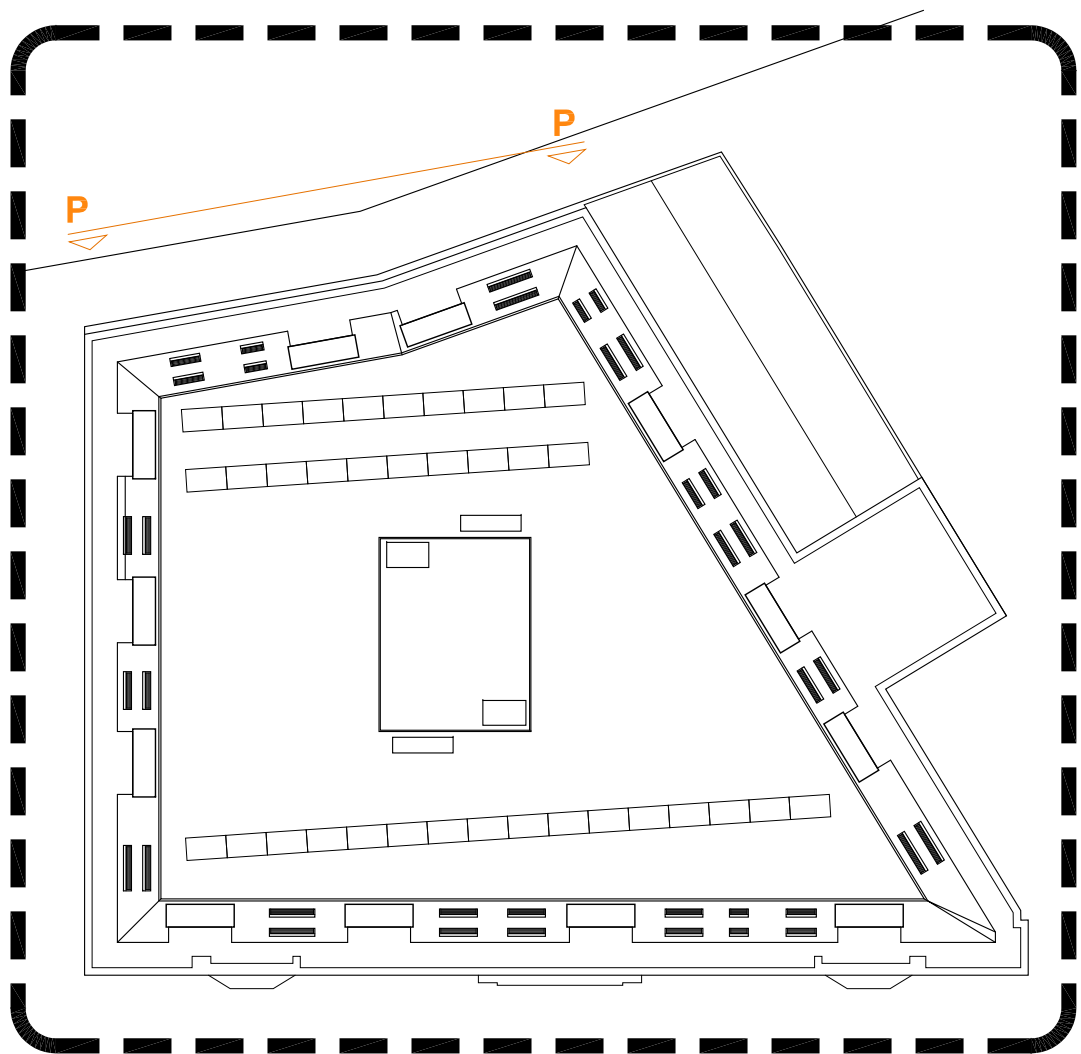

NOTES
ALL DIMENSIONS TO BE CHECKED ON SITE PRIOR TO ANY MANUFACTURING OR FABRICATION AND ANY ANOMALIES TO BE BROUGHT TO THE ATTENTION OF THE ARCHITECT.



B	FOOTPATH	DR	19.05.21
A	FIRST ISSUE	DR	05.05.21

REV	AMENDMENTS	BY	DATE
-----	------------	----	------

PROJECT
PROPOSED DEVELOPMENT
BARCLAY HOUSE
WHITWORTH STREET WEST
MANCHESTER

CLIENT
Mr KA FAN

DRAWING TITLE
LOCALIZED VIEW PROPOSED
REAR ELEVATION

DRAWN DR DATE 19.05.21

CHECKED SCALE 1:25 (A1)

APPROVED

HOWARD & SEDDON A.R.I.B.A.
CHARTERED ARCHITECTS
64 WASHWAY ROAD.
SALE, CHESHIRE M33 7RE.
TEL No. 0161 - 973 8296
FAX No. 0161 - 962 3485
e-mail : admin@howardandseddon.co.uk

JOB No.	DRG No.	REVISION
12,982	D14	B

PLANNING ISSUE

SUBJECT TO LOCAL AUTHORITY APPROVAL