



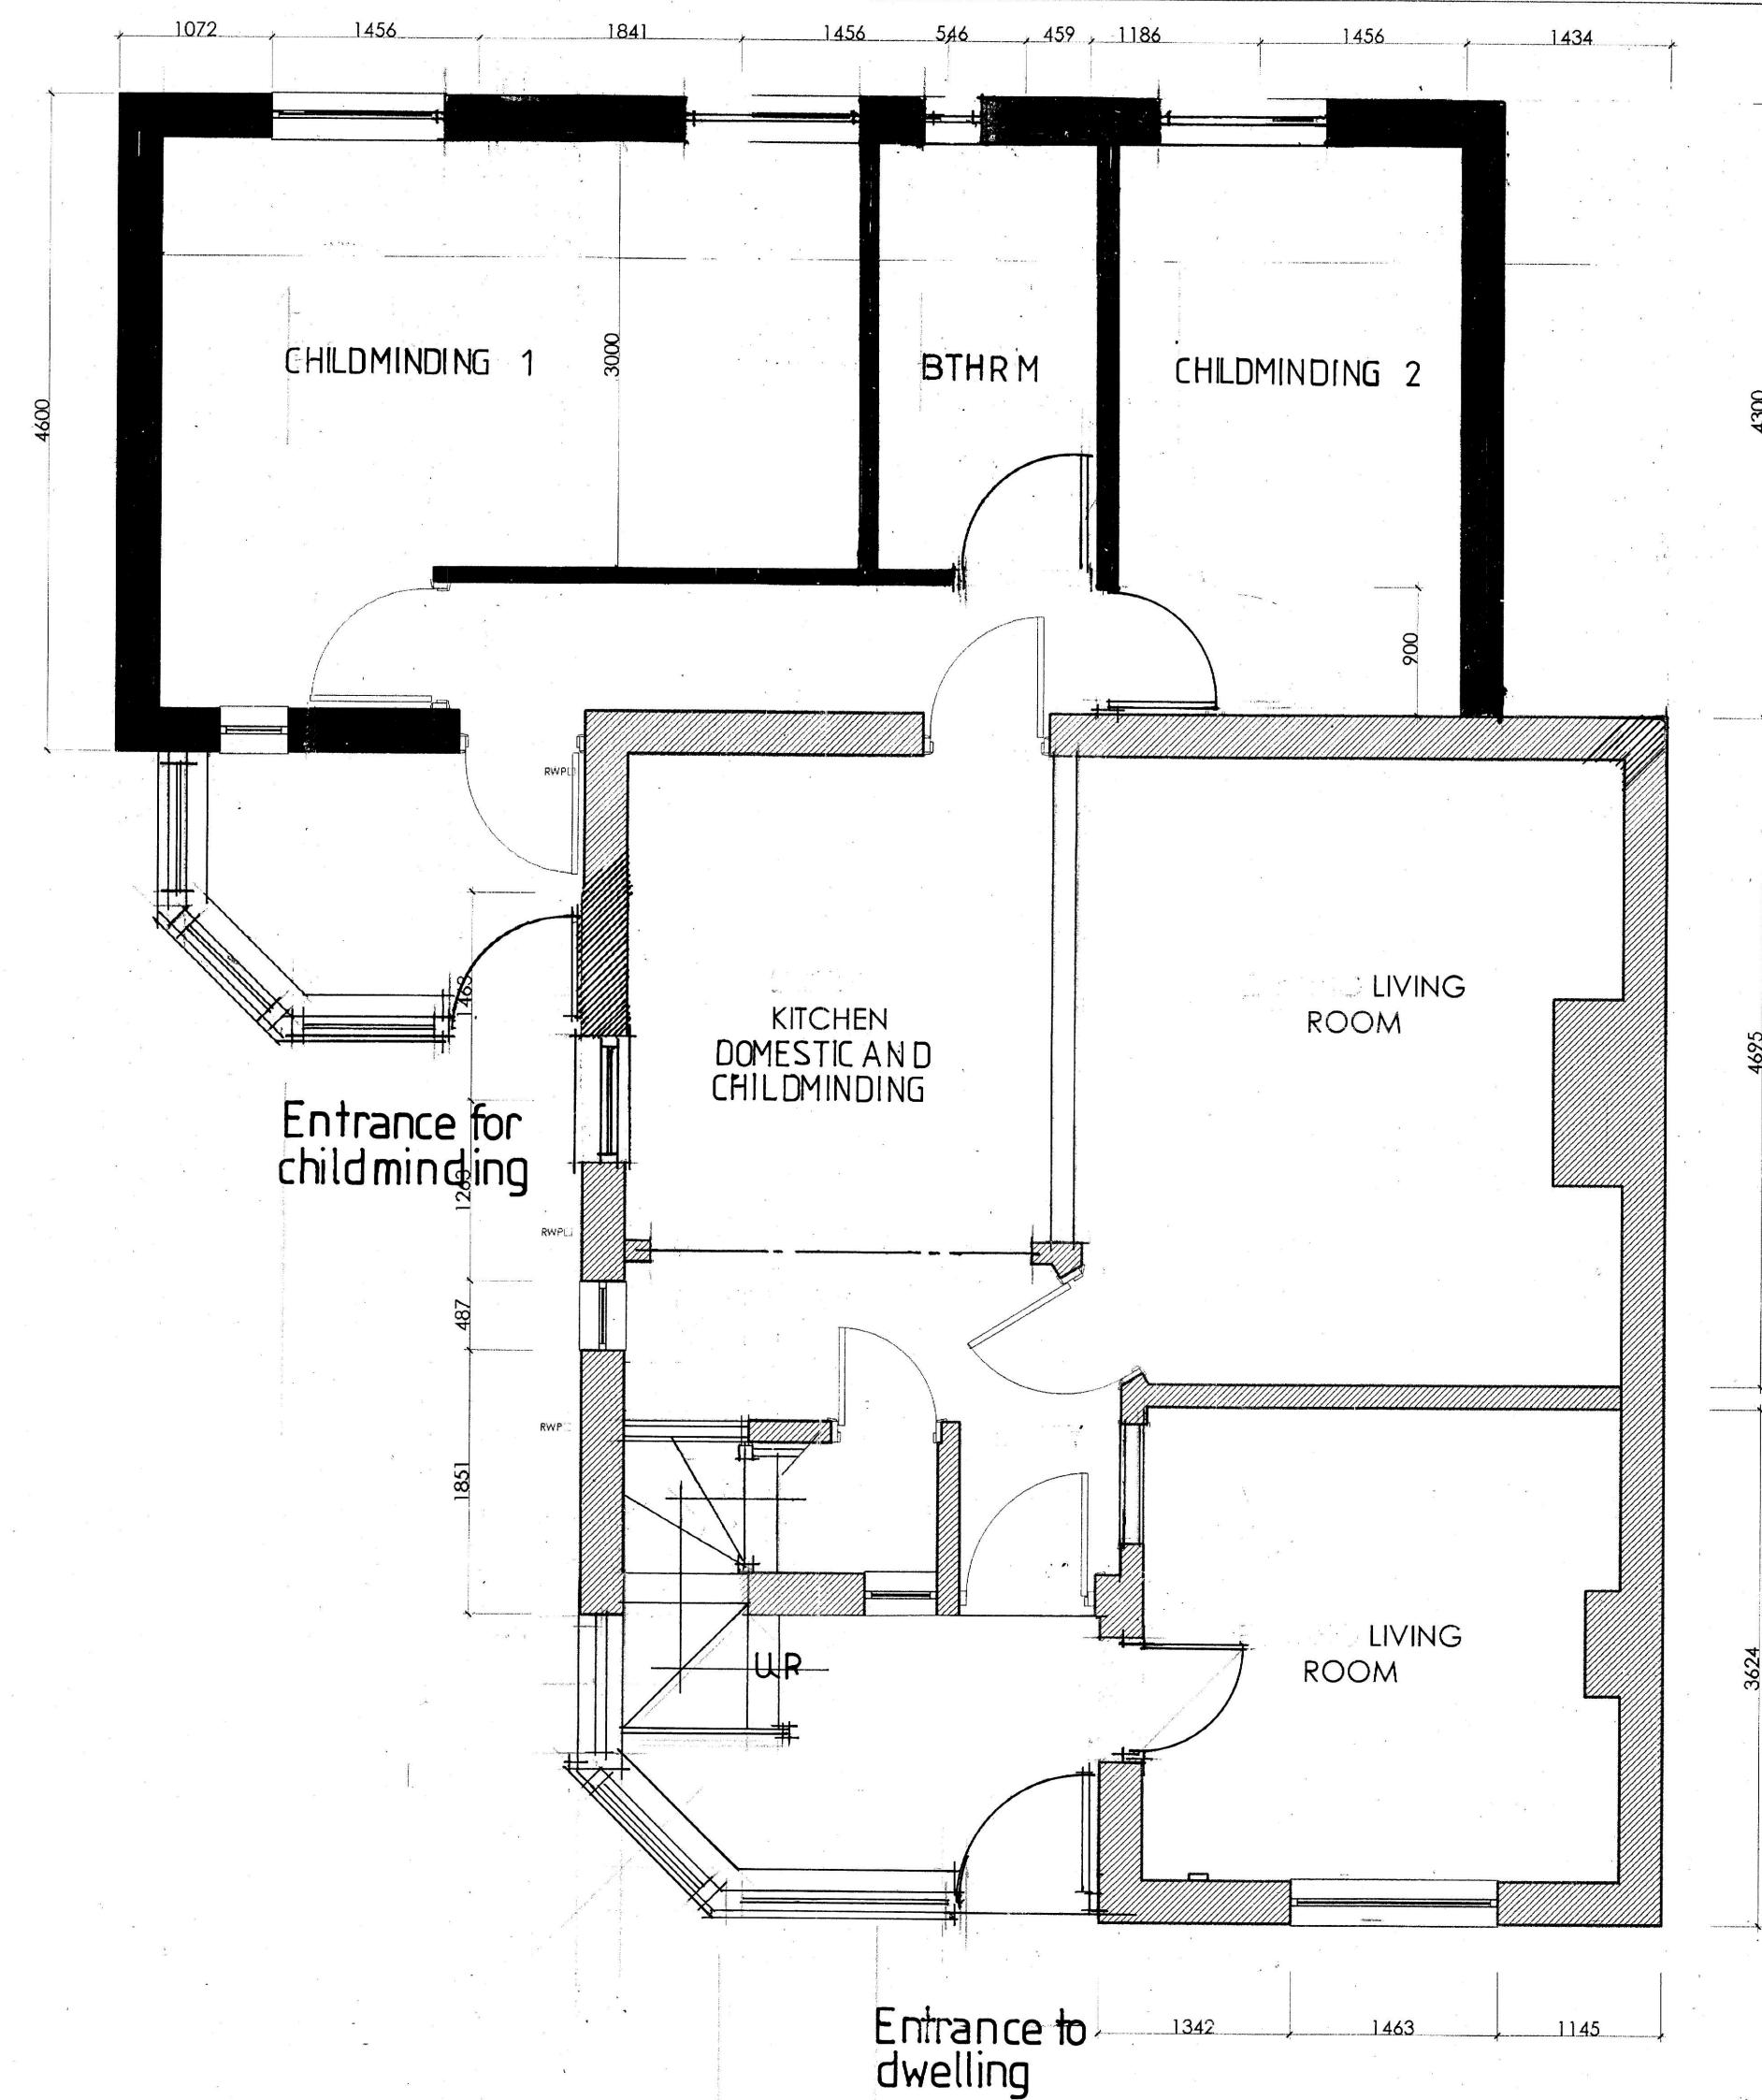

GROUND FLOOR PLAN

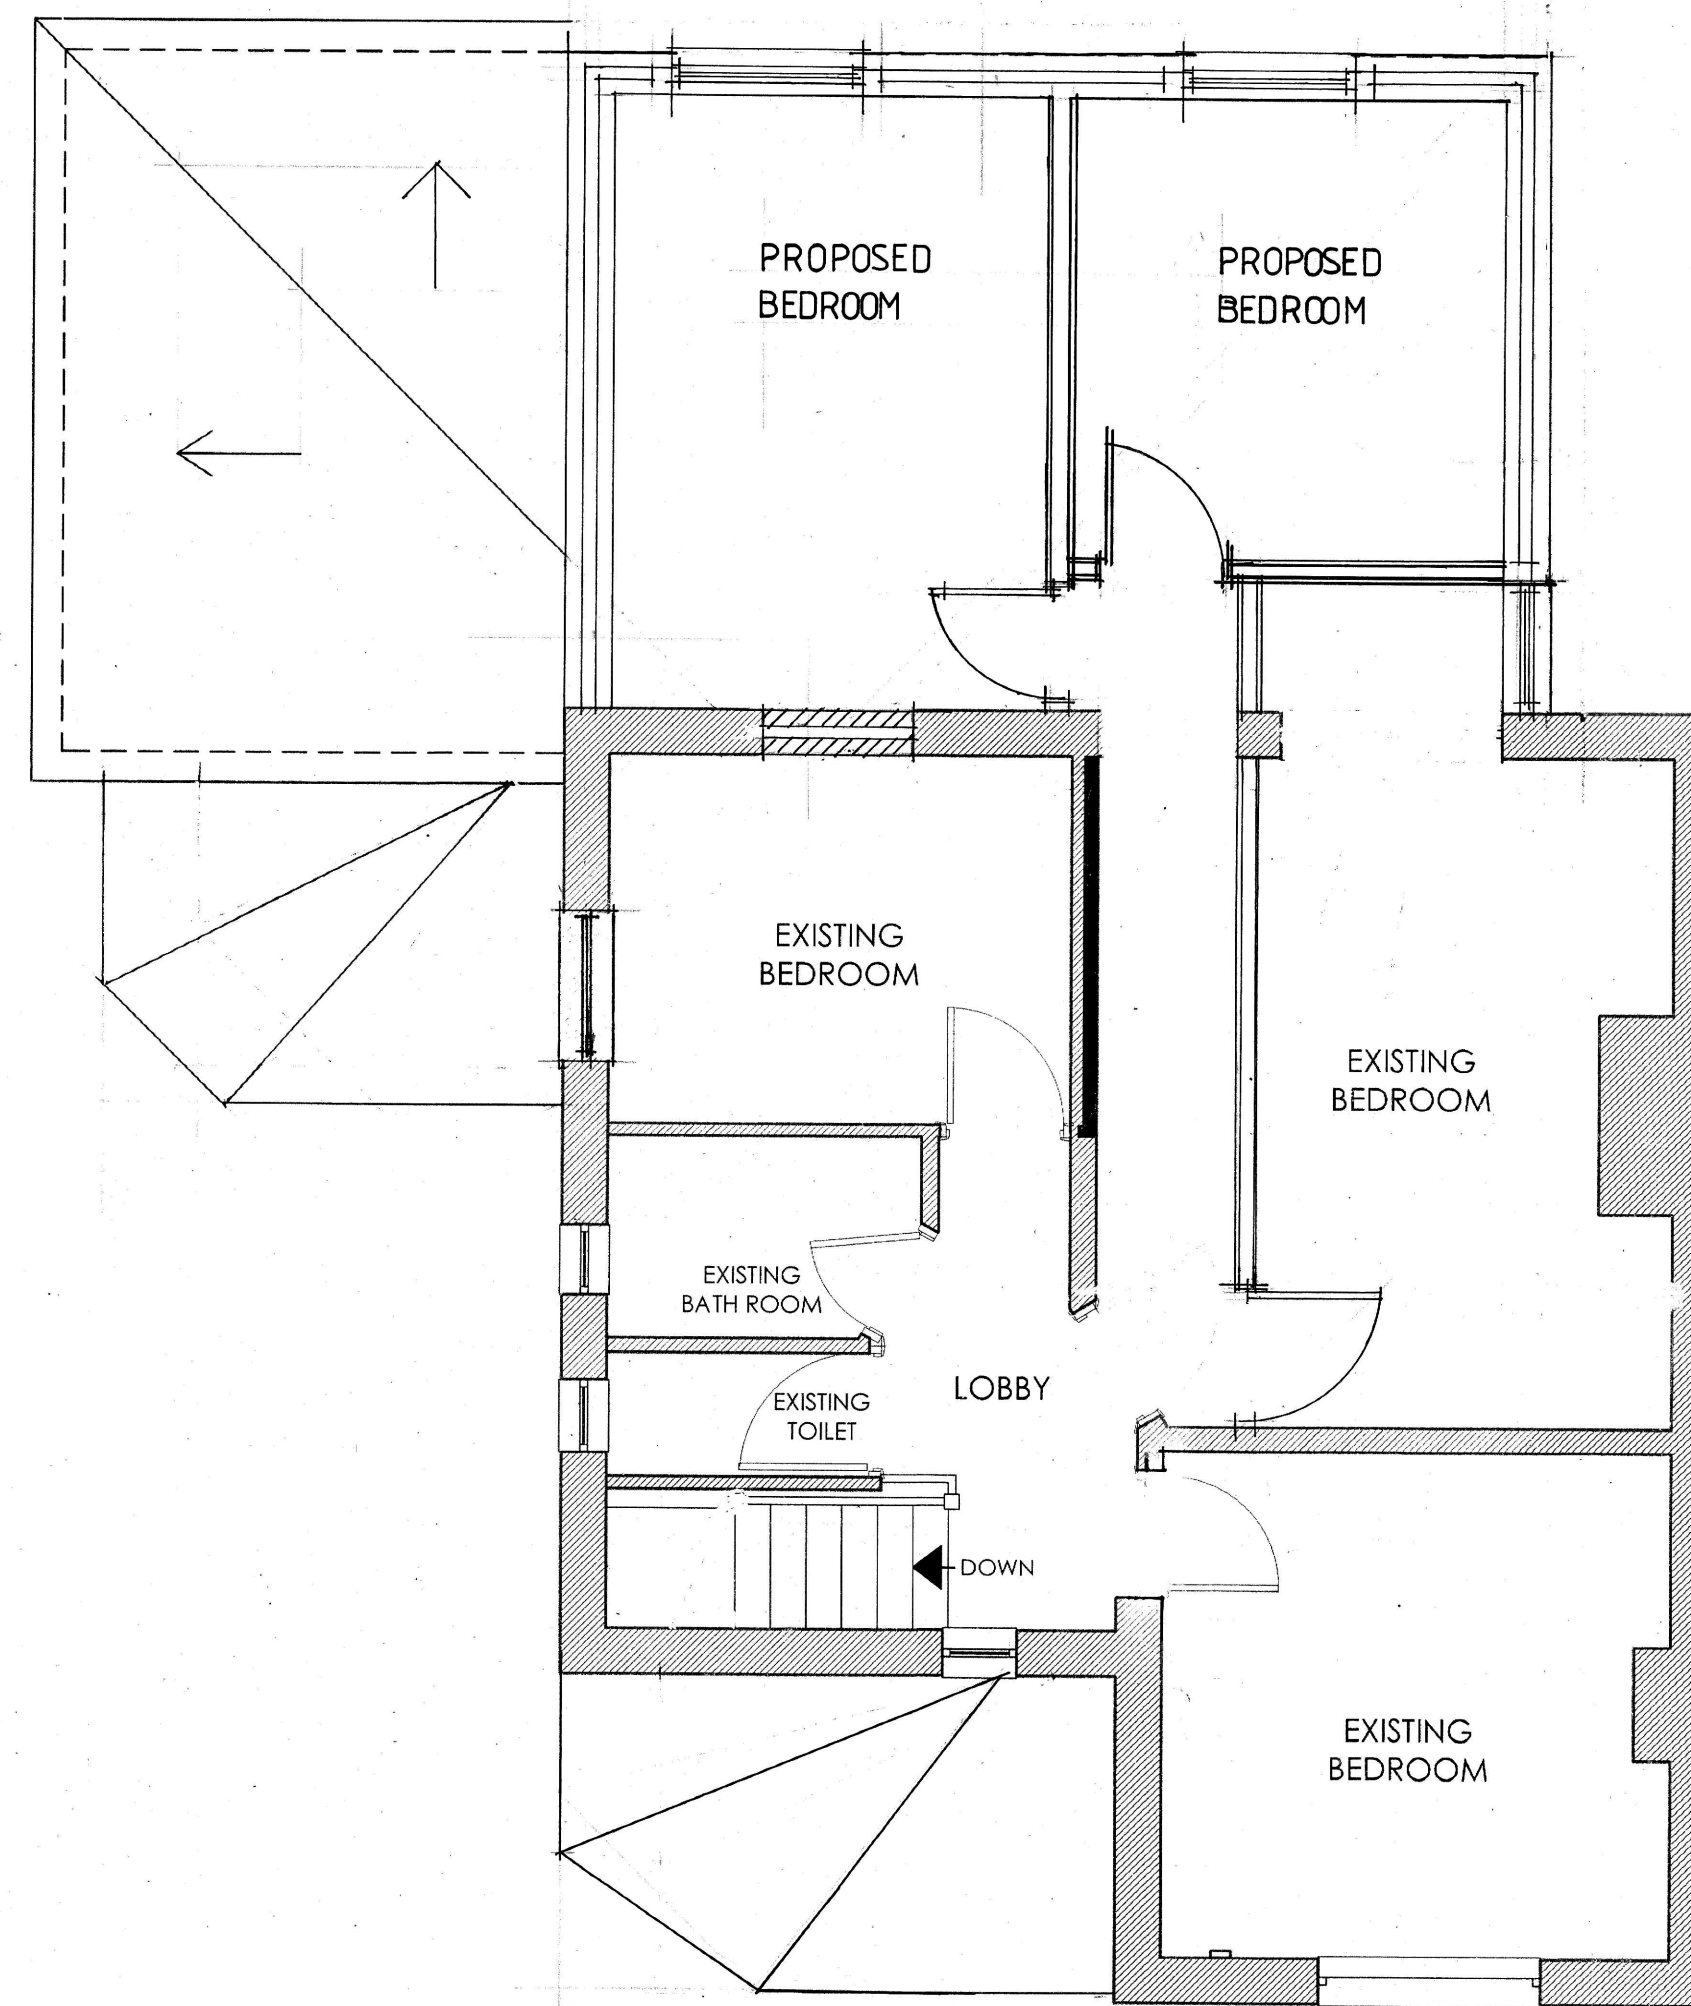

FIRST FLOOR PLAN



FRONT ELEVATION



REAR ELEVATION

NOTES:

FOR PLANNING

Rev:	Date:	
PROJECT:	249 PLATT LANE	MANCHESTER
TITLE:	PROPSD PLANS AND ELEVATIONS	
Scale:	1:50	
Date:	JULY 21	
Dwg. No:	03	
REV	DATE	DESCRIPTION
REV	DATE	DESCRIPTION
REV	DATE	DESCRIPTION