

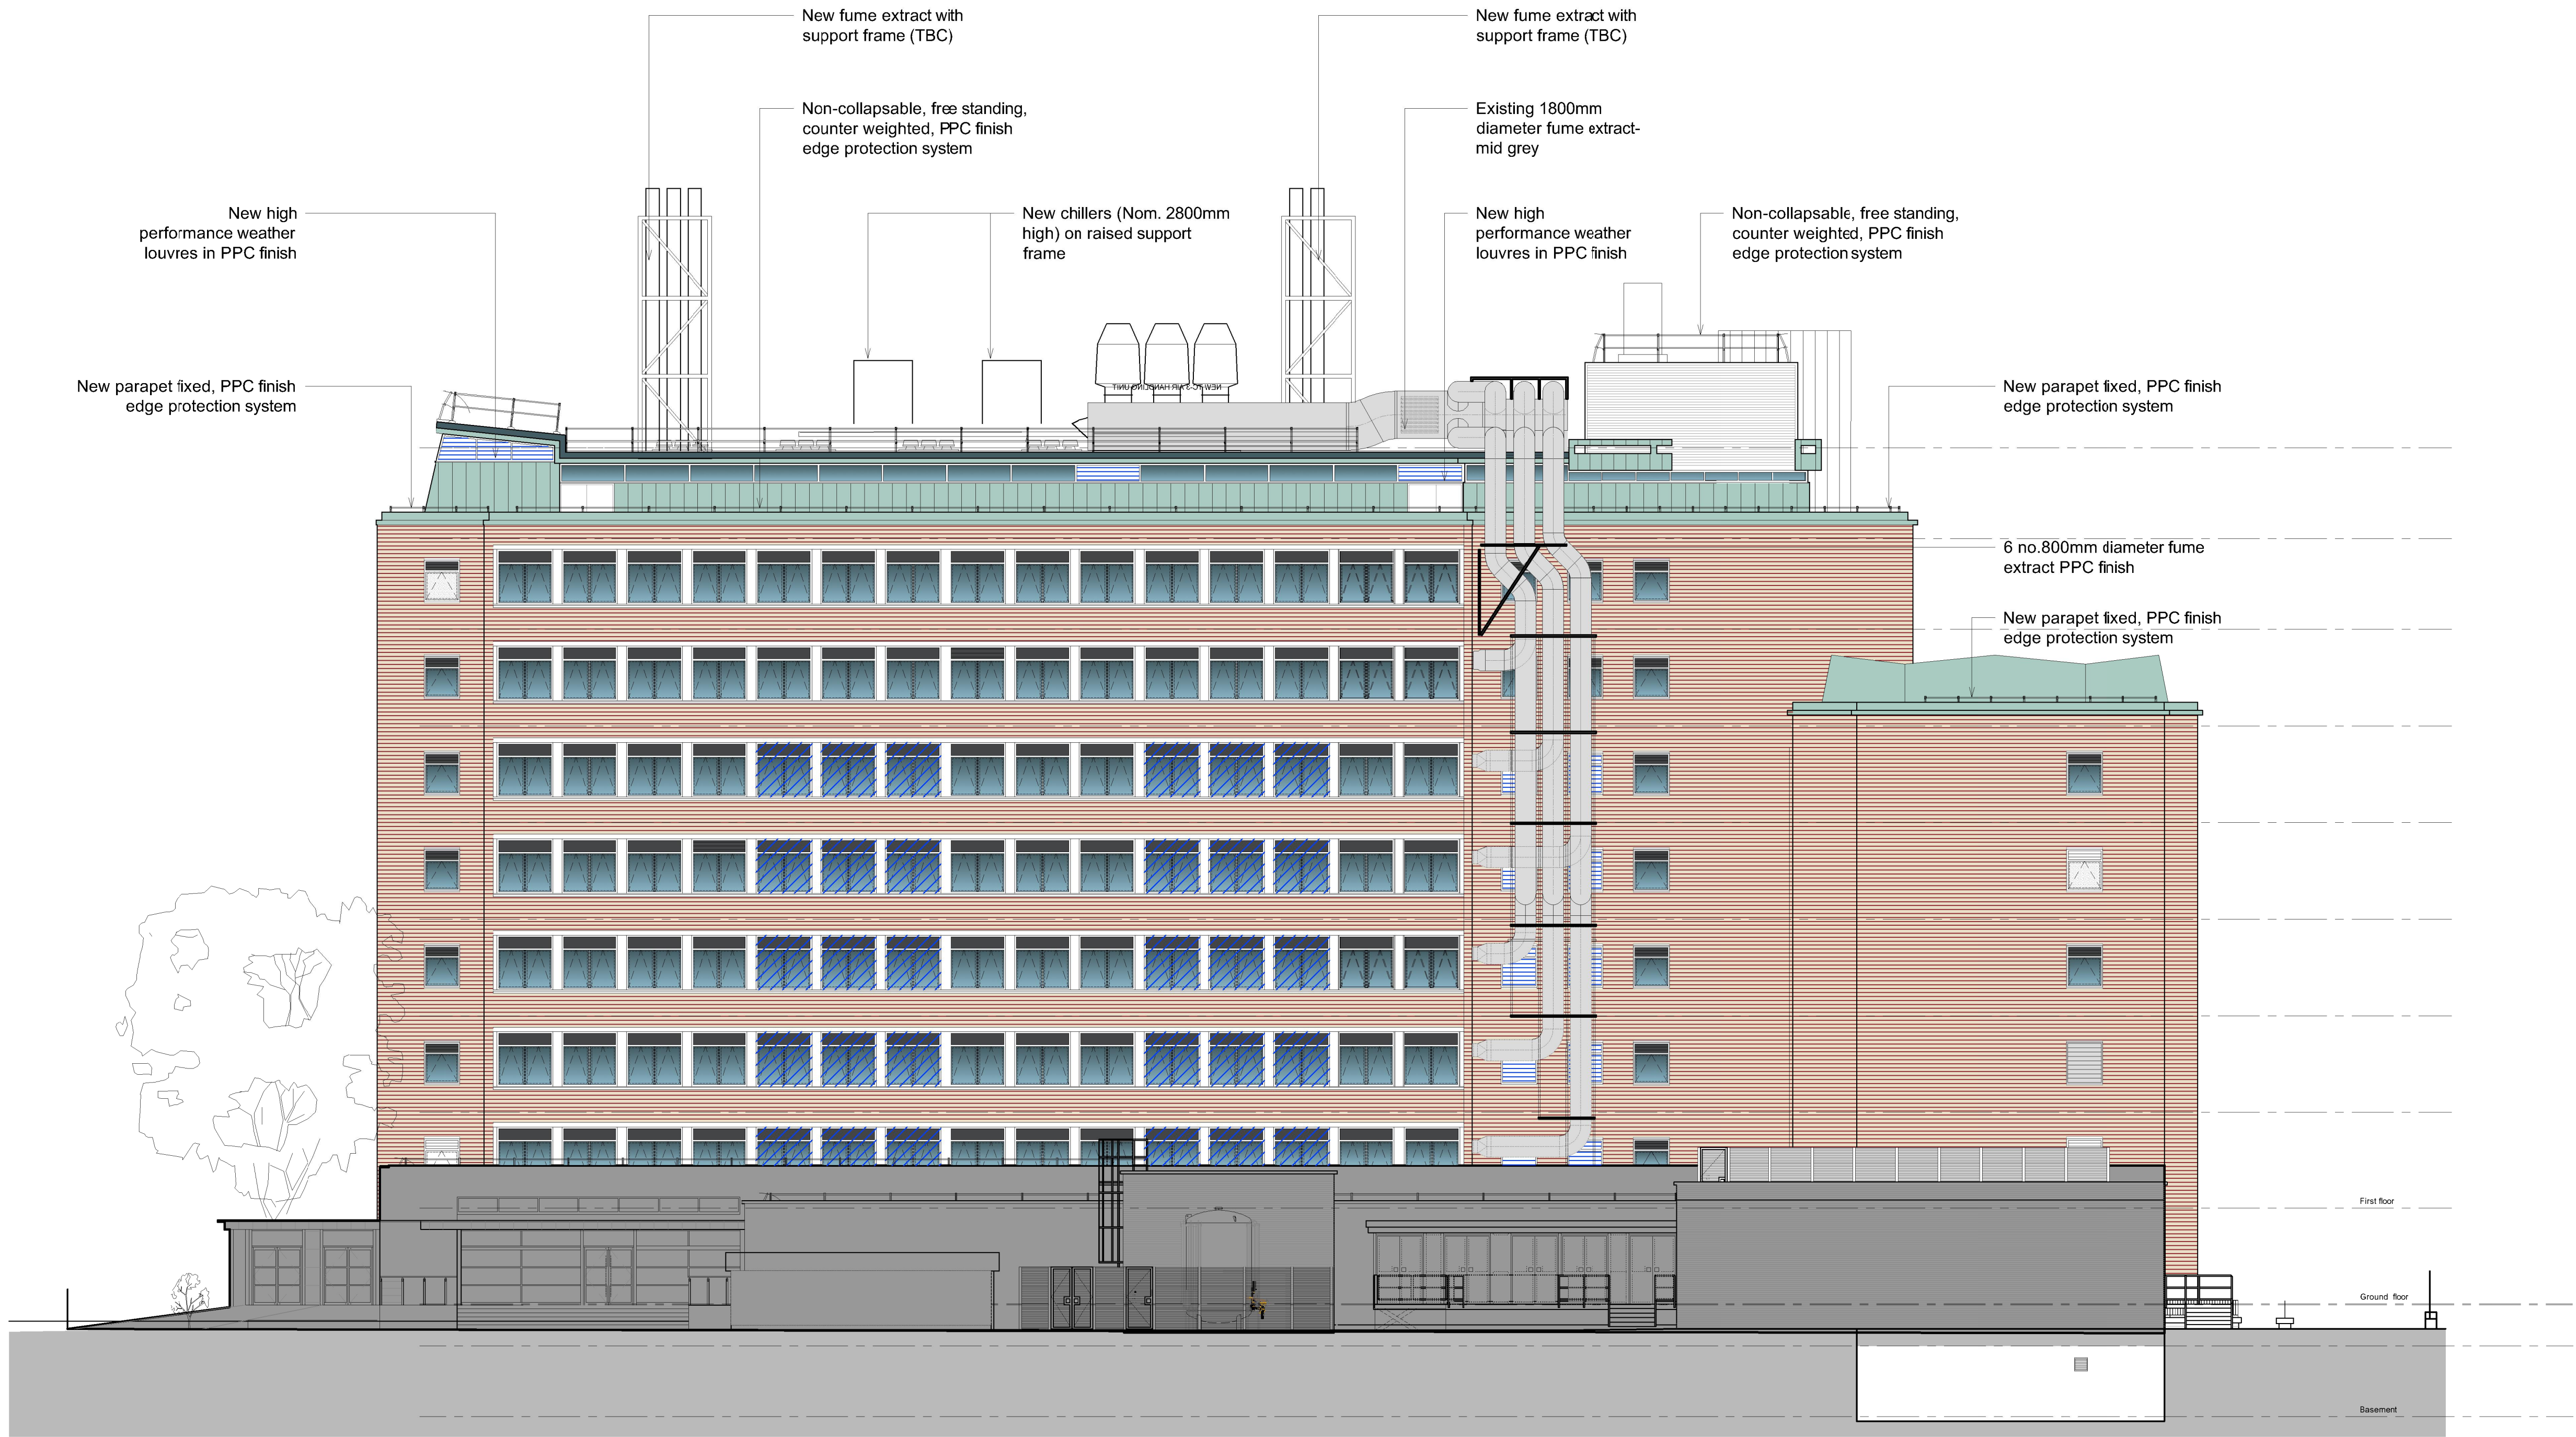
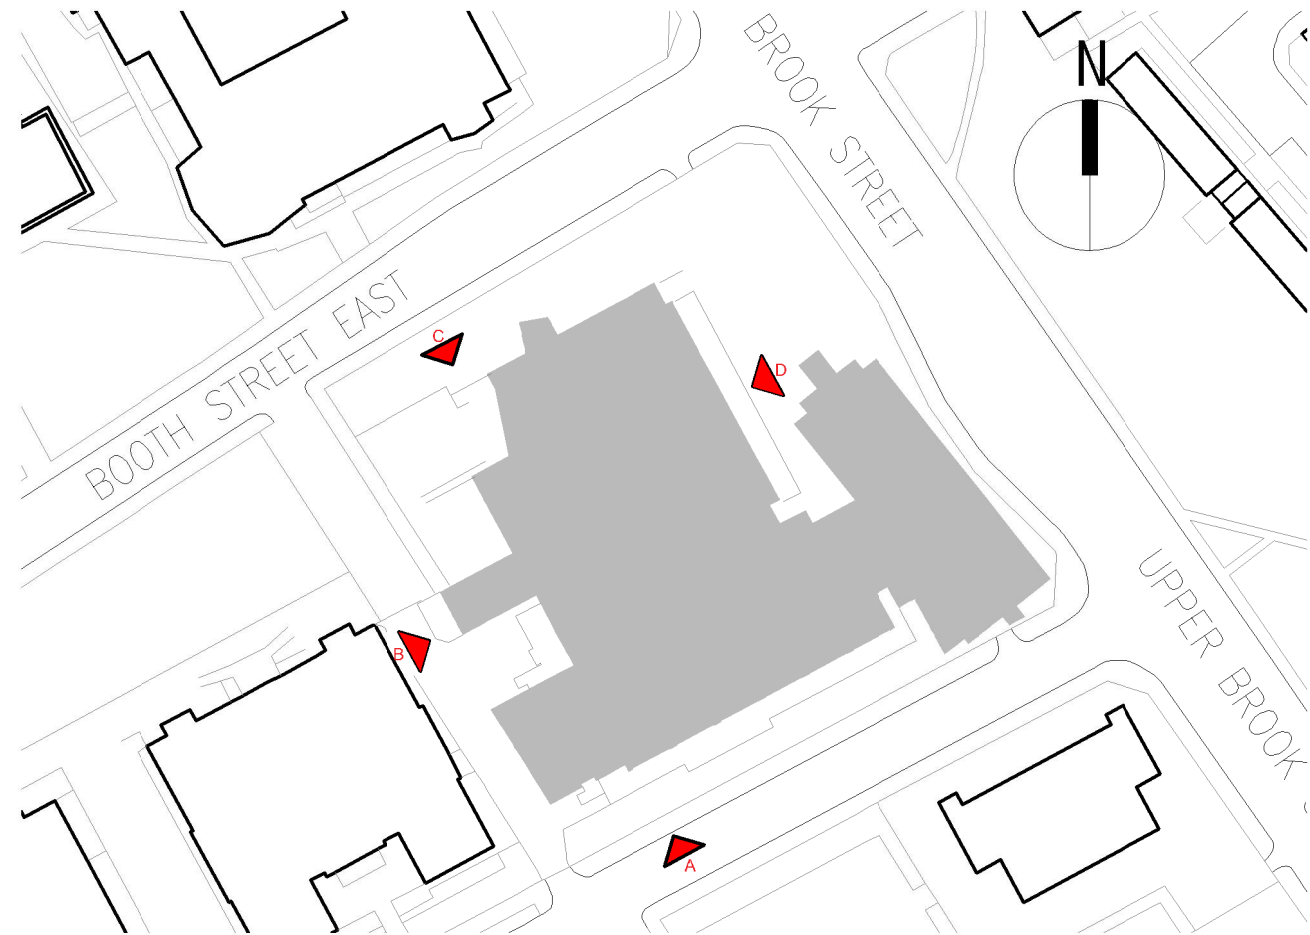


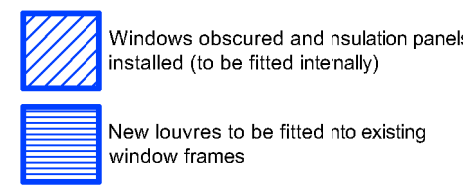

ELEVATION B (SOUTH WEST)
PROPOSED
1:200 @ A3

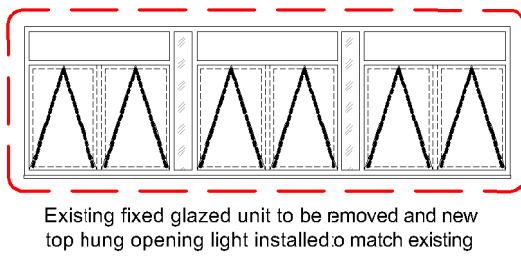

- First Issue. Issued for Comment/Approval.				
PLANNING DISCUSSION				
Revision	Description	Date	Drawn	Checked
Halliday Meecham Architects Limited				
111 Piccadilly Manchester M1 2HY +44 (0)161 661 5566				
4 Devonshire Street London W1W 5DT +44 (0)203 440 5175				
hma@hallidaymeecham.com www.hallidaymeecham.com				
Client: University of Manchester				
Project: Chemsitry Building Re-Engineering				
Phase/ Location: University of Manchester				
Drawing: Elevation B				
PROPOSED SOUTH WEST ELEVATION				
Scale @ A1	Scale @ A3	Date:	Drawn:	Checked:
1:75	1:150	23.06.21	EH	FMW
Job No.		Drawing No.	Revision	
5384		5376-HMA-11-ZZ-DR-07-00225	P1	