




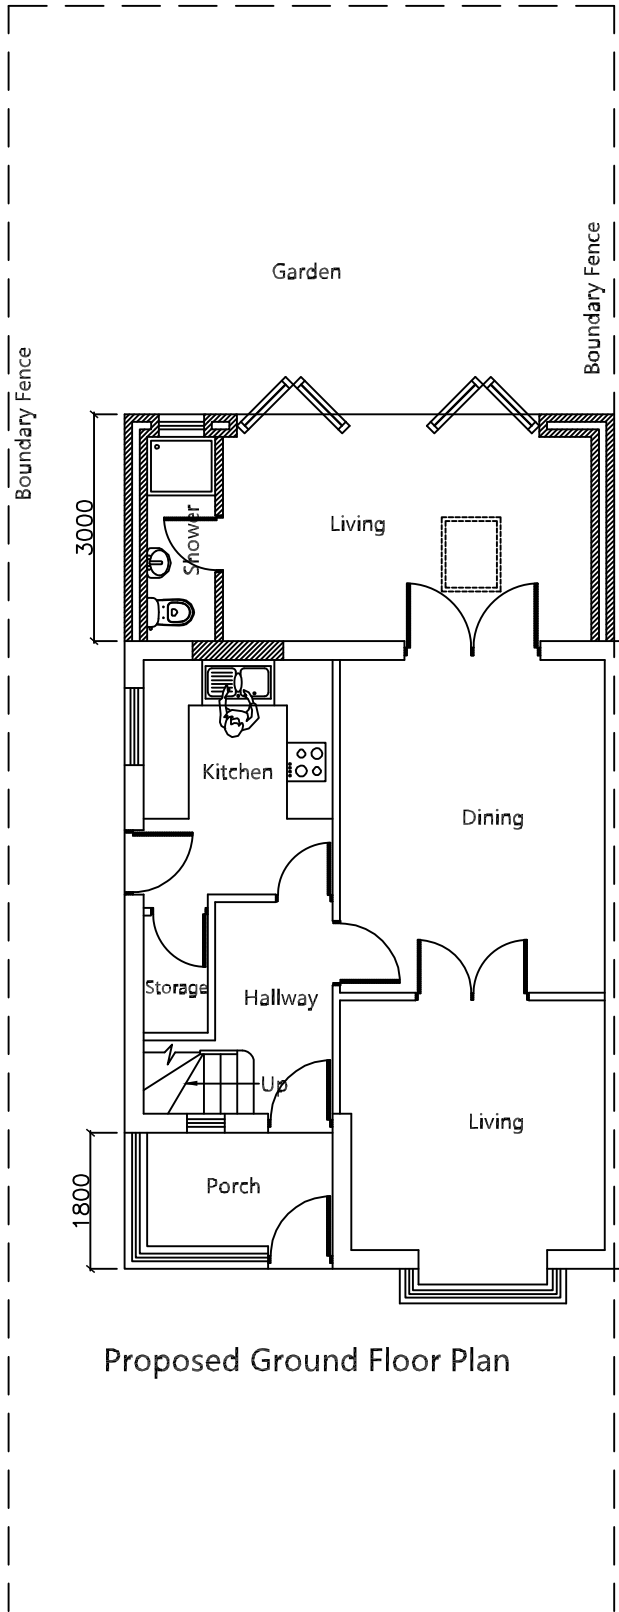

Proposed Ground Floor Plan

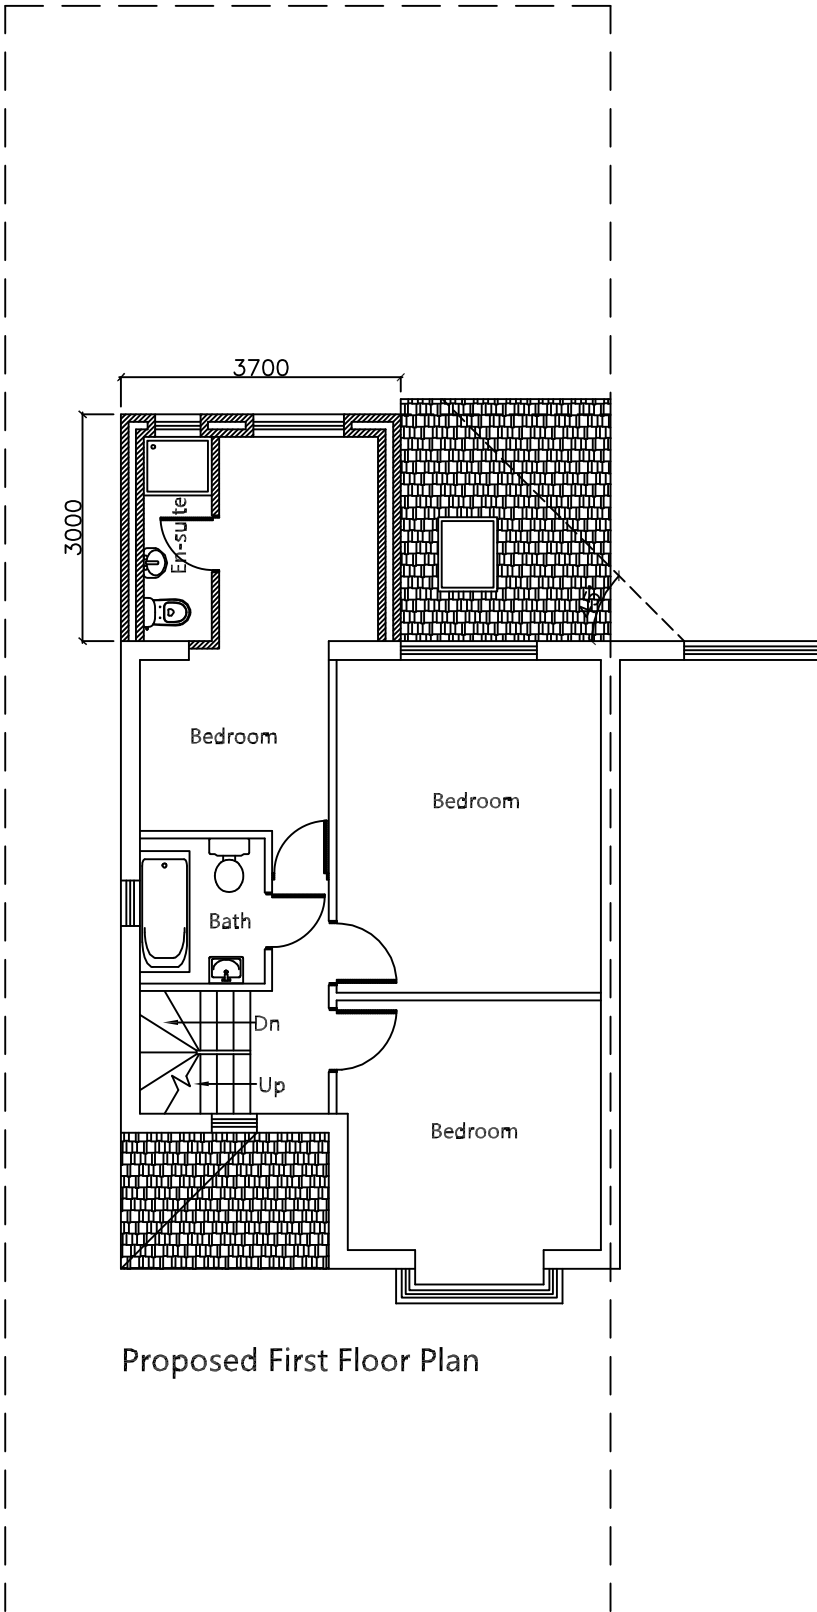

Proposed First Floor Plan

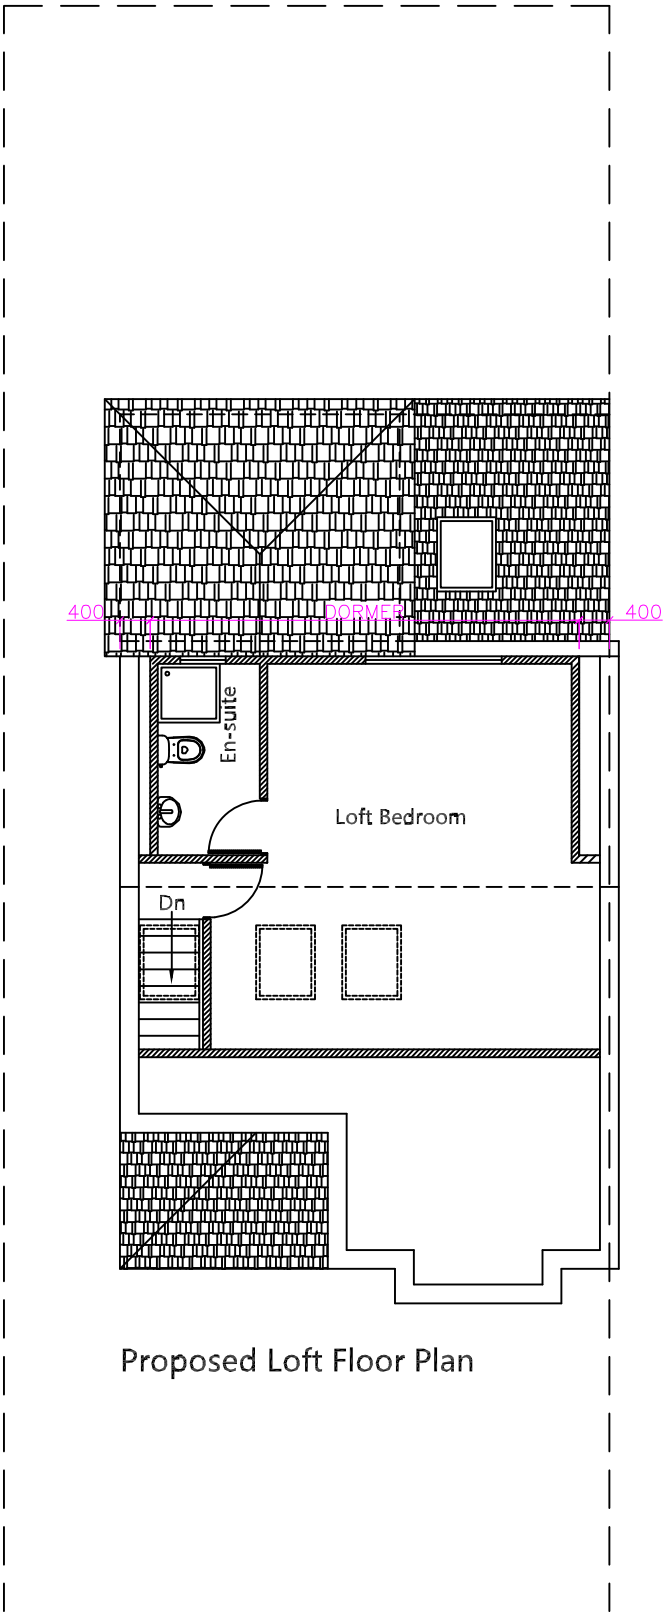

Proposed Loft Floor Plan

Project 4 WESTDALE GARDENS GREATER MANCHESTER M19 1JD		
Drawing Title PROPOSED PLANS		
Drawing No. 102		
Drawn: ZU	Checked: TI	Date 01.04.2021
Scale @ A3 		1:100
S-Trent Consulting Ltd 4 Westdale Gardens Manchester M19 1JD T: 07400012759 Reg No. 13106786 S-Trent Consulting Ltd Registered England and Wales No.13106786; Address as above		