


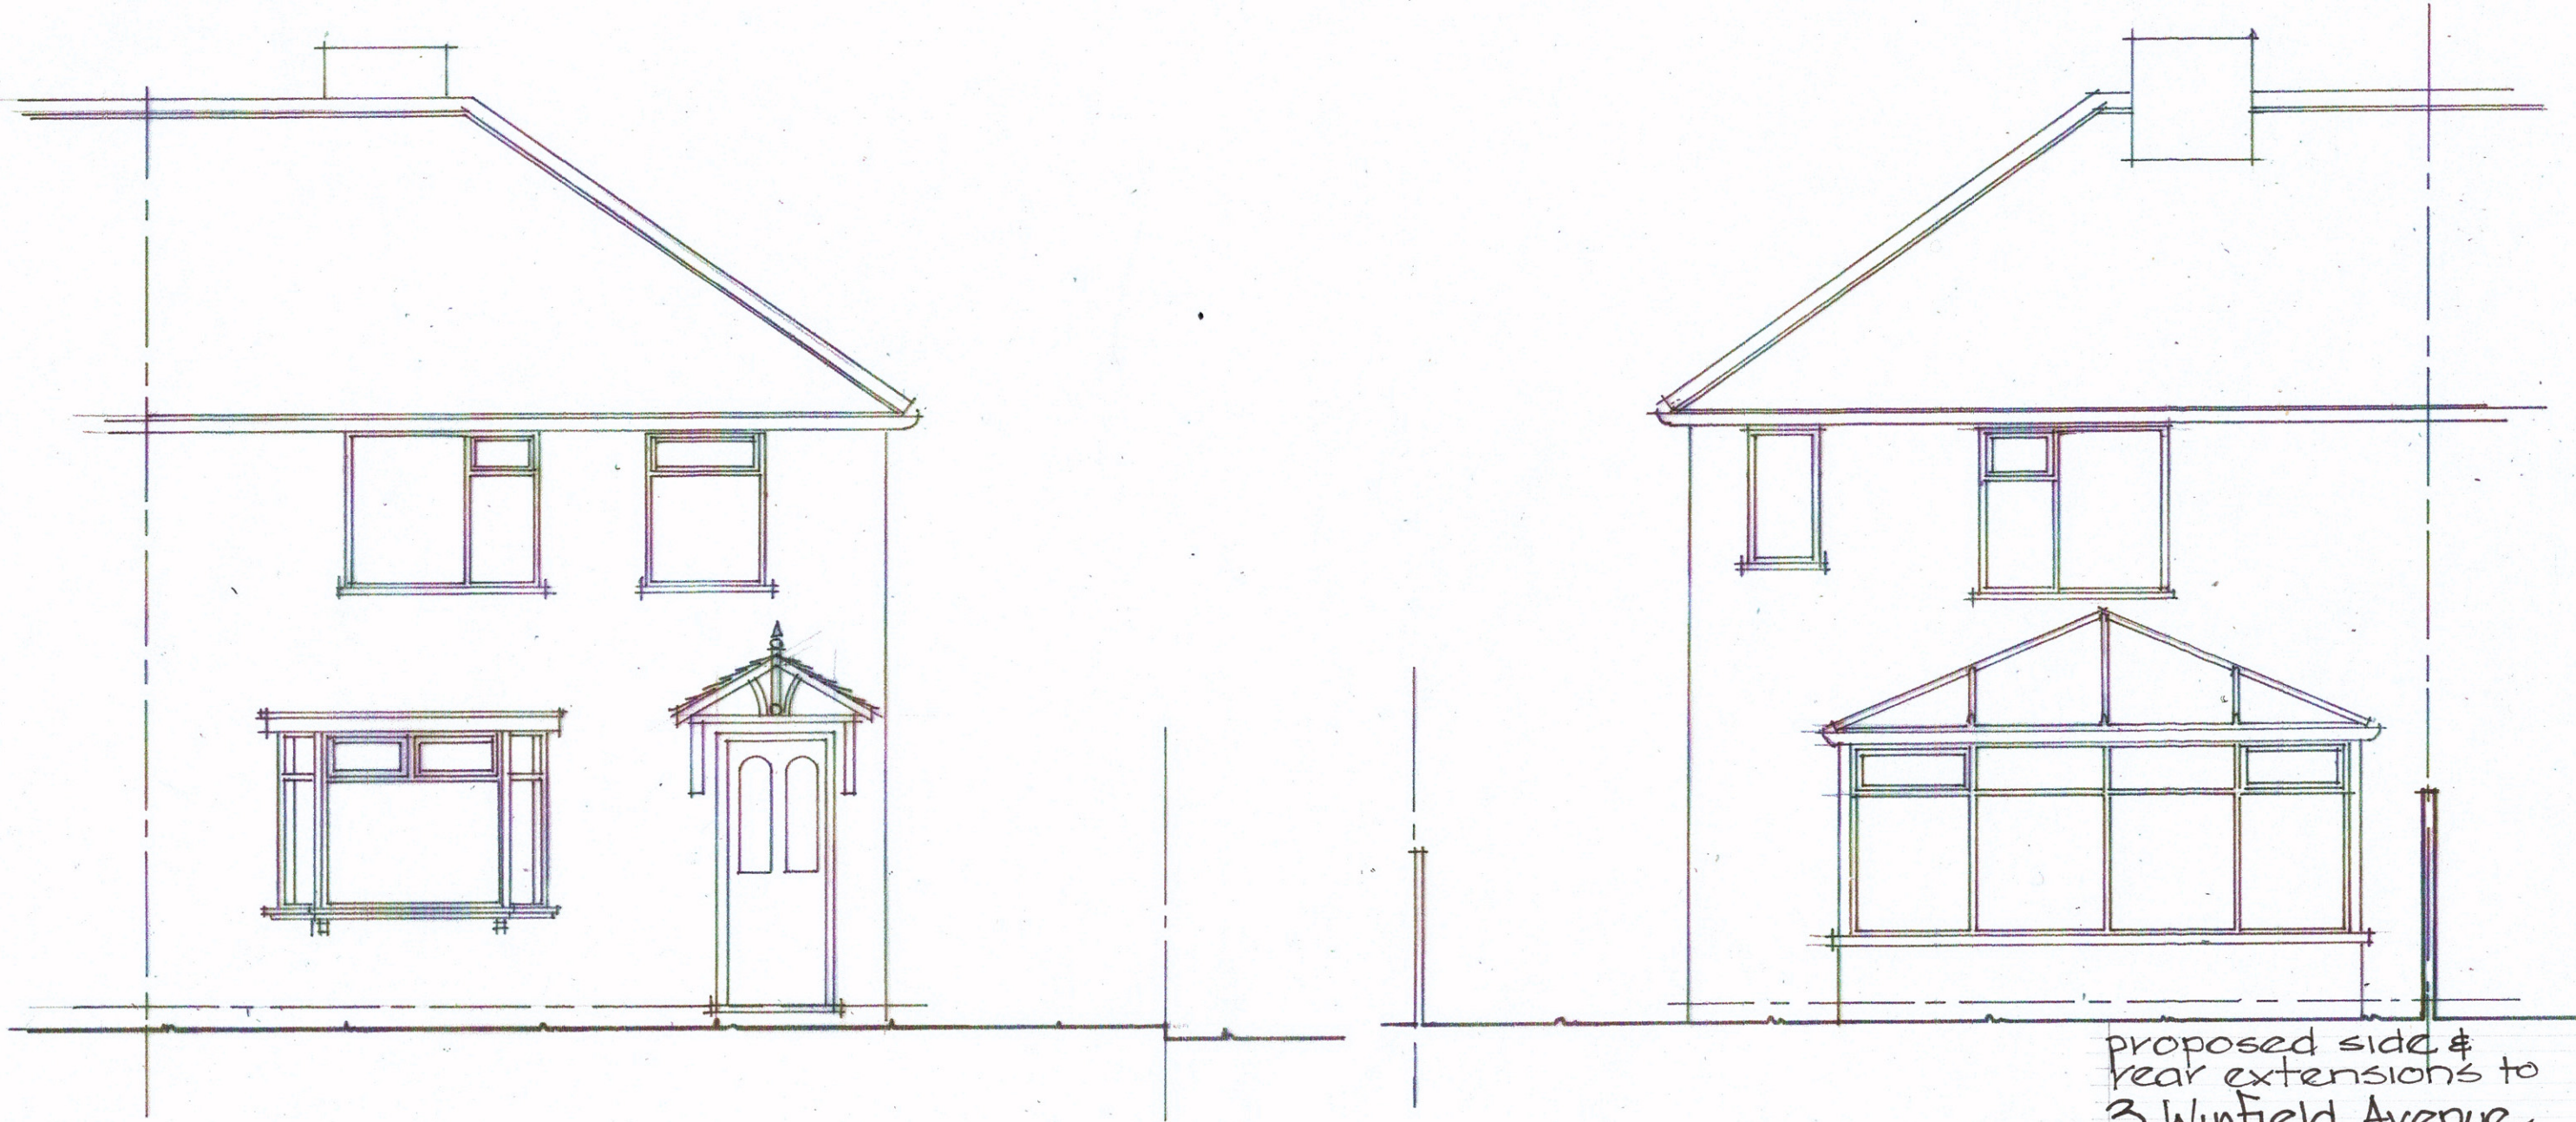

proposed side &
rear extensions to
3 Winfield Avenue
for
Steven & Shauna Bradburn
As Existing
Front & Rear Elevations
date: May 21
scale: 1:50 @ A3
dwg no: QM 43/03