


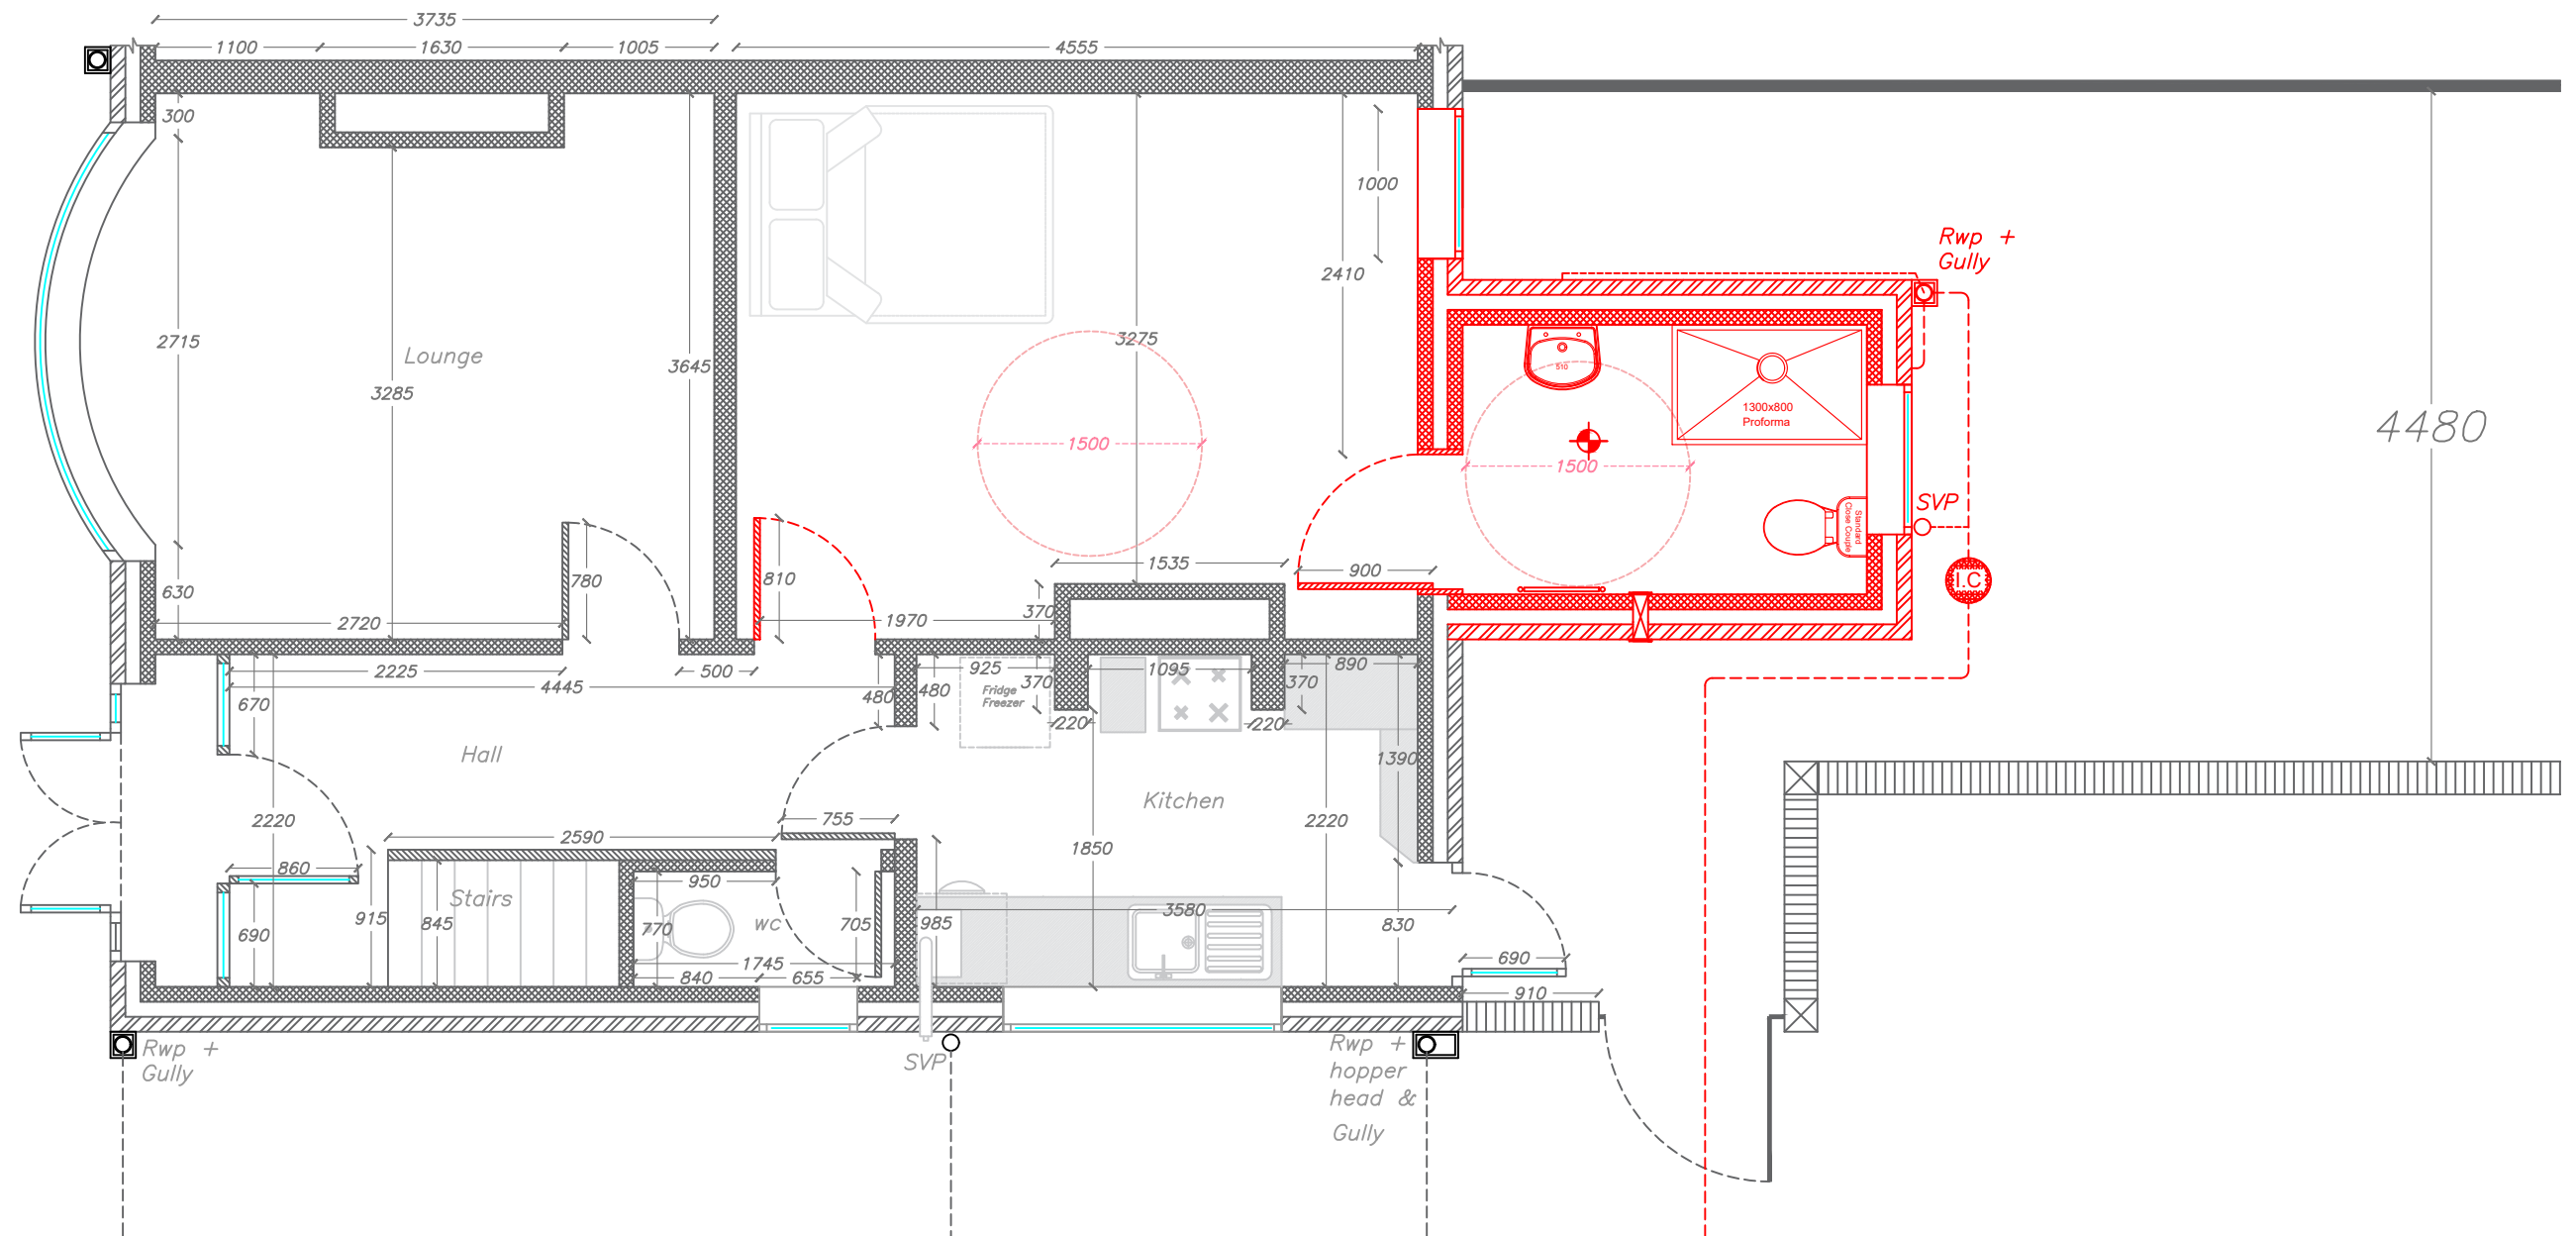

Assumed drainage layout

Communal
Driveway

Manchester Equipment & Adaptations Partnership

Technical Officer Service

29 Poland St, Unit 1
Ancoats,
Manchester,
M4 6AZ

Applicants name:
Mrs Giovannina Anwar

Property address:
6 Longford Place
longsight
Manchester
M14 5QR

Revisions:

REV SS -

Drawn By:
Shaun Stephenson

Scale:
1:50

Date: 25/08/2021

Paper Size:
A3



Manchester
Equipment &
Adaptations
Partnership