



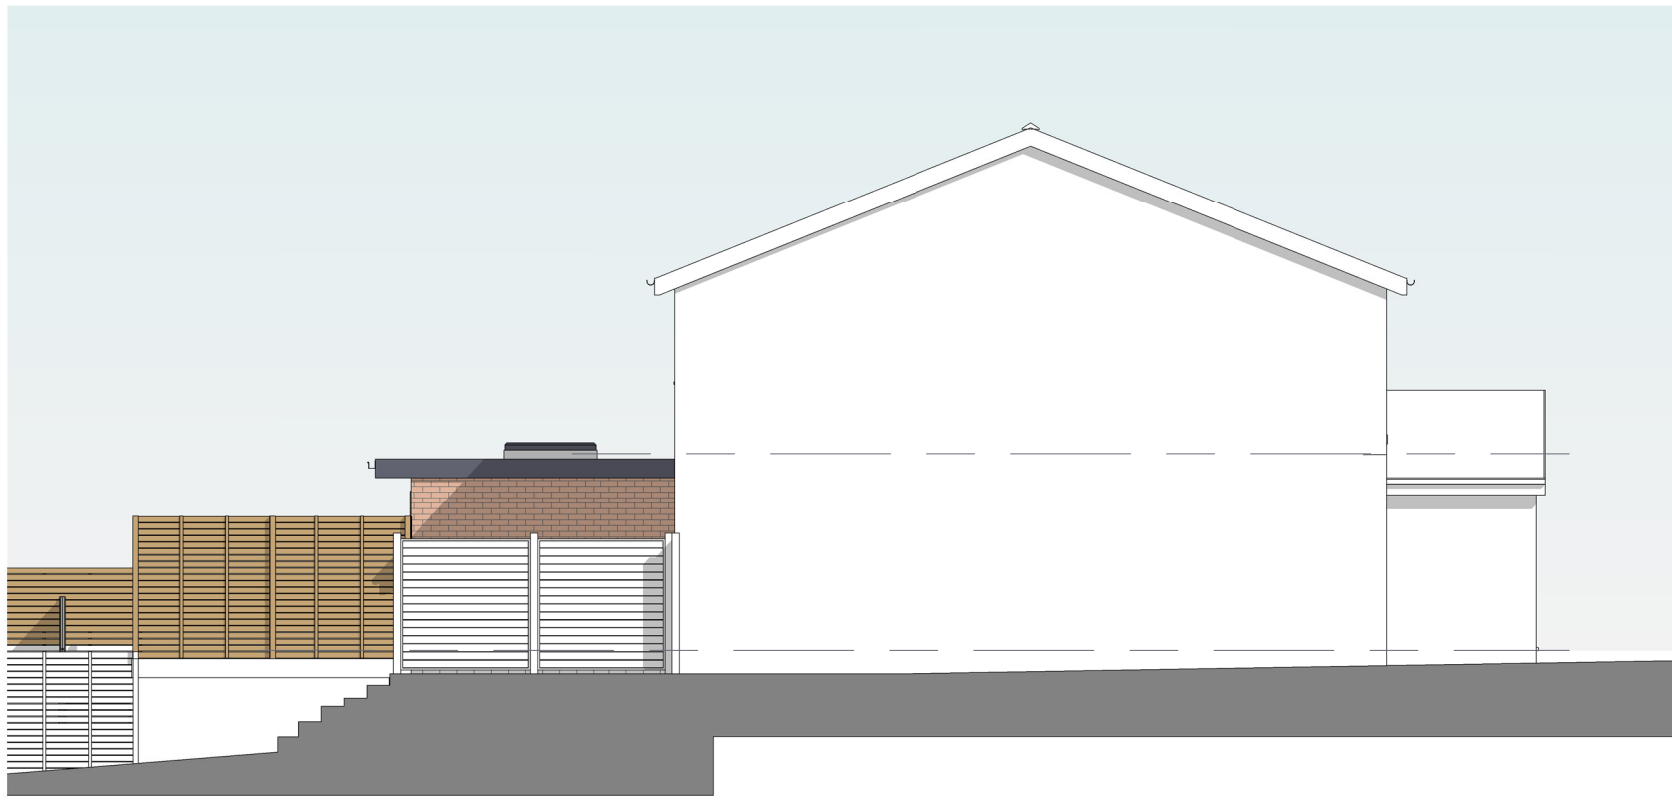


PROPOSED SIDE ELEVATION
1 : 100




PROPOSED REAR ELEVATION
1 : 100

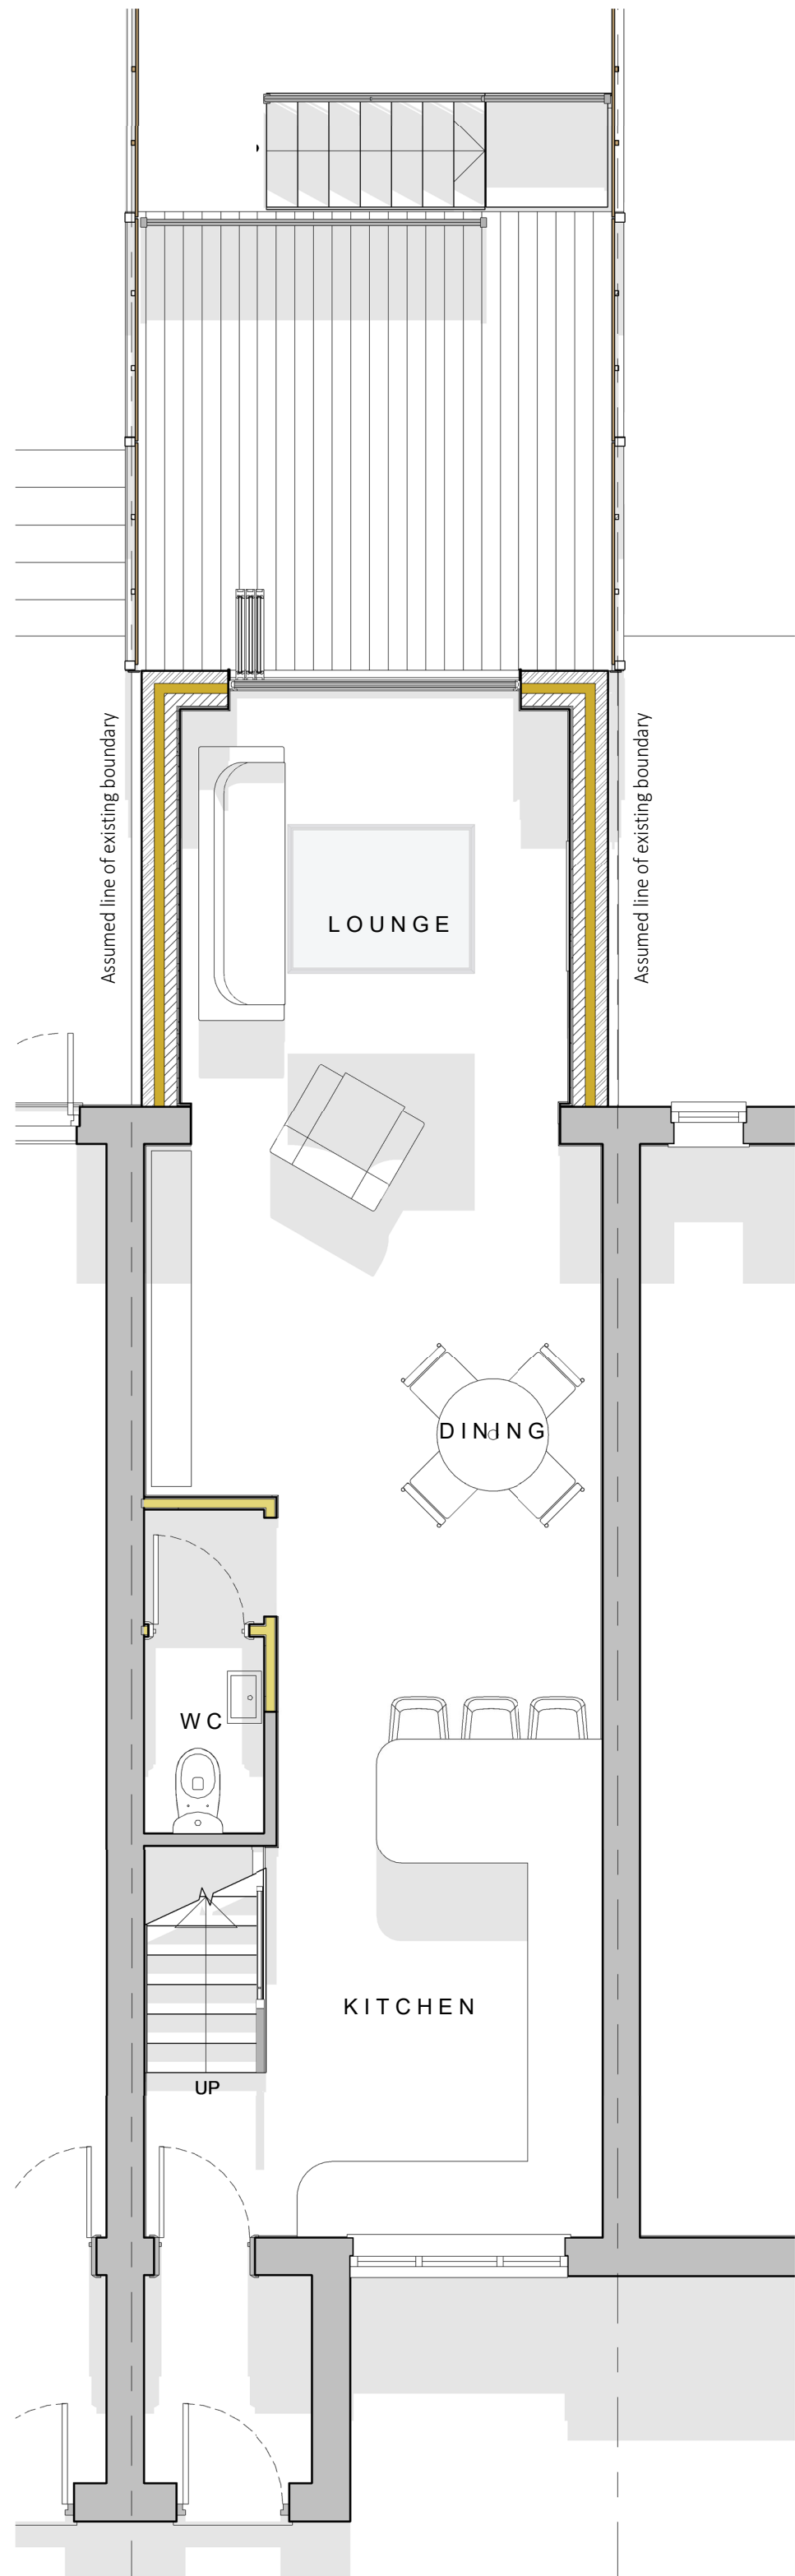

PROPOSED GROUND FLOOR PLAN
1 : 50

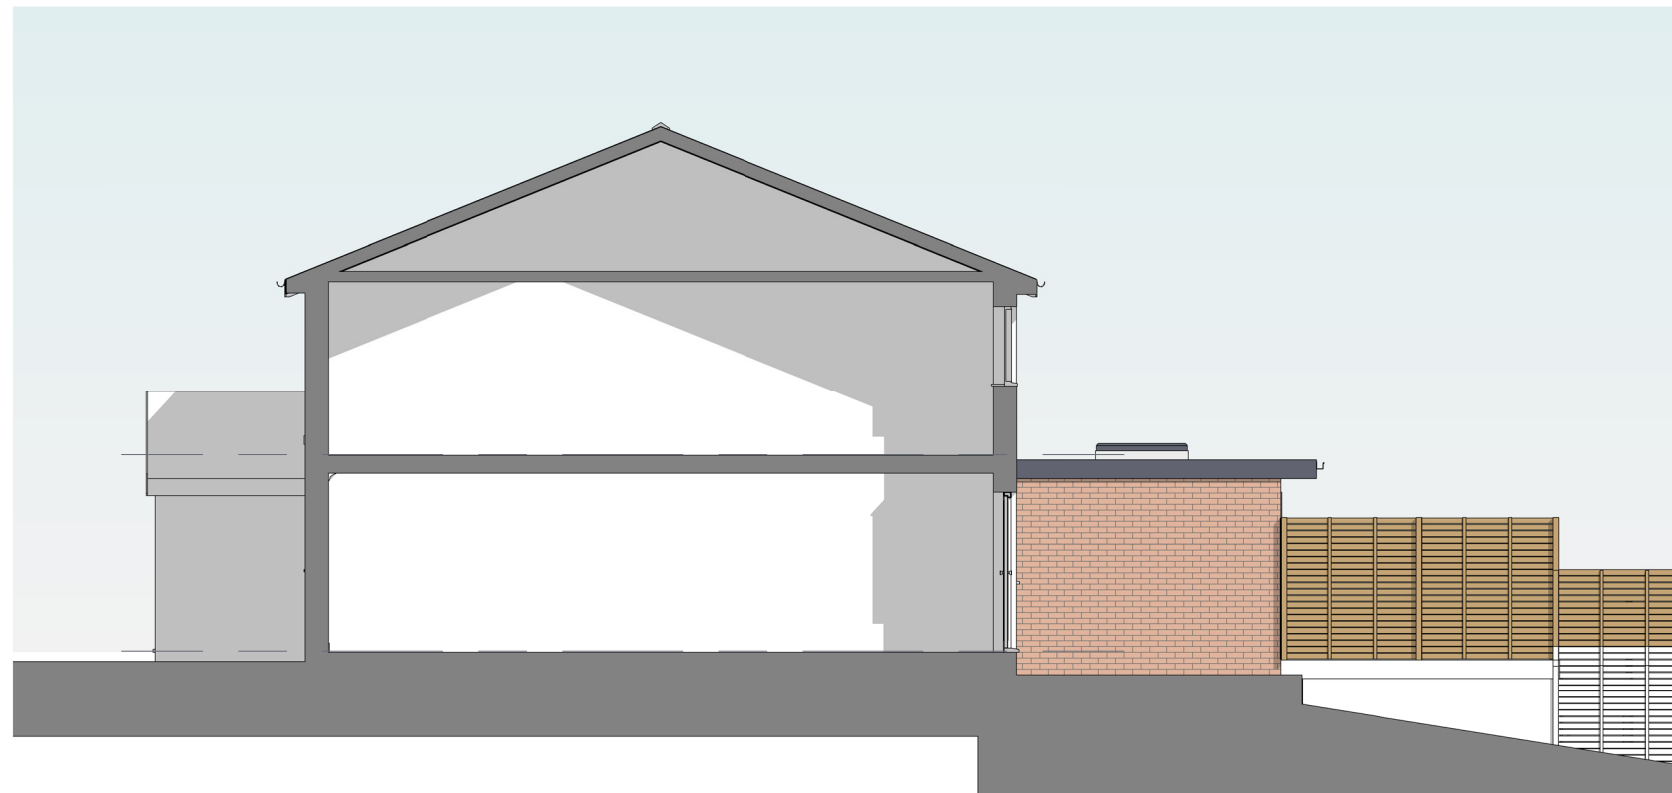


PROPOSED SIDE ELEVATION
1 : 100

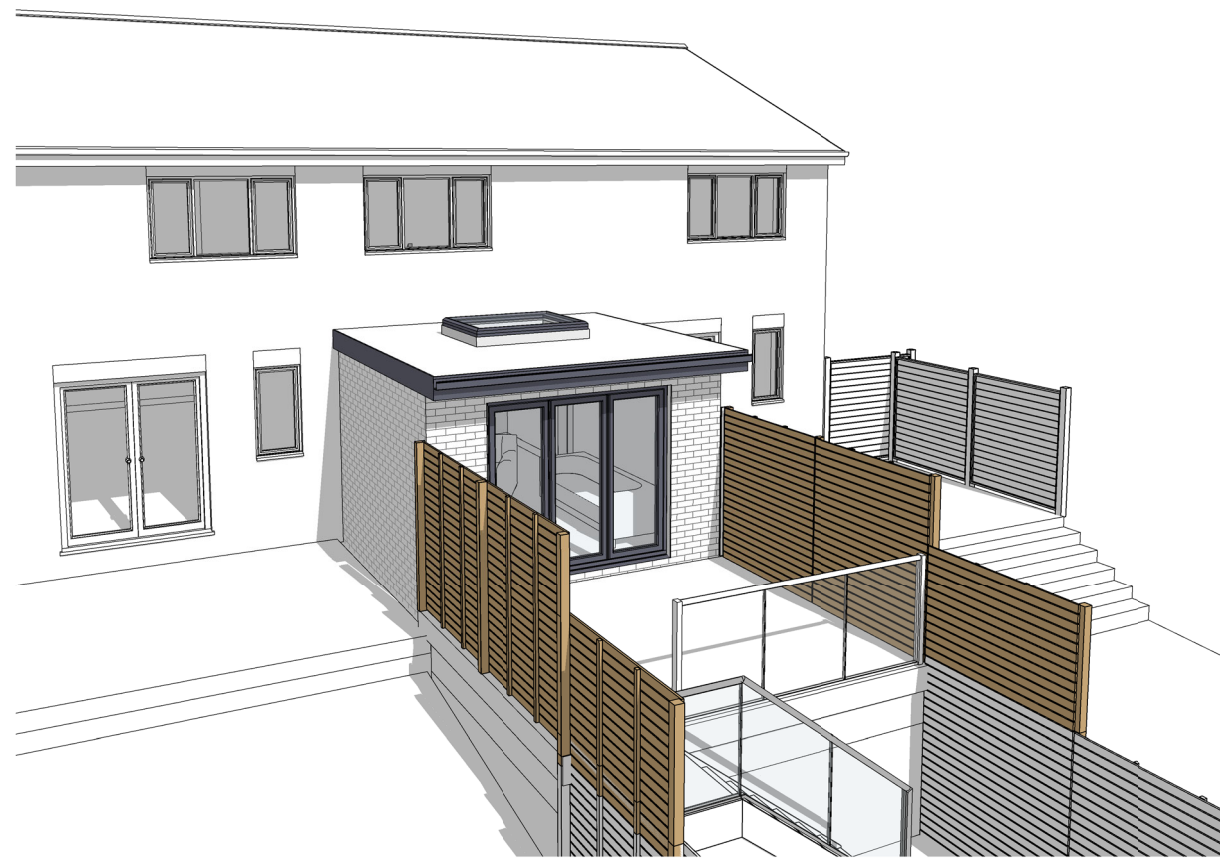


PROPOSED REAR 3D VIEW



LOCATION PLAN
1 : 1250

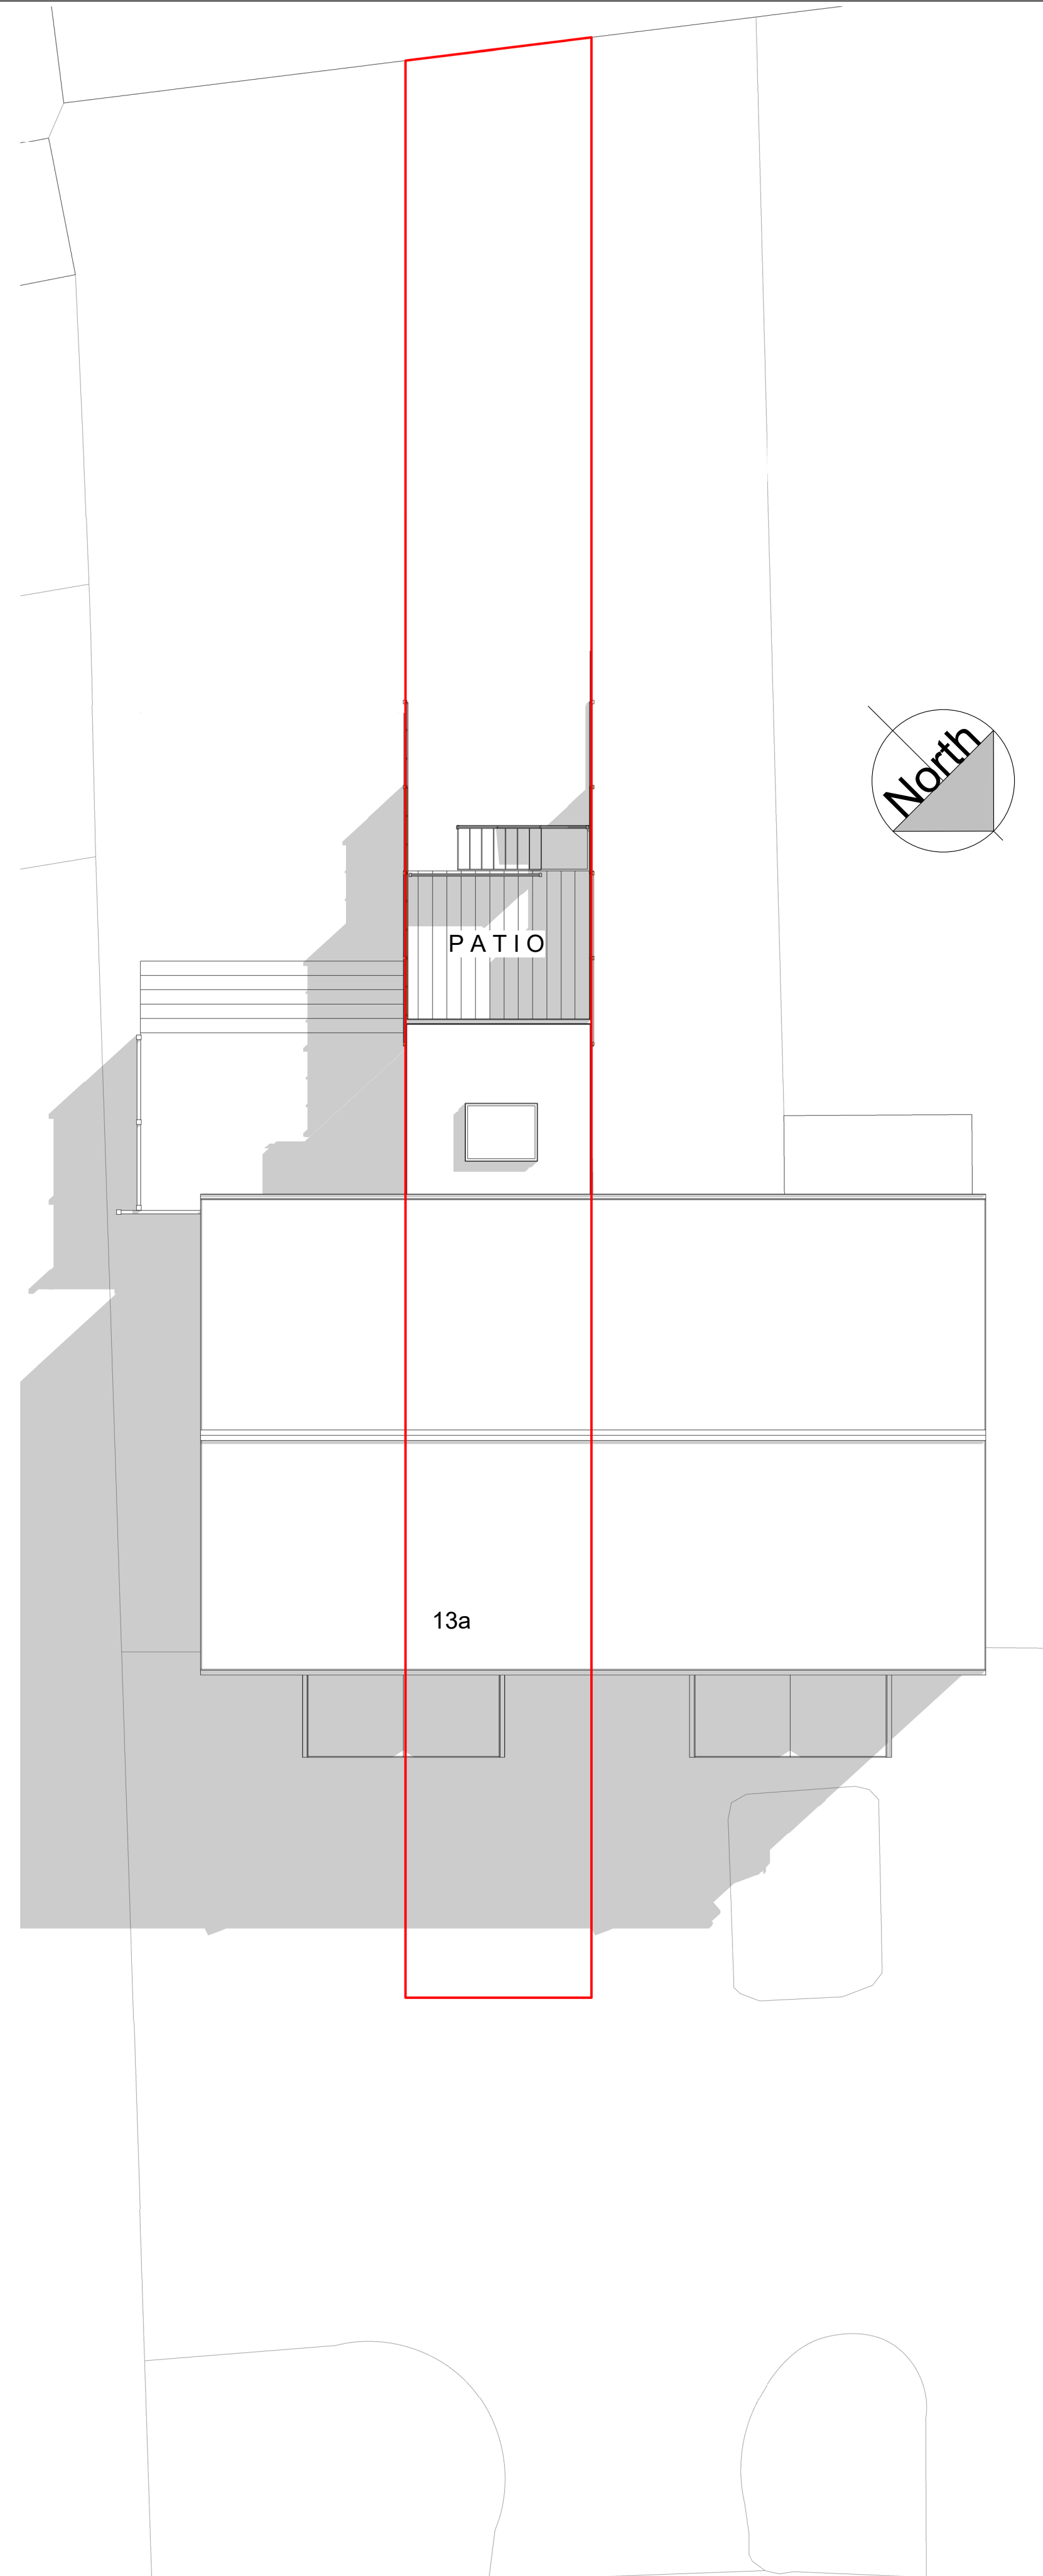

PROPOSED SITE PLAN
1 : 100

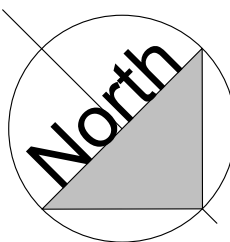

PATIO

13a

EDGE LANE

Note: Do not scale. Contractor must check all dimensions on site prior to commencing any works. This Drawing and design is the Copyright of Purple Plans Ltd and must not be copied or reproduced without written consent. This drawing is produced for Planning & Building Regulations Permission Only

A	Issued for Planning Permission	18.05.21



Email: GDS_Ltd@hotmail.co.uk Tel: 07763 693374

Client
MS JOY CLARK

Project Address
**13A EDGE LANE - CHORLTON
MANCHESTER M21 9JH**

Drawing Title
PROPOSED PLANS

Scale @ A1 As indicated	Date 09/17/20	
Drawing Number 830-21-02	Revision A	