


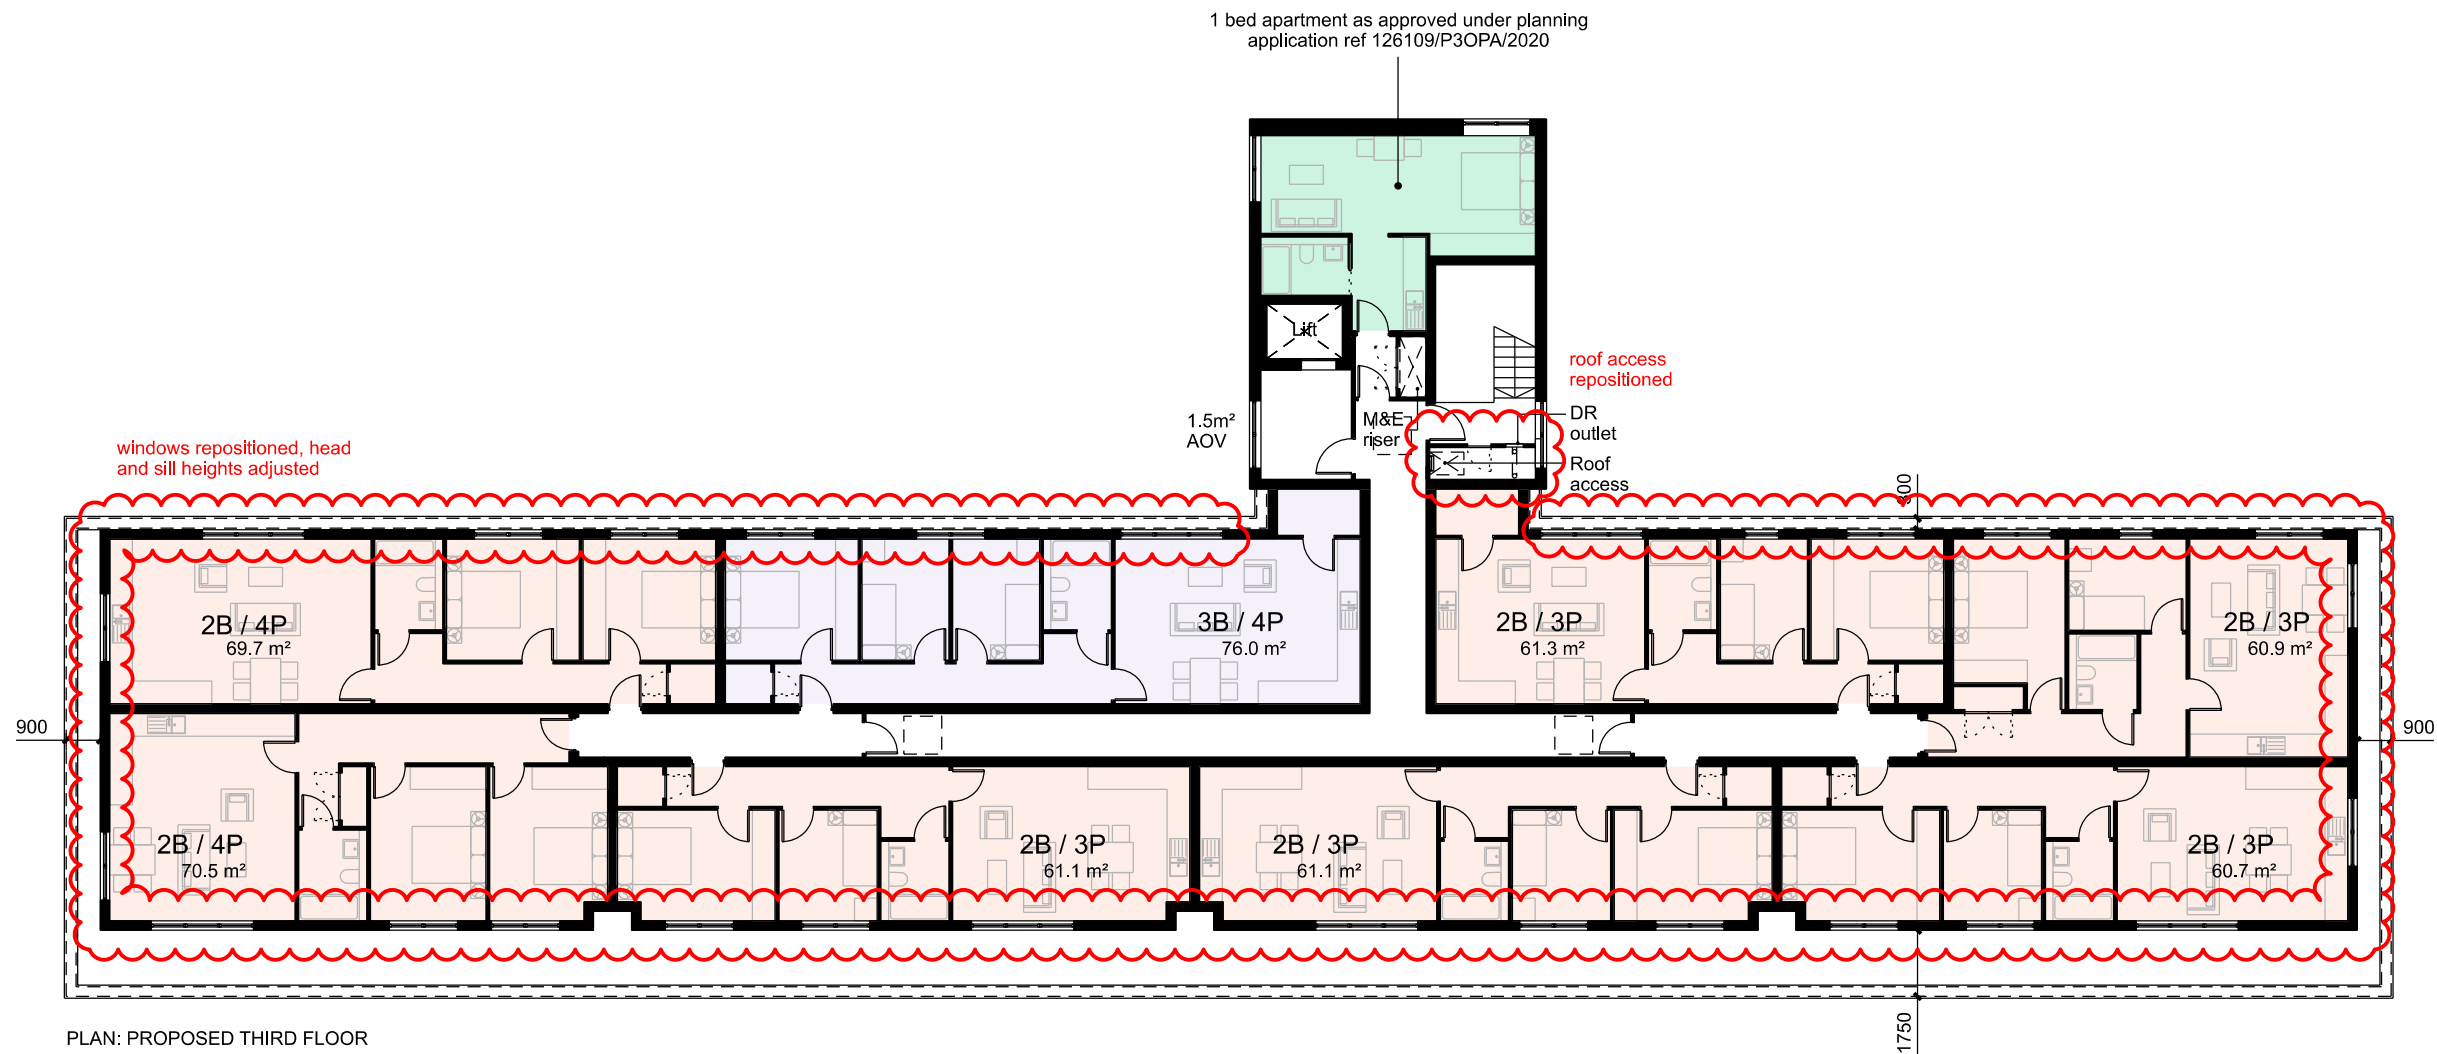

Notes:

Do not scale from this drawing.

All dimensions are in millimetres unless otherwise noted.

All dimensions to be checked on site before proceeding with work.


All omissions and discrepancies to be reported in writing to Project 3 Architects Ltd.

Areas indicated on this drawing are approximate and indicative only.

© Project 3 Architects Limited Registered in England & Wales Number 08021795.

P06	10/05/2021	Issued for planning	LK
P05	23/04/2021	Issued for planning	LK
P04	04/09/2020	Issued for planning	CS
P04	04/09/2020	Issued for planning	CS
P02	29/05/2020	Issued for planning	CS
P01	13/01/2020	Issued for planning	CS

Rev: Date: Description: By:

 

PROJECT 3
architects

4 back grafton street
altrincham
cheshire
WA14 1DY

0161 233 0575
mail@project3architects.com
www.project3architects.com

Project:
Clarence Road

Title:
Proposed Third Floor Plan

Status: Scale @ ISO A3:
PLANNING DOCUMENT 1:200

Drawing Number: Revision:
0622-P3A-XX-XX-DR-A-SK025 P06