

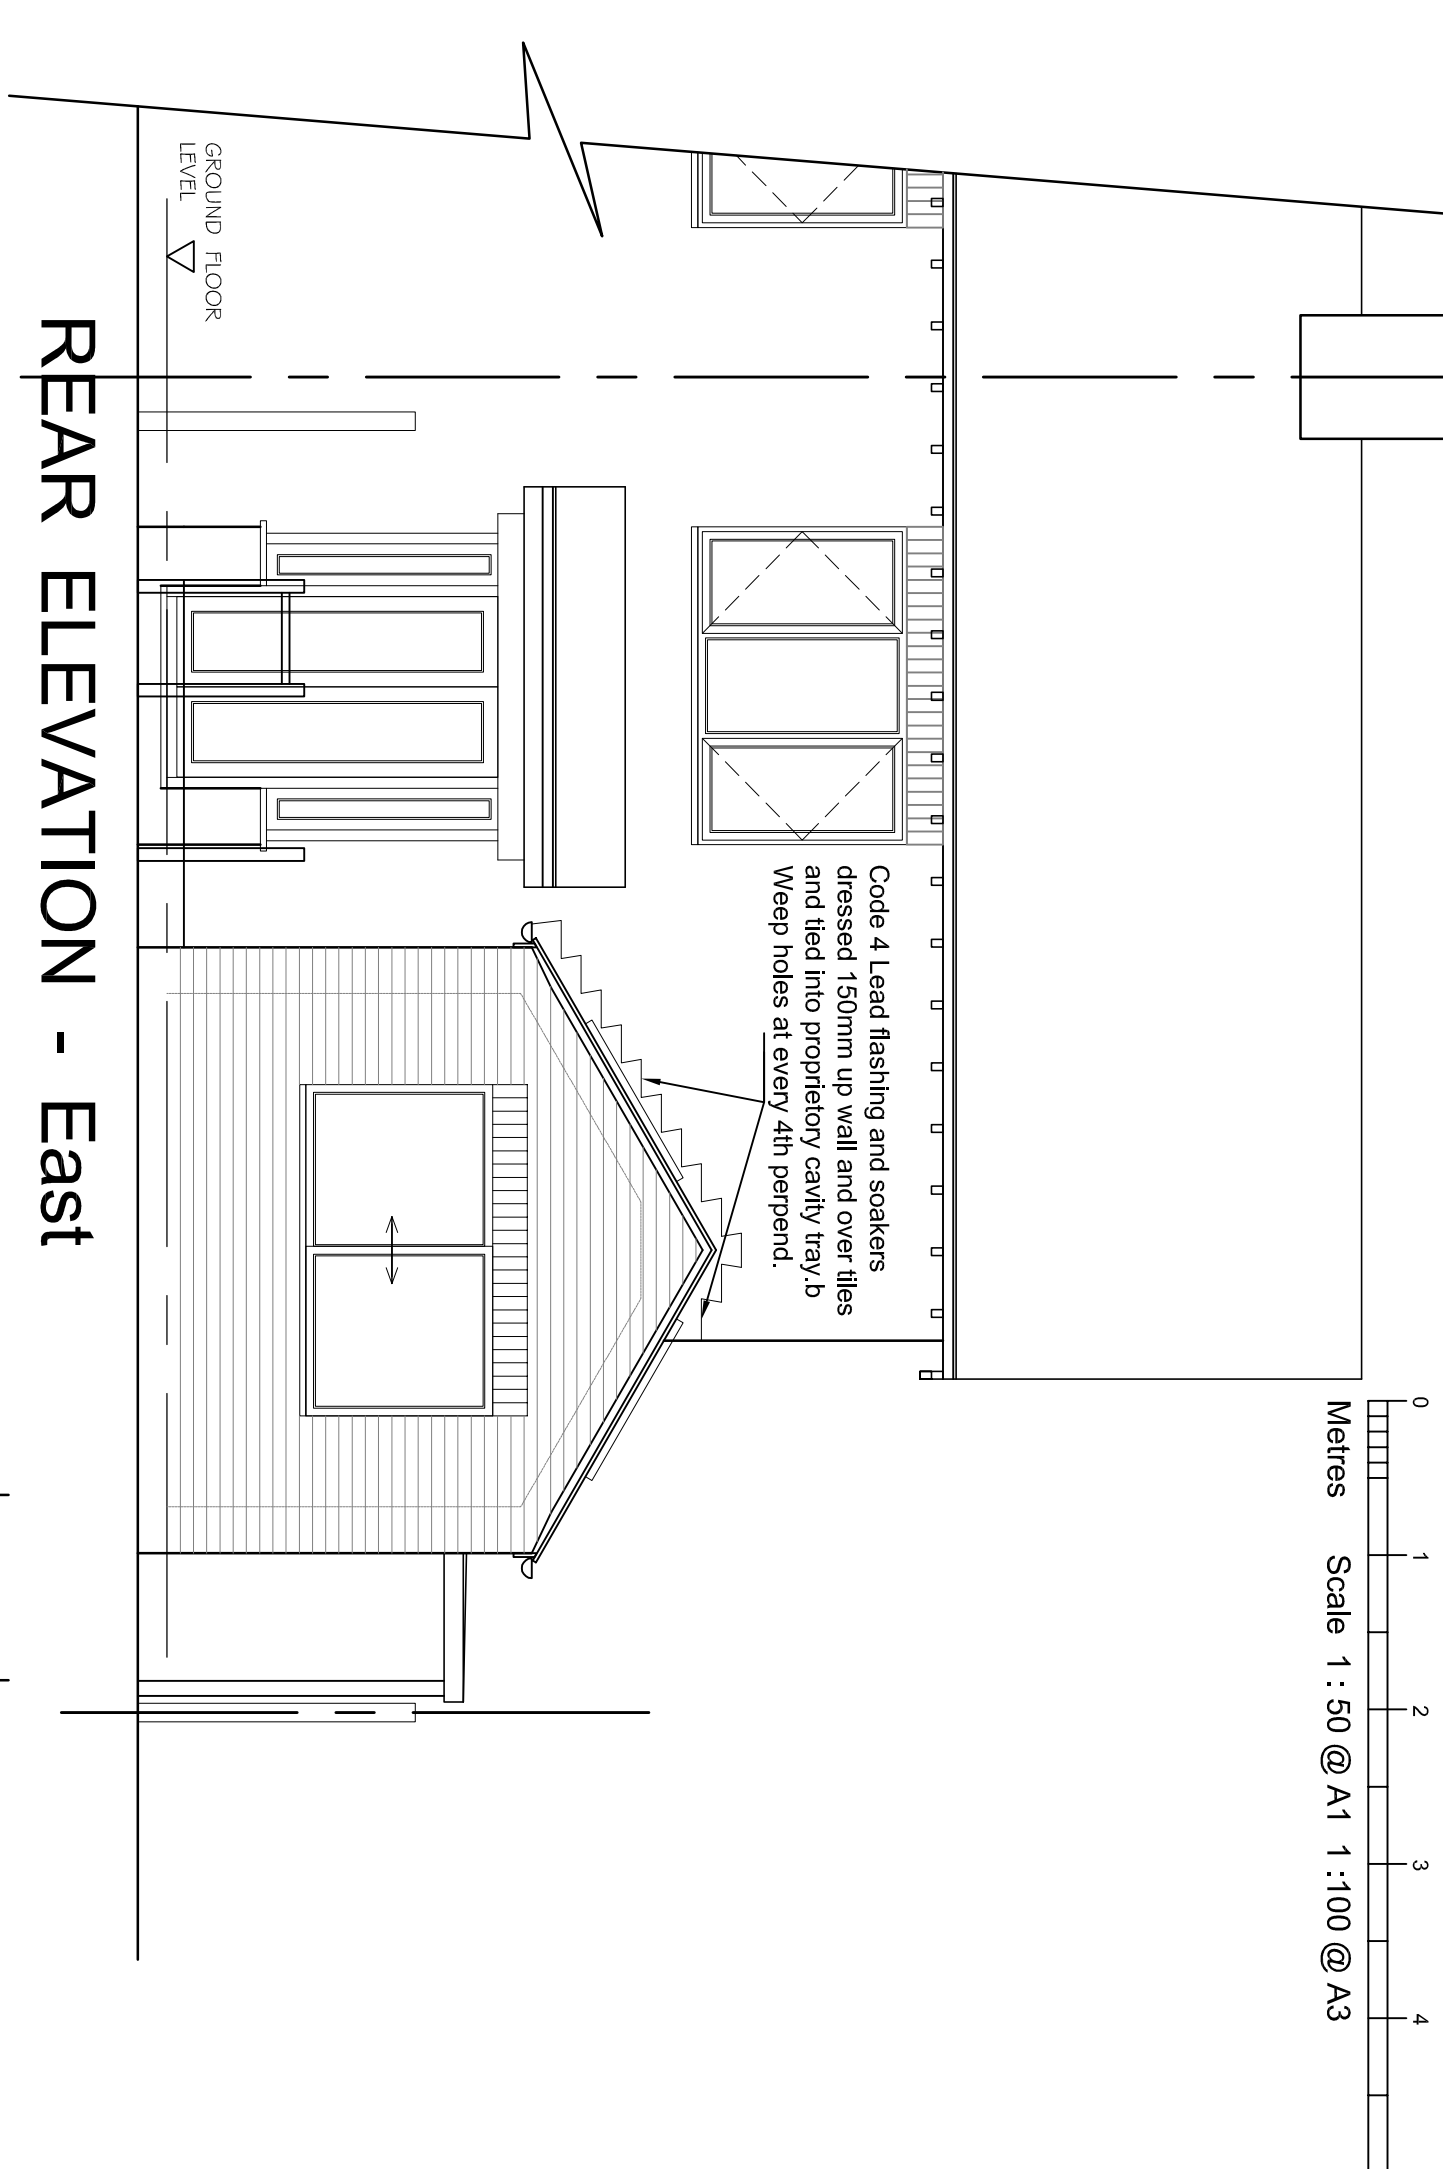



METRES : Scale 1 : 25 @ A1 1 : 50 @ A3

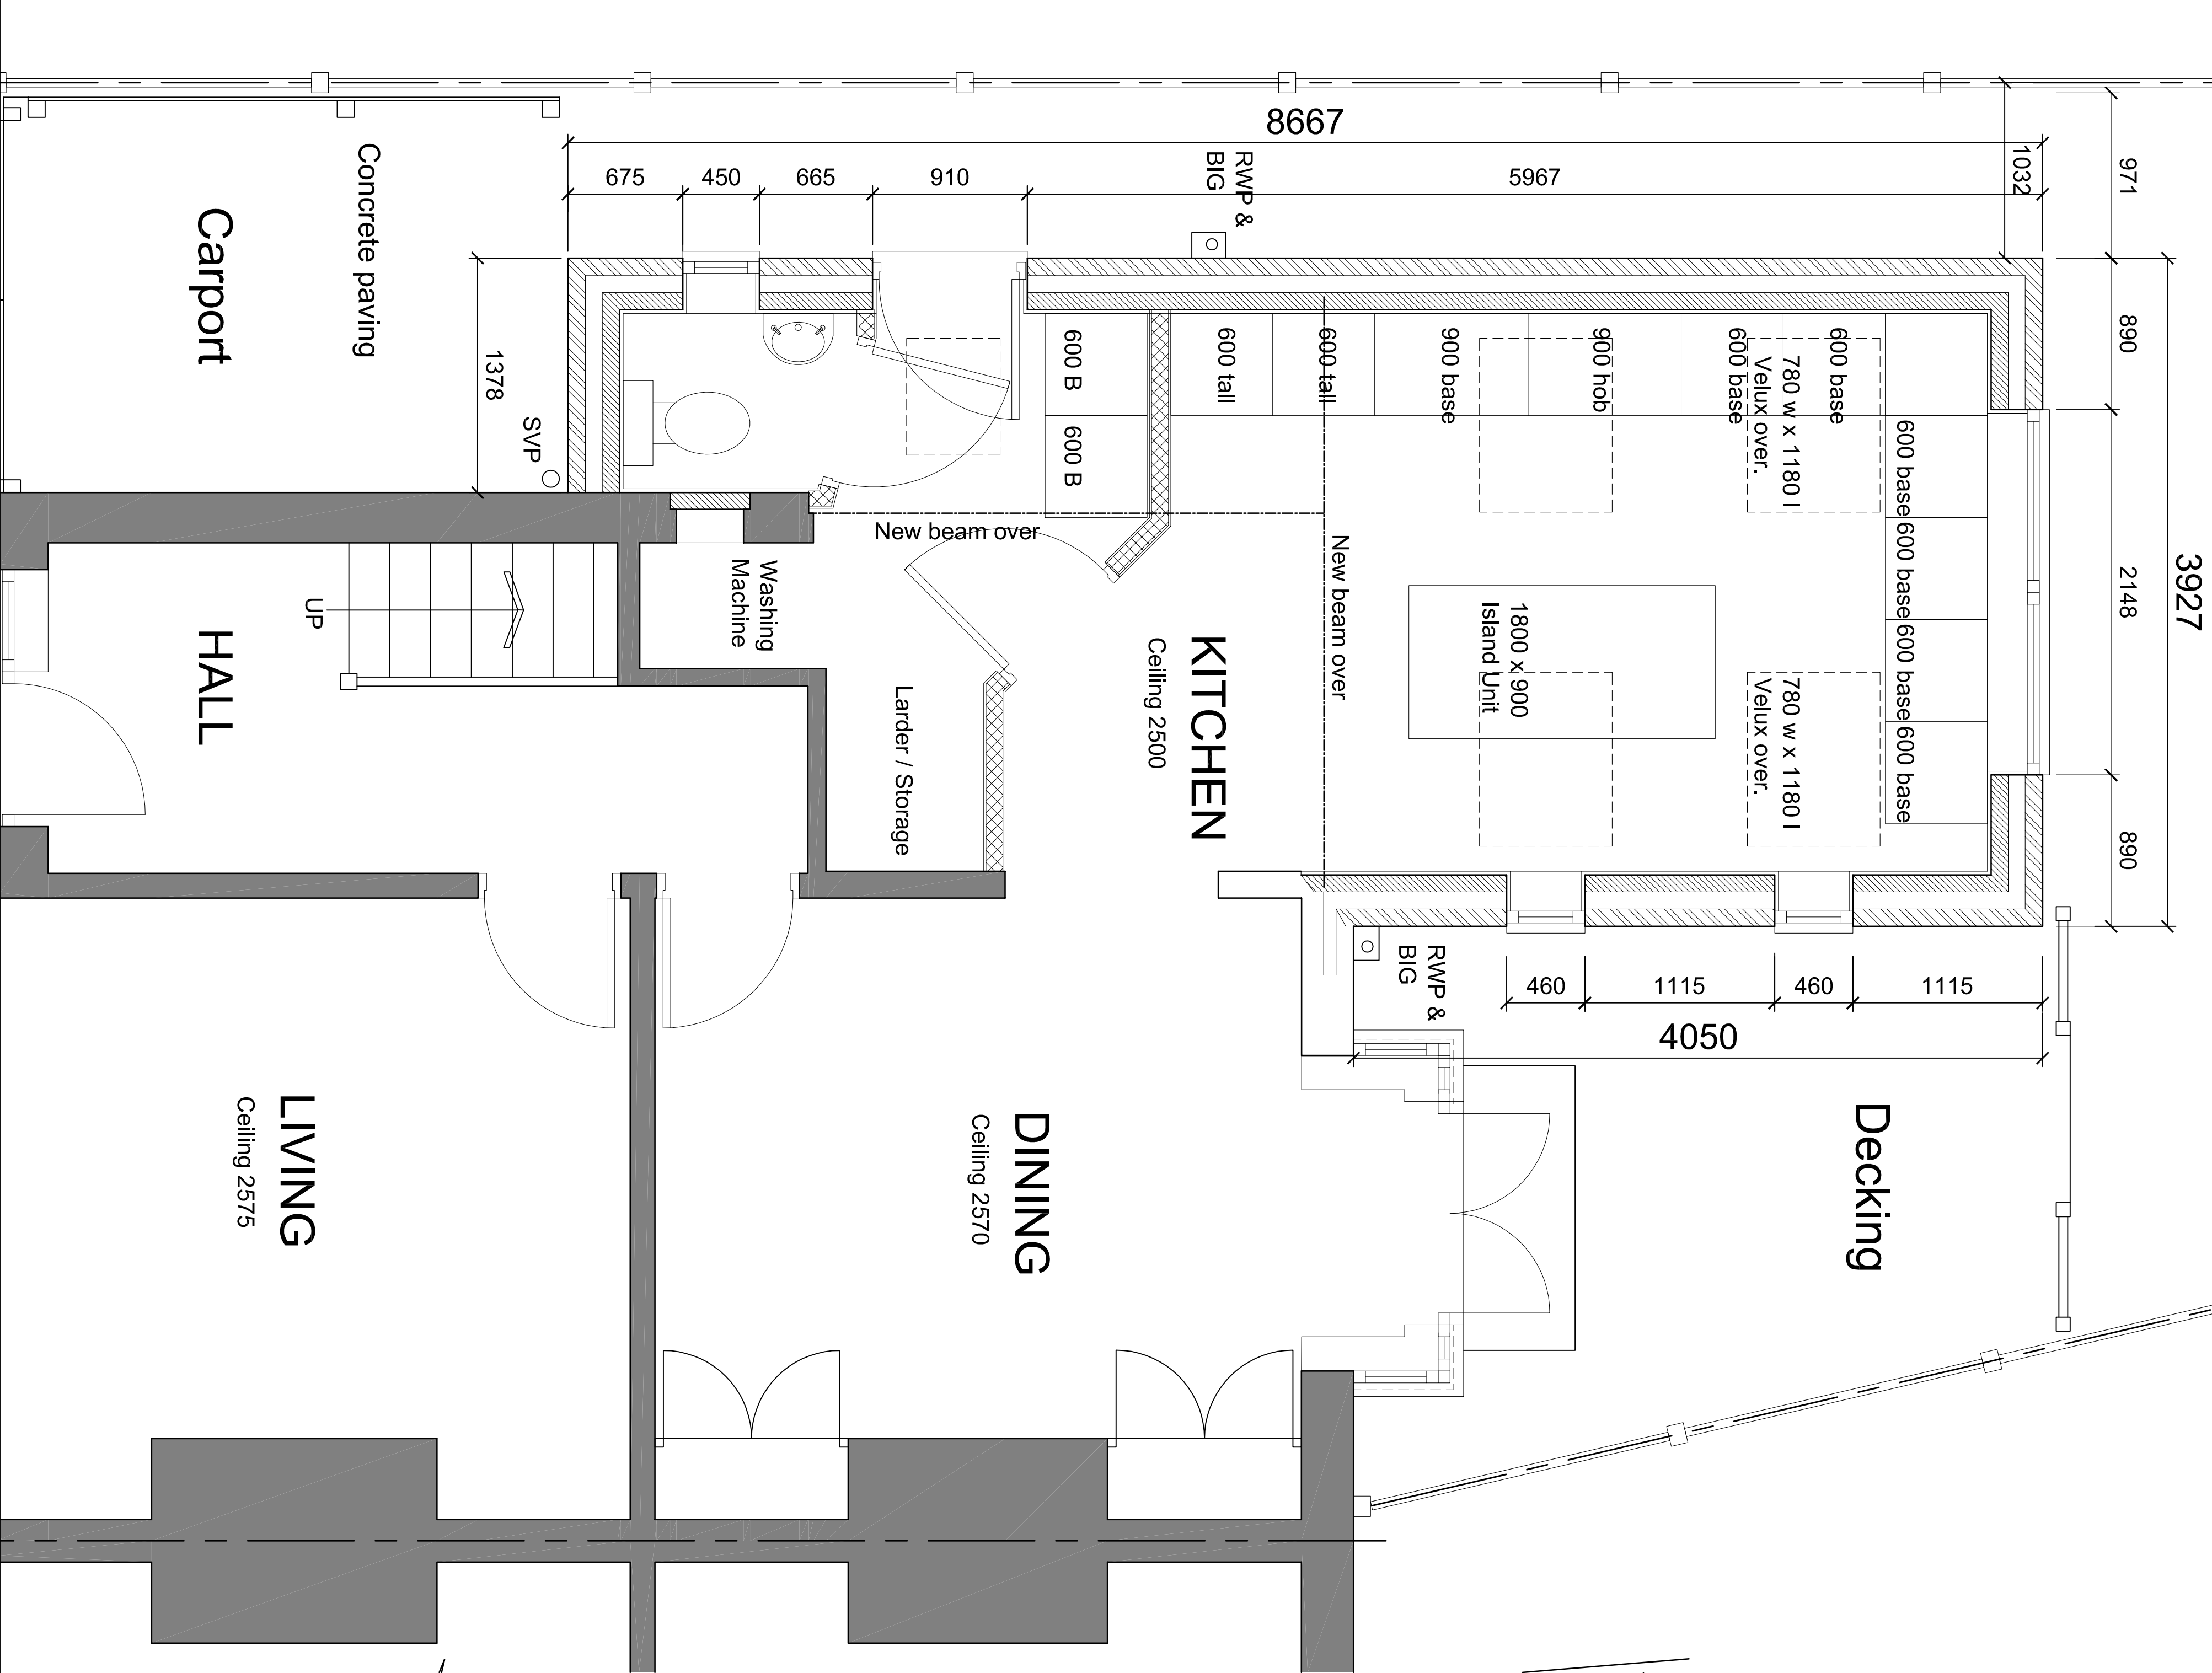

REAR ELEVATION - East

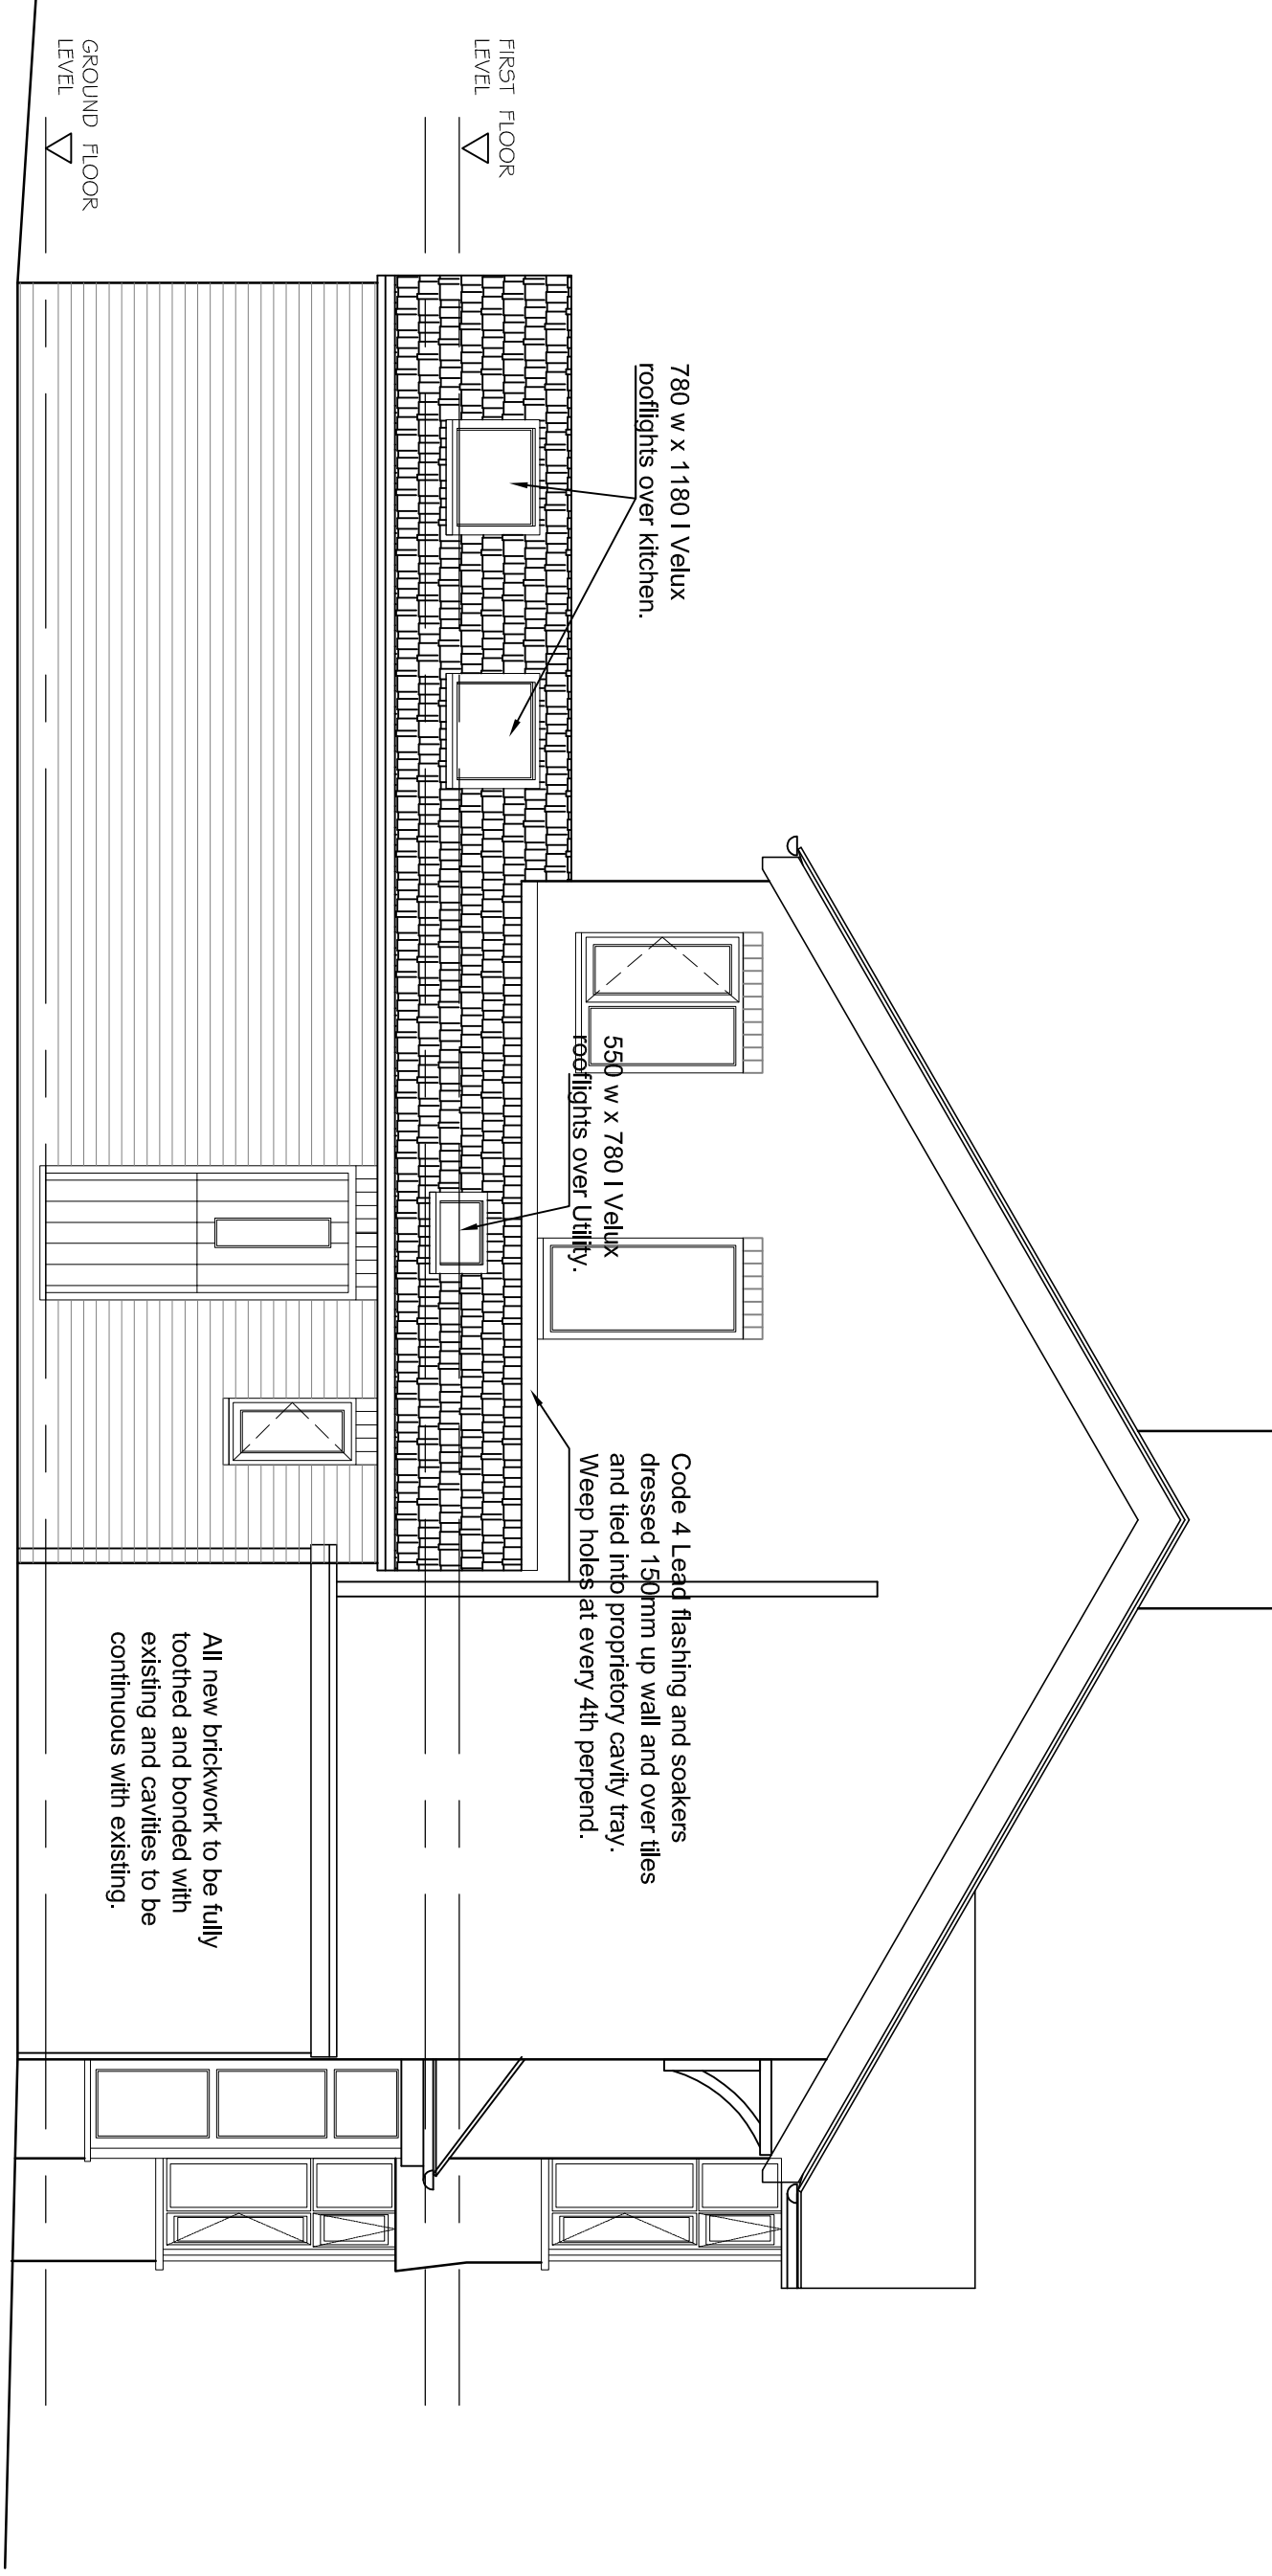

SIDE ELEVATION - North

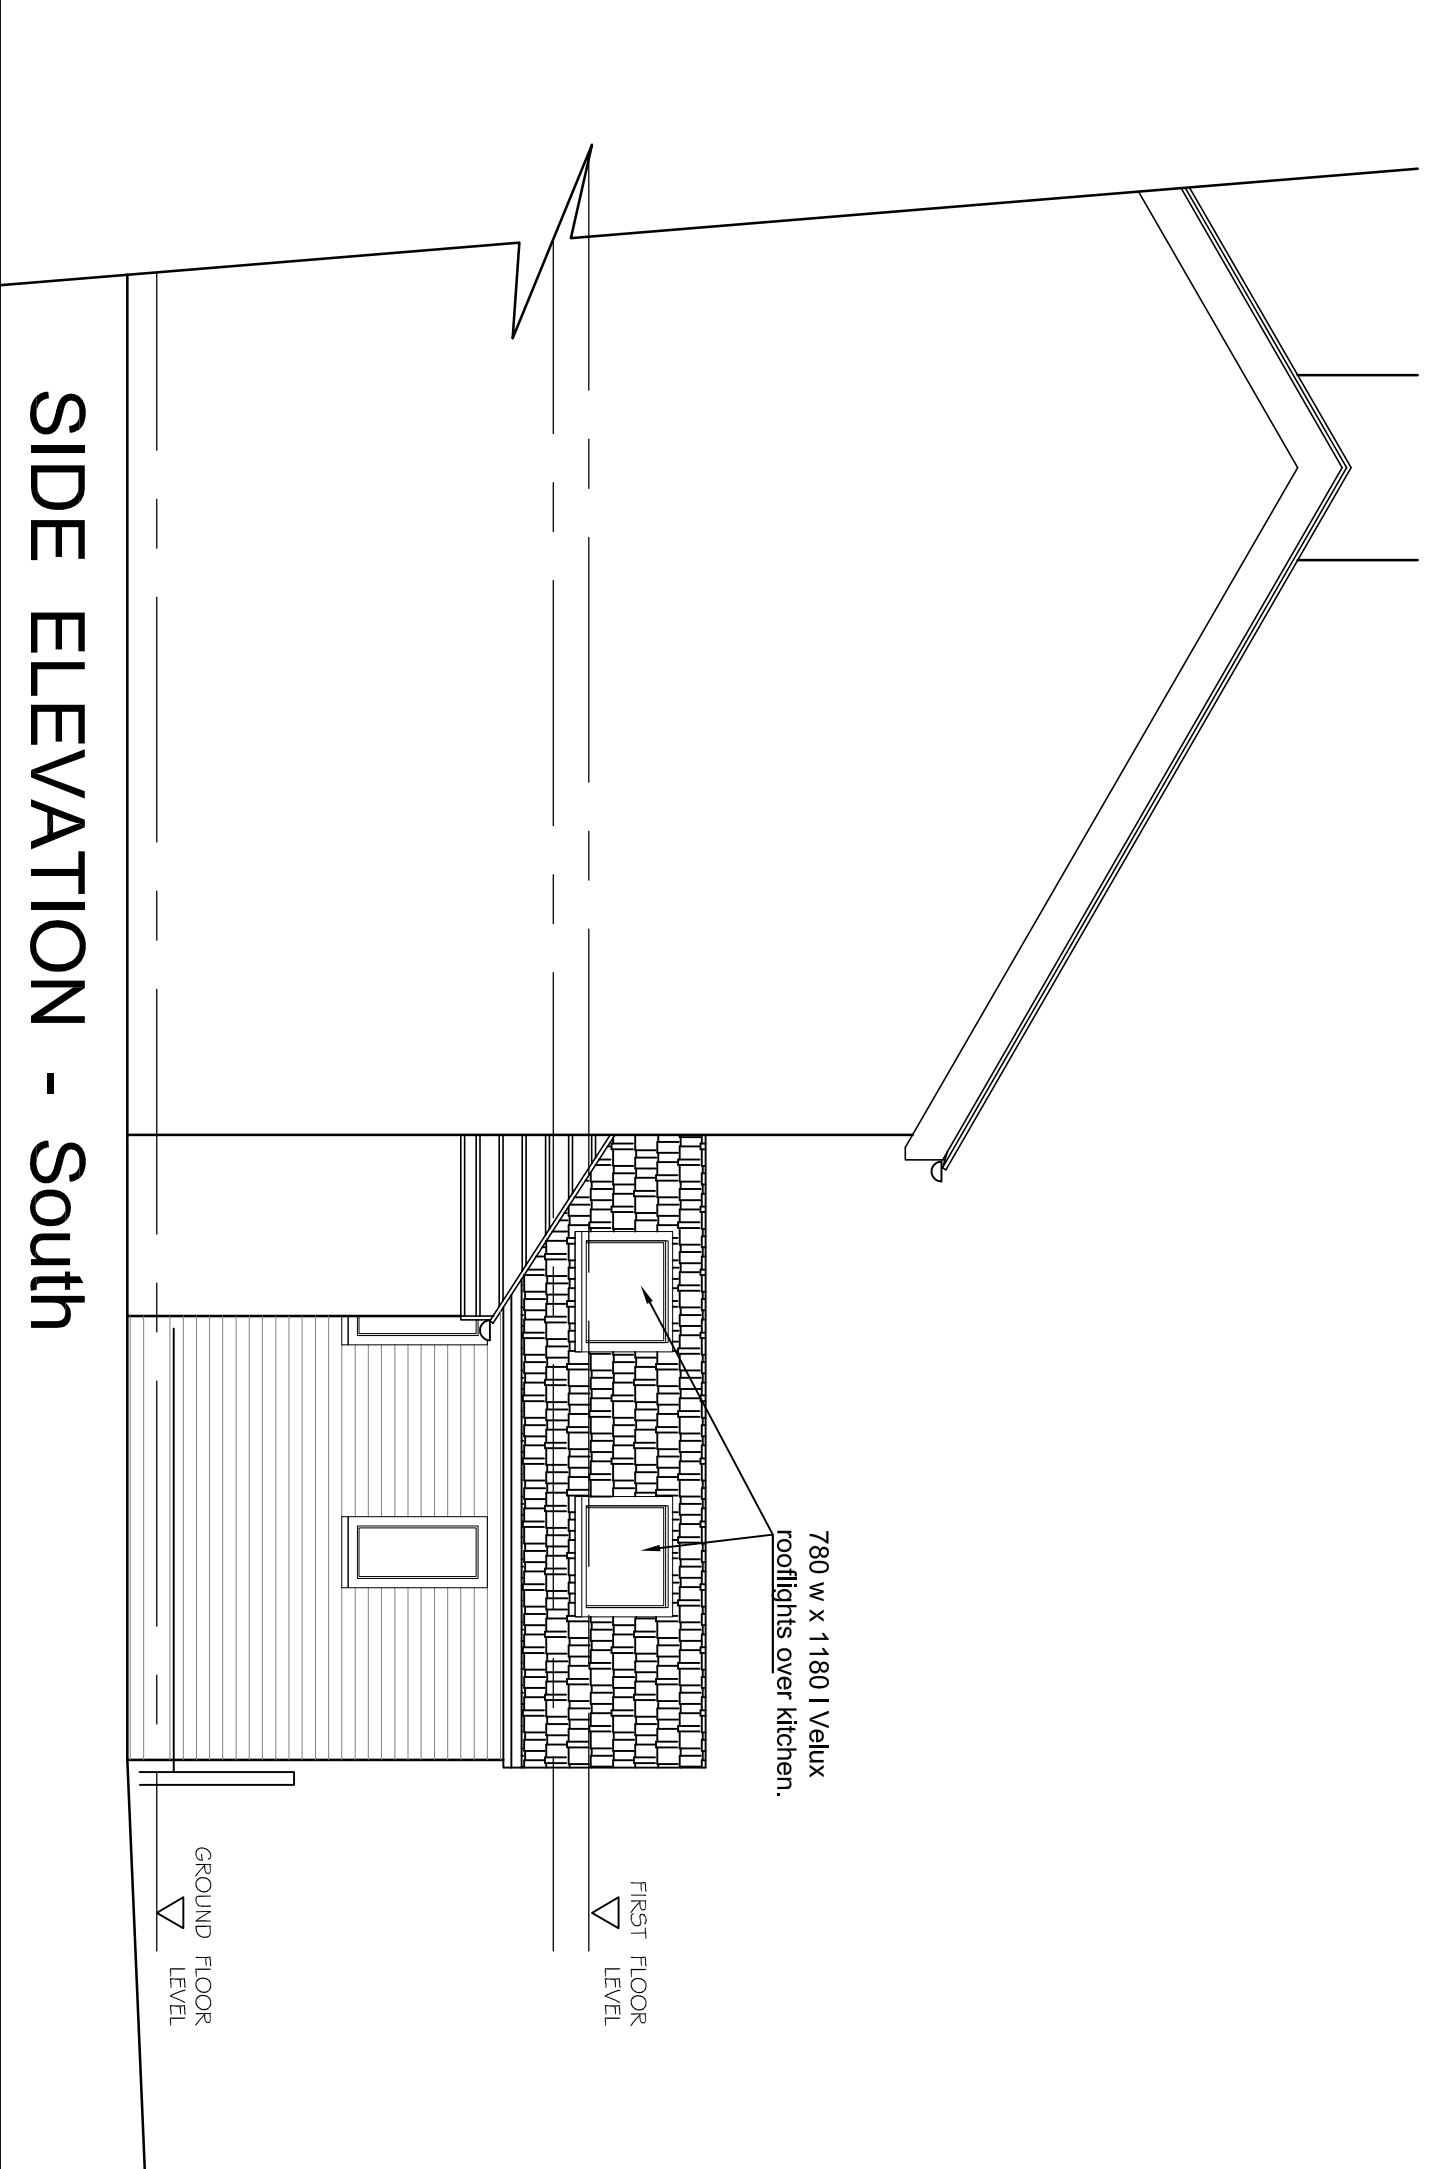

SIDE ELEVATION - South

© Architect Architectural Design Limited Copyright 2014. All rights reserved. This drawing is the property of Architect Architectural Design Limited and is not to be reproduced, stored in a retrieval system, or transmitted in any form or by any means, electronic, mechanical, photocopying, recording, or by any information storage and retrieval system, without the prior written permission of Architect Architectural Design Limited. Any discrepancies should be reported to the Designer / Architect. The drawing is to be read in conjunction with structural engineers' drawings and specifications. All dimensions are in millimetres unless otherwise stated. All discrepancies should be reported to the Designer / Architect. The drawing is to be read in conjunction with structural engineers' drawings and specifications. All dimensions are in millimetres unless otherwise stated. NOTES: - The builder is to familiarise himself and fully understand the plans and any appropriate structural details before any works commence. - The plans relating to the proposed project to be read in conjunction with all appropriate structural engineers' details. - DO NOT SCALE FROM PLANS. Use figured dimensions only but the contractor is to check all dimensions on site prior to commencement of work on site and any discrepancies are to be brought to the attention of the designer or engineer. - All site work to be carried out to the Building Regulations 1997 (current British Standards). - All station site inspections are to be seen and approved by the Approved Inspector prior to any covering up of work. - Any existing beams and linols carrying additional load are to be exposed and checked on site for suitability and if necessary replaced. - All drainage and foundation work is provisional and is subject to conditions encountered on site. - All concrete work to be carried out to BS 5328, pt 3: 1984 and BS 1282: 1985. - All brickwork to be carried out to BS 5328 - pt 3: 1985 - All timber to be preservative treated with a suitable preservative to BS 1282: 1915. - All building work for workmanship. Workmanship should comply with the relevant sections of BS 5000 Part 10: 1995.			
			
Rev	Description	Date	
PROJECT 255 Erwood Road, Burnage, M19 1GE			
TITLE PROPOSED PLANS & ELEVATIONS		29 Freshfield Road, Stockport, Cheshire Tel: 0161 442853 Email: info@ambitarch.co.uk	
DRAWN	SCALE	DATE	
CGH	1:500/A1 1:1000/A3	April 2021	
DRAWING NO. 2108 / 2		REV.	