


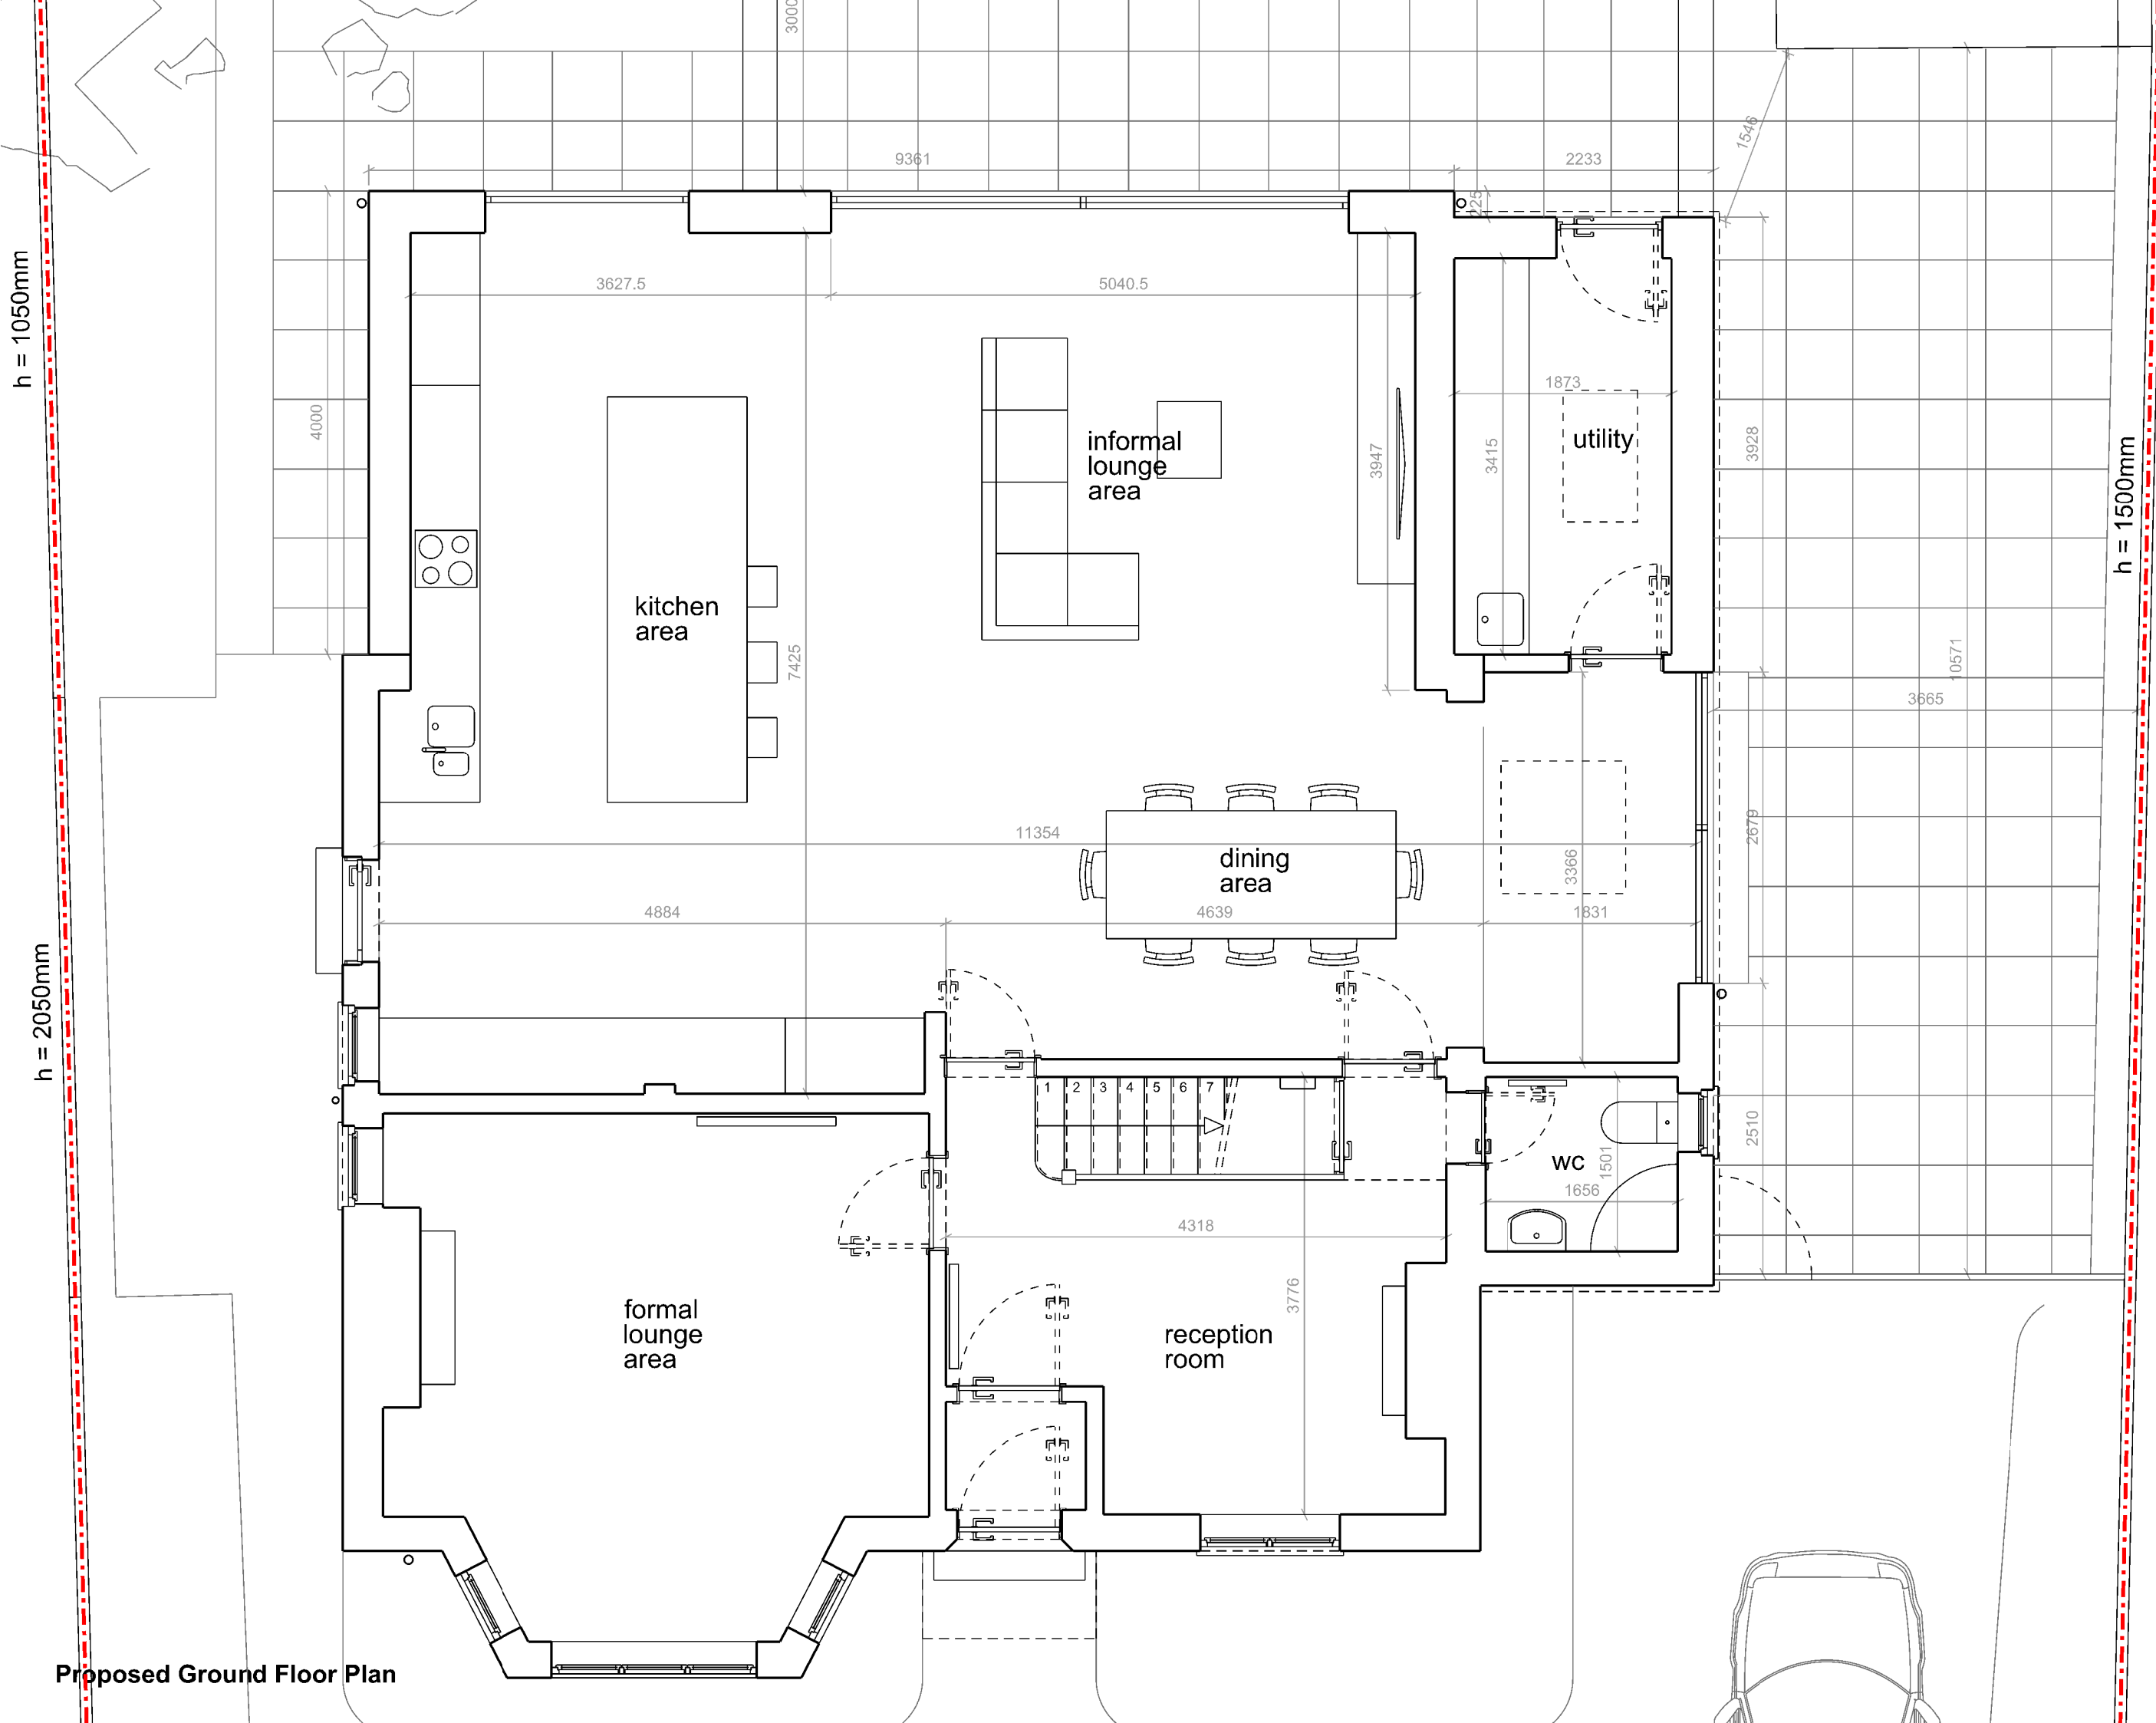

Proposed Ground Floor Plan

ANDREW WALLACE ARCHITECTS
+ INTERIOR DESIGNERS
The old bakery
Vicker grove, West didsbury
Manchester, M20 1LJ
www.andrewwallacearchitects.co.uk
e: info@awallacearchitects.co.uk
t: 0161 448 0483
f: 0161 445 1635

Job number
225
Drawing number
P.03GA.P000
Title
Proposed Ground Floor Plan
Scale
1:50@A3
Issue for
Date
30.03.21



Rev/Date

Do not scale
this design and drawing
is the copyright of
Andrew Wallace Architects
and Interior Designers and
may not be reproduced
in any form whatsoever
without his prior express
written consent