






This drawing may only be reproduced under express licence.

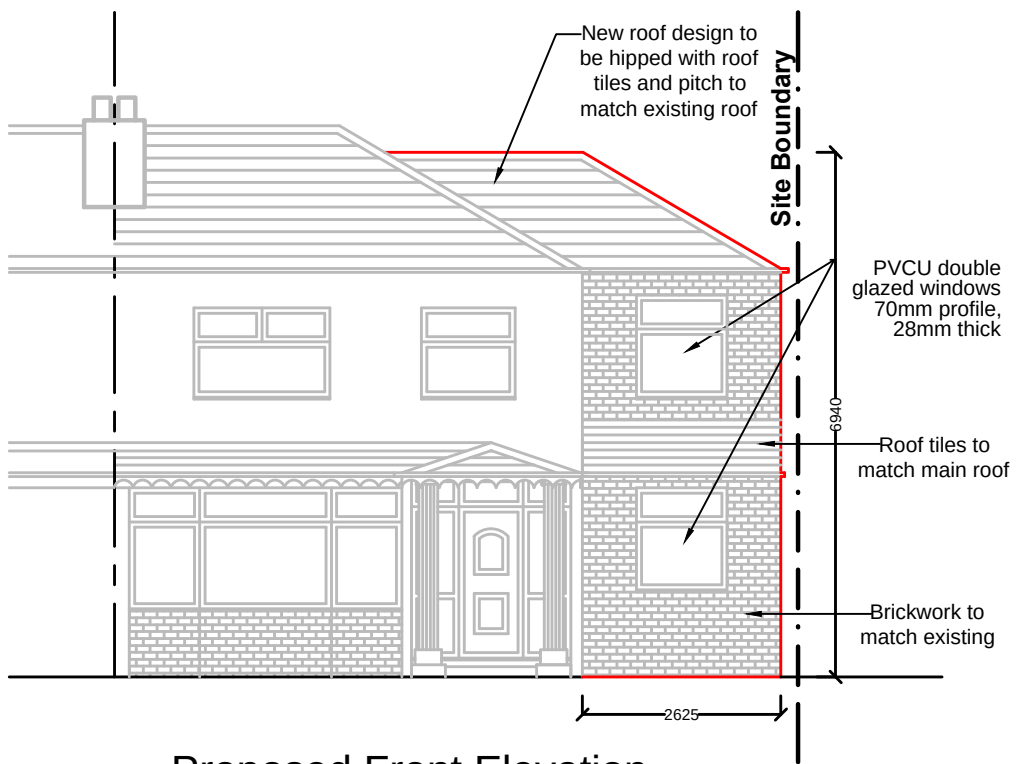


Proposed Front Elevation

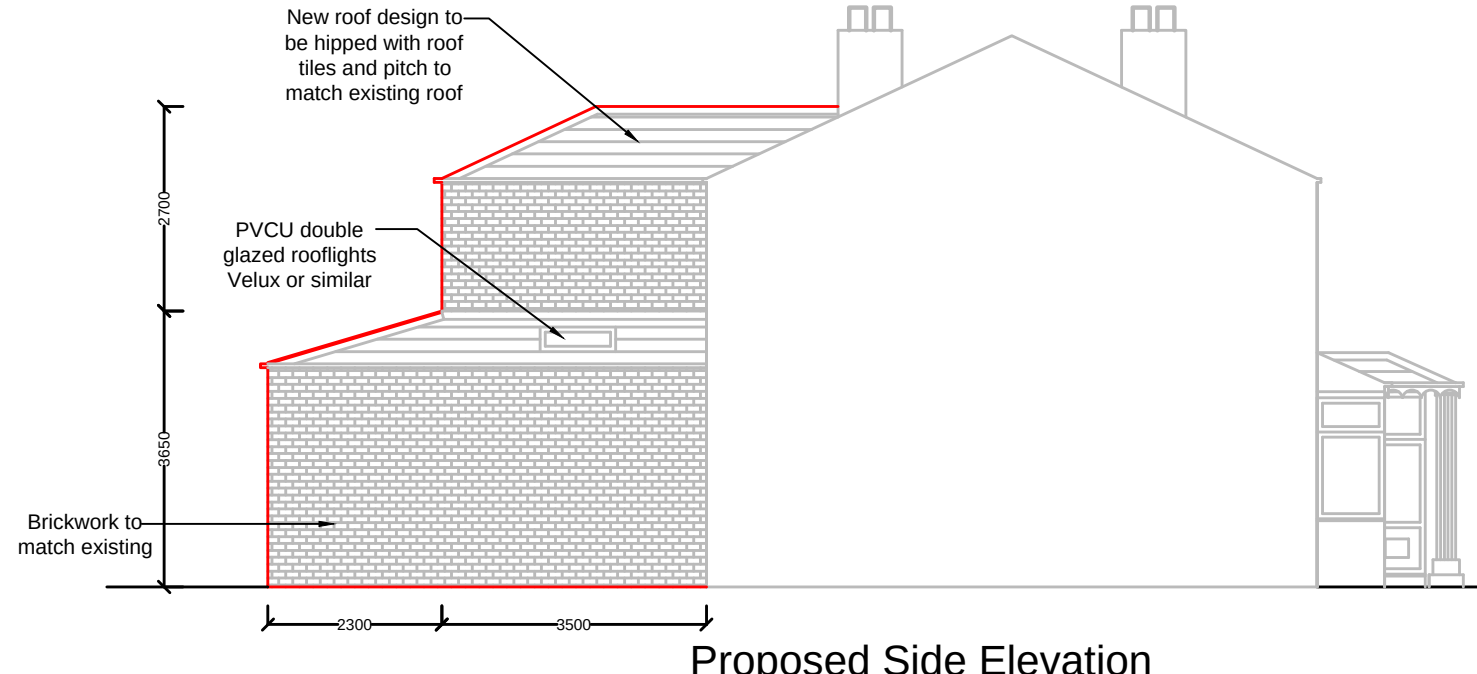

Proposed Side Elevation

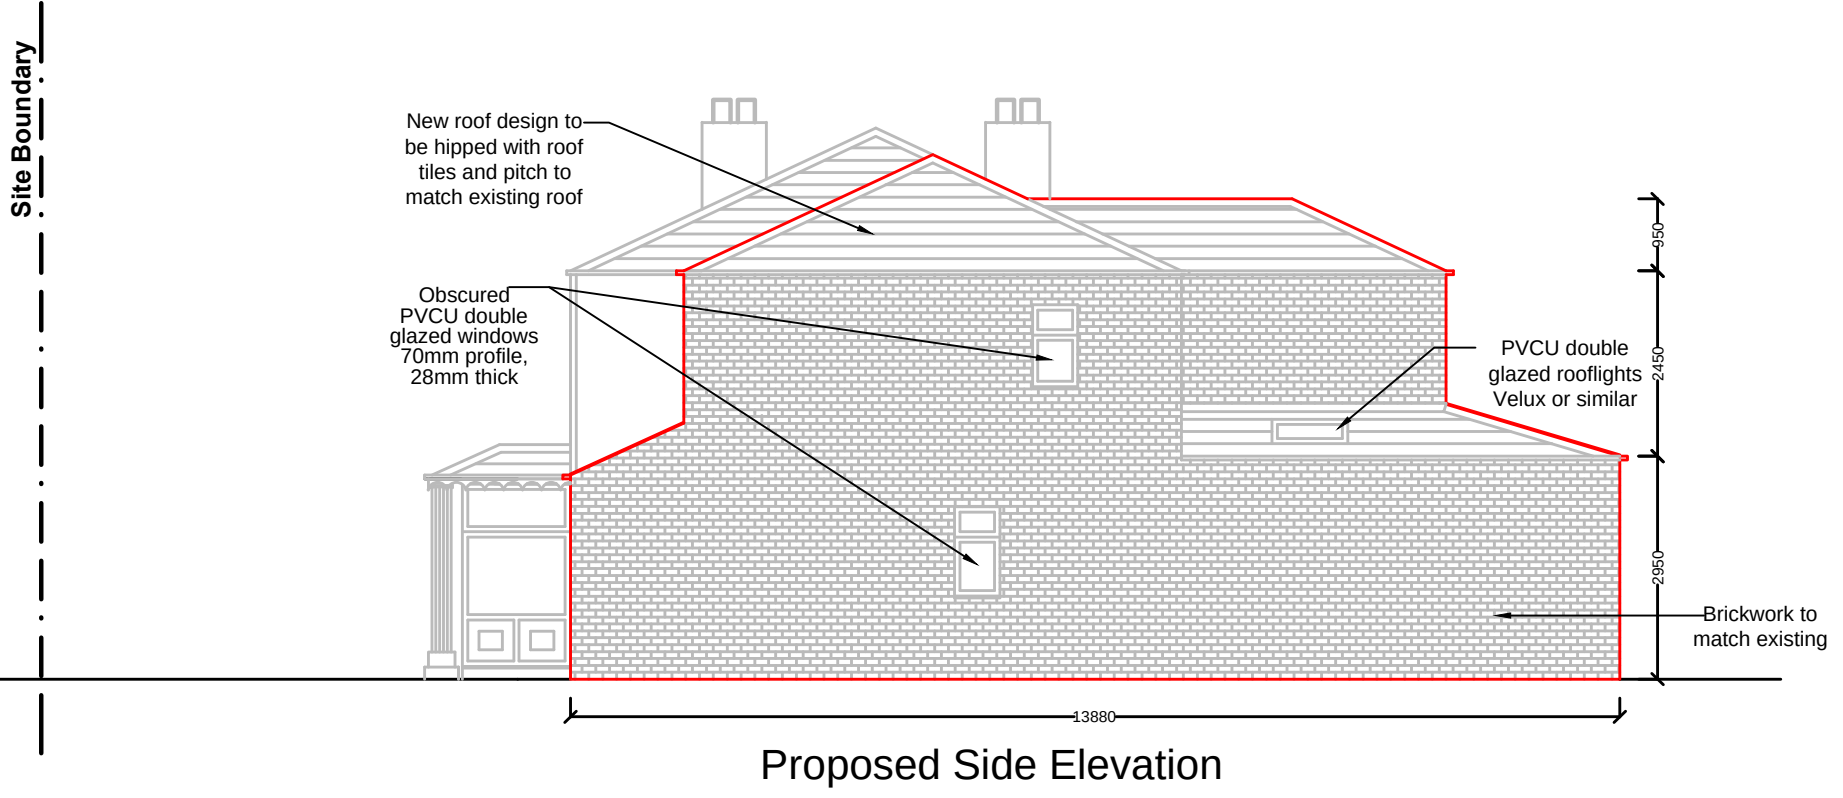

Proposed Side Elevation

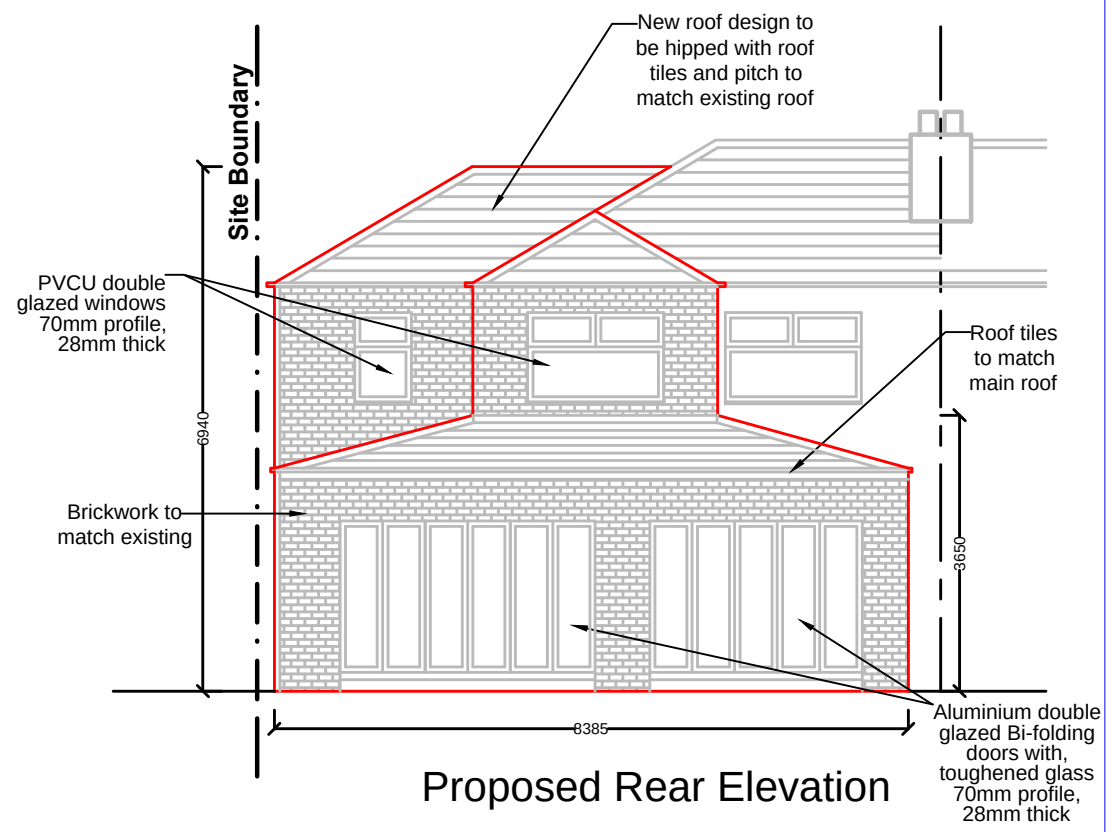

Proposed Rear Elevation

Mohammed Khan BSc (Hons) MCIOB MNAEA Chartered Construction Manager & Property Consultant Ash 4 Homes, Pure Offices, Brooks Drive, Cheadle Royal Business Park, Cheadle, SK8 3TD, Tel: 0161 428 8652 Mobile: 07890 269580	Project Name: Proposed extension to the side and rear. Drawing Name: Proposed Elevations	Project Address: 34 Lambton Road, Chorlton, Manchester, M21 0YJ	Project Ref: MK/012102	Sheet: 05
			Date: 18.06.21	
			Scale: 1:100	Rev: 02
			Paper Size: A3	