


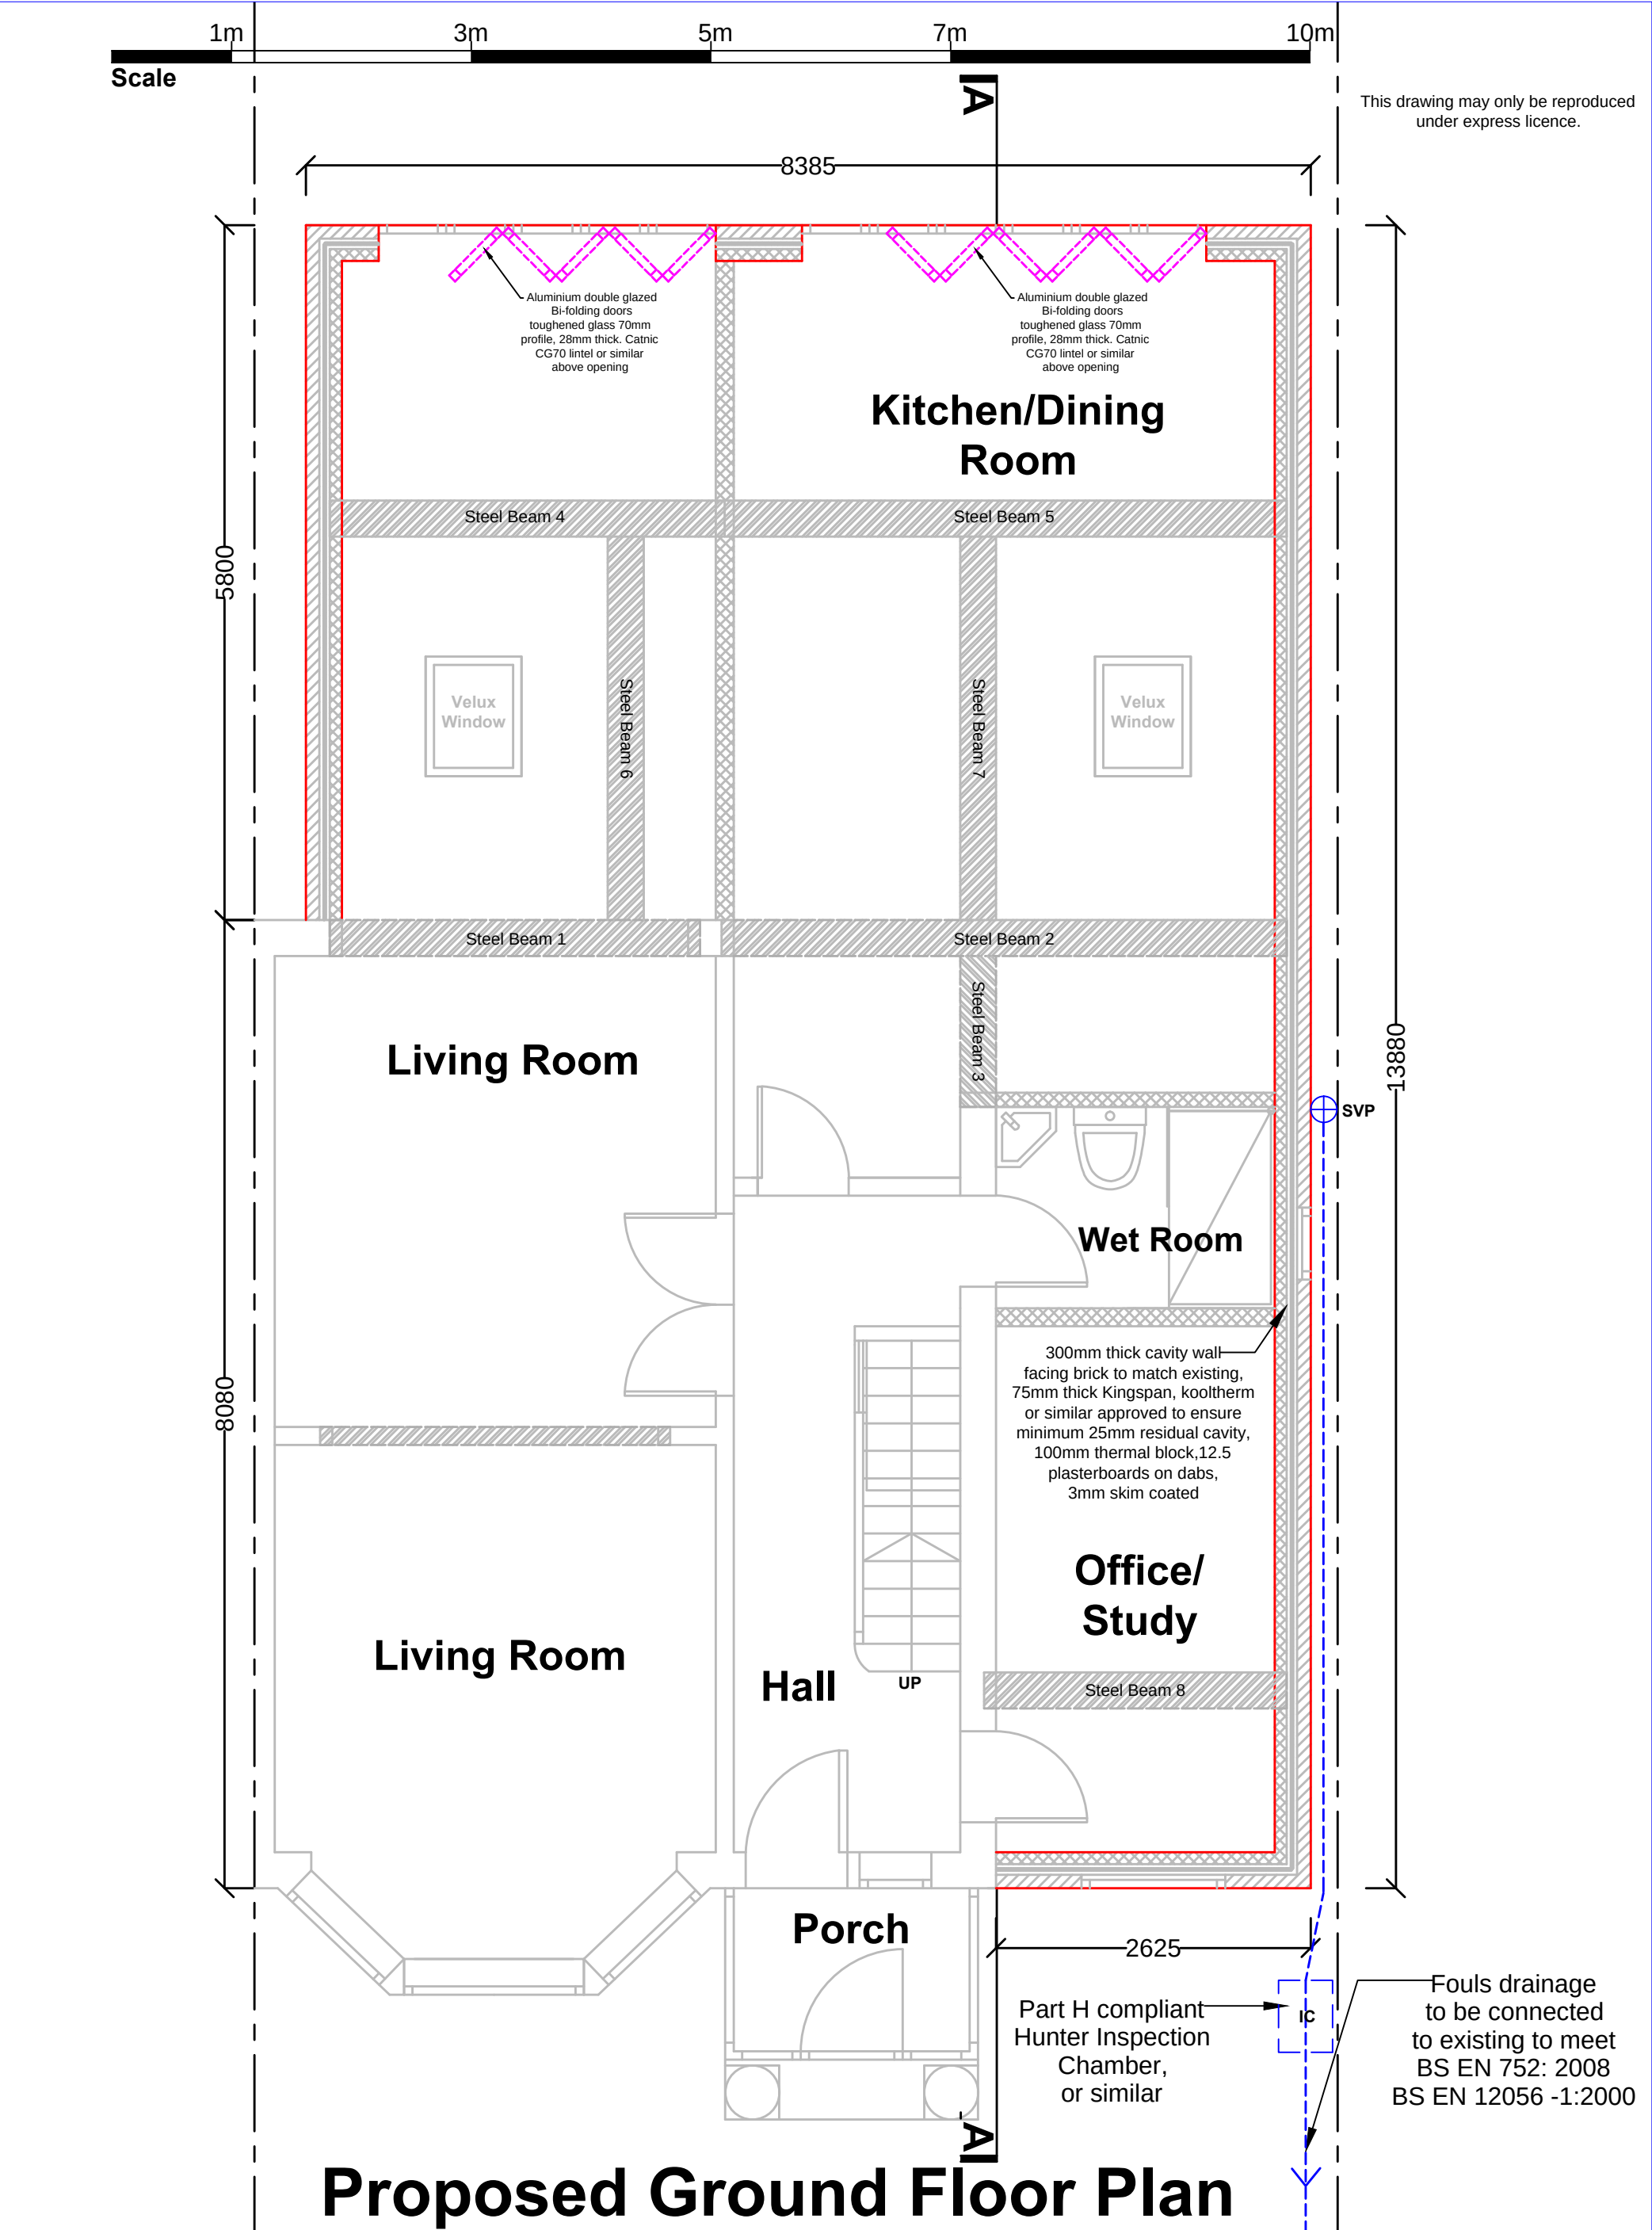

|   |                                                  |  |                        |                  |
|---|--------------------------------------------------|--|------------------------|------------------|
| Mohammed Khan, BSc (Hons) MCIQB MNAEA<br>Chartered Construction Manager & Property Consultant<br>Ash 4 Homes, Pure Offices, Cheadle Royal Business Park,<br>Cheadle, SK8 3TD,<br>Tel: 0161 428 8652 Mobile: 07890 269580 | Project Address: 34 Lambton Road, M21 0YJ        |  | Project Ref: MK/012102 | Sheet:<br><br>02 |
|   | Project Name: Proposed side and rear extensions. |  | Date: 18.06.21         |                  |
|   | Drawing Name: Proposed Ground Floor Plan         |  | Scale: 1:50            | Rev: 02          |
|   |                                                  |  | Paper Size: A3         |                  |