




EXISTING FRONT ELEVATION




EXISTING REAR ELEVATION




EXISTING SIDE ELEVATION

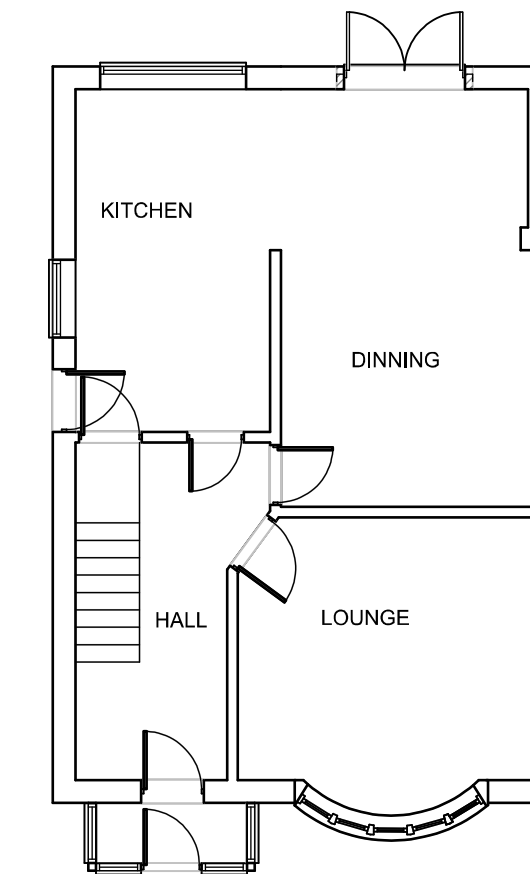


EXISTING GROUND FLOOR PLAN

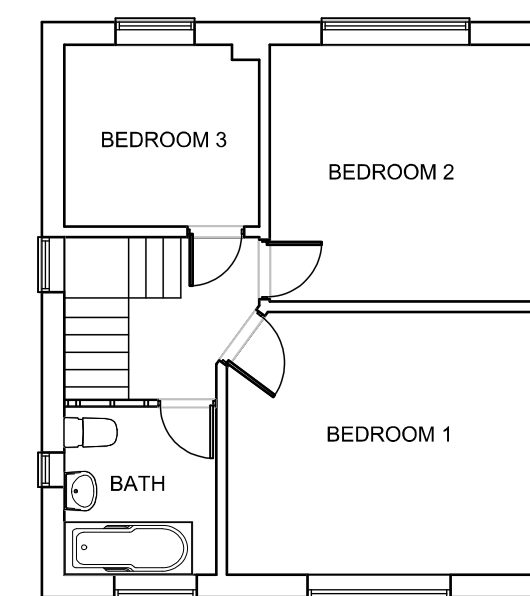


EXISTING FIRST FLOOR PLAN

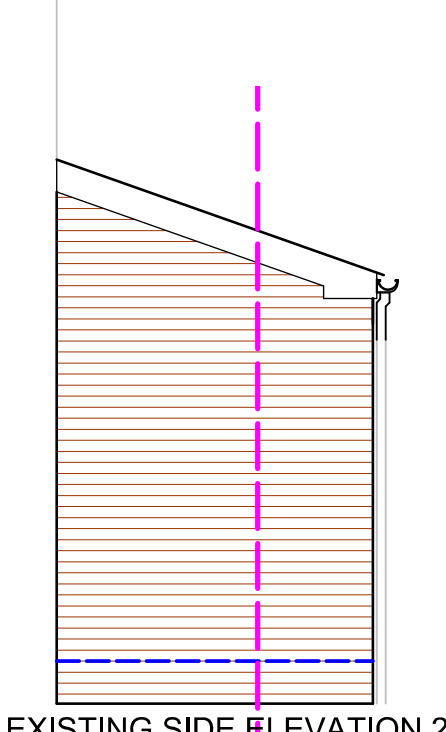


EXISTING SIDE ELEVATION 2

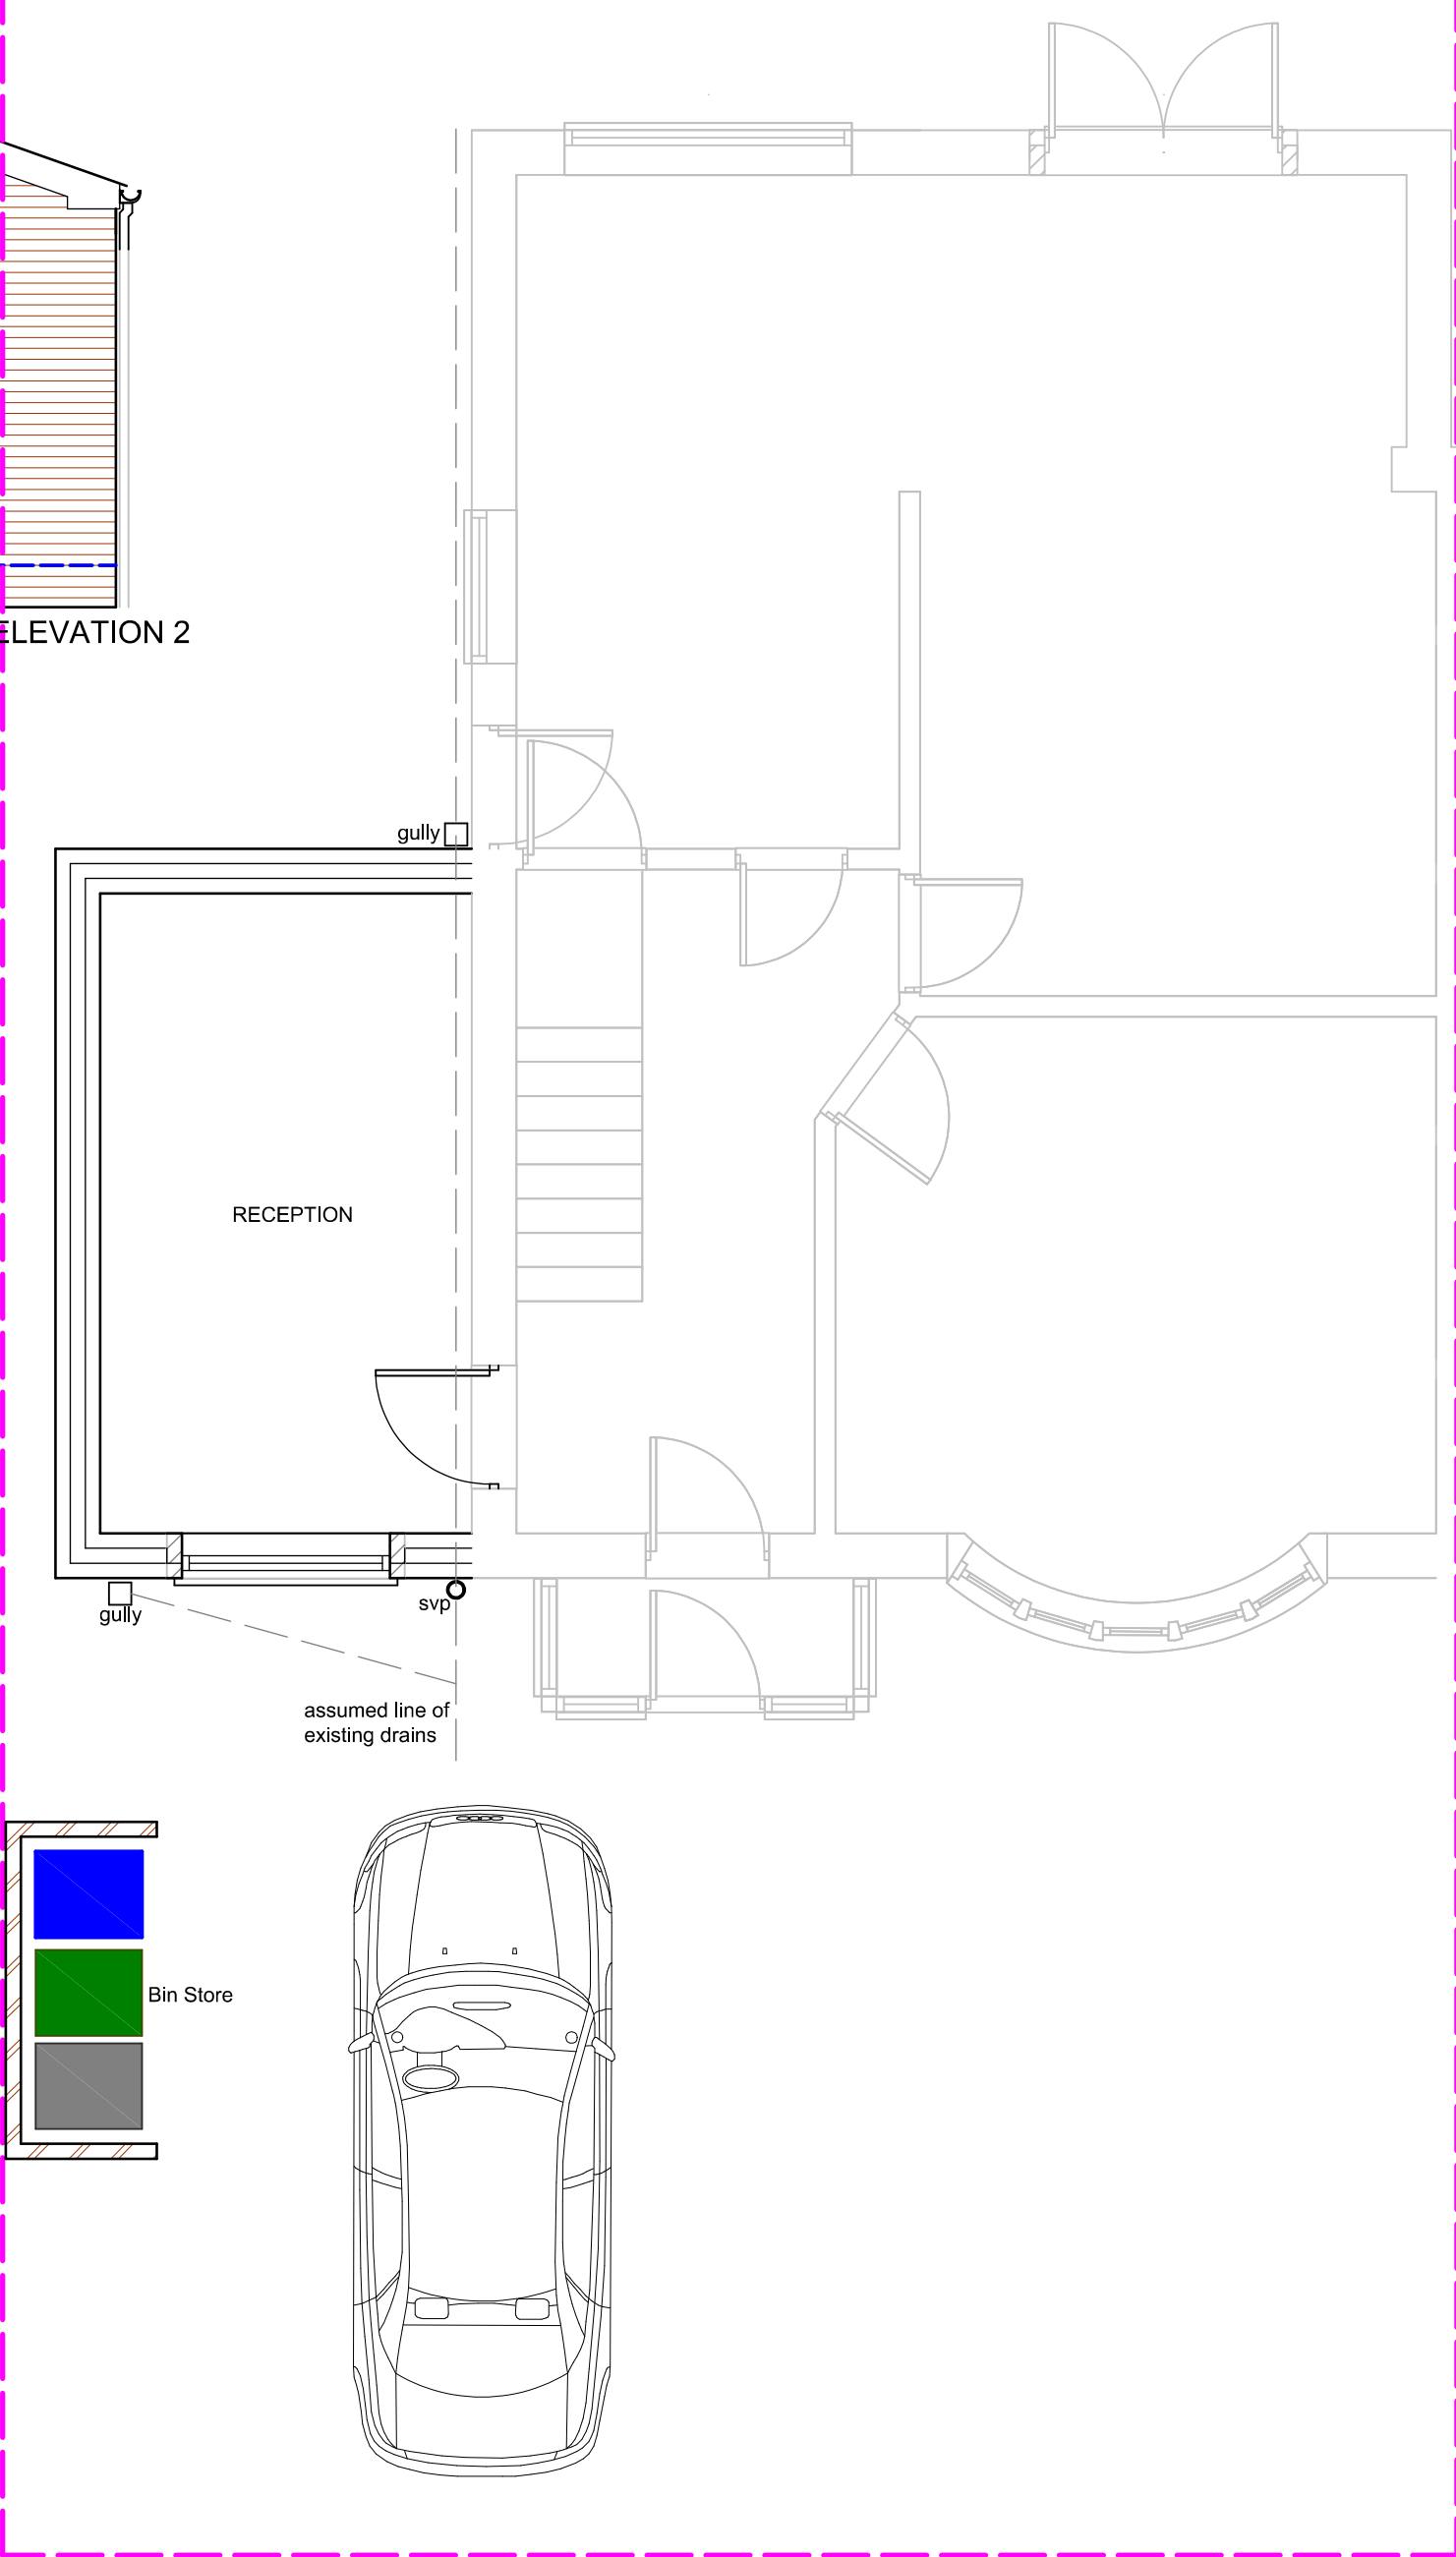


PROPOSED GROUND FLOOR PLAN

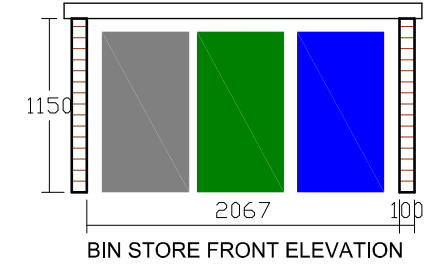

BIN STORE FRONT ELEVATION

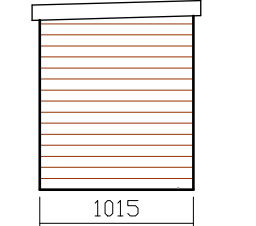

BIN STORE SIDE ELEVATION

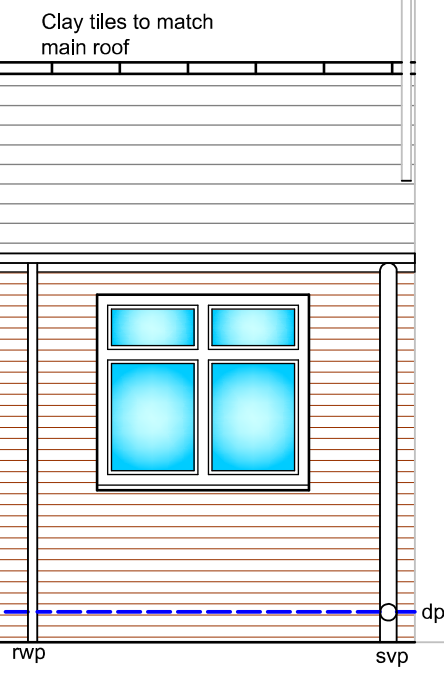


PROPOSED FRONT ELEVATION



PROPOSED REAR ELEVATION



PROPOSED SIDE ELEVATION

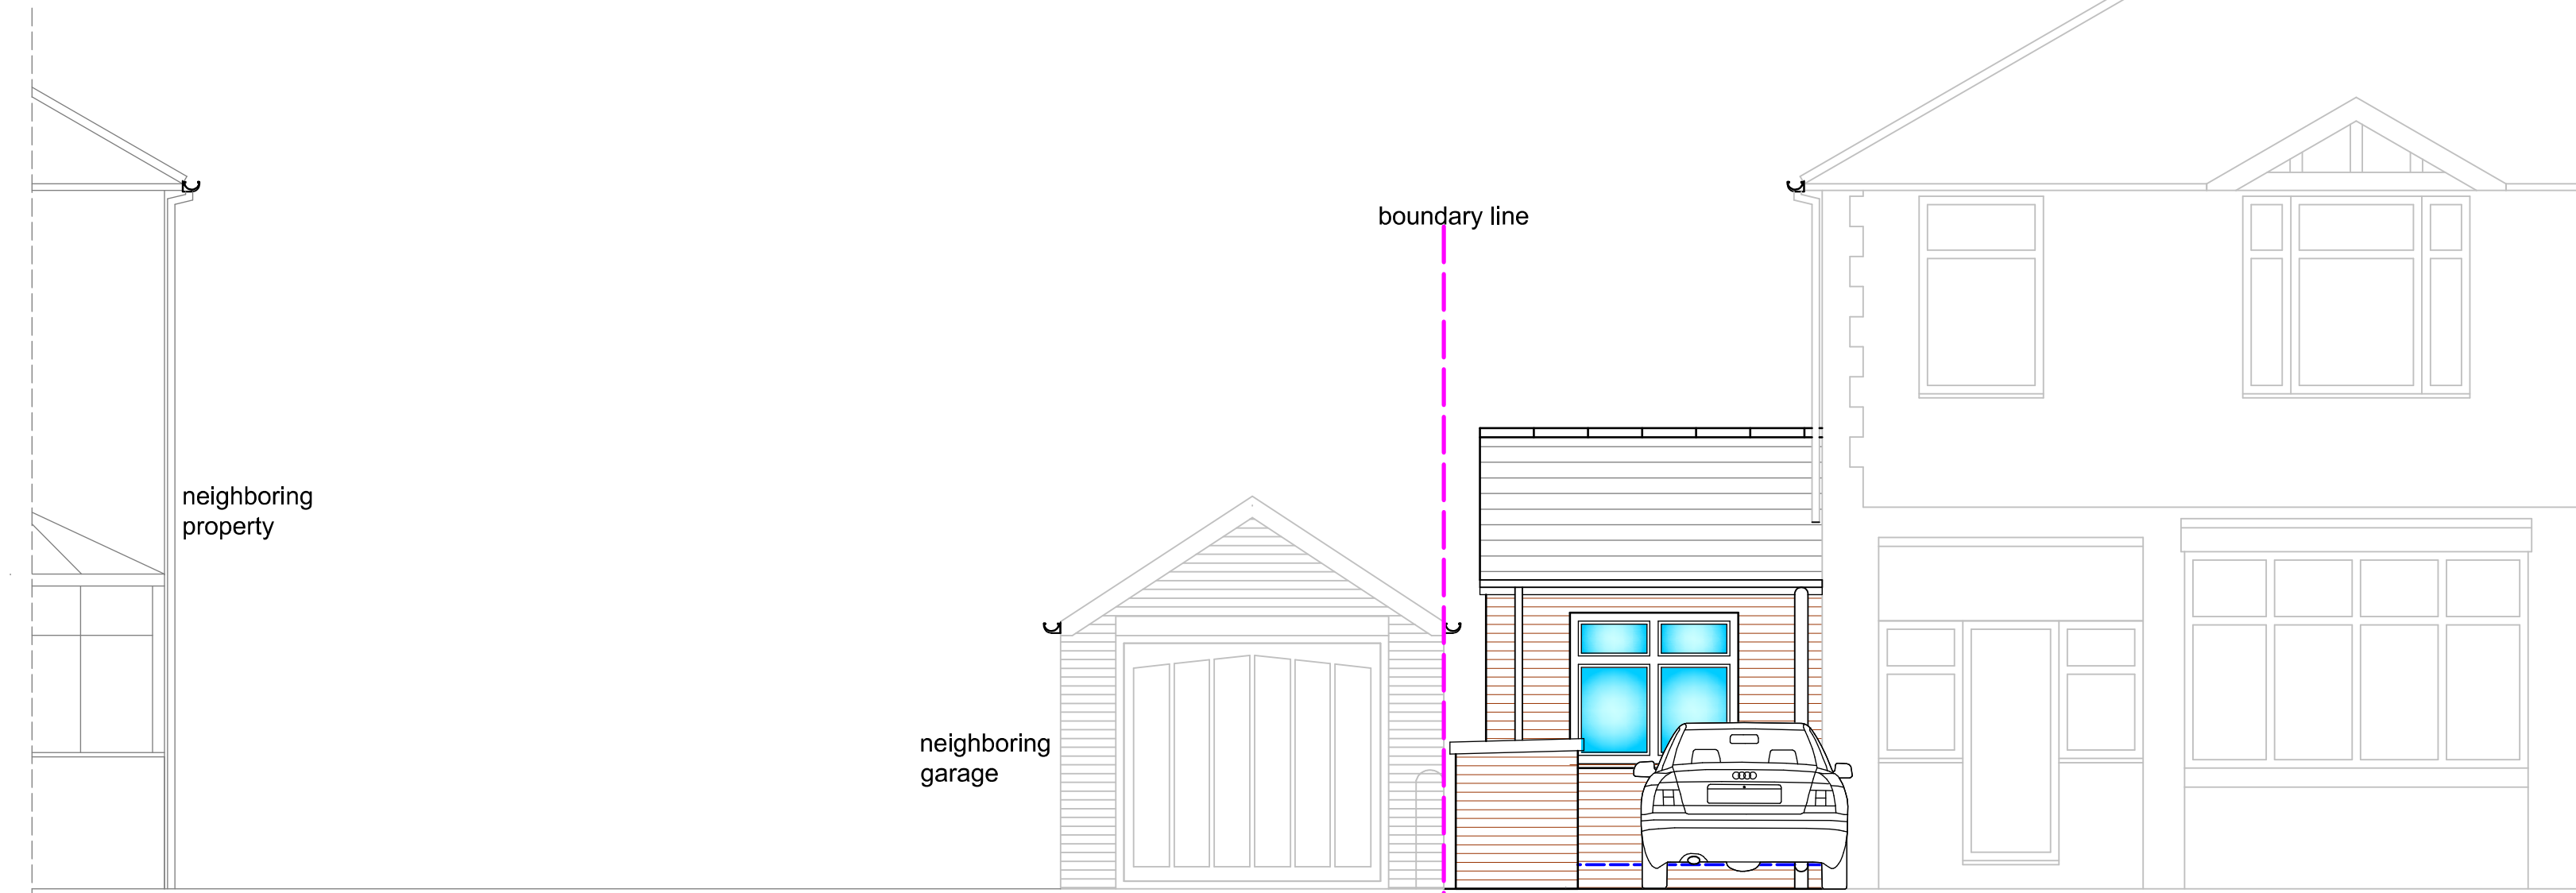

PROPOSED STREET VIEW

Project SINGLE STOREY SIDE EXTENSION

Client MR YASIR NOUMAN 07805658230

1 CALVERELY AVENUE
MANCHESTER
M19 2JR

Drawing ELEVATIONS & FLOOR PLANS

Scale 1:100, 50 Revision A 30.6.2021 Date 21.03.2017

Drawing No. LC21317

This drawing and design is copyright and must not be reproduced in part or in whole without prior written consent. Contractors must verify all dimensions on site before commencing work or preparing shop drawings.