


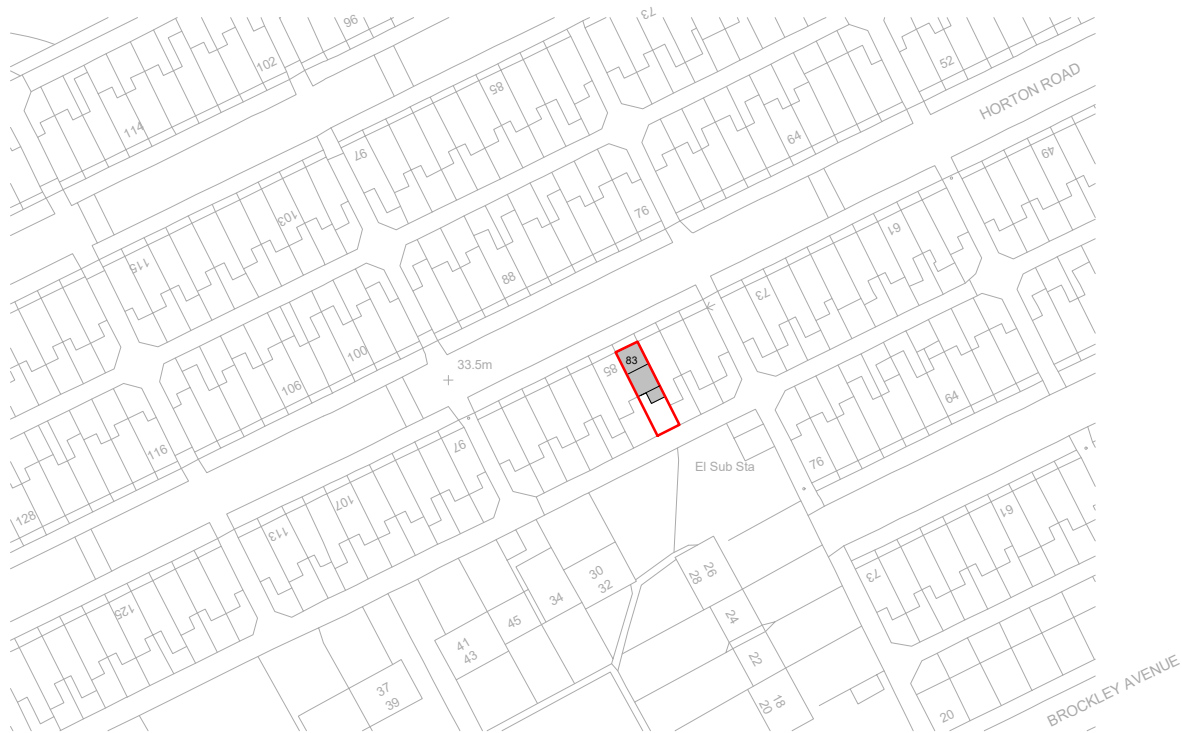

EXISTING SITE PLAN
1:1250



PROPOSED SITE PLAN
1:1250

LEGEND

Boundary Line

Existing

Proposed



GENERAL NOTE
THESE DRAWINGS ARE FOR THE PURPOSE OF ACHIEVING LOCAL AUTHORITY PLANNING PLANS APPROVAL ONLY AND MUST NOT BE USED AS A WORKING DRAWINGS FOR BUILDING CONSTRUCTION. THESE DESIGN DRAWINGS MUST BE READ IN CONJUNCTION WITH ANY STRUCTURAL ENGINEERS DESIGN, DRAWINGS AND CALCULATIONS.

CLIENT Miss Bailey, 83 Horton Road, M14 7QD			DRAWING LOCATION PLAN		
			SCALE 1 : 1250	PAPER SIZE A3	
			DATE 24/05/2022	DRAWN BY AD	
			DAY DRAWING No. A300	REVISION A	PROJECT No. D_312
			DRAWING STATUS PLANNING		
A	PLANNING ISSUE	25/05/2022	Information contained on this drawing is the sole copyright of DORIC STUDIO Ltd. and is not to be reproduced without their permission.		
REV	DESCRIPTION	DATE			

DORIC
STUDIO

67 Grove House, Old Trafford, M16 0TU
M: 07570405600
E: studio1.doric@gmail.com