


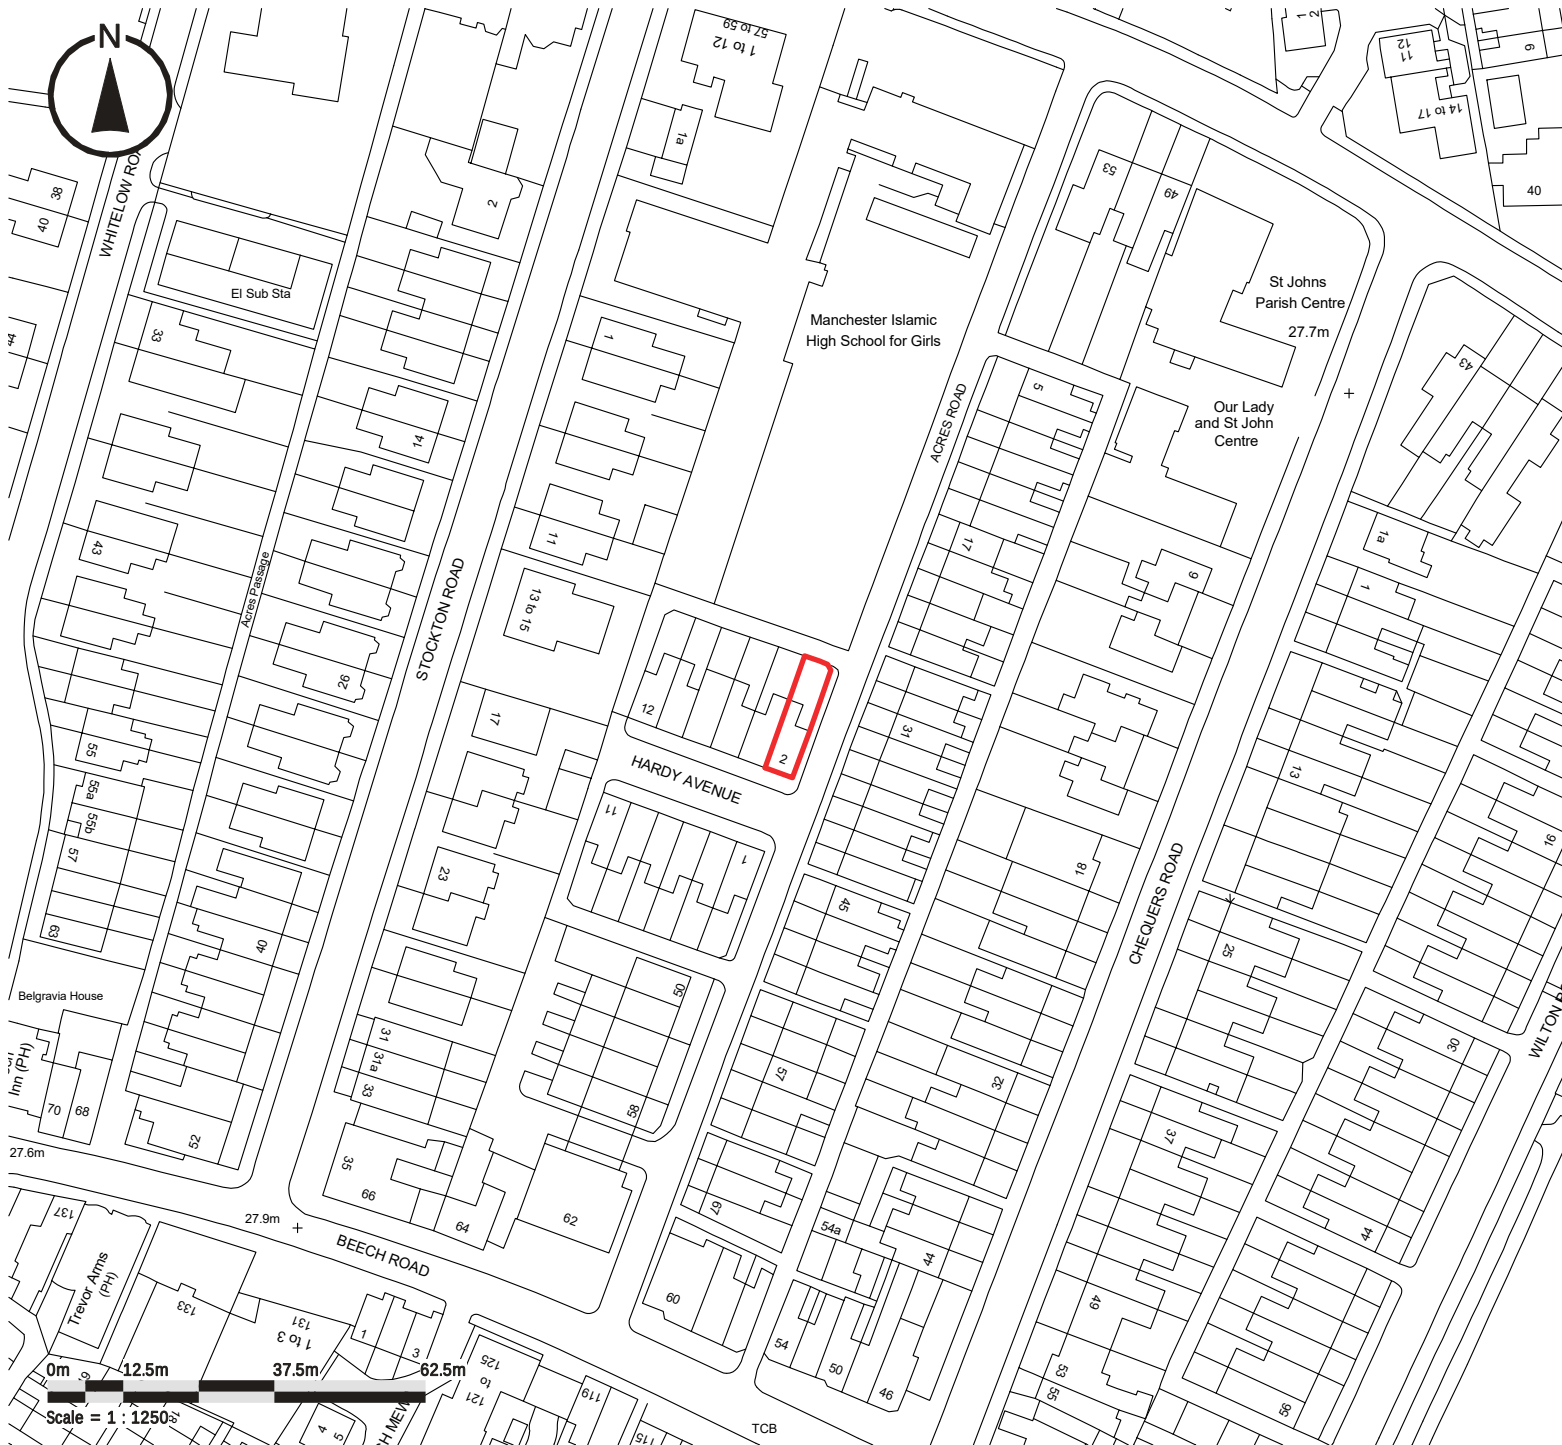

Location Plan Key

Site Boundary

Site Ownership

A 16/05/2021 First Issue for Client Comment		
Rev:	Date:	Notes:



Drawing Number

ST01

Revision

A

Drawing Title

Site Location Plan

Project

2 Hardy Avenue, Chorlton

Client

Hewitt-Baron

Job Number	Date	Scale	Scale
GHS-012	16/05/2021	1 : 1250	A4

THIS DRAWING REMAINS THE COPYRIGHT OF GREY HOUSE STUDIO AND IT MUST NOT BE COPIED OR REPRODUCED WITHOUT WRITTEN CONSENT.

ALL SETTING OUT, DIMENSIONS AND LEVELS SHOULD ONLY BE TAKEN FROM THE FIGURED DIMENSION VALUES STATED ON THE DRAWING. NO ATTEMPT SHOULD BE MADE TO SCALE FROM THE DRAWING MANUALLY. ALWAYS ASK IF YOU REQUIRE MORE INFORMATION.

ANY VARIATION BETWEEN DRAWINGS AND SITE CONDITIONS ARE TO BE REPORTED TO GREY HOUSE STUDIO IMMEDIATELY. ALL CONTRACTORS MUST VISIT THE SITE AND ARE SOLELY RESPONSIBLE FOR TAKING AND CHECKING ALL DIMENSIONS RELATIVE TO THE WORK THEY ARE REQUIRED TO CARRY OUT.

THIS DRAWING MUST NOT BE USED ON SITE UNLESS ISSUED FOR CONSTRUCTION.



Block Plan Key

- Site Boundary
- Site Ownership
- Extent of Proposed Footprint
- *Extent of Existing Footprint Shown in Grey*

A 16/05/2021 First Issue for Client Comment		
Rev:	Date:	Notes:



Drawing Number
ST02

Revision
A

Drawing Title
Site Block Plan

Project
2 Hardy Avenue, Chorlton

Client
Hewitt-Baron

Job Number	Date	Scale	Scale
GHS-012	10/03/2021	1 : 500	A4

THIS DRAWING REMAINS THE COPYRIGHT OF GREY HOUSE STUDIO AND IT MUST NOT BE COPIED OR REPRODUCED WITHOUT WRITTEN CONSENT.

ALL SETTING OUT, DIMENSIONS AND LEVELS SHOULD ONLY BE TAKEN FROM THE FIGURED DIMENSION VALUES STATED ON THE DRAWING. NO ATTEMPT SHOULD BE MADE TO SCALE FROM THE DRAWING MANUALLY. ALWAYS ASK IF YOU REQUIRE MORE INFORMATION.

ANY VARIATION BETWEEN DRAWINGS AND SITE CONDITIONS ARE TO BE REPORTED TO GREY HOUSE STUDIO IMMEDIATELY. ALL CONTRACTORS MUST VISIT THE SITE AND ARE SOLELY RESPONSIBLE FOR TAKING AND CHECKING ALL DIMENSIONS RELATIVE TO THE WORK THEY ARE REQUIRED TO CARRY OUT.

THIS DRAWING MUST NOT BE USED ON SITE UNLESS ISSUED FOR CONSTRUCTION.




Existing Front Elevation
1 : 50




Existing Rear Elevation
1 : 50




Existing Side Elevation
1 : 50

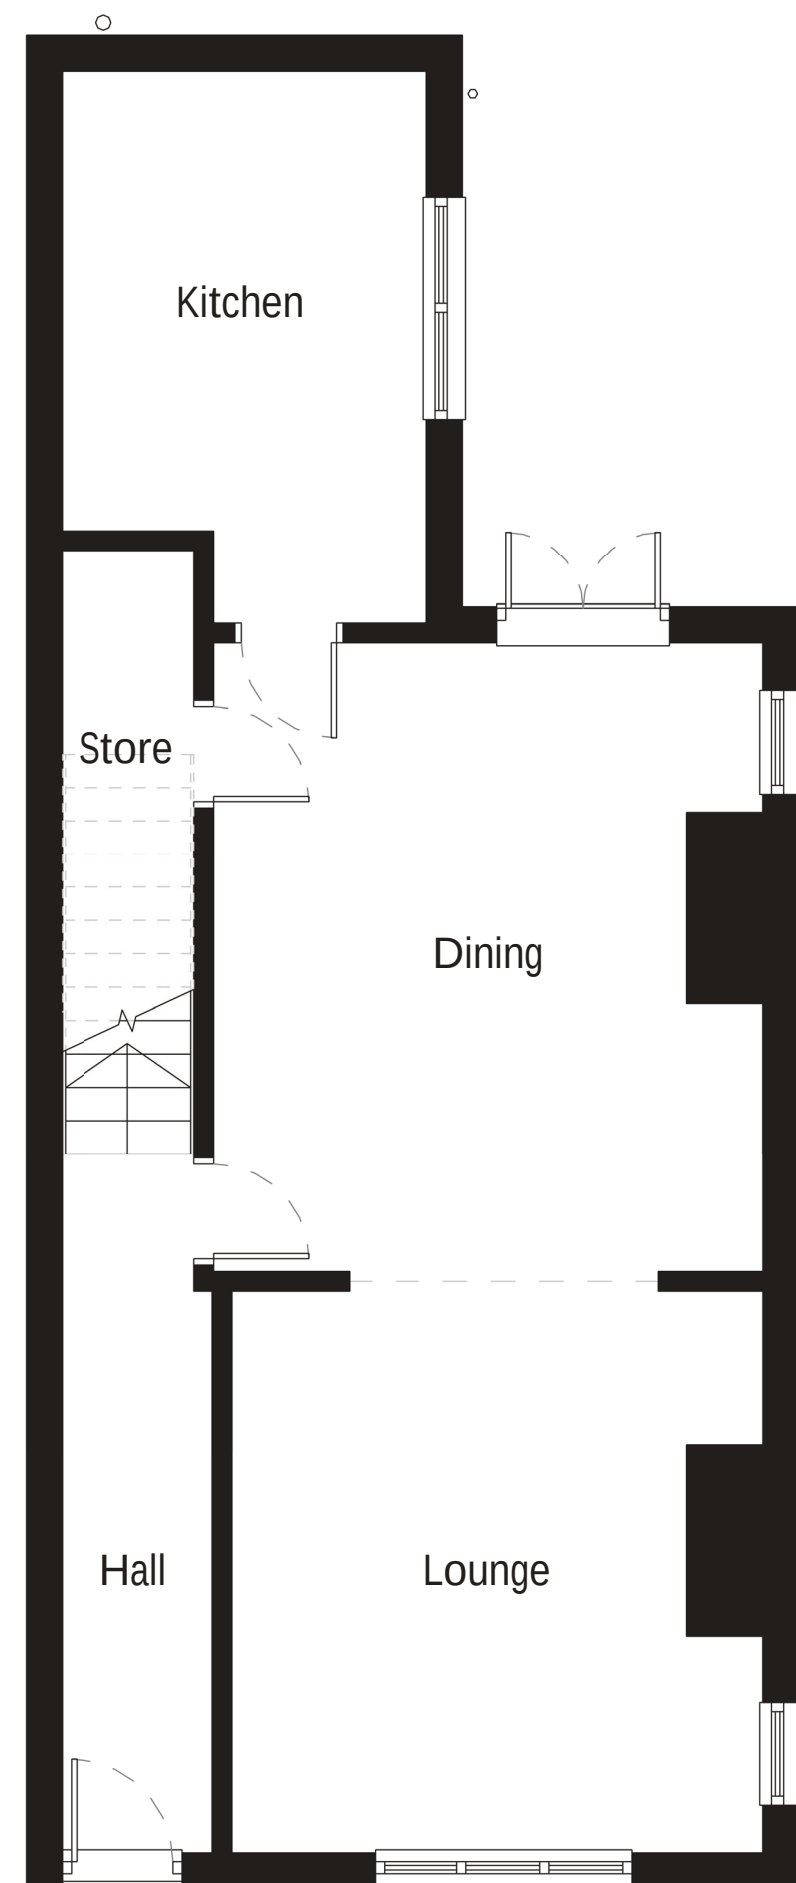


Existing Ground Floor Plan
1 : 50

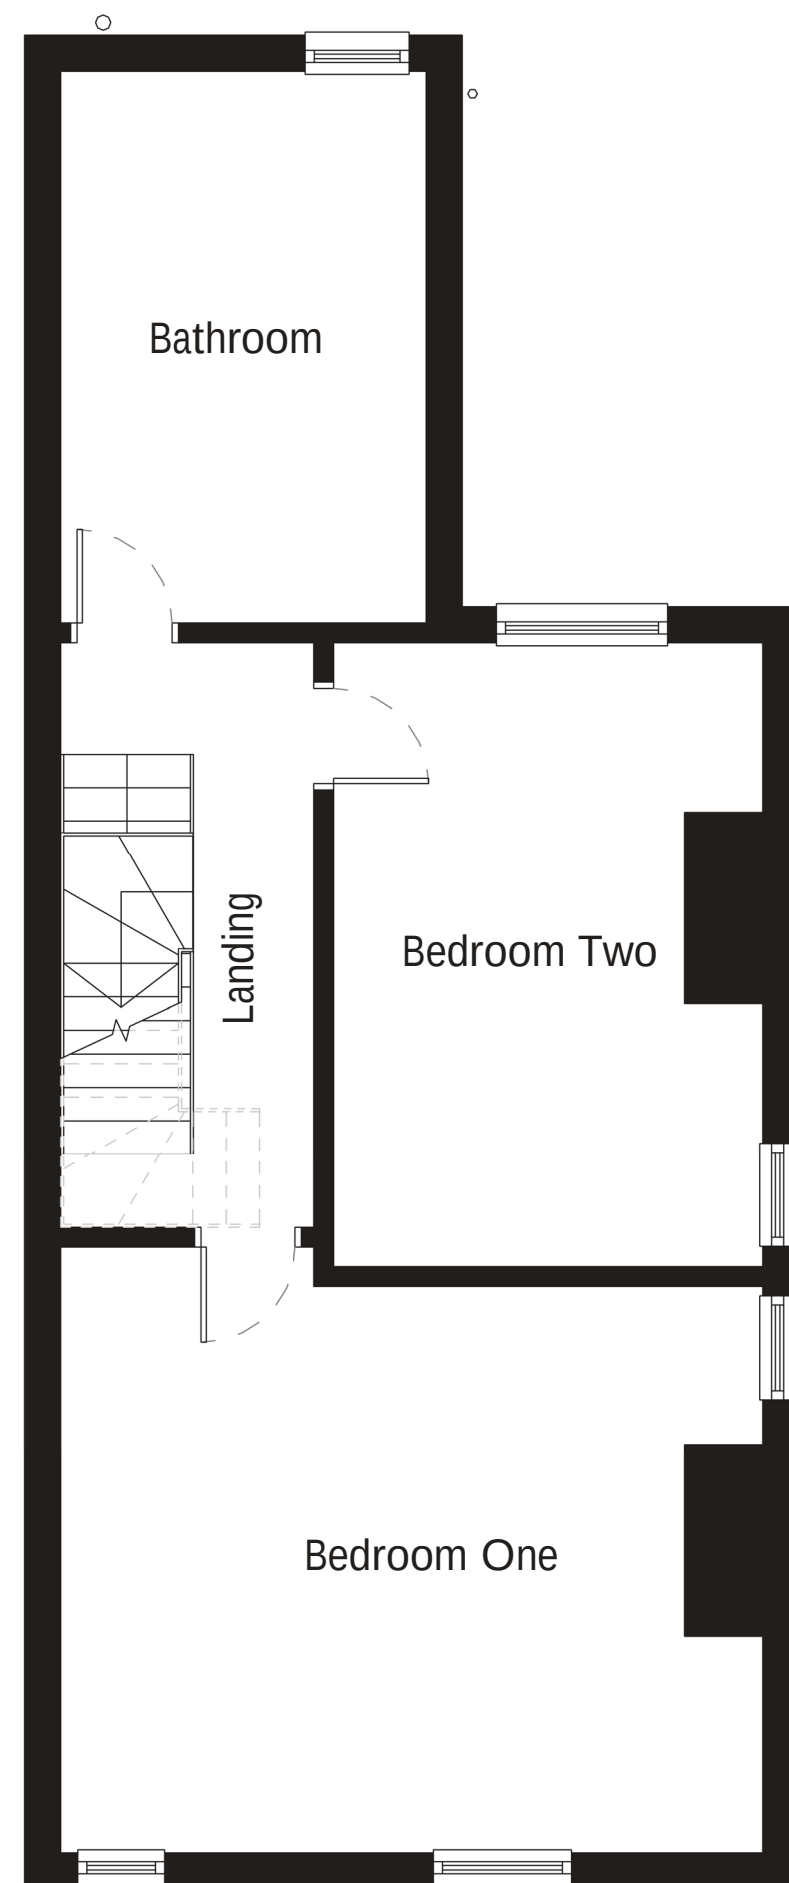

Existing First Floor Plan
1 : 50

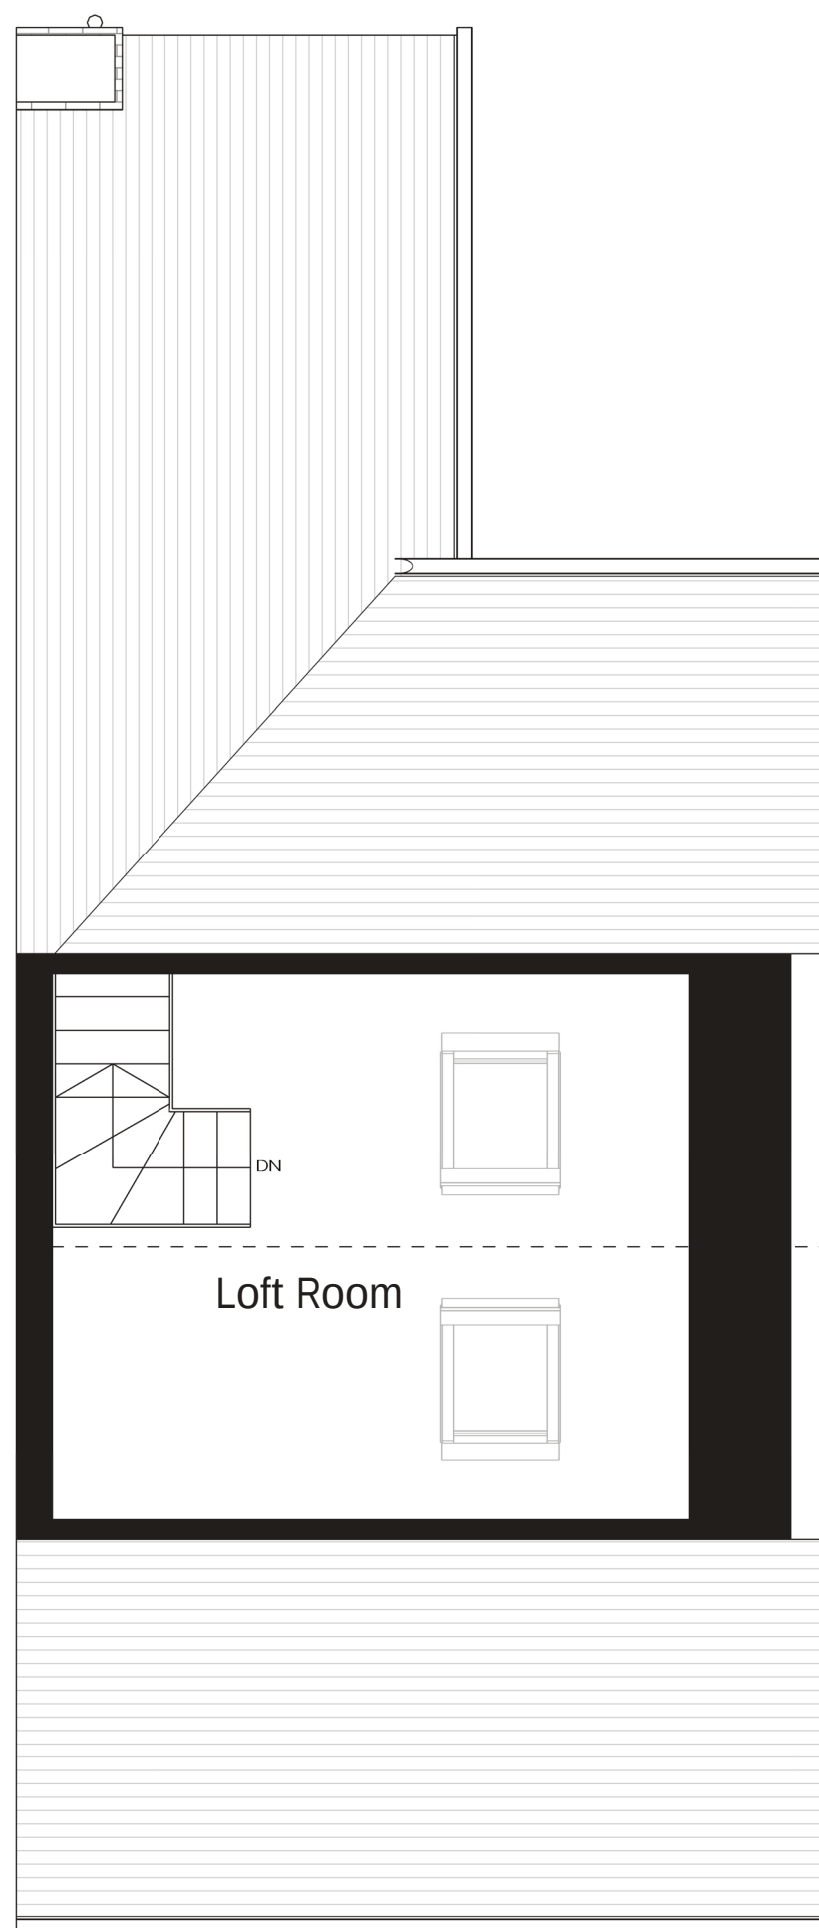

Existing Second Floor
1 : 50

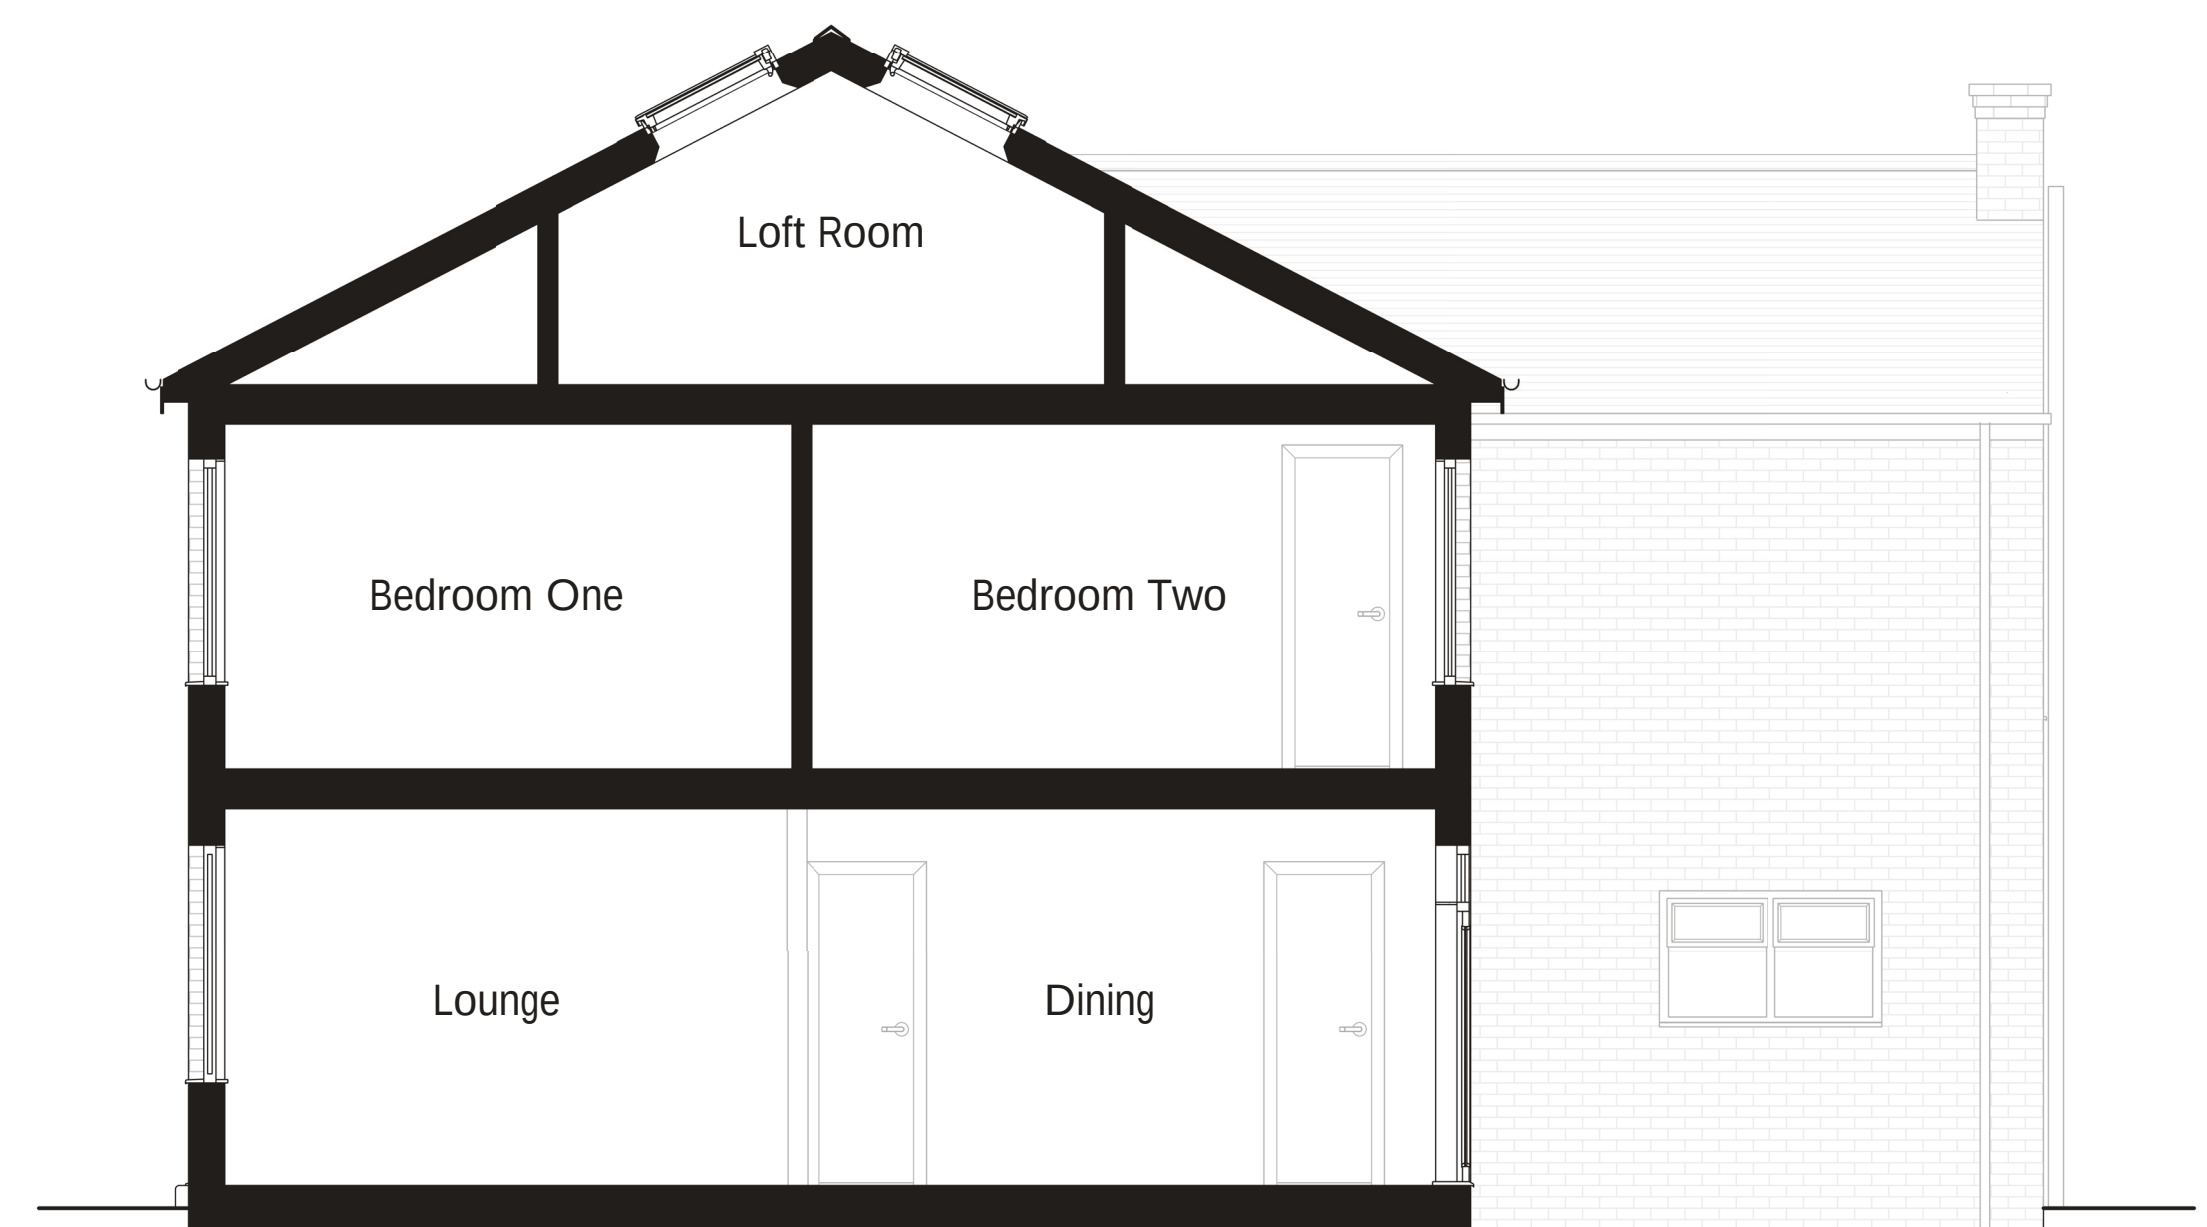

Existing Section A-A
1 : 50

