


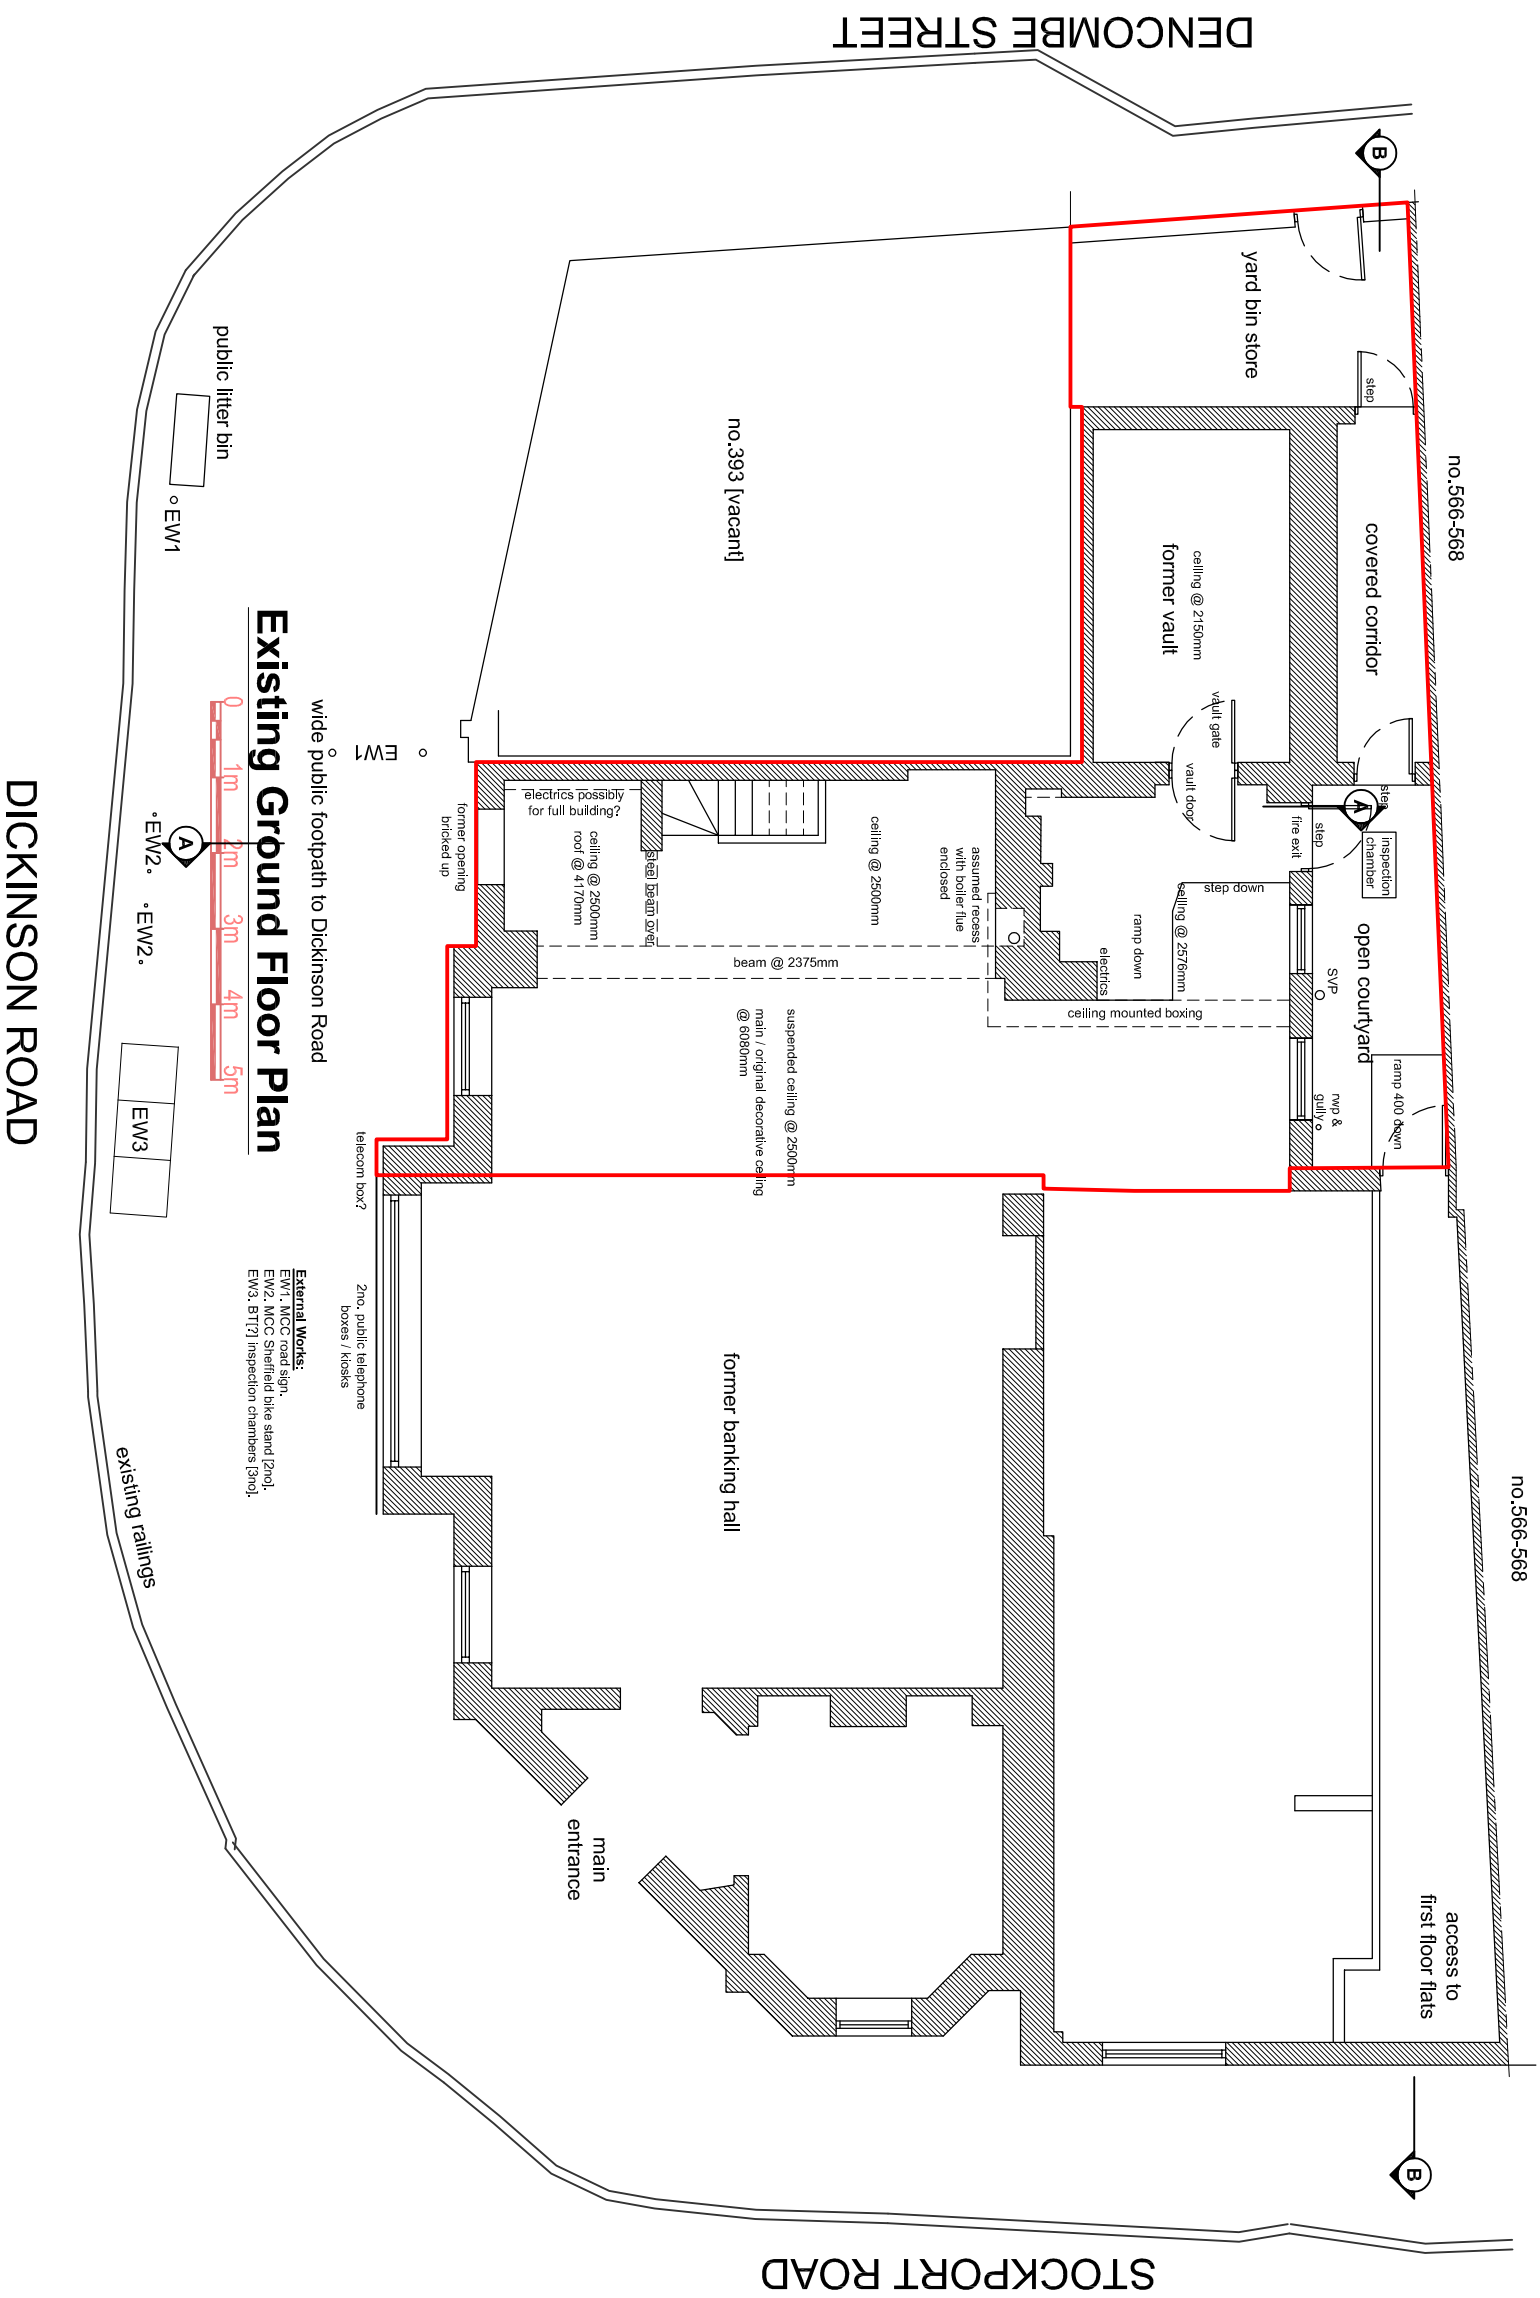

Existing Ground Floor Plan

0 1m 2m 3m 4m 5m

EW1

EW2

EW3

DICKINSON ROAD

UNIT 1, 570-572 STOCKPORT RD, LONGSIGHT, M12 4JJ

PROPOSED CHANGE OF USE & EXTERNAL ALTERATIONS

FOR KARAK CHAI

**hilton architecture & surveying**

**m** 07786 023 904 **e** hilton-architecture@mail.com **t** 0161 652 6790  
**a** 'design studio' 12 Carr House Road, Springhead, Oldham OL4 4PA

Scale 1:100 [1cm=1m] @ A3 size 02C

Rev.C--Title changed for Planning App.  
Rev.B- Exist External Works added for clarity.  
Rev.A--Title changed for Planning App.