



THE BUILDER MUST CHECK THE SITE AND THE APPROVED DRAWINGS BEFORE COMMENCING THE WORKS AND MUST TAKE ANY WORKING MEASUREMENTS AS NECESSARY. ANY DISCREPANCY IN THE DRAWING MUST BE REPORTED TO THE CLIENT .

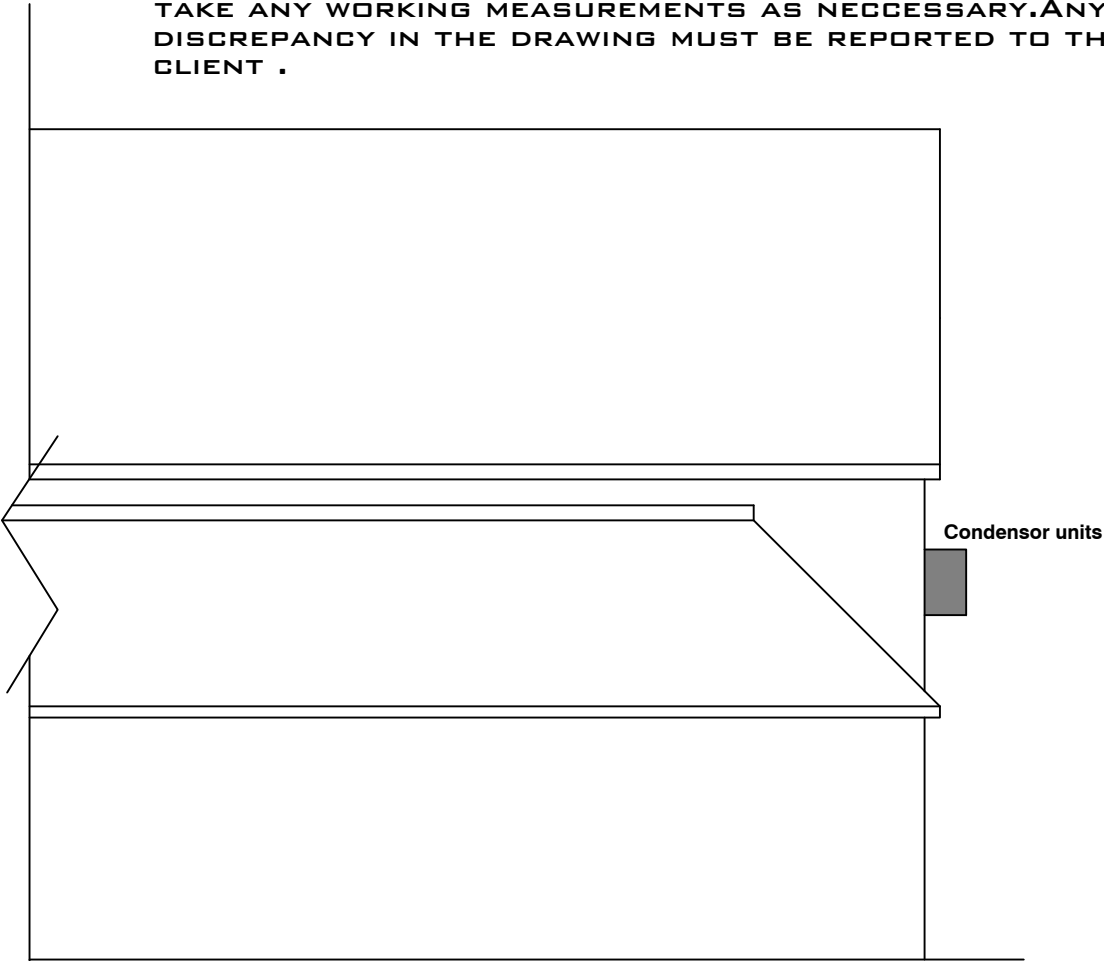

Front Elevation



Rear Elevation

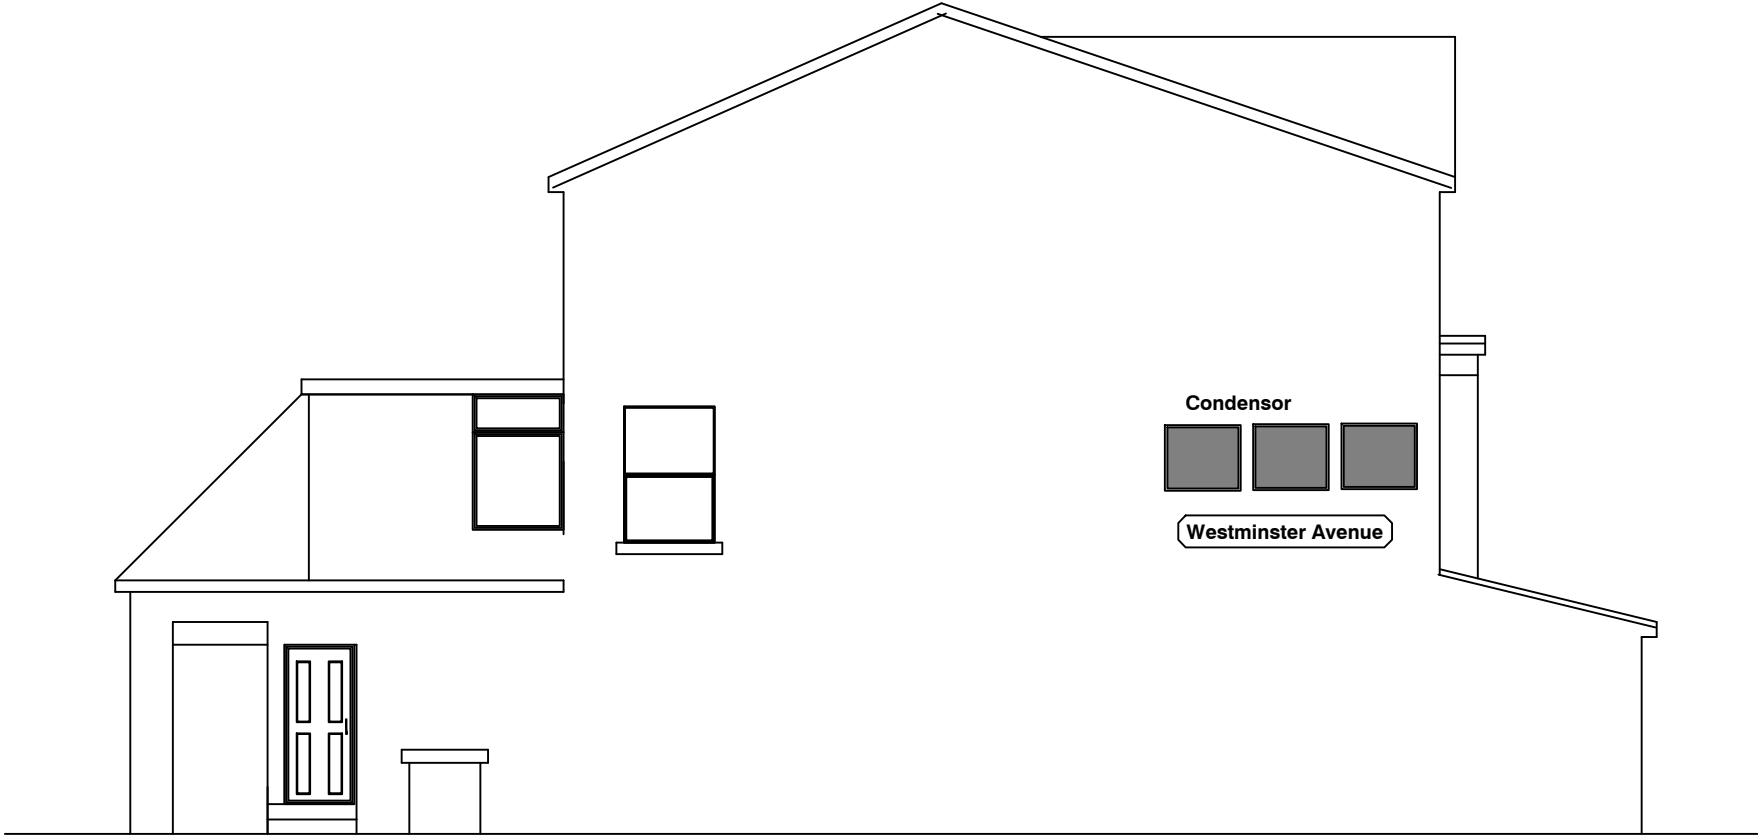

H S H Engineering Design Services 428 Cheetham Hill Road Cheetham Manchester M8 9LE. UK 01617956385,07940197 333			
project title	Installation of condenser units outside the store.		
client	Manchester Grocers Ltd		
dwg. title	Site Layout Plan		
dwg. no.	sheet no.	scale.	job no.
04		1:100 @ A3	
197 - 201 Clarendon Road Whalley Range M16 0EH			
drawn by.	checked by.	approved by.	date
TZ		-	April 2022