



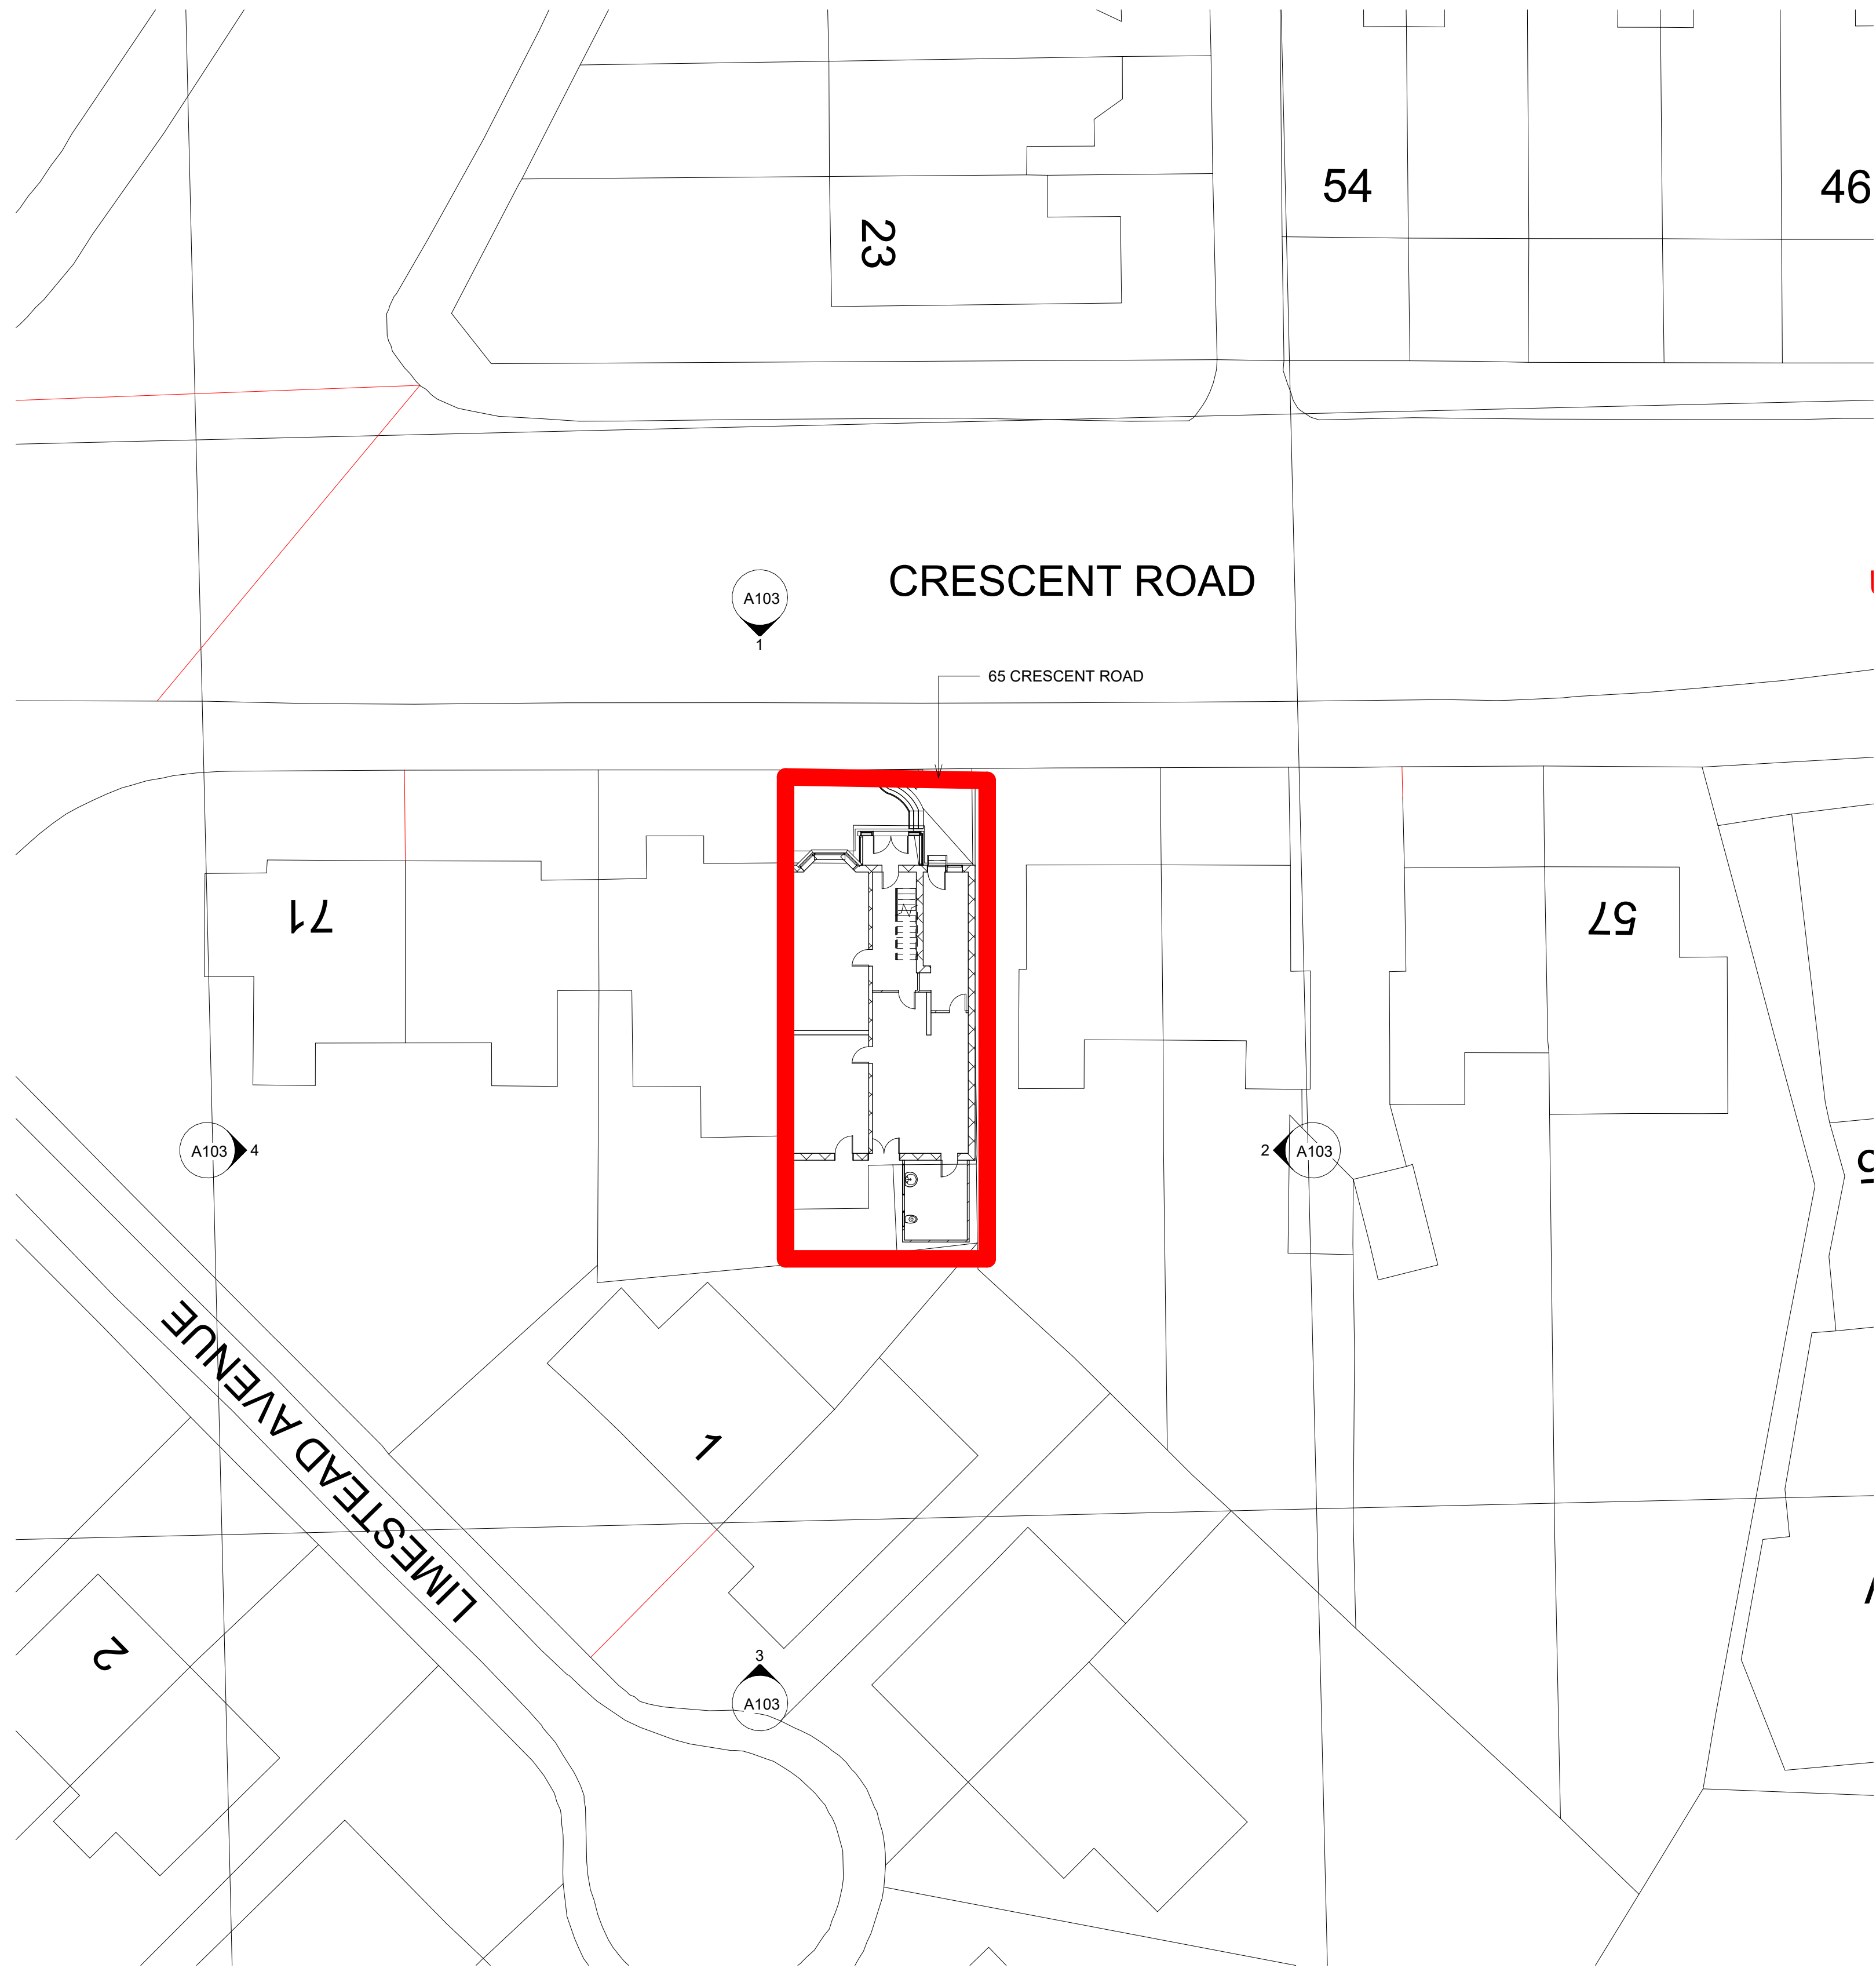

2 SITE PLAN
1 : 200

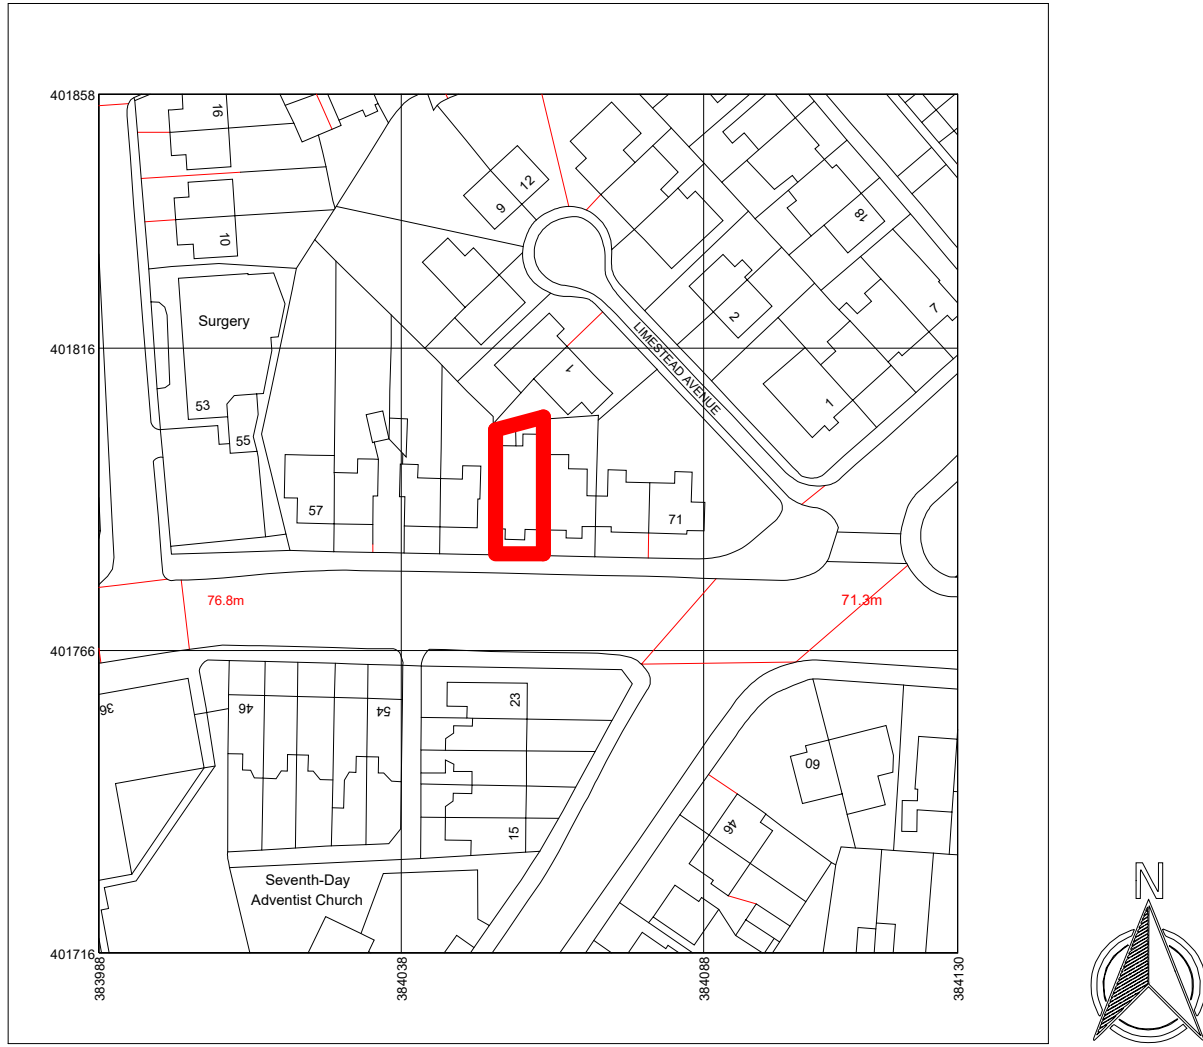

1 LOCATION PLAN
1 : 1250

RED LINE INDICATING SITE BOUNDARY
65 CRESCENT ROAD CRUMPSAL
MANCHESTER M8 9JT

Rev	Description	Date	Dr by	App by
original by		date created		approved by
NK		03/18/21		NK



NK Architectural Services
Office 02, 1st Floor
227 Finney Lane, Heald Green
Cheshire
SK9 6PT
01756824647
www.nkarchitecturalservices.co.uk
enquiries@nkarchitecturalservices.co.uk

client name		
MR JAFAR 65 CRESCENT ROAD CRUMPSAL MANCHESTER M8 9JT		
project		
2 AND PART 3 STOREY SIDE AND REAR EXTENSION		
drawing		
SITE AND LOCATION PLAN		
computer file	plot date	
C:\Users\jgrest\CloudDrive\NK-Arc\65 Crumpsal\2 STOREY EXT v2.dwg		
project number	scale	
2021.00831.0022	As Indicated	@A1
drawing number	rev	issue status
A106		

This drawing is to be read in conjunction with all related drawings. All dimensions must be checked and verified on site before commencing any work or producing shop drawings. The originator should be notified immediately of any discrepancy. This drawing is copyright and remains the property of NK Architectural Services.