




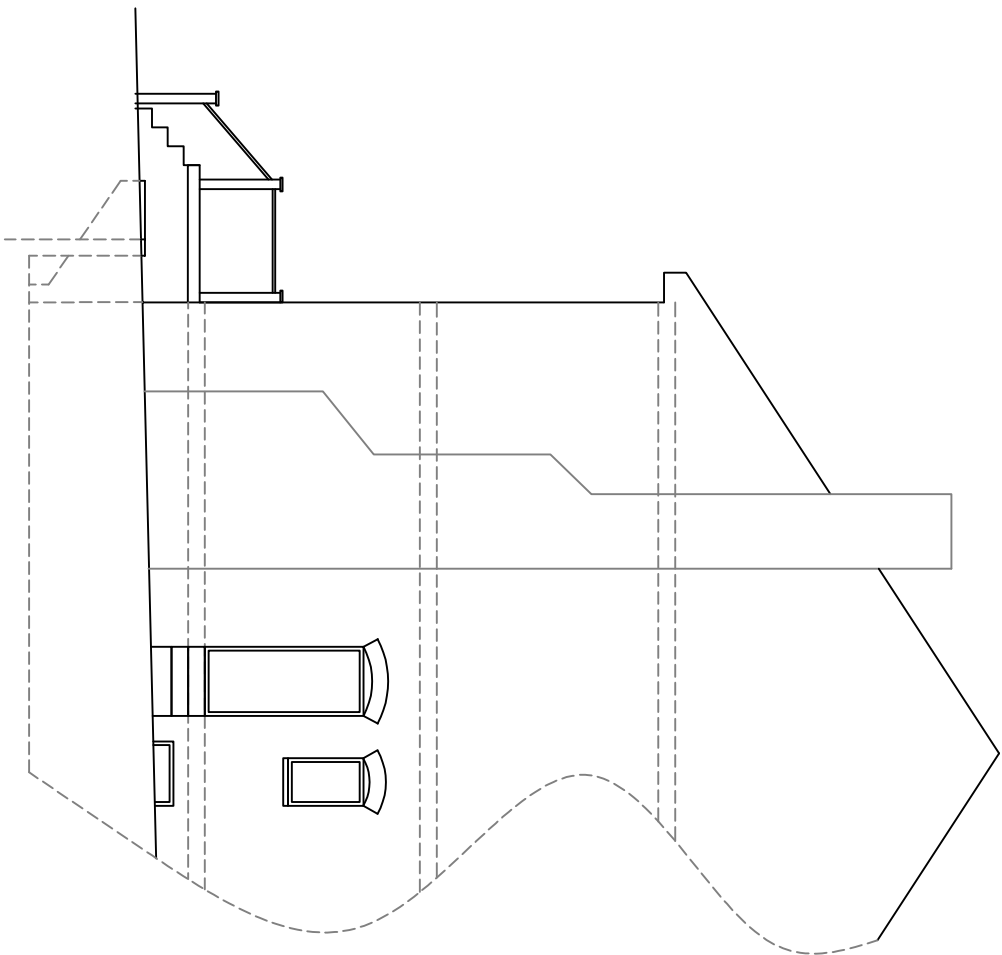




Existing Side Elevation

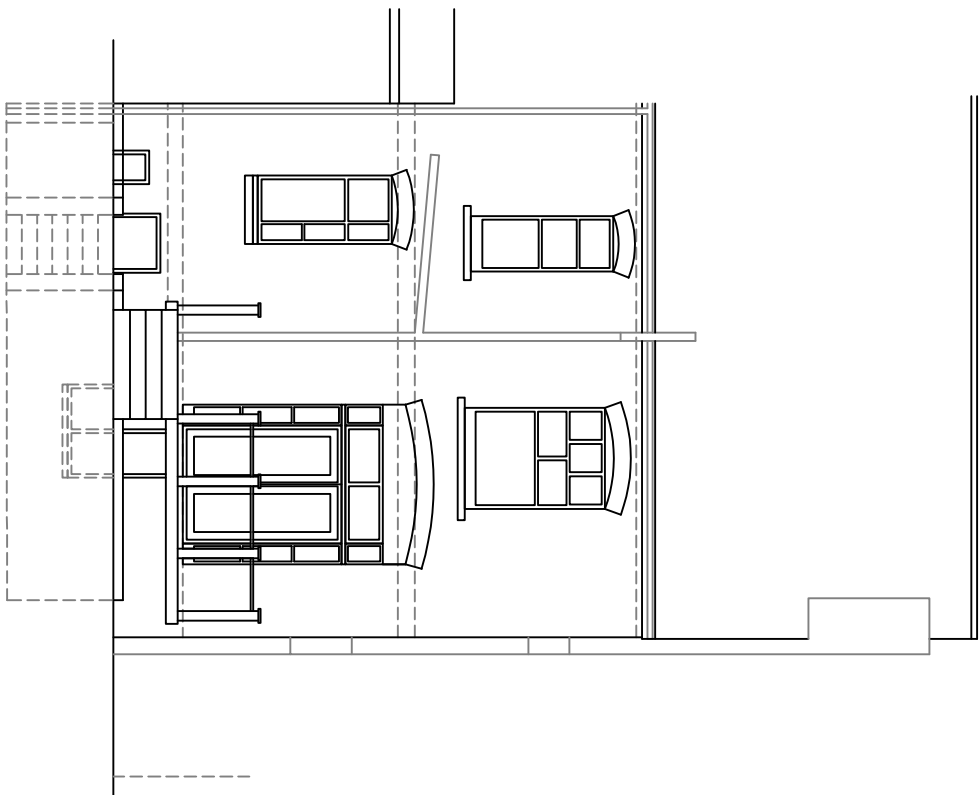


Existing Rear Elevation

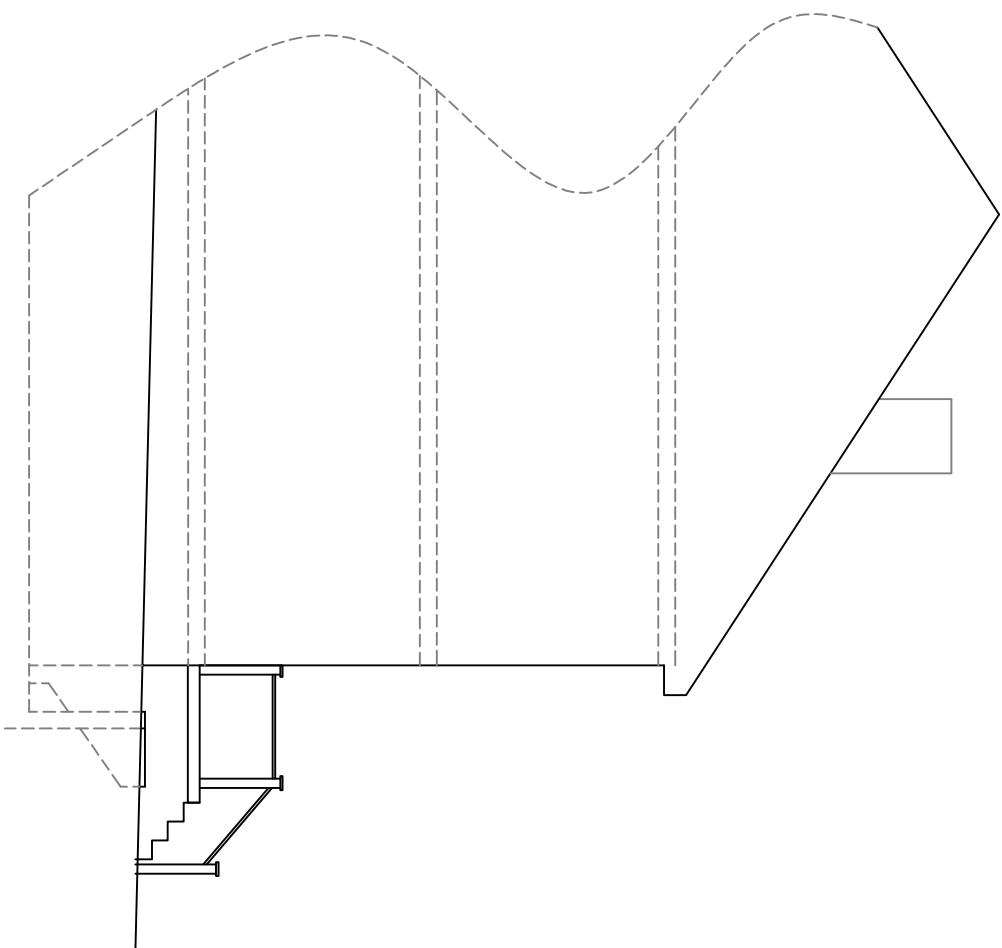

Existing Side Elevation

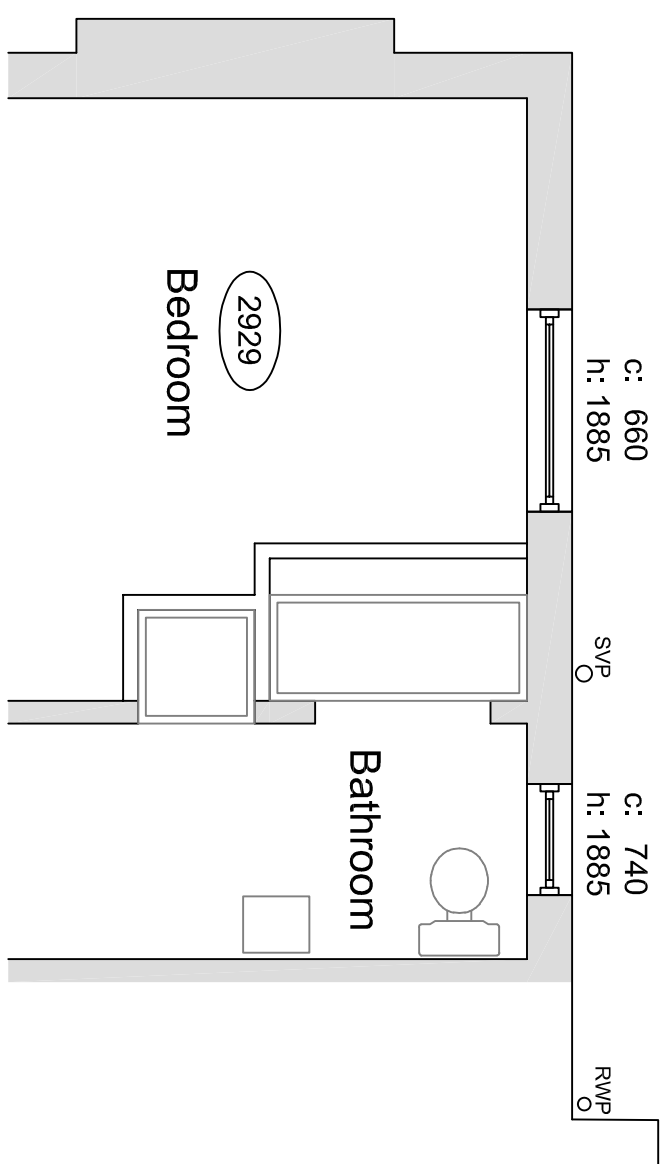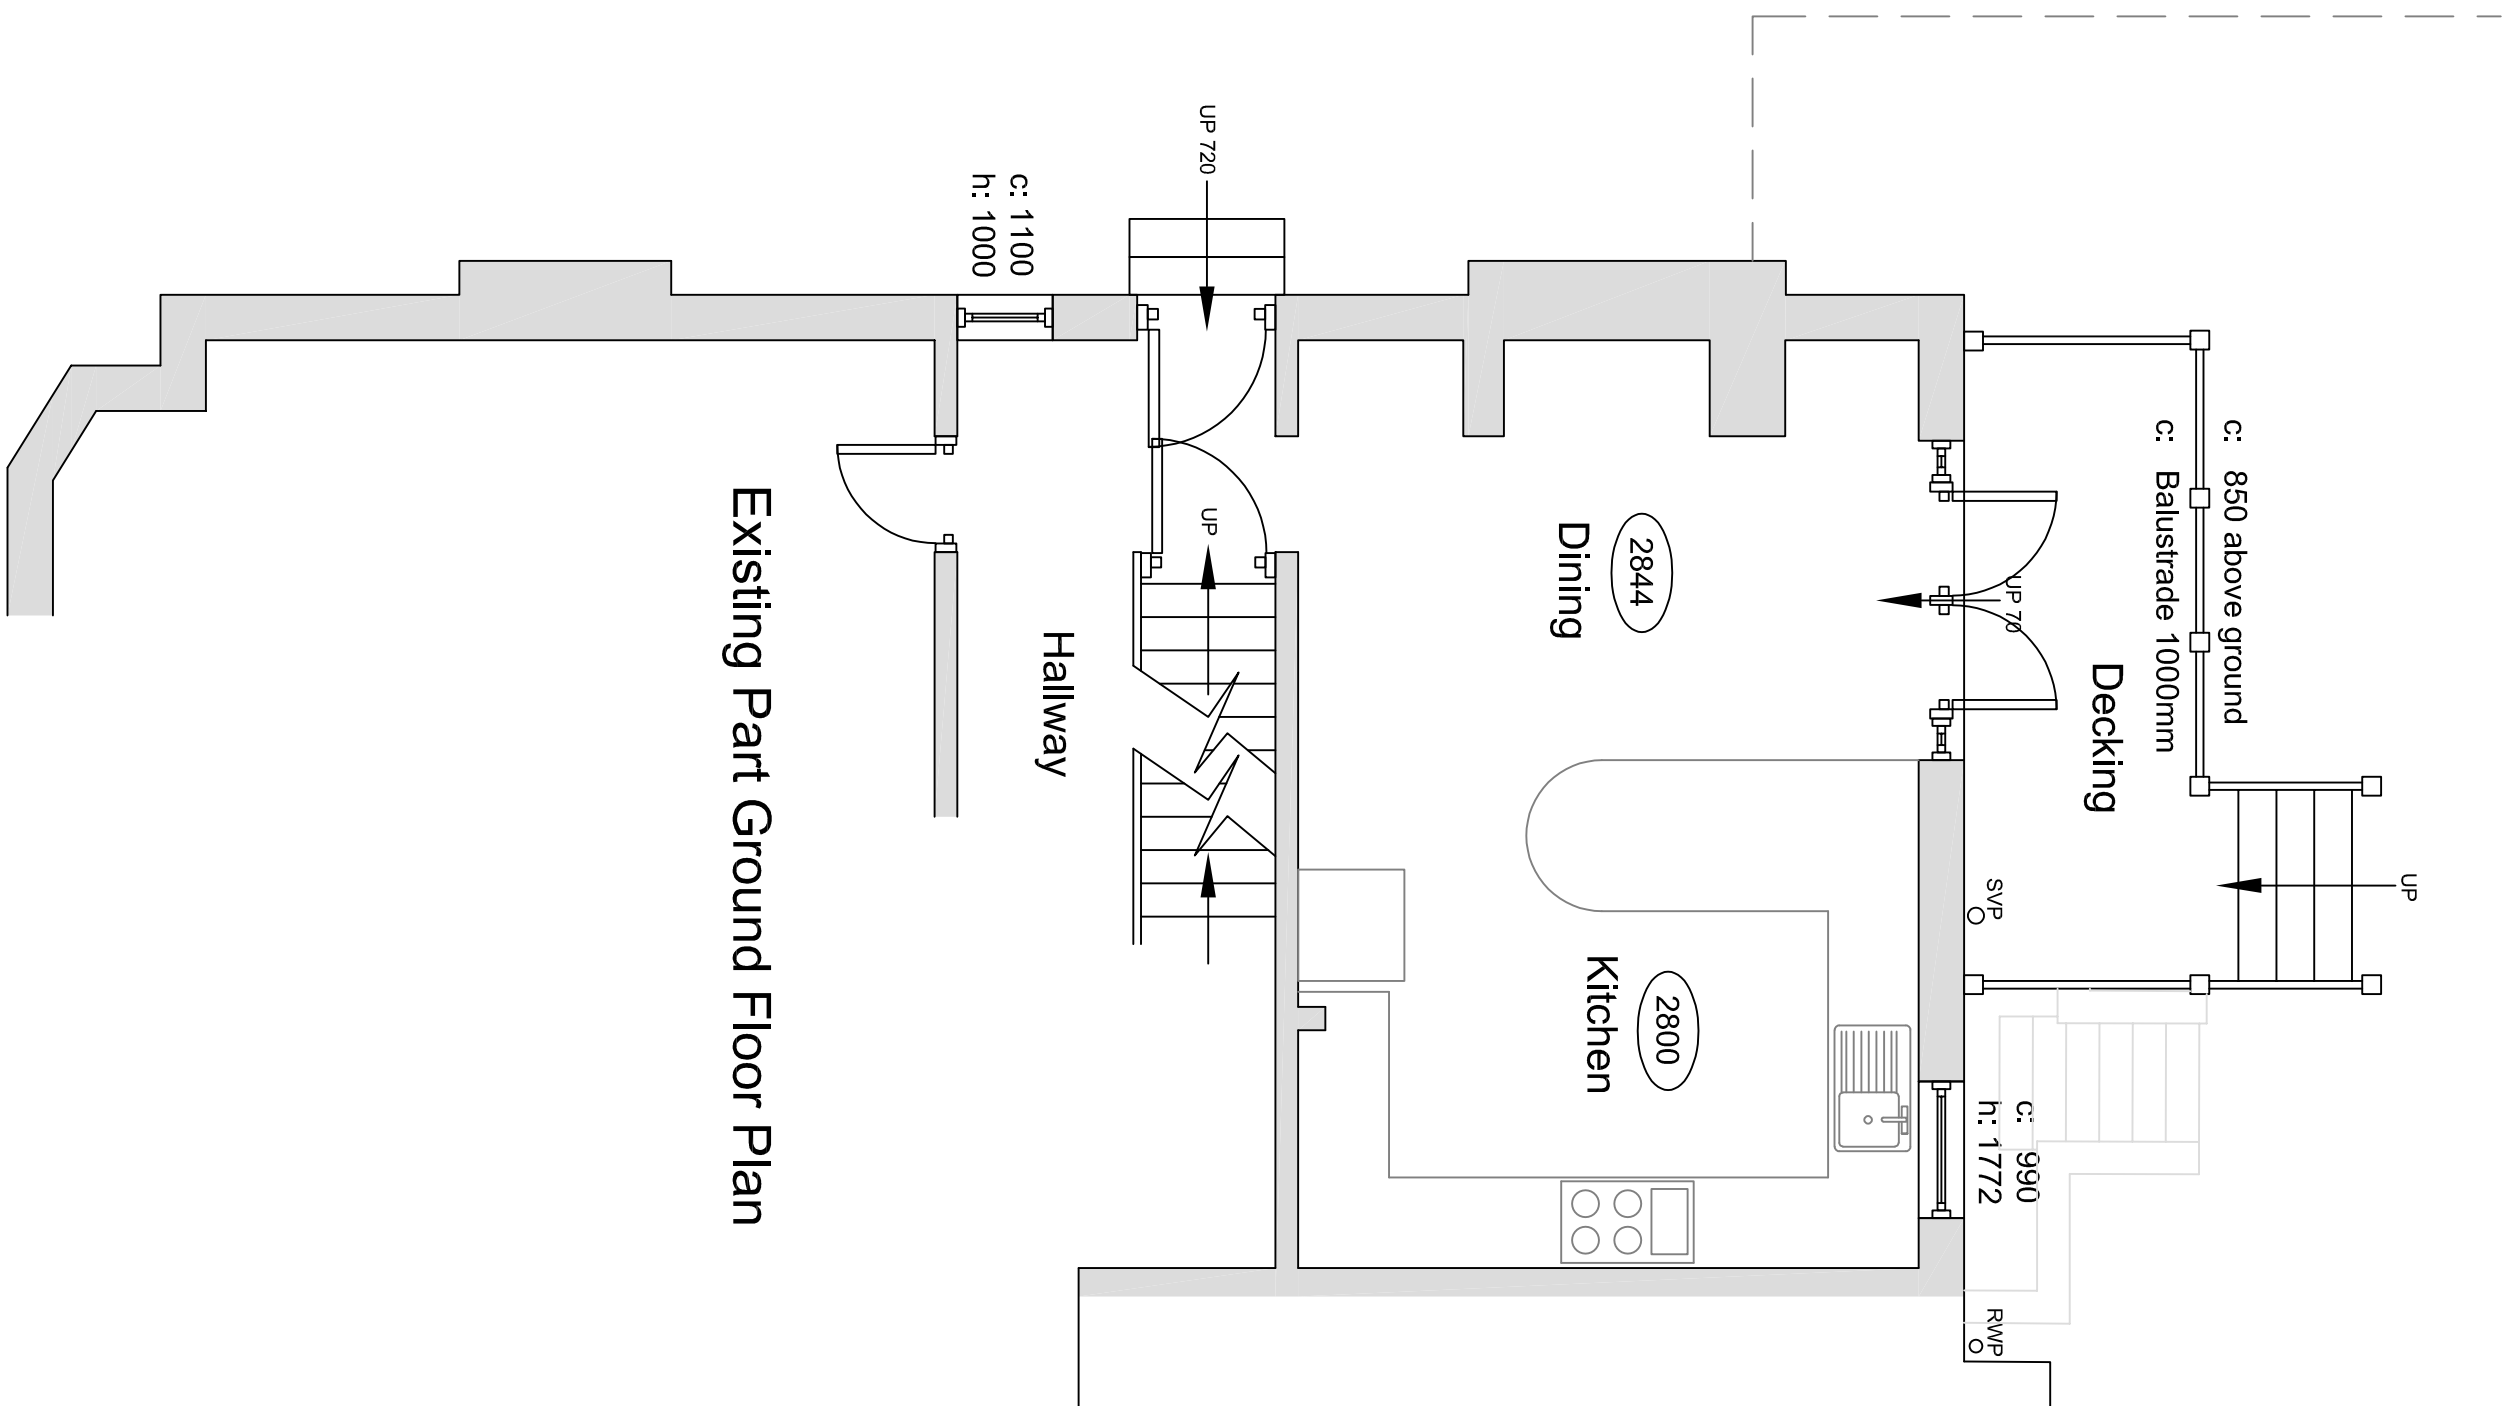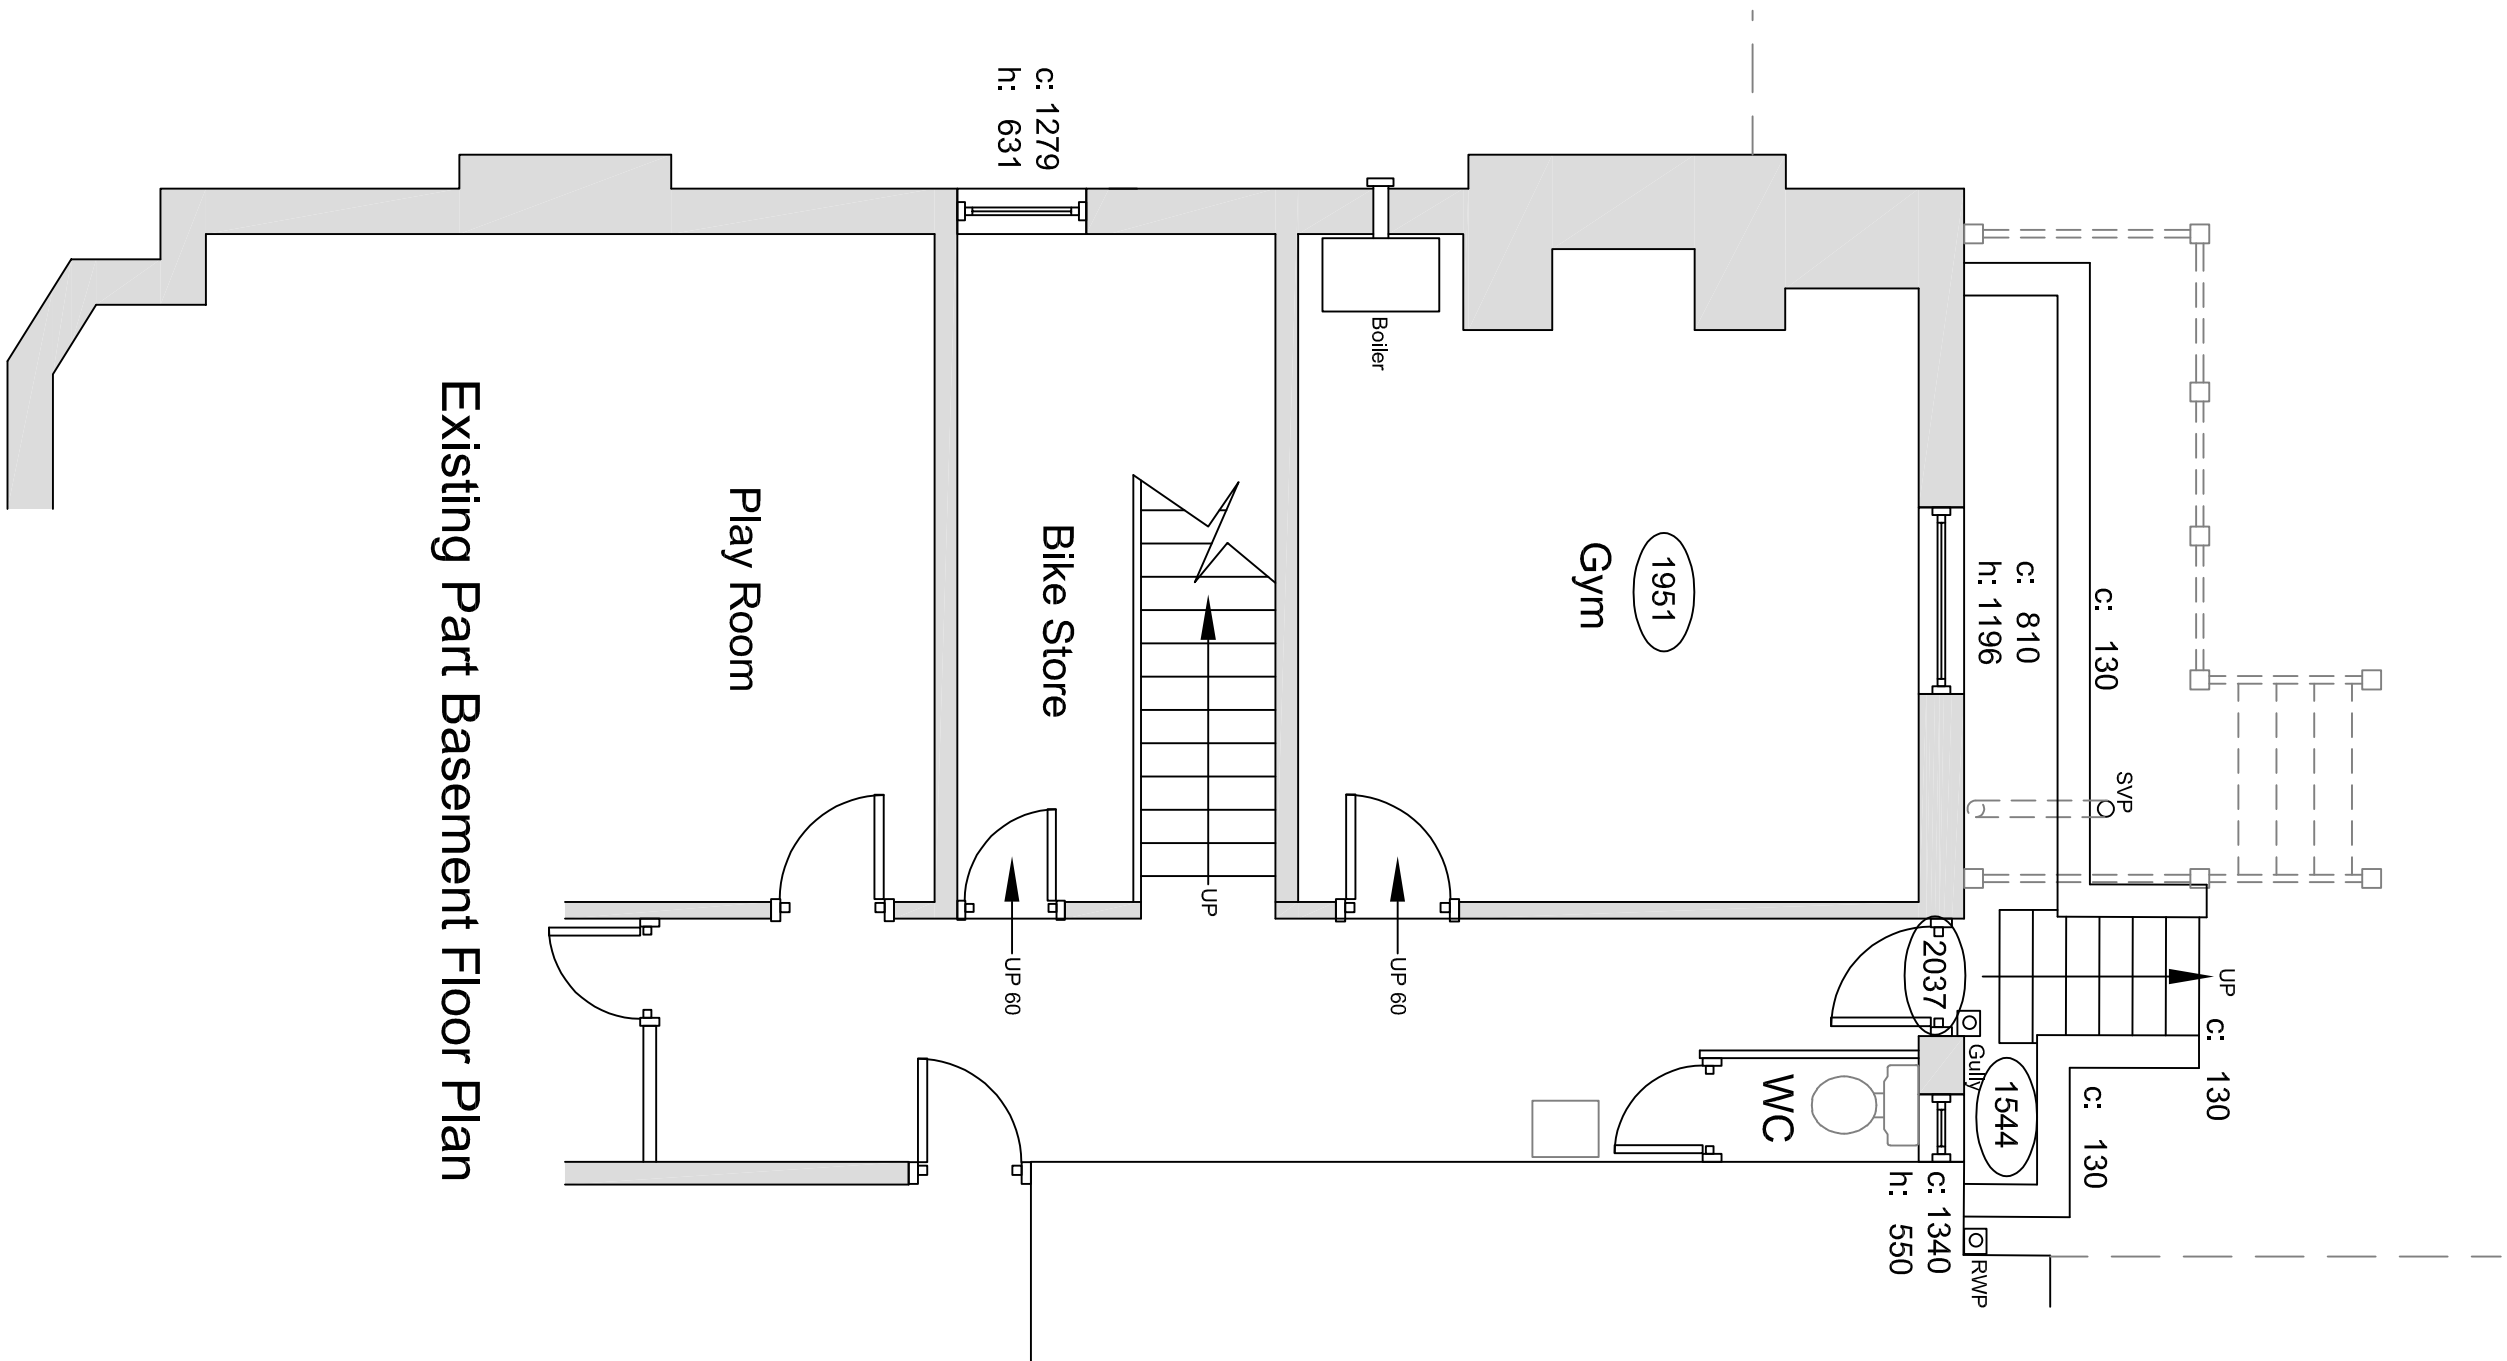

Existing Part First Floor Plan

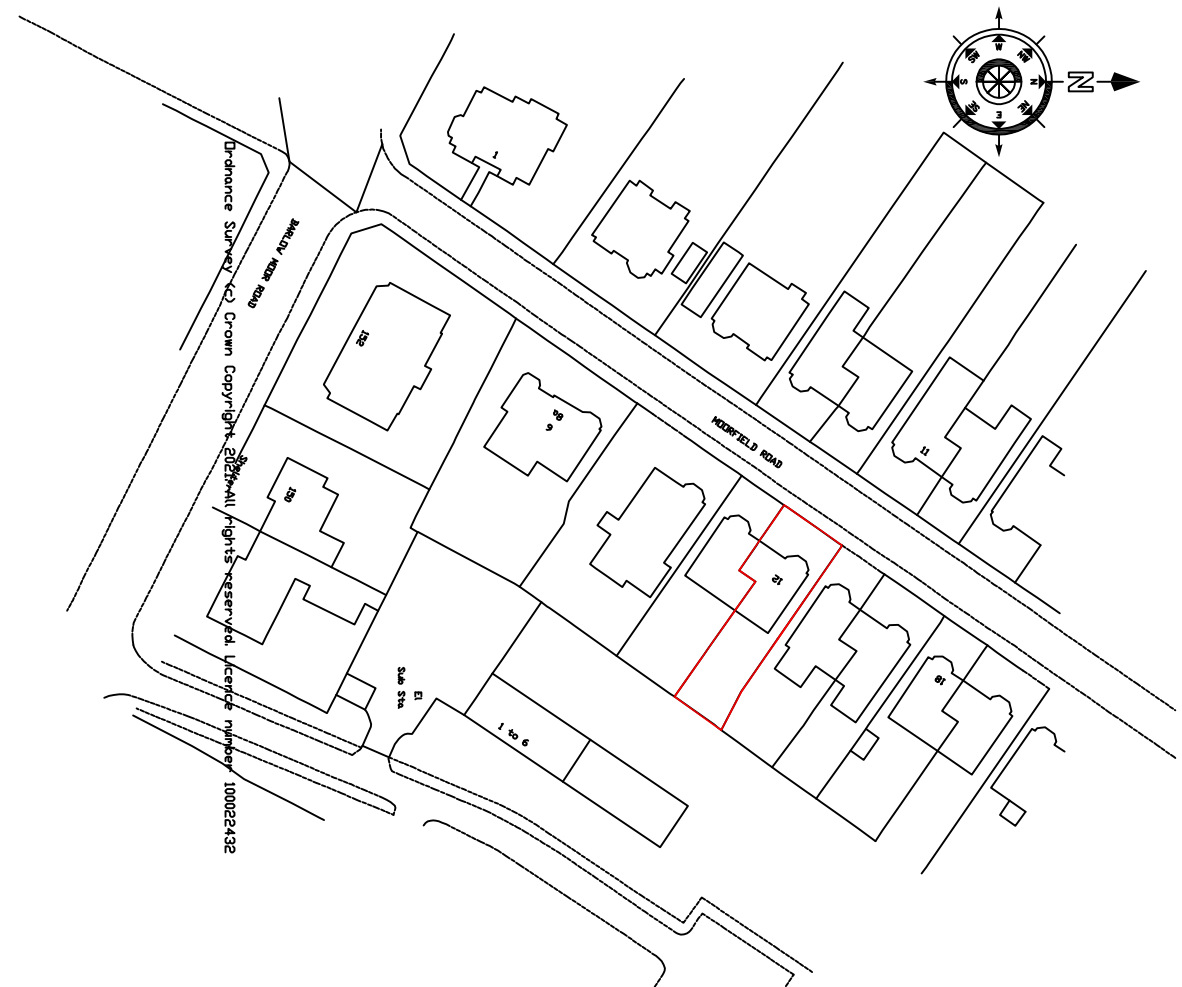

Location Plan - 1:1250

- notes
-
1. do not scale from this drawing – use figured dimensions only

2. read in conjunction with all other consultants/specialists drawings. report any discrepancies before affected work commences

3. all setting out dimensions to be checked on site by contractor before work commences

4. this drawing remains copyright of 4mation architecture. copy/distribute only with consent of author

NOTES:-
THESE DRAWINGS ARE FOR PLANNING PURPOSES ONLY AND SHOULD NOT BE USED FOR CONSTRUCTION. .
CLIENT MUST BE AWARE THAT QUOTATIONS FROM BUILDERS WHO ARE PRICING FROM THIS PLANNING DRAWING MAY AND WILL VARY QUITE CONSIDERABLY.
UNDER NO CIRCUMSTANCES WILL THE DRAUGHTS MAN BE LIABLE FOR ERRORS THAT MAY OCCUR DURING AND/OR AFTER CONSTRUCTION.

IT IS THE APPLICANT'S SOLE RESPONSIBILITY TO CHECK THAT THE PROPOSED WORKS DO NOT CONTRAVENE ANY CONDITIONS OR COVENANTS (LEASE HOLDINGS ETC.). IF THIS SHOULD BE THE CASE THEN THE APPLICANT MAY NEED TO SEEK APPROVAL/CONSENT FROM THE APPROPRIATE BODIES.

project:
12 Moorfield Road
Manchester
M20 2UY

client:
Mr N Chadwick

dwg:
Existing Plans and Elevations

project no: 892

dwg no: 01

dwg date: 10/05/21

dwg scale: 1:50/100

dwg revision:

4mation architecture
27 Blythe Avenue
Stockport
SK7 1EU

10161 439 3255

www.4mation-architecture.com

©