


- Notes:
- THE DRAWING HAS BEEN PRODUCED FOR PLANNING PURPOSES.
 - ANY DISCREPANCIES, ERRORS OR OMISSIONS ARE TO BE REPORTED TO THE AGENT IMMEDIATELY.
 - ONLY VISIBLE AND ACCESSIBLE ELEMENTS OF THE EXISTING STRUCTURE HAVE BEEN SURVEYED.
 - DRAWING INDICATES GENERAL ARRANGEMENT OF THE SCHEME AND IS NOT TO BE USED AS A CONSTRUCTIONAL / WORKING / SHOP DRAWING IN ANY SUCH WAY.
 - ALL MATERIALS, COMPONENTS AND WORKMANSHIP ARE TO COMPLY WITH THE RELEVANT BRITISH STANDARDS, CODES OF PRACTICE AND APPROPRIATE MANUFACTURERS SUPPLEMENTARY DRAWINGS WHERE SUBMITTED.
 - COMPUTER GENERATED IMAGES (CGI) THE PURPOSE OF WHICH IS TO REPRESENT THE PROPOSED SCHEME AS A GENERAL REPRESENTATIVE OF ANY EXACT FINAL DETAILING UNLESS OTHERWISE STATED.
 - CGI IMAGES ARE © COPYRIGHT IS ARCHITECTURE
 - THIS DRAWING TO BE READ IN CONJUNCTION WITH ALL OTHER DRAWINGS & DOCUMENTS SUBMITTED WITH THIS APPLICATION.

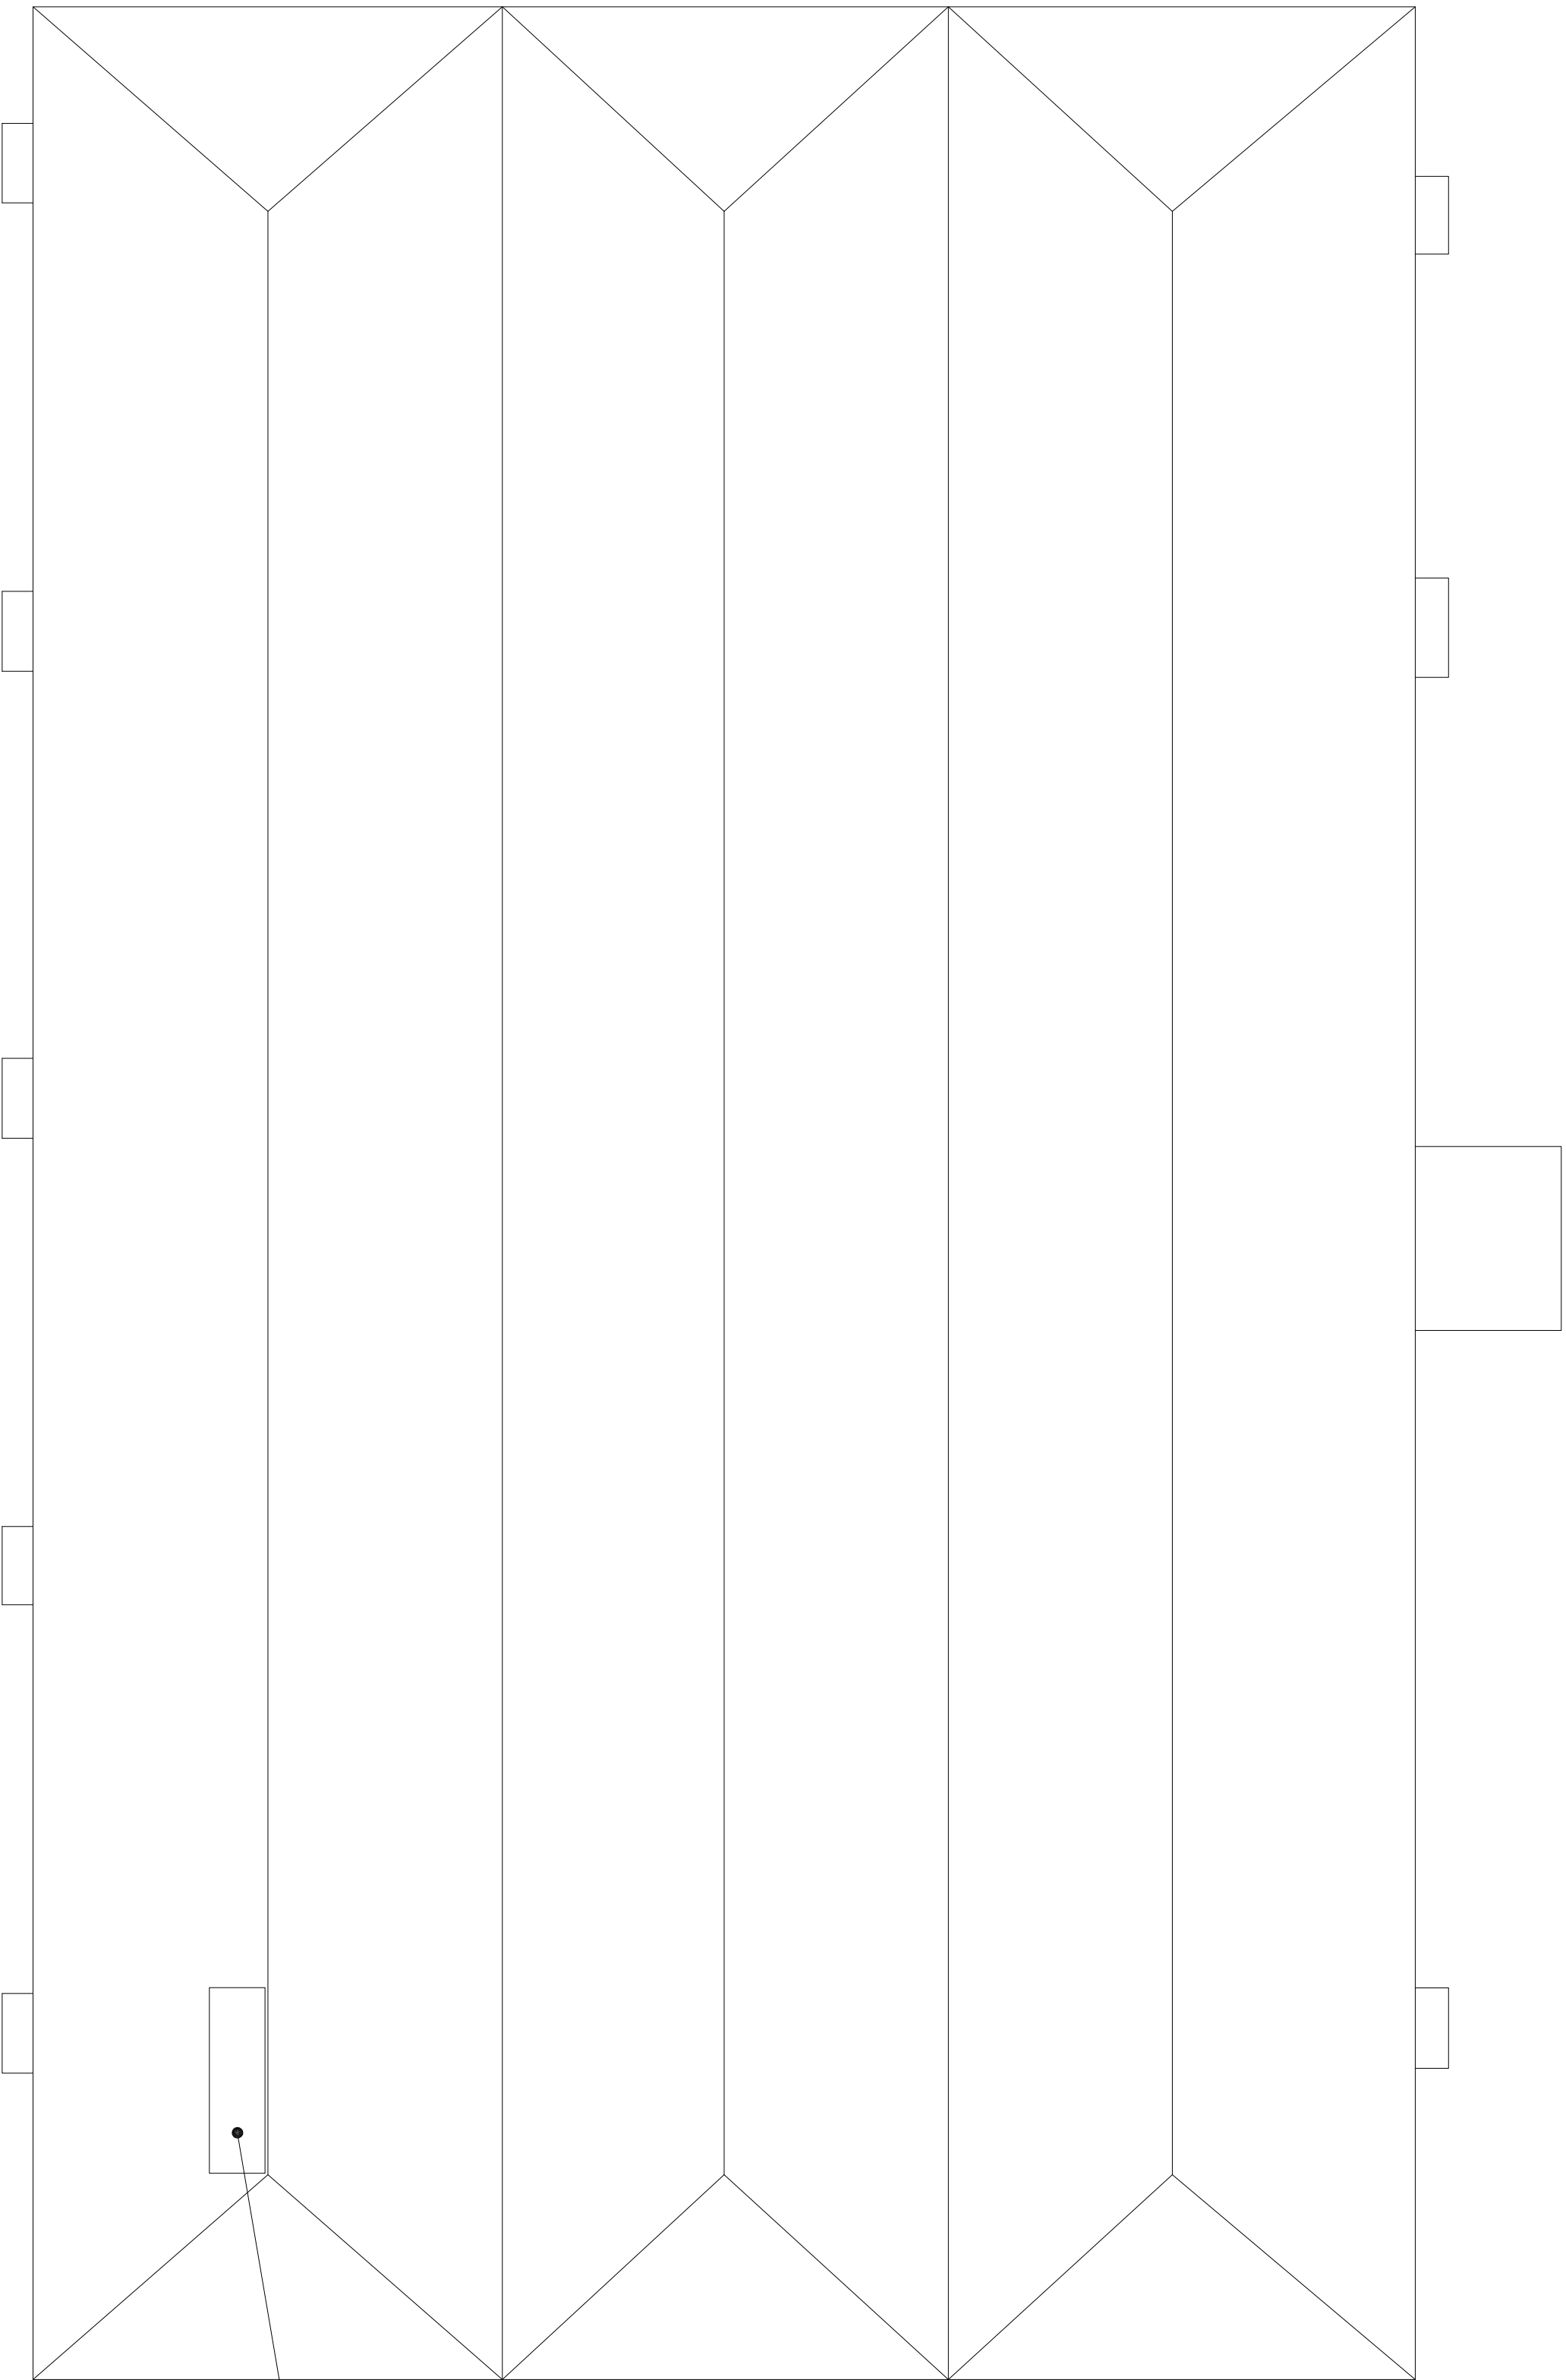

Existing solar panel array

Existing Roof Plan

Scale: 1:500@A1

Rev.	Description	Date	CHD.
------	-------------	------	------

DO NOT SCALE FROM THIS DRAWING. THE CONTRACTOR SHALL CHECK AND VERIFY ALL DIMENSIONS ON SITE AND REPORT DISCREPANCIES IN WRITING TO US ARCHITECTURE BEFORE PROCEEDING WORK. ALL DIMENSIONS IN THIS DRAWING ARE APPROXIMATE. DIMENSIONS IN AS INDICATED BELOW.

© COPYRIGHT, THE COPYRIGHT IN THIS DRAWING IS VESTED IN US ARCHITECTURE. NO PART OF THIS DRAWING OR ANY PART THEREOF IS TO BE REPRODUCED OR TRANSMITTED IN ANY FORM OR BY ANY MEANS, ELECTRONIC OR MECHANICAL, INCLUDING PHOTOCOPYING, RECORDING, OR BY ANY INFORMATION STORAGE AND RETRIEVAL SYSTEM, WITHOUT PERMISSION IN WRITING FROM US ARCHITECTURE.

Client:

Zestec Asset Management

Project:

Roof Mounted Solar Array & Associated equipment

Address:

Mon 1 Amazon Facility
Manchester Airport
6 Sundbank Lane
Altrincham M90 5AA

Drawing Title:

Existing Roof Plan

Drawn By :

Date : April 2021

Scale: 1:500@A1

Luke Strange Ltd

Architectural Design

Email: luke@lstrange@vahoo.co.uk

UK: 0161 777 7755

Drawing No:

426 / 04

Rev: