


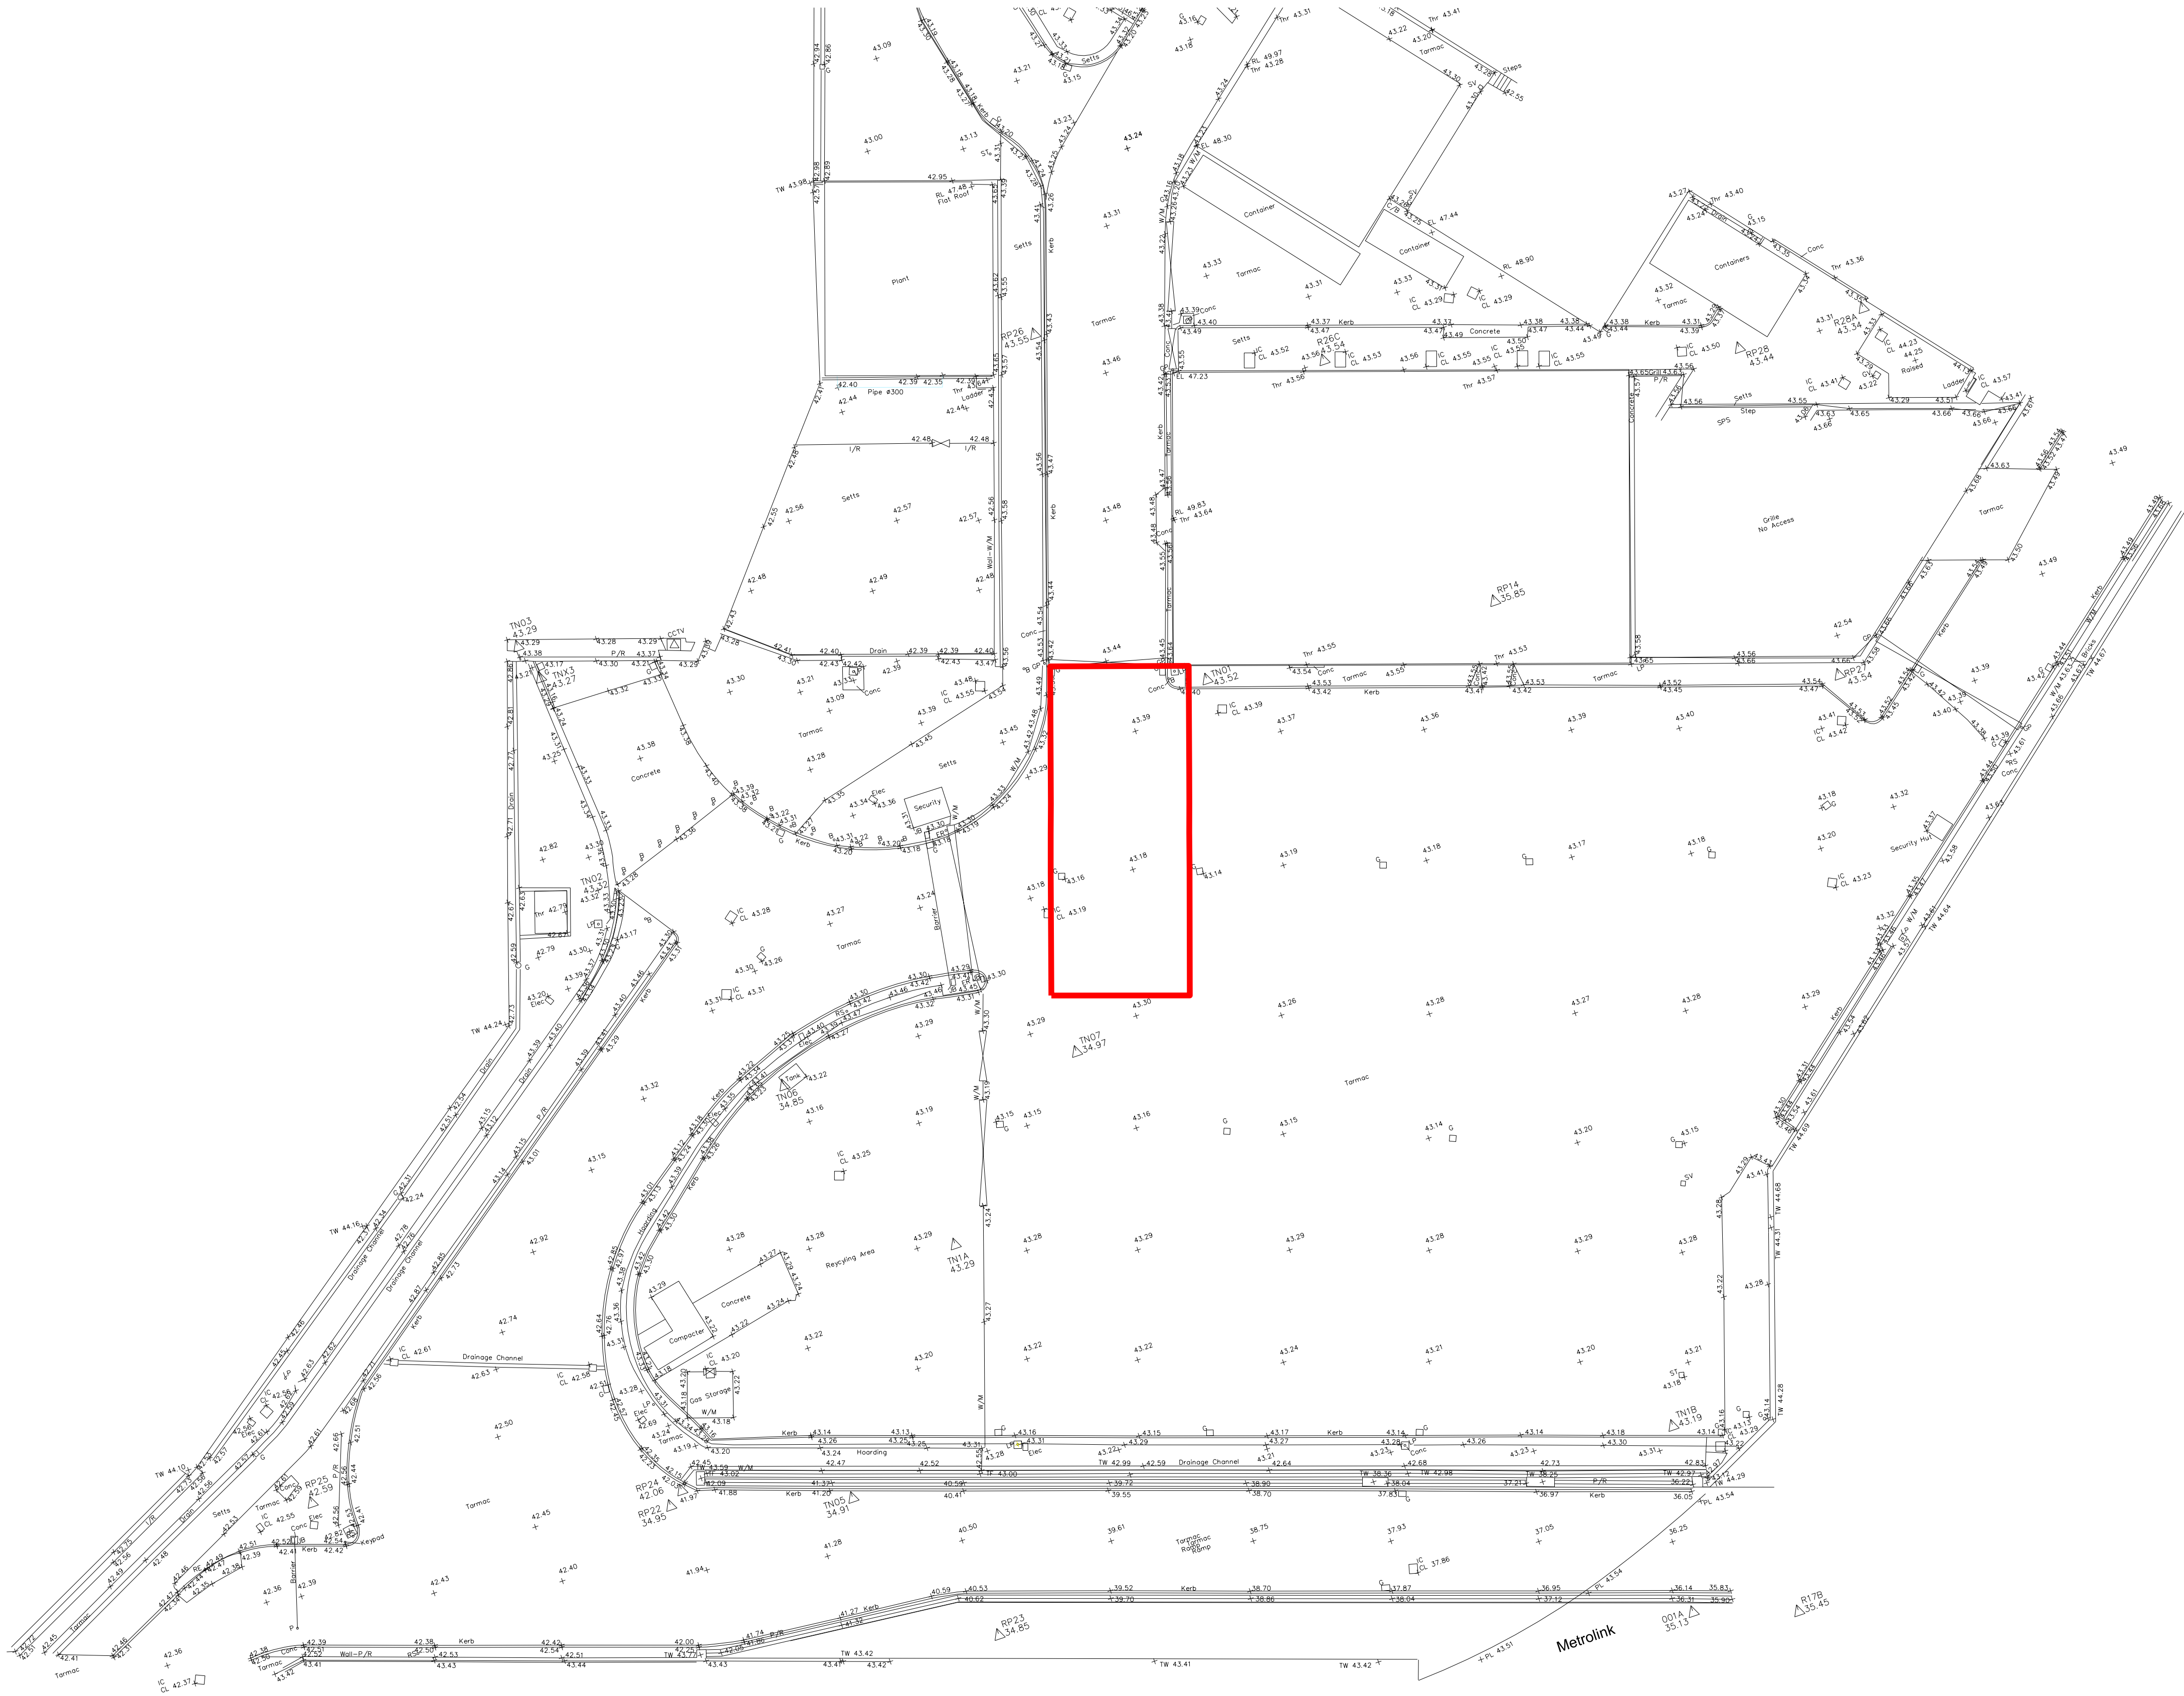

This drawing is copyright Do not scale off dimensions. All dimensions to be checked on site by contractor. Contractor to report any dimensional discrepancies, errors or omissions prior to commencing on site. 0m2.5m5m10m	Rev/ Date	Description	Rev/ Date	Description	Rev/ Date	Description	North	Project Title		Status	
	00	10-05-2021	Planning Issue					Former Bauer Millet Site		Planning	
								Drawing Title		Scale	Date
								Tower Crane - Existing Site Plan Topography - Level 01		1:500 @ A3 1:250 @ A1	May 2021
								Job No	Drawing No	Revision	
								10053	10053-TC-A-B5D9-G100-XP-01-001	00	
								simpsonhaugh MANCHESTER Riverside, 4 Commercial St Manchester M16 4RD +44 (0)161 835 2445 www.simpsonhaugh.com LONDON 8-11 Roper Place London EC1R 6BB +44 (0)20 7549 4000 mail@simpsonhaugh.com			