

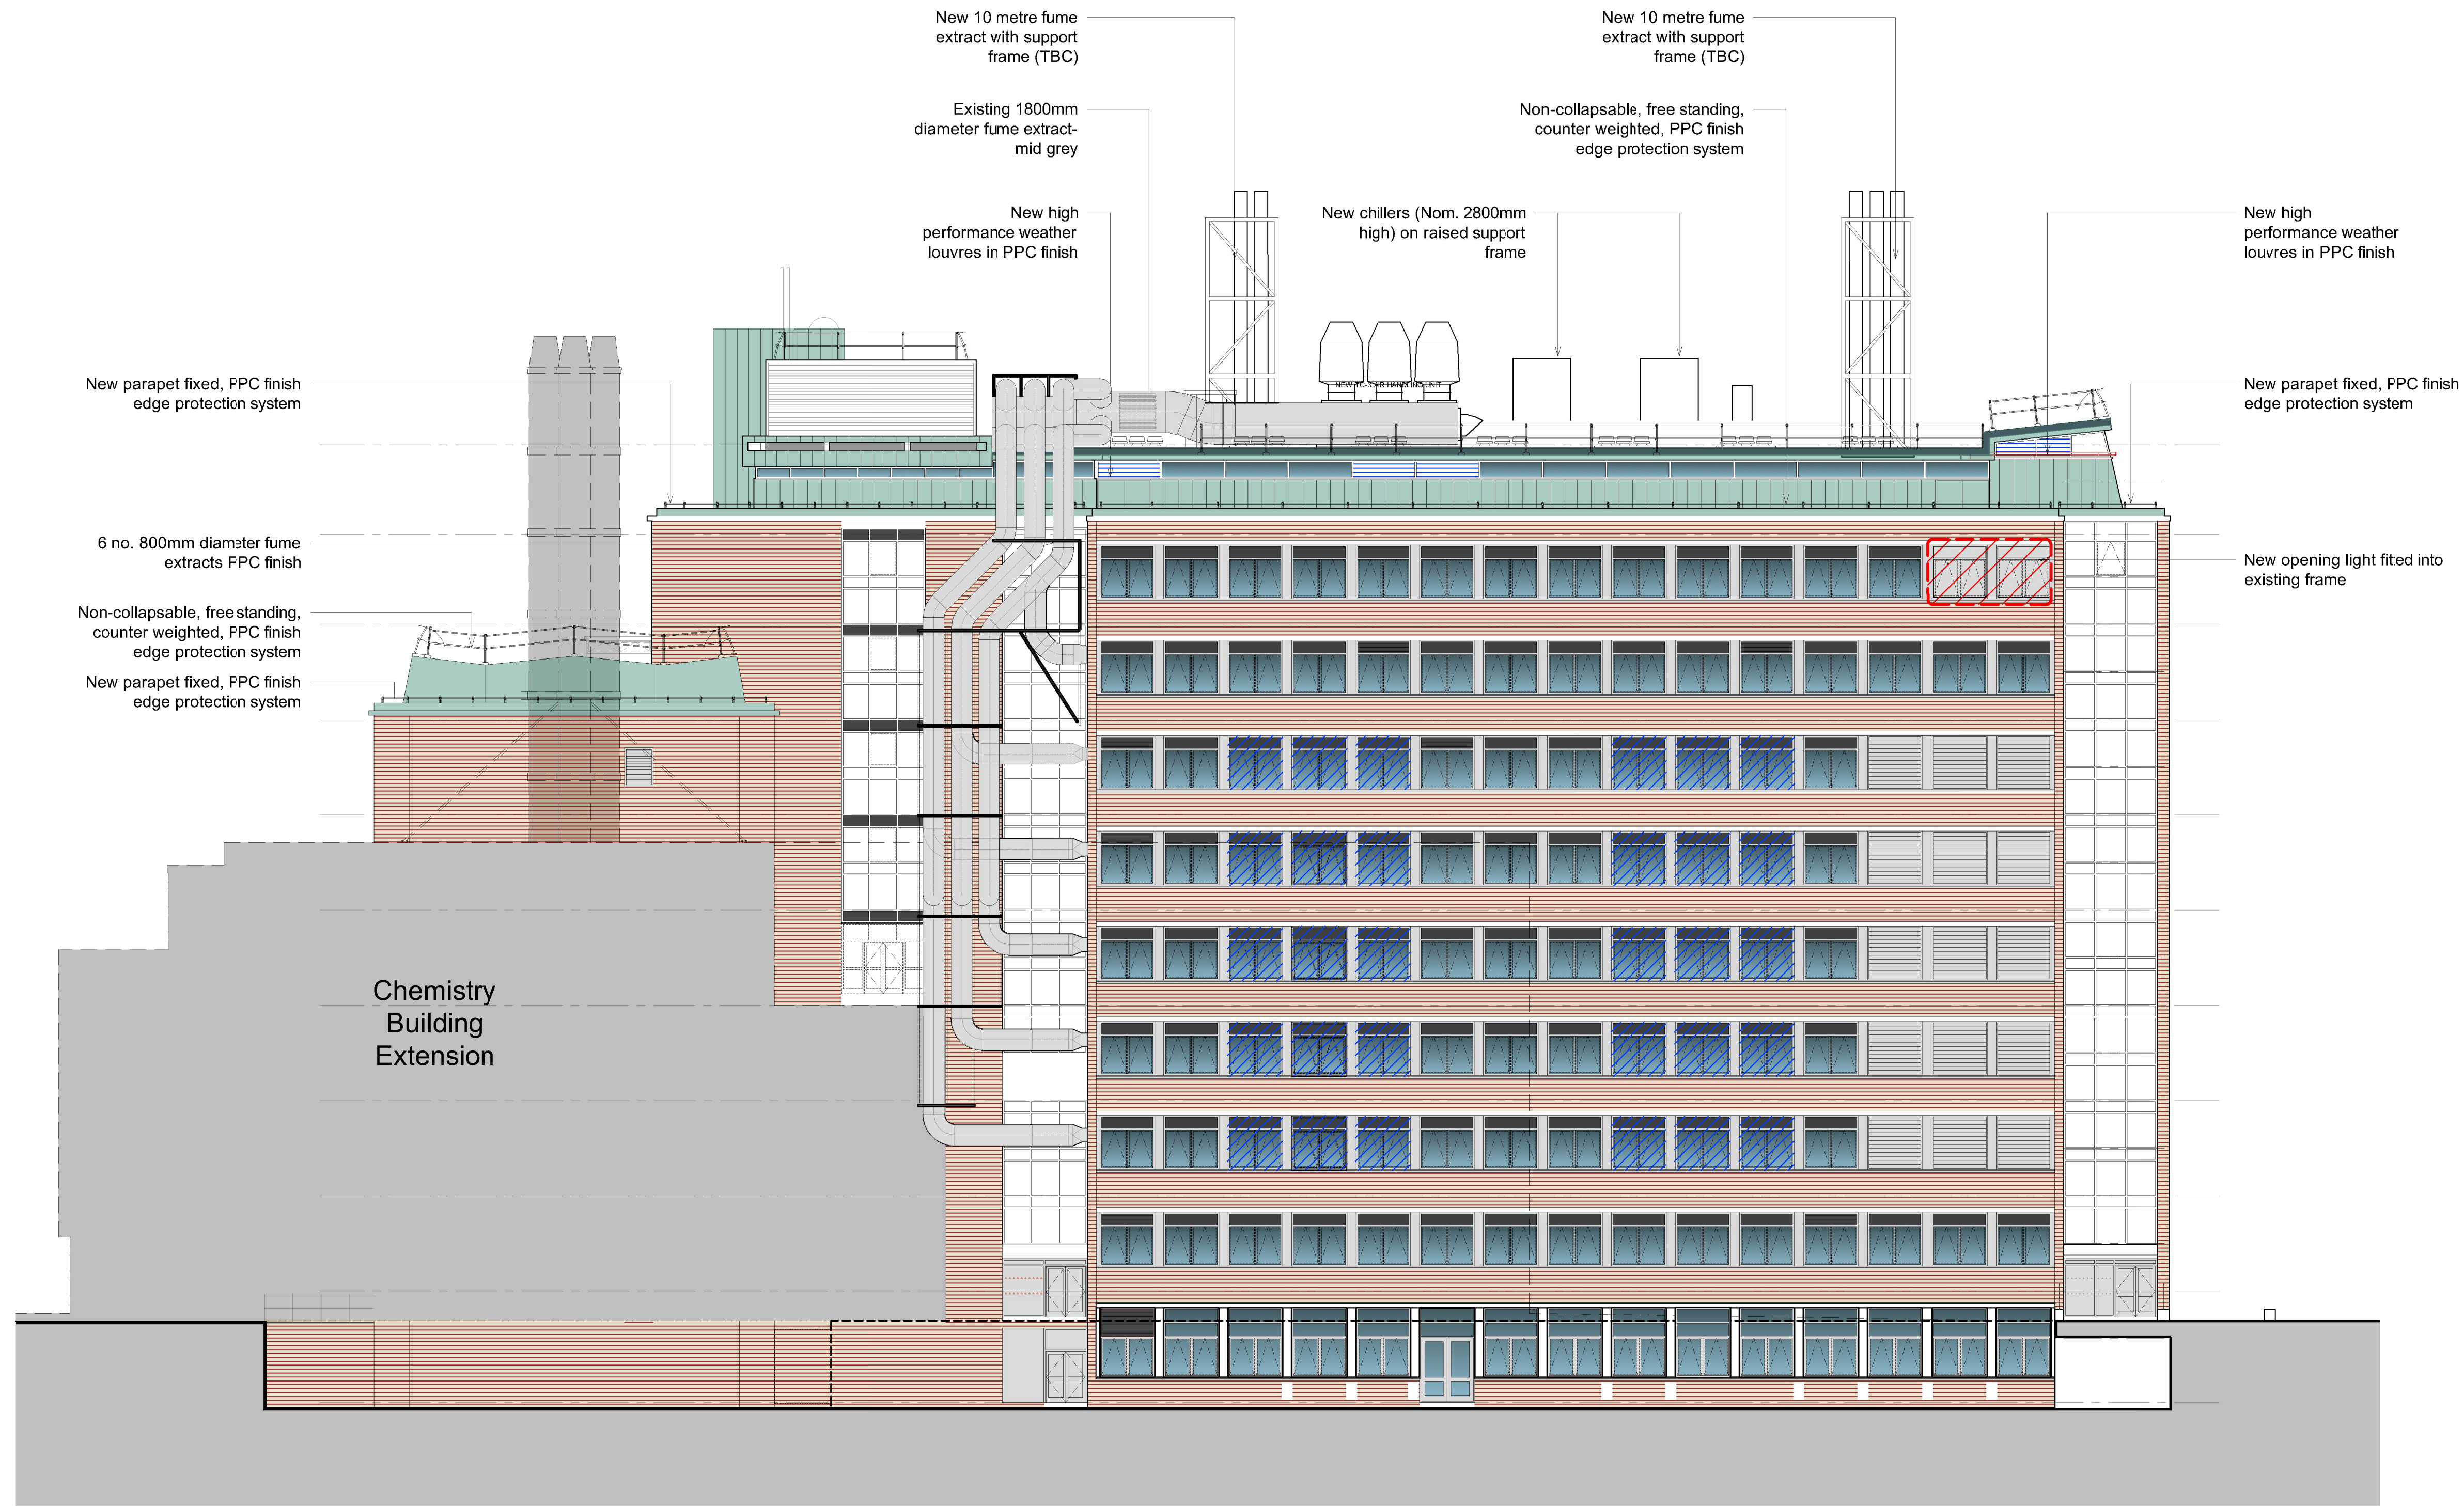
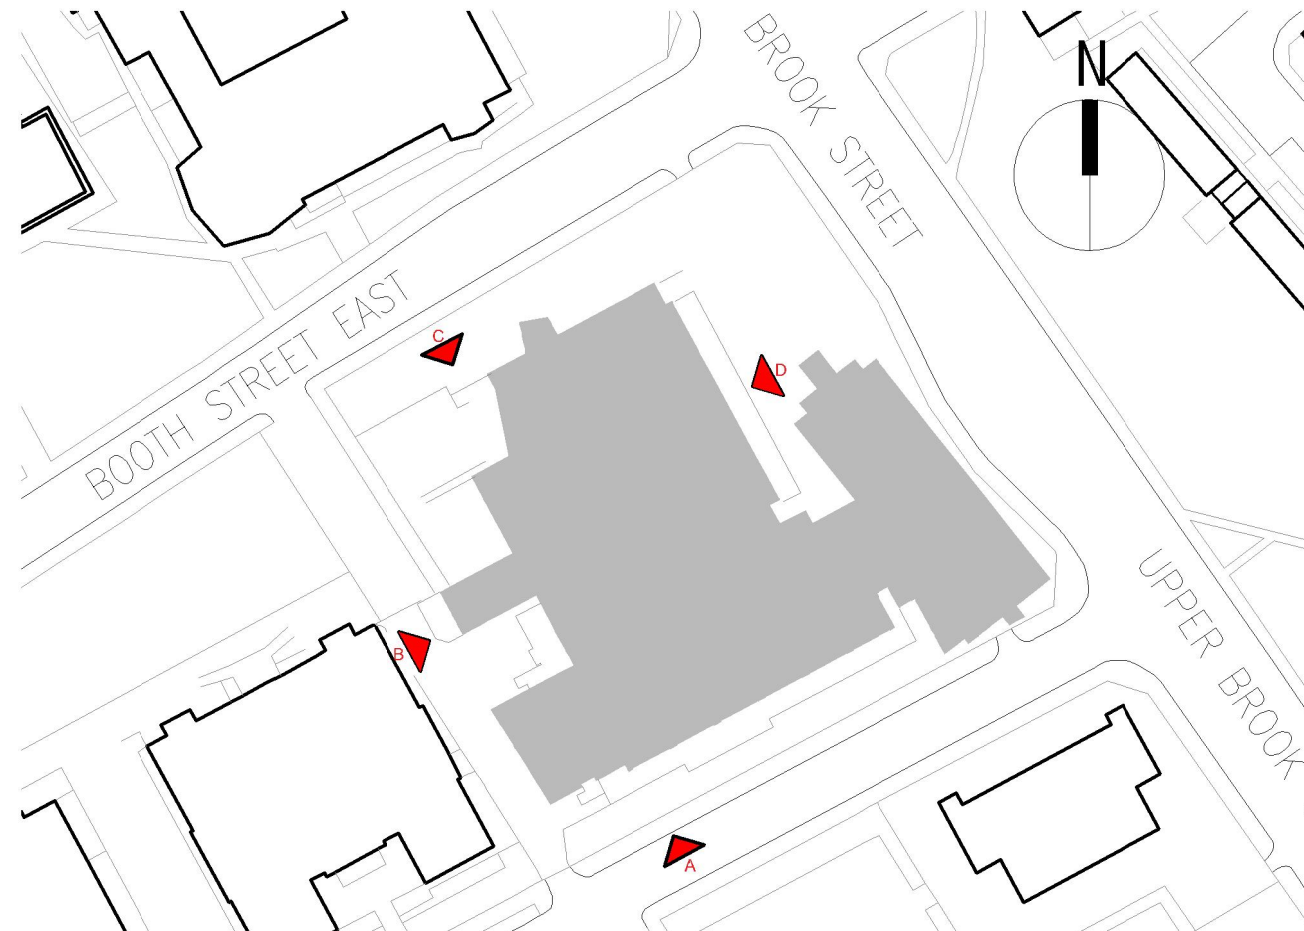


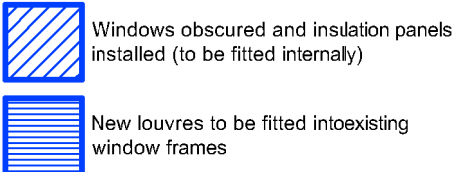

ELEVATION D (NORTH EAST)
PROPOSED

1:200 @ A3

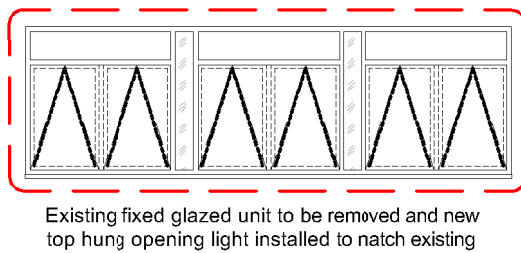

-	First Issue. Issued for Comment/Approval.					
PLANNING DISCUSSION						
Revision	Description			Date	Drawn	Checked
Halliday Meecham Architects Limited						
111 Piccadilly Manchester M1 2HY +44 (0)161 661 5566						
4 Devonshire Street London W1W 5DT +44 (0)203 440 5175						
hma@hallidaymeecham.com www.hallidaymeecham.com						
 HALLIDAY MEECHAM ARCHITECTS						
Client: University of Manchester						
Project: Chemistry Building Re-Engineering						
Phase/ Location: University of Manchester						
Drawing: Elevation D						
PROPOSED NORTH EAST ELEVATION						
Scale @ A1	Scale @ A3	Date:	Drawn:	Checked:	Job No.	Revision
1:75	1:150	23.06.21	EH	FMW	5384	P1
5376-HMA-11-ZZ-DR-07-00227						