




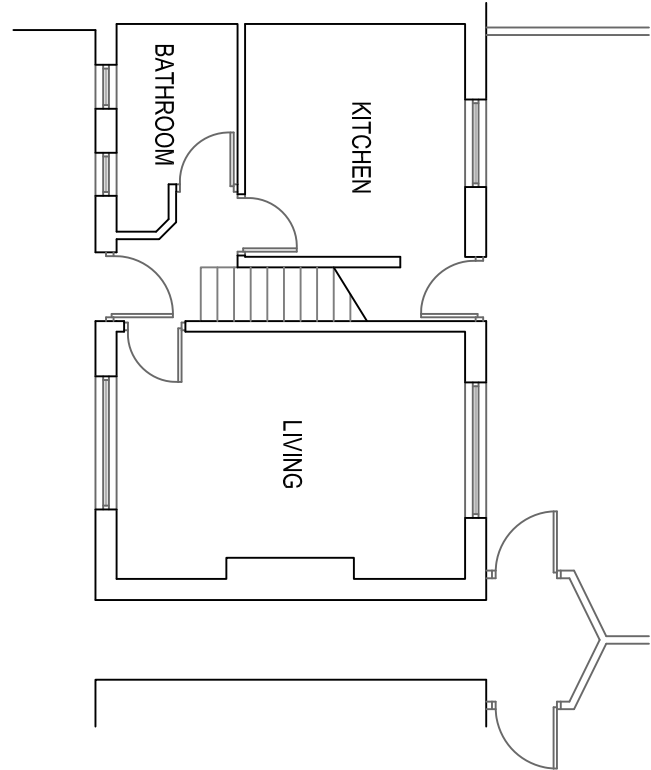


EXISTING GF PLAN 1:100 @ A3

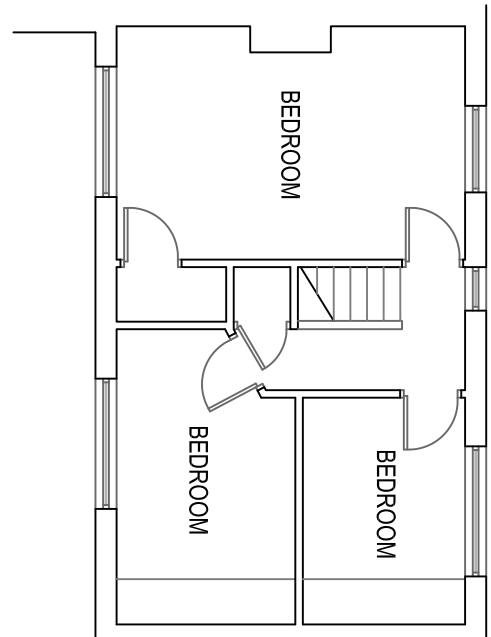


EXISTING FF PLAN 1:100

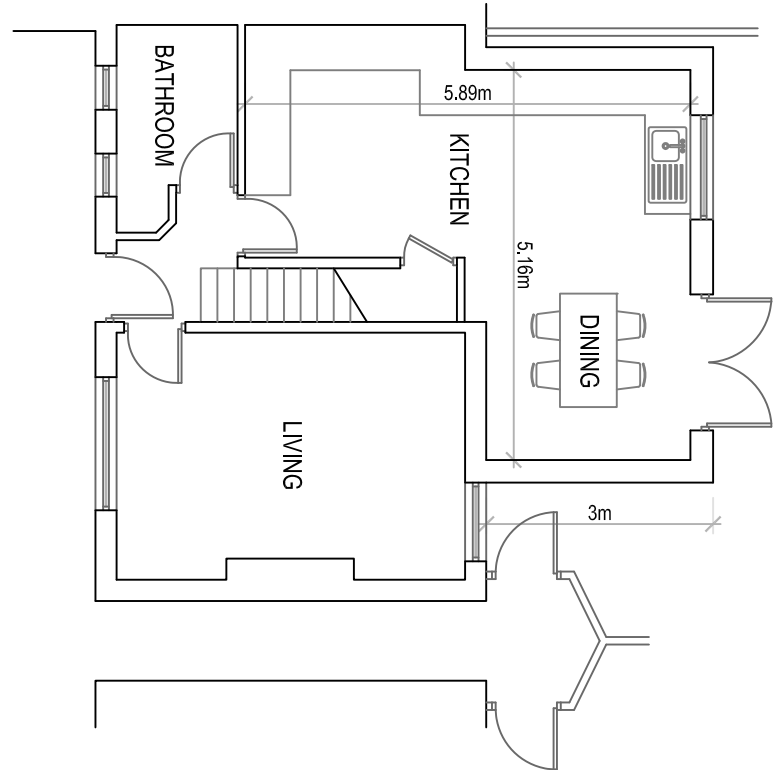


PROPOSED GF PLAN 1:100 @ A3

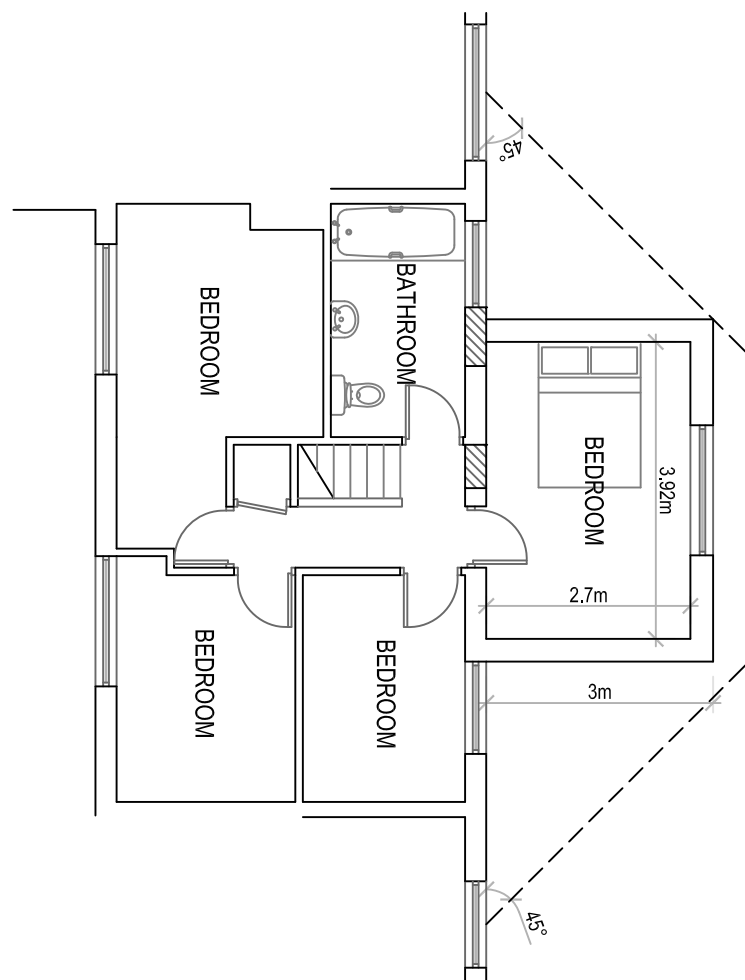


PROPOSED FF PLAN 1:100

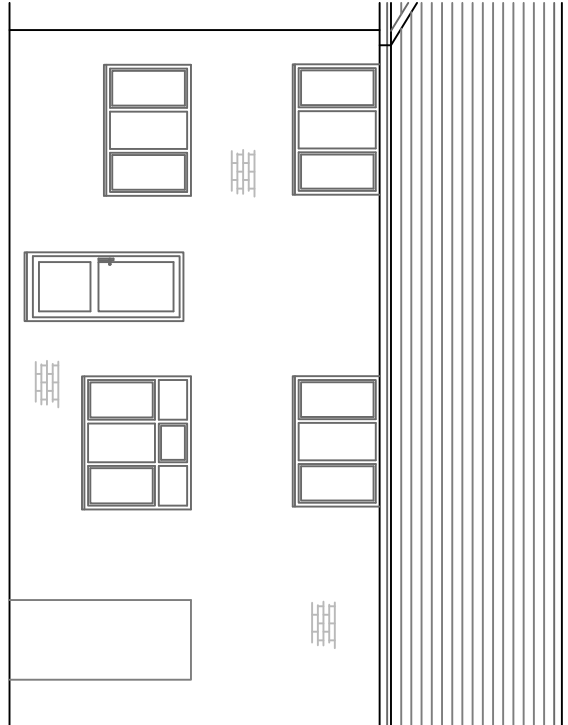


EXISTING FRONT ELEVATION 1:100

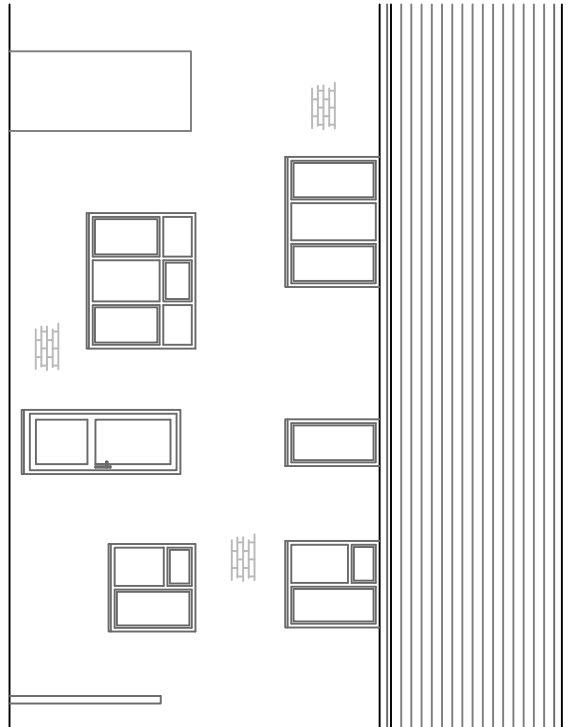


EXISTING REAR ELEVATION 1:100

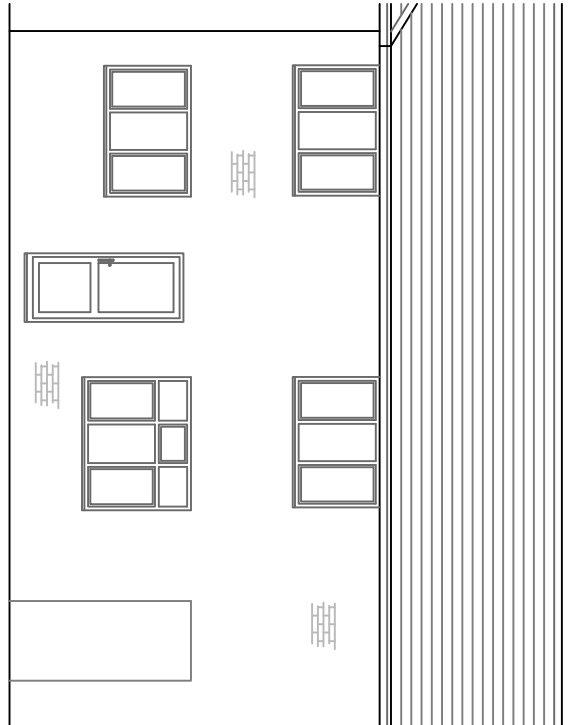


PROPOSED FRONT ELEVATION 1:100

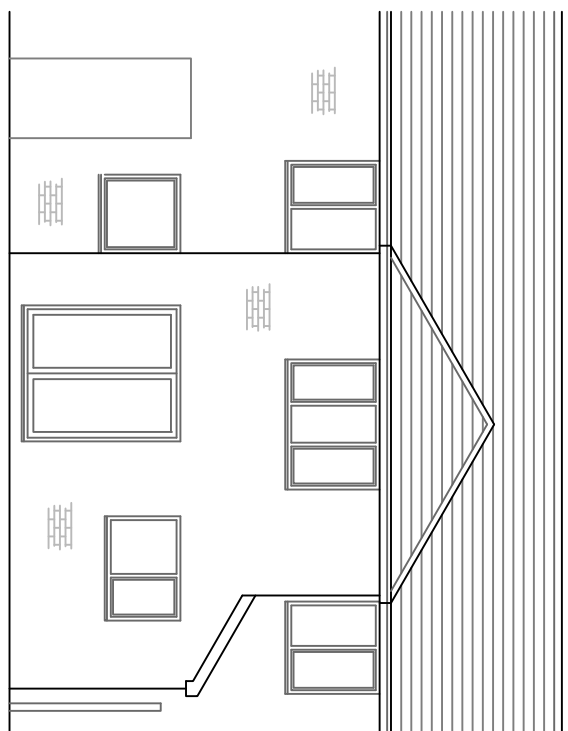


PROPOSED REAR ELEVATION 1:100

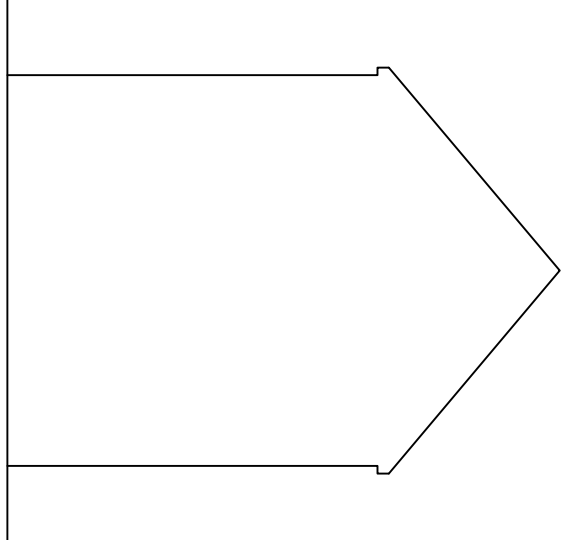


EXISTING SIDE ELEVATION 1:100

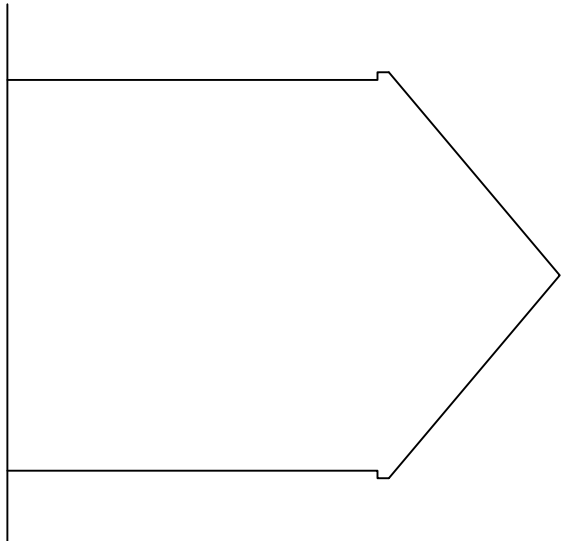



EXISTING SIDE ELEVATION 1:100

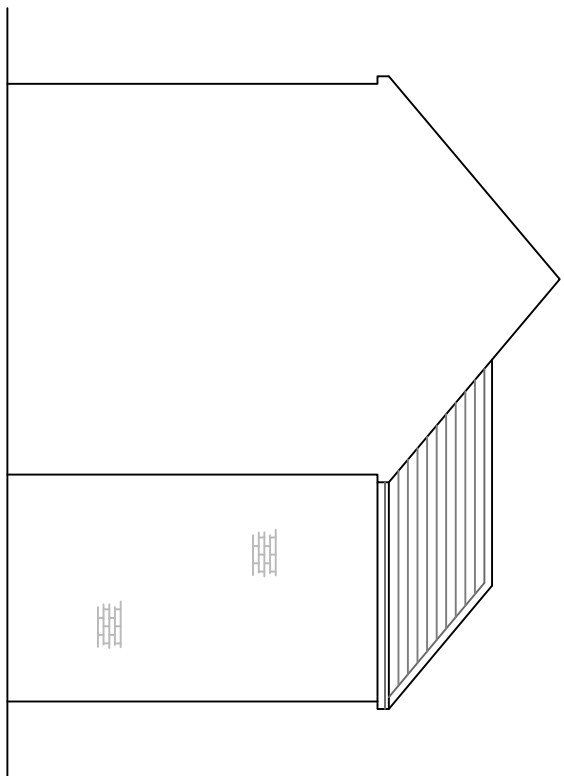



PROPOSED SIDE ELEVATION 1:100

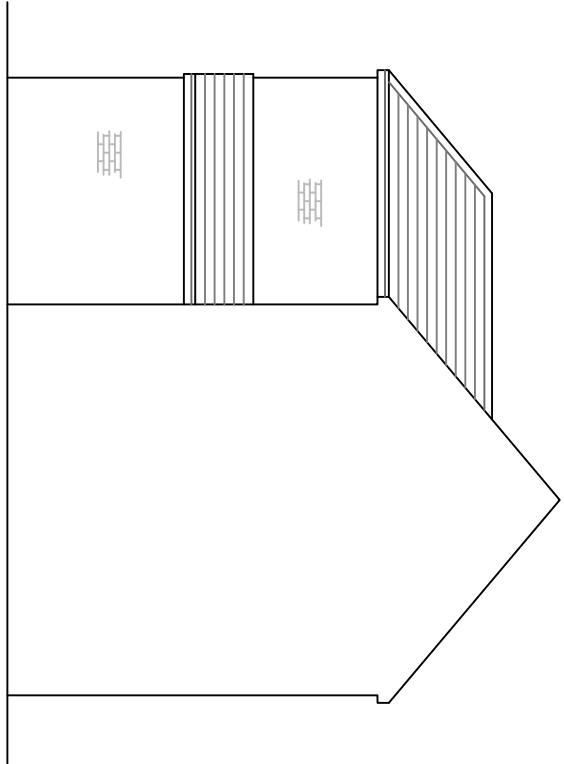


PROPOSED SIDE ELEVATION 1:100

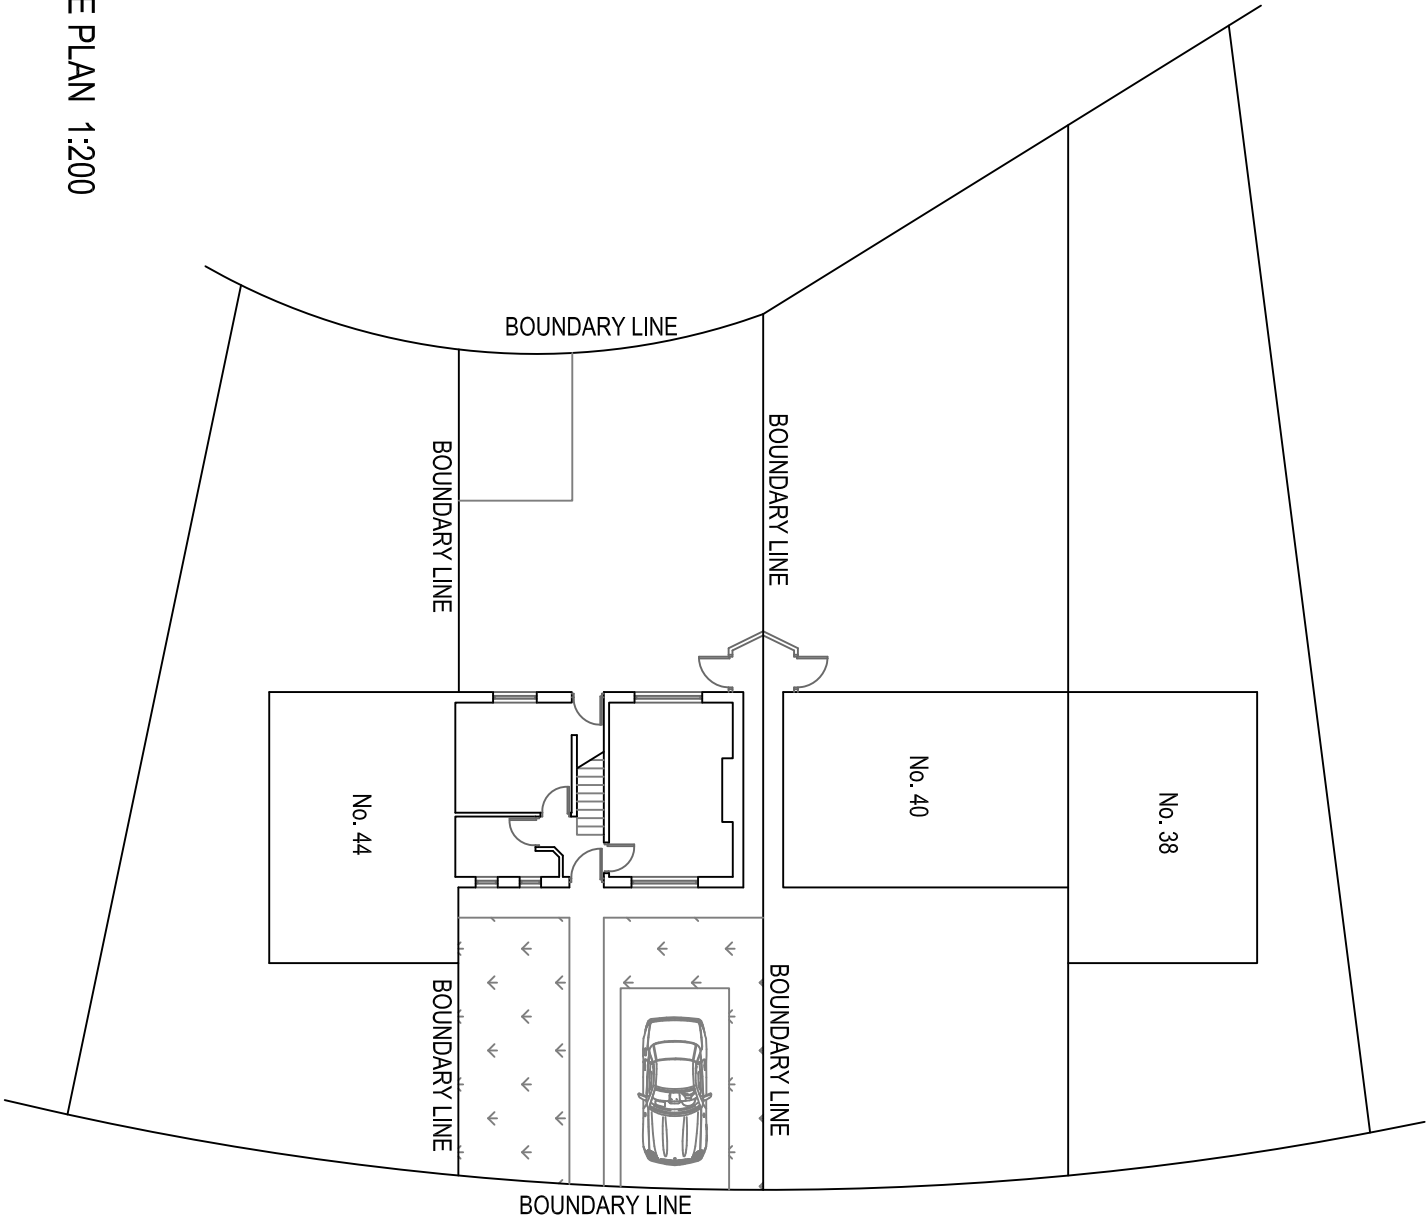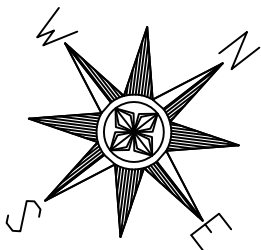

EXISTING SITE PLAN 1:200

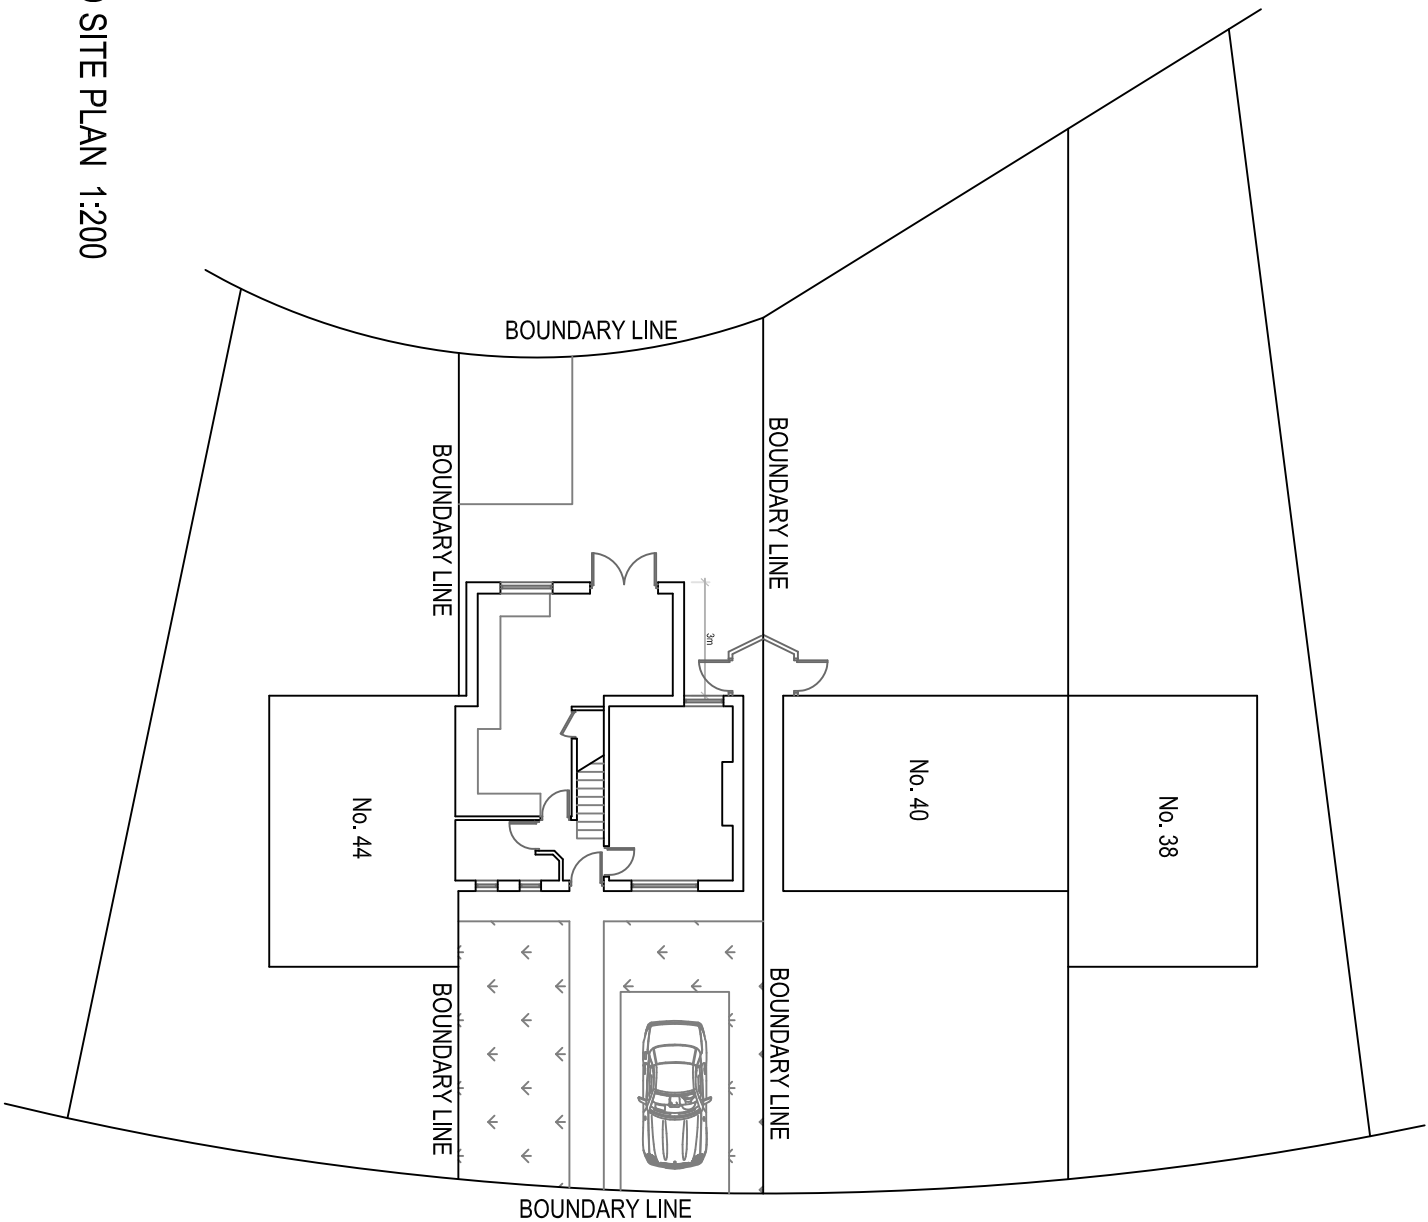 

PROPOSED SITE PLAN 1:200

 

TWO STOREY REAR EXTENSION
42 Southdown Crescent Manchester M9 7DG
Existing & Proposed Plans and Elevations
Drawn: CDW Scale: 1:100 @ A1 Date: May 2022
2413_MAN_01_Planning