



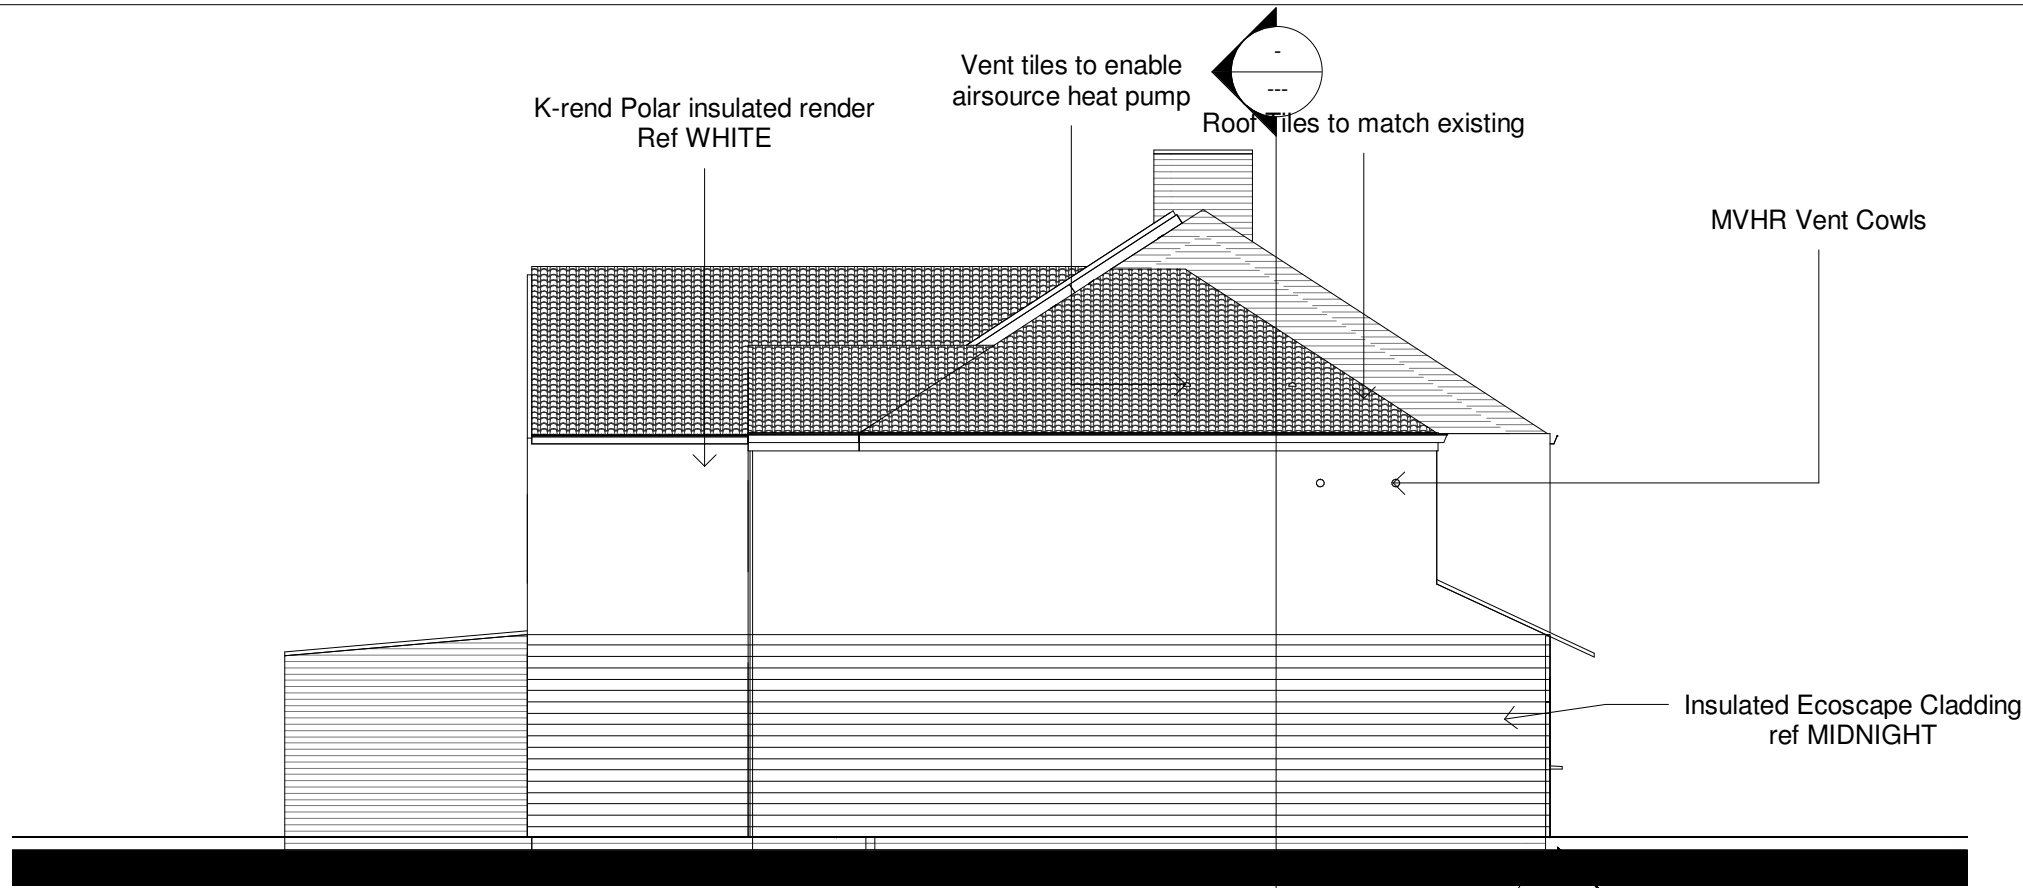

2 PL-P-200-X-001 - North Elevation
1 : 100

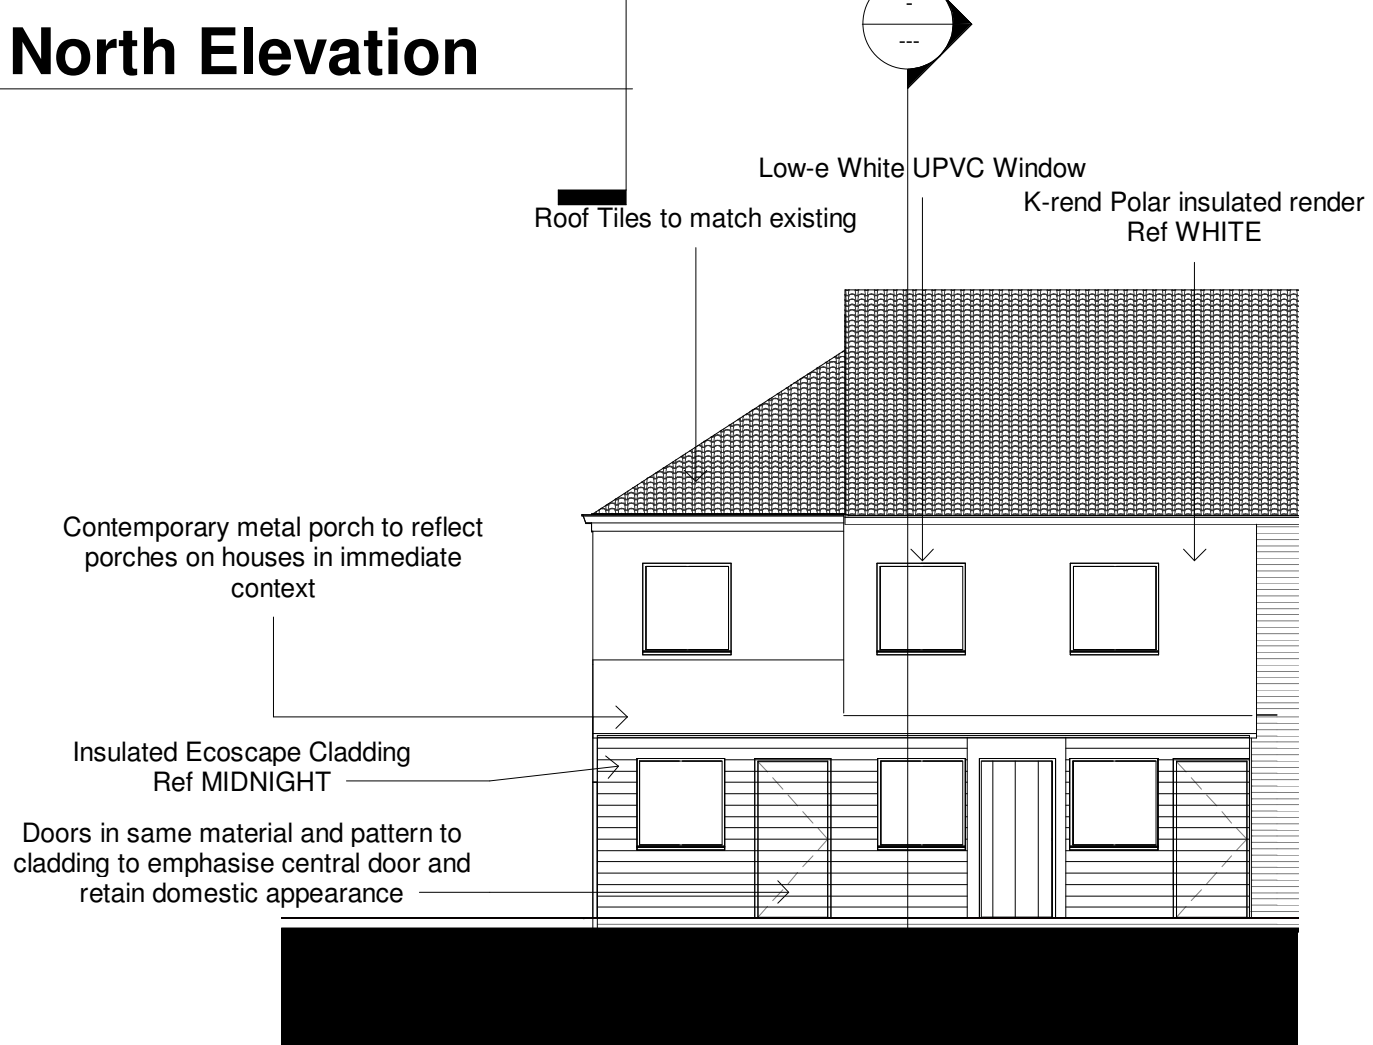

1 PL-P-200-X-001 - West Elevation
1 : 100

1 0 1 2 3 4 5
SCALE
1: 100 m

To be read in conjunction with:
PL_200-P-X-003 External finishes

Notes:
Dimensions are not to be scaled from this drawing, all discrepancies on this drawing are to be reported to the Architect. This drawing and design is copyright of ARKHI Architects Ltd and must not be copied or reproduced without prior approval and consent. Do not modify and elements of this CAD drawing. Drawing only to be used for the purposes it was issued for.

Revision Number	Revision Description	Revision Date
A	Finishes notes added	02/06/21

Project
19 Beaver Road
19 Beaver Road, Didsbury,
Manchester,
M20 6SR

Client

Contractor

arkhi Chartered Architects + Surveyors

Drawing Title
Proposed Elevations 01

Job Number	Date (Year/Month)	Scale @ A3
AB_200706	2020 Oct	1 : 100

Drawing Status: Pre-Planning

Drawing Number	Revision
PL_200-P-X-001	A