




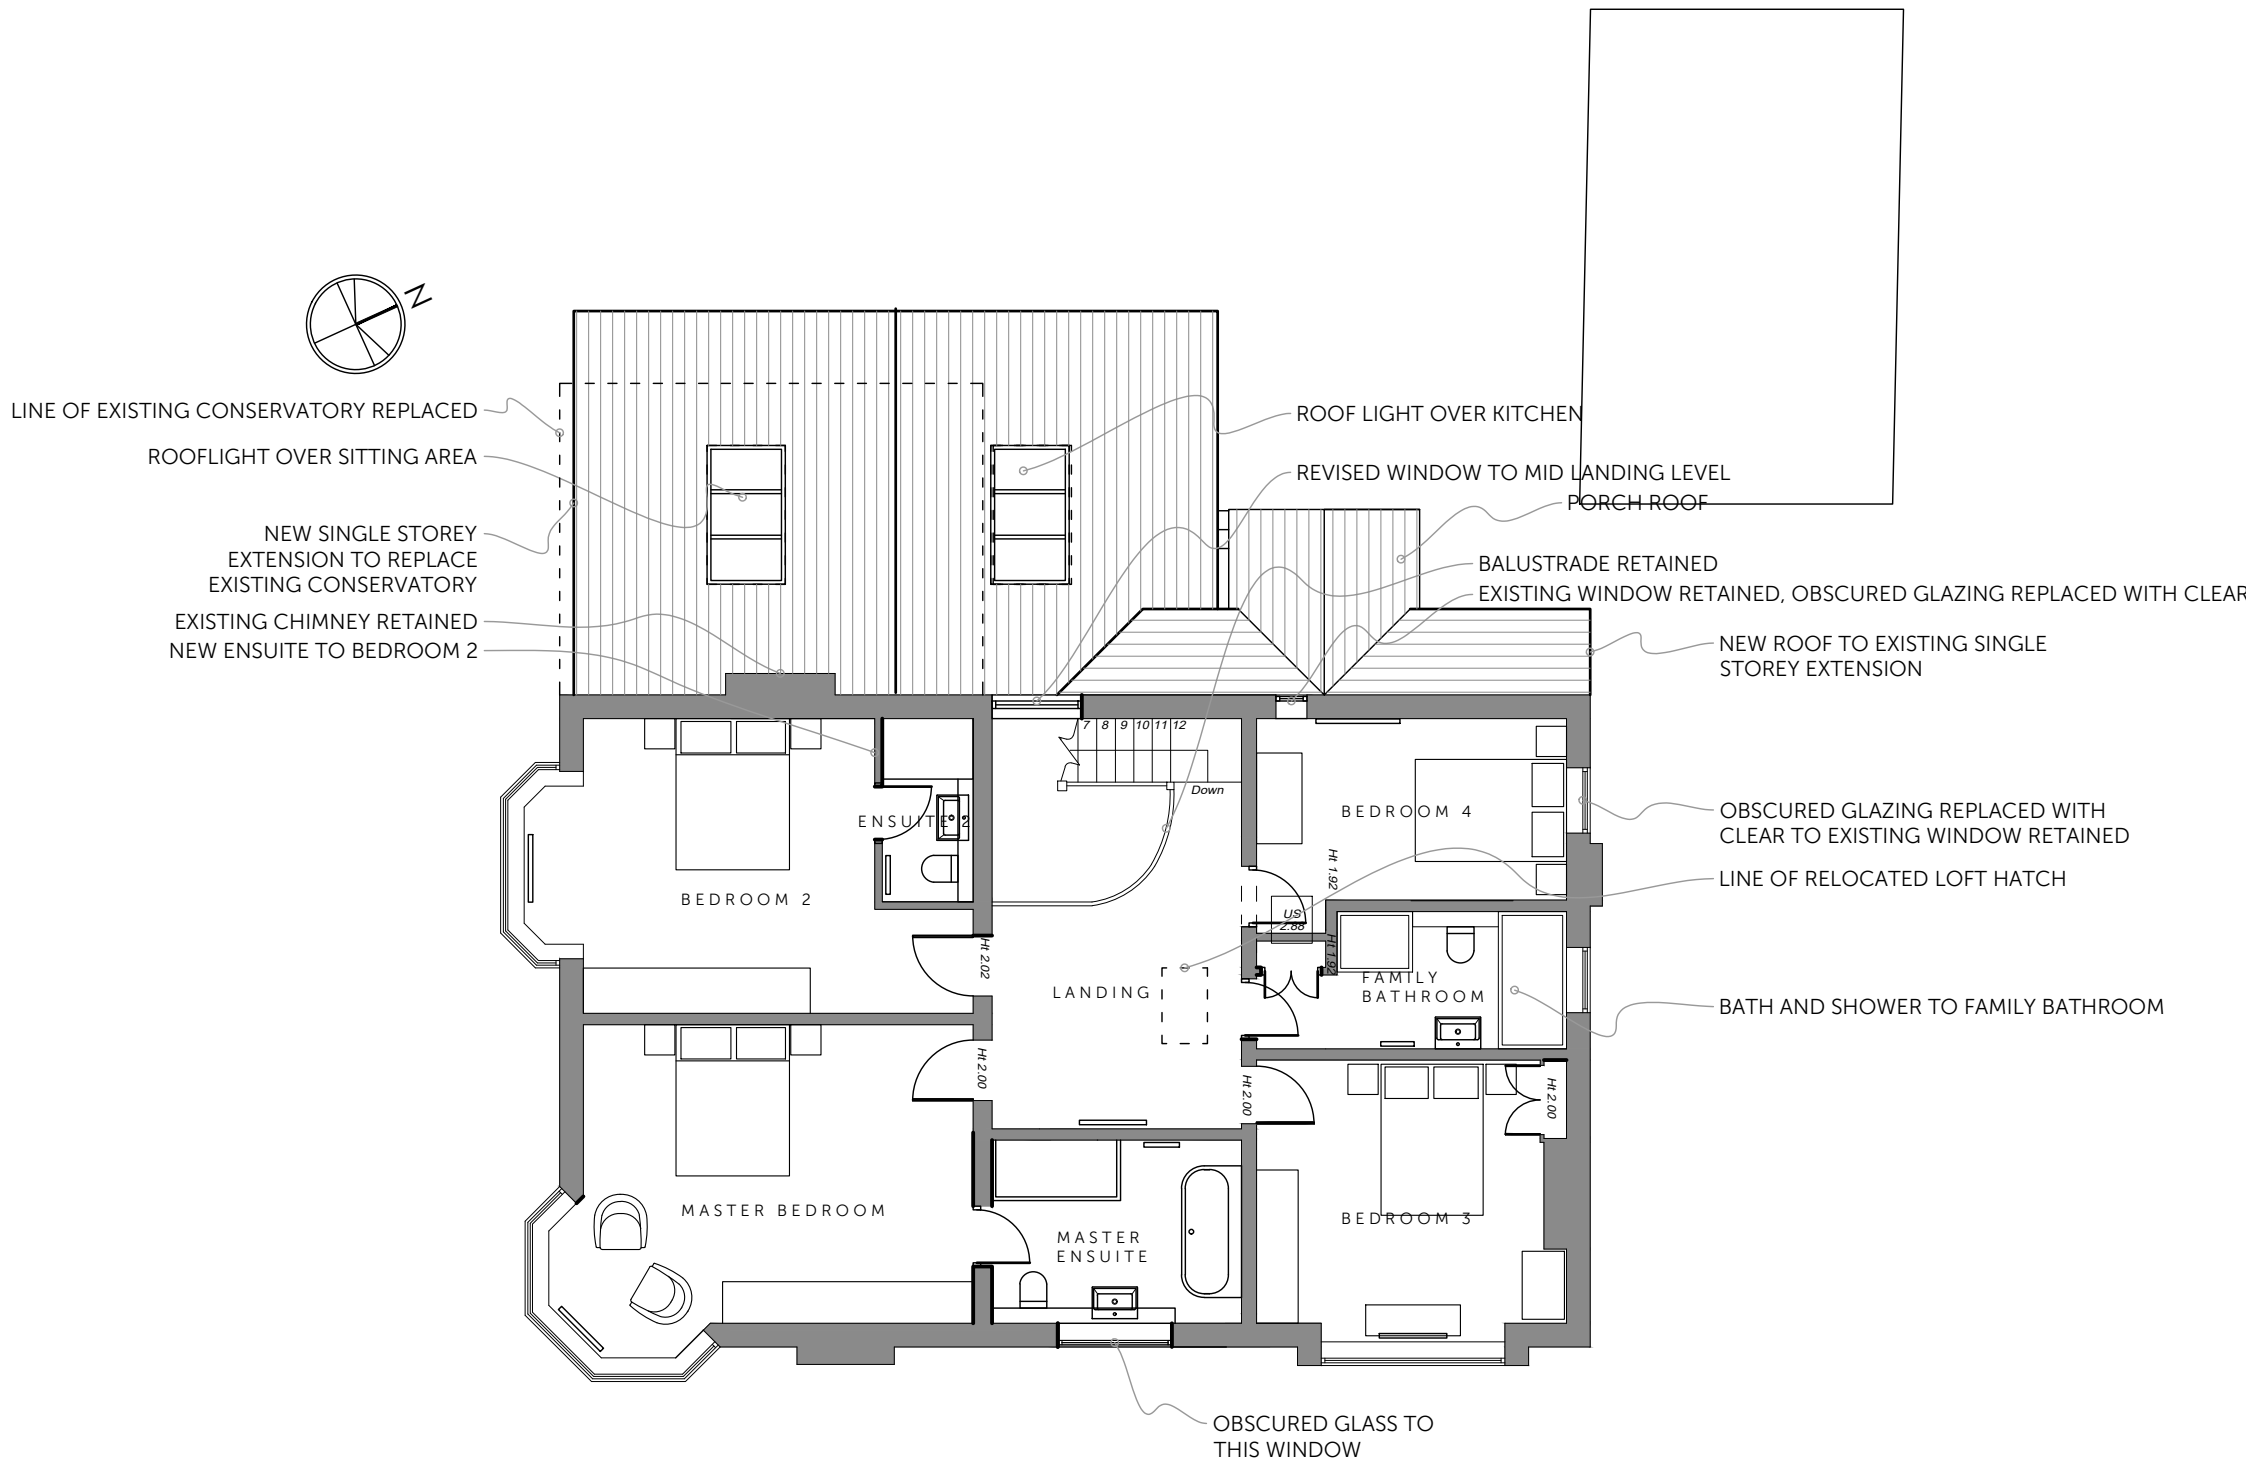

FIRST FLOOR PLAN

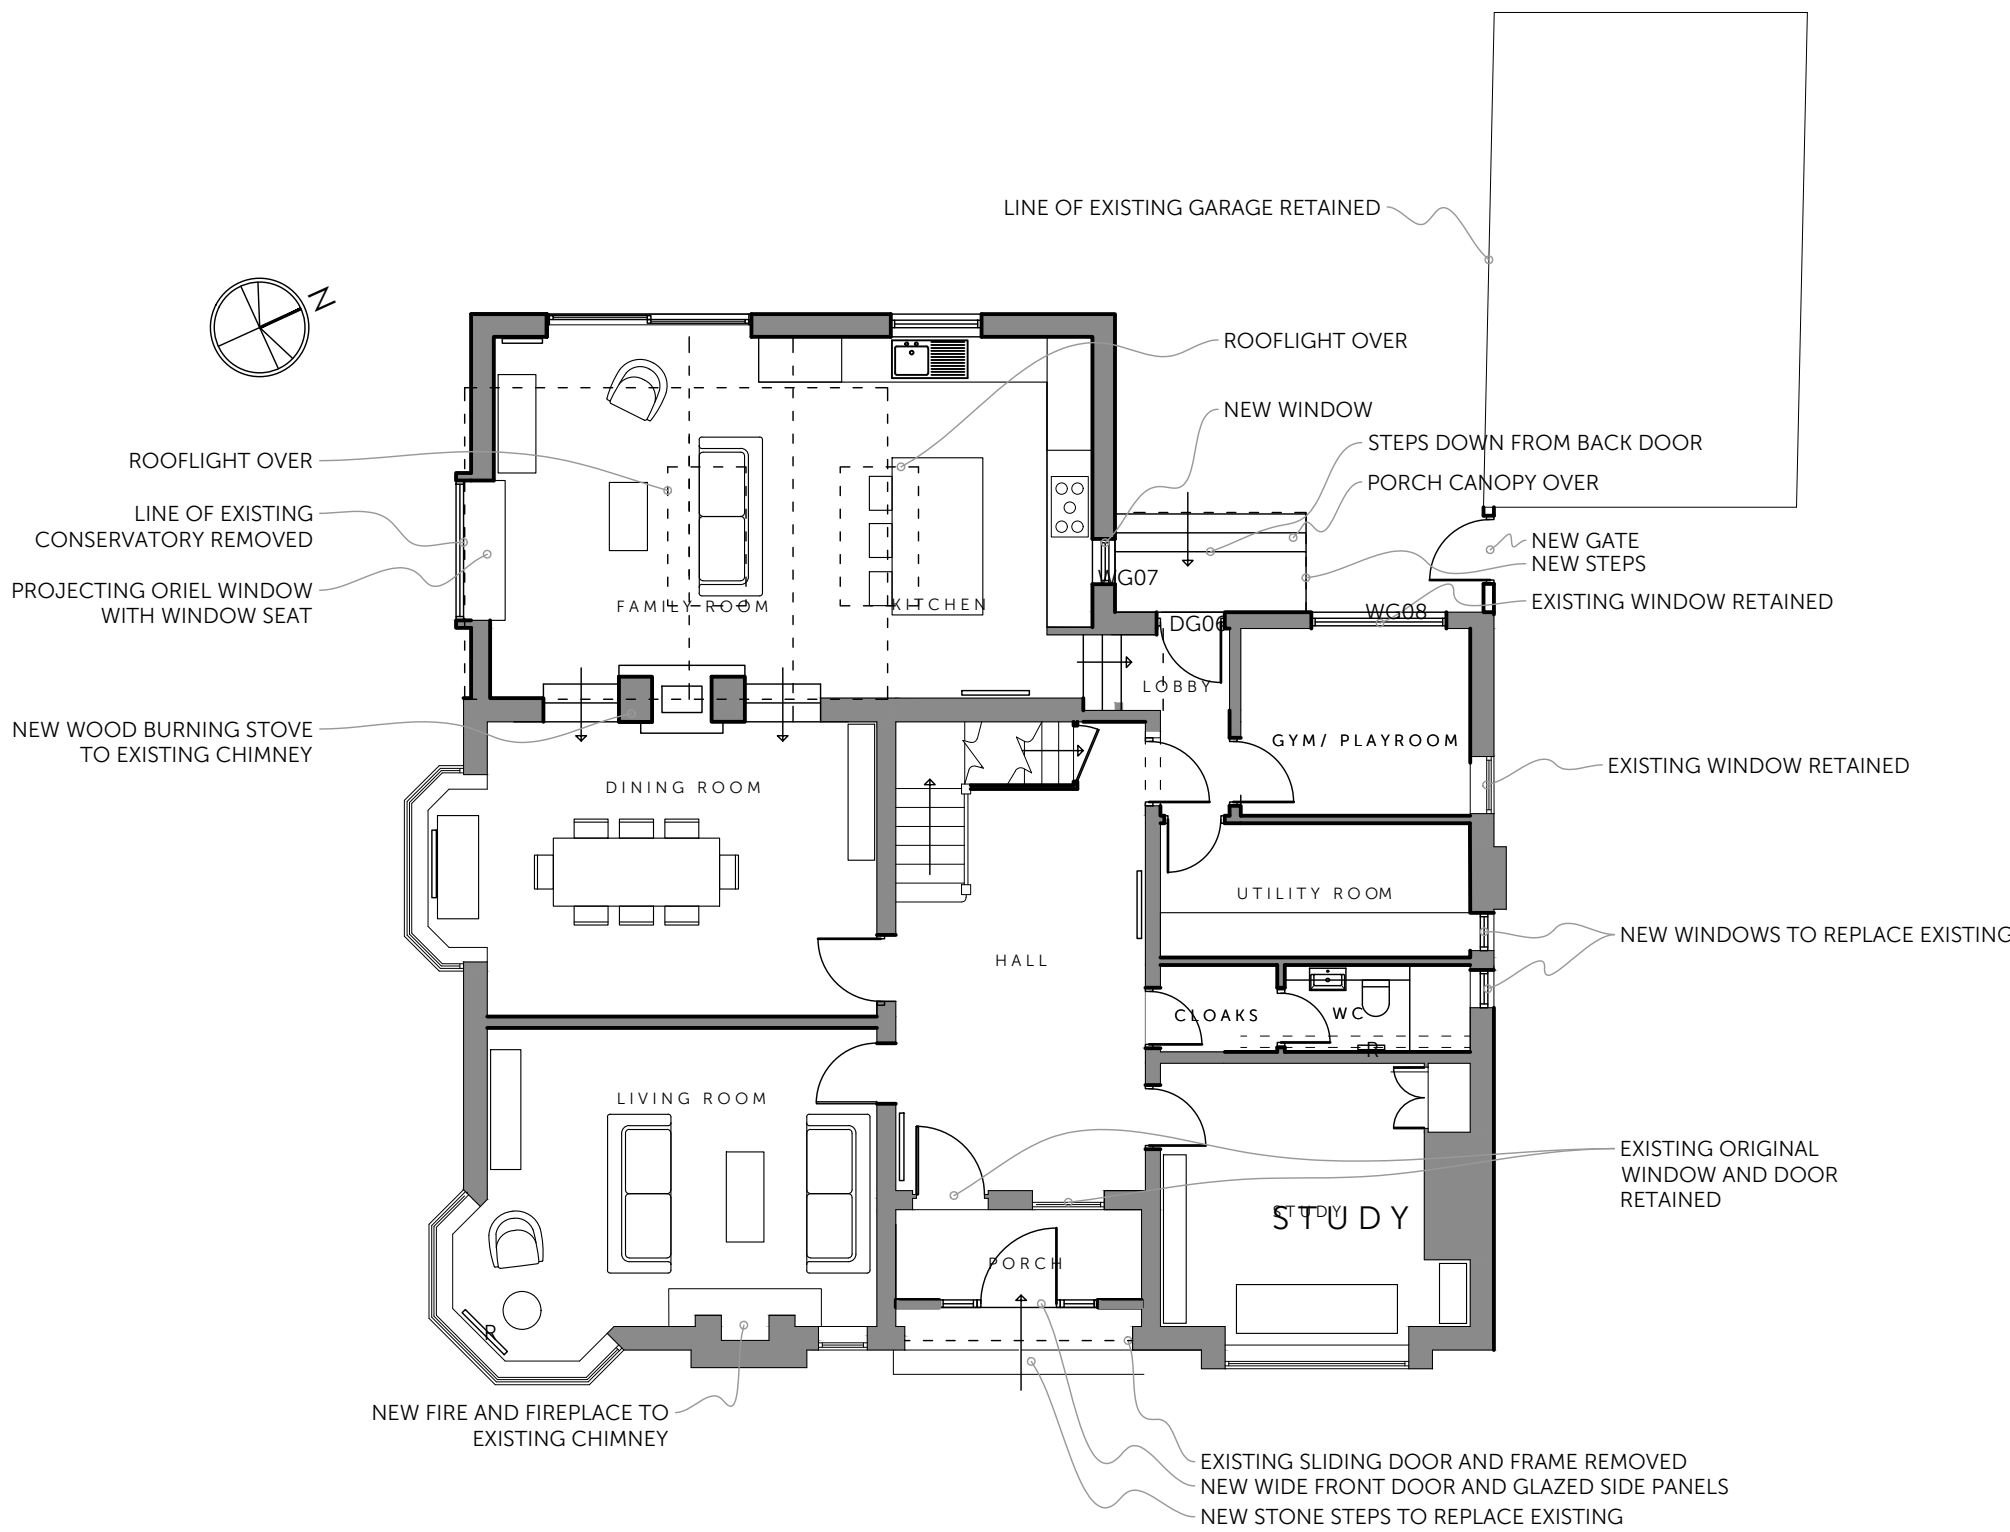

GROUND FLOOR PLAN

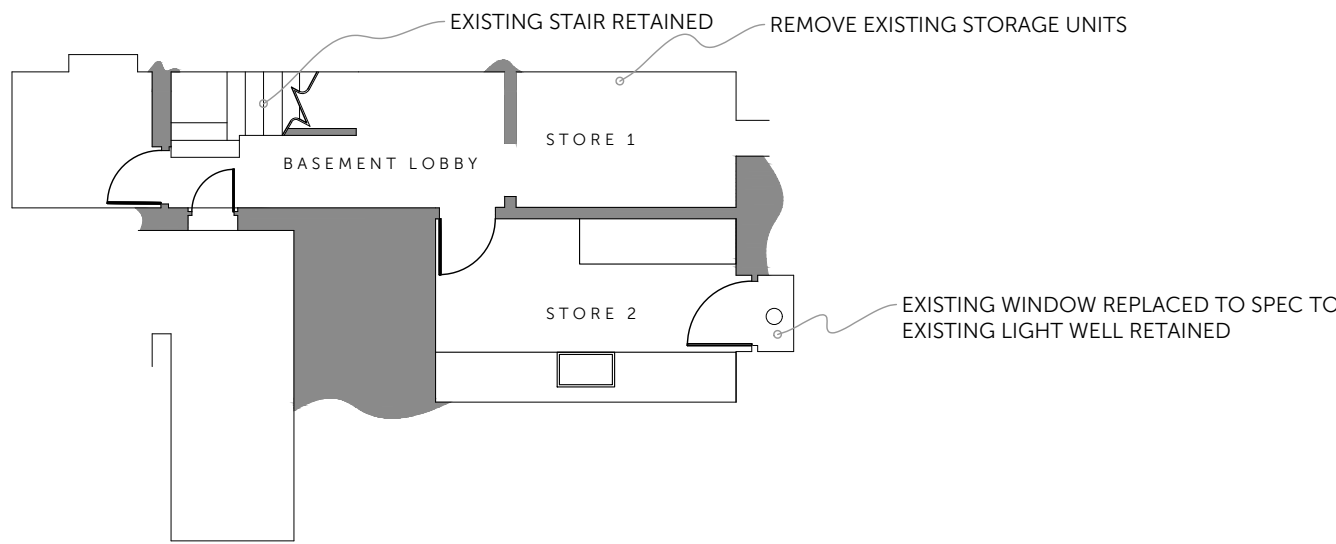

BASEMENT FLOOR PLAN




EAST ELEVATION



WEST ELEVATION



SOUTH ELEVATION

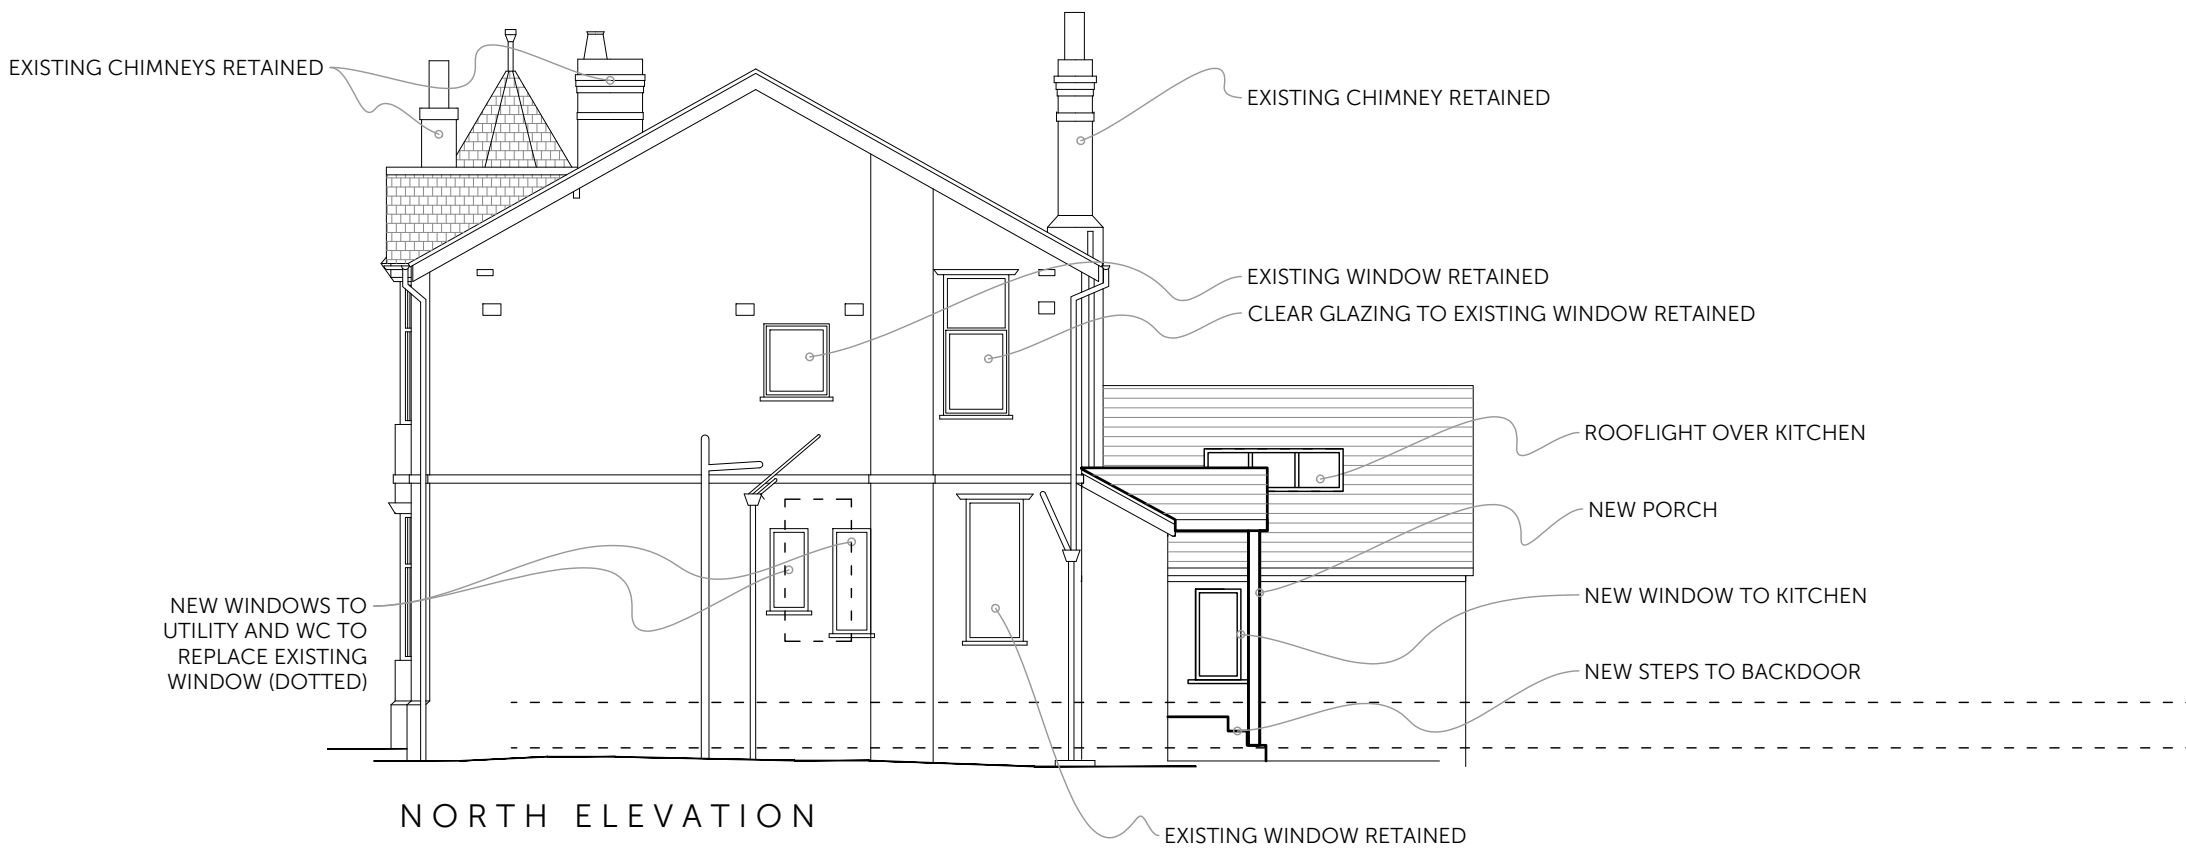

NORTH ELEVATION

Amendments:



**FASCIATO**  
ARCHITECTS  
architecture & interiors

14a Regent Road, Altrincham, WA14 1RP  
T: 0161 233 0668 @fasciato\_design  
architects@fasciato.co.uk fasciato.co.uk

SCALE AS INDICATED AT A1  
Scale of Drawing: Date:  
1:100 04.2021  
Project:

32 OAKER AVENUE, DIDSbury

Drawing Title:

PROPOSED GROUND FLOOR PLAN

Drawing Number:

1766.PL02

NOTE:

© Fasciato Architects. Do not scale off this drawing.  
All dimensions to be verified / checked before  
commencement of construction/fabrication