



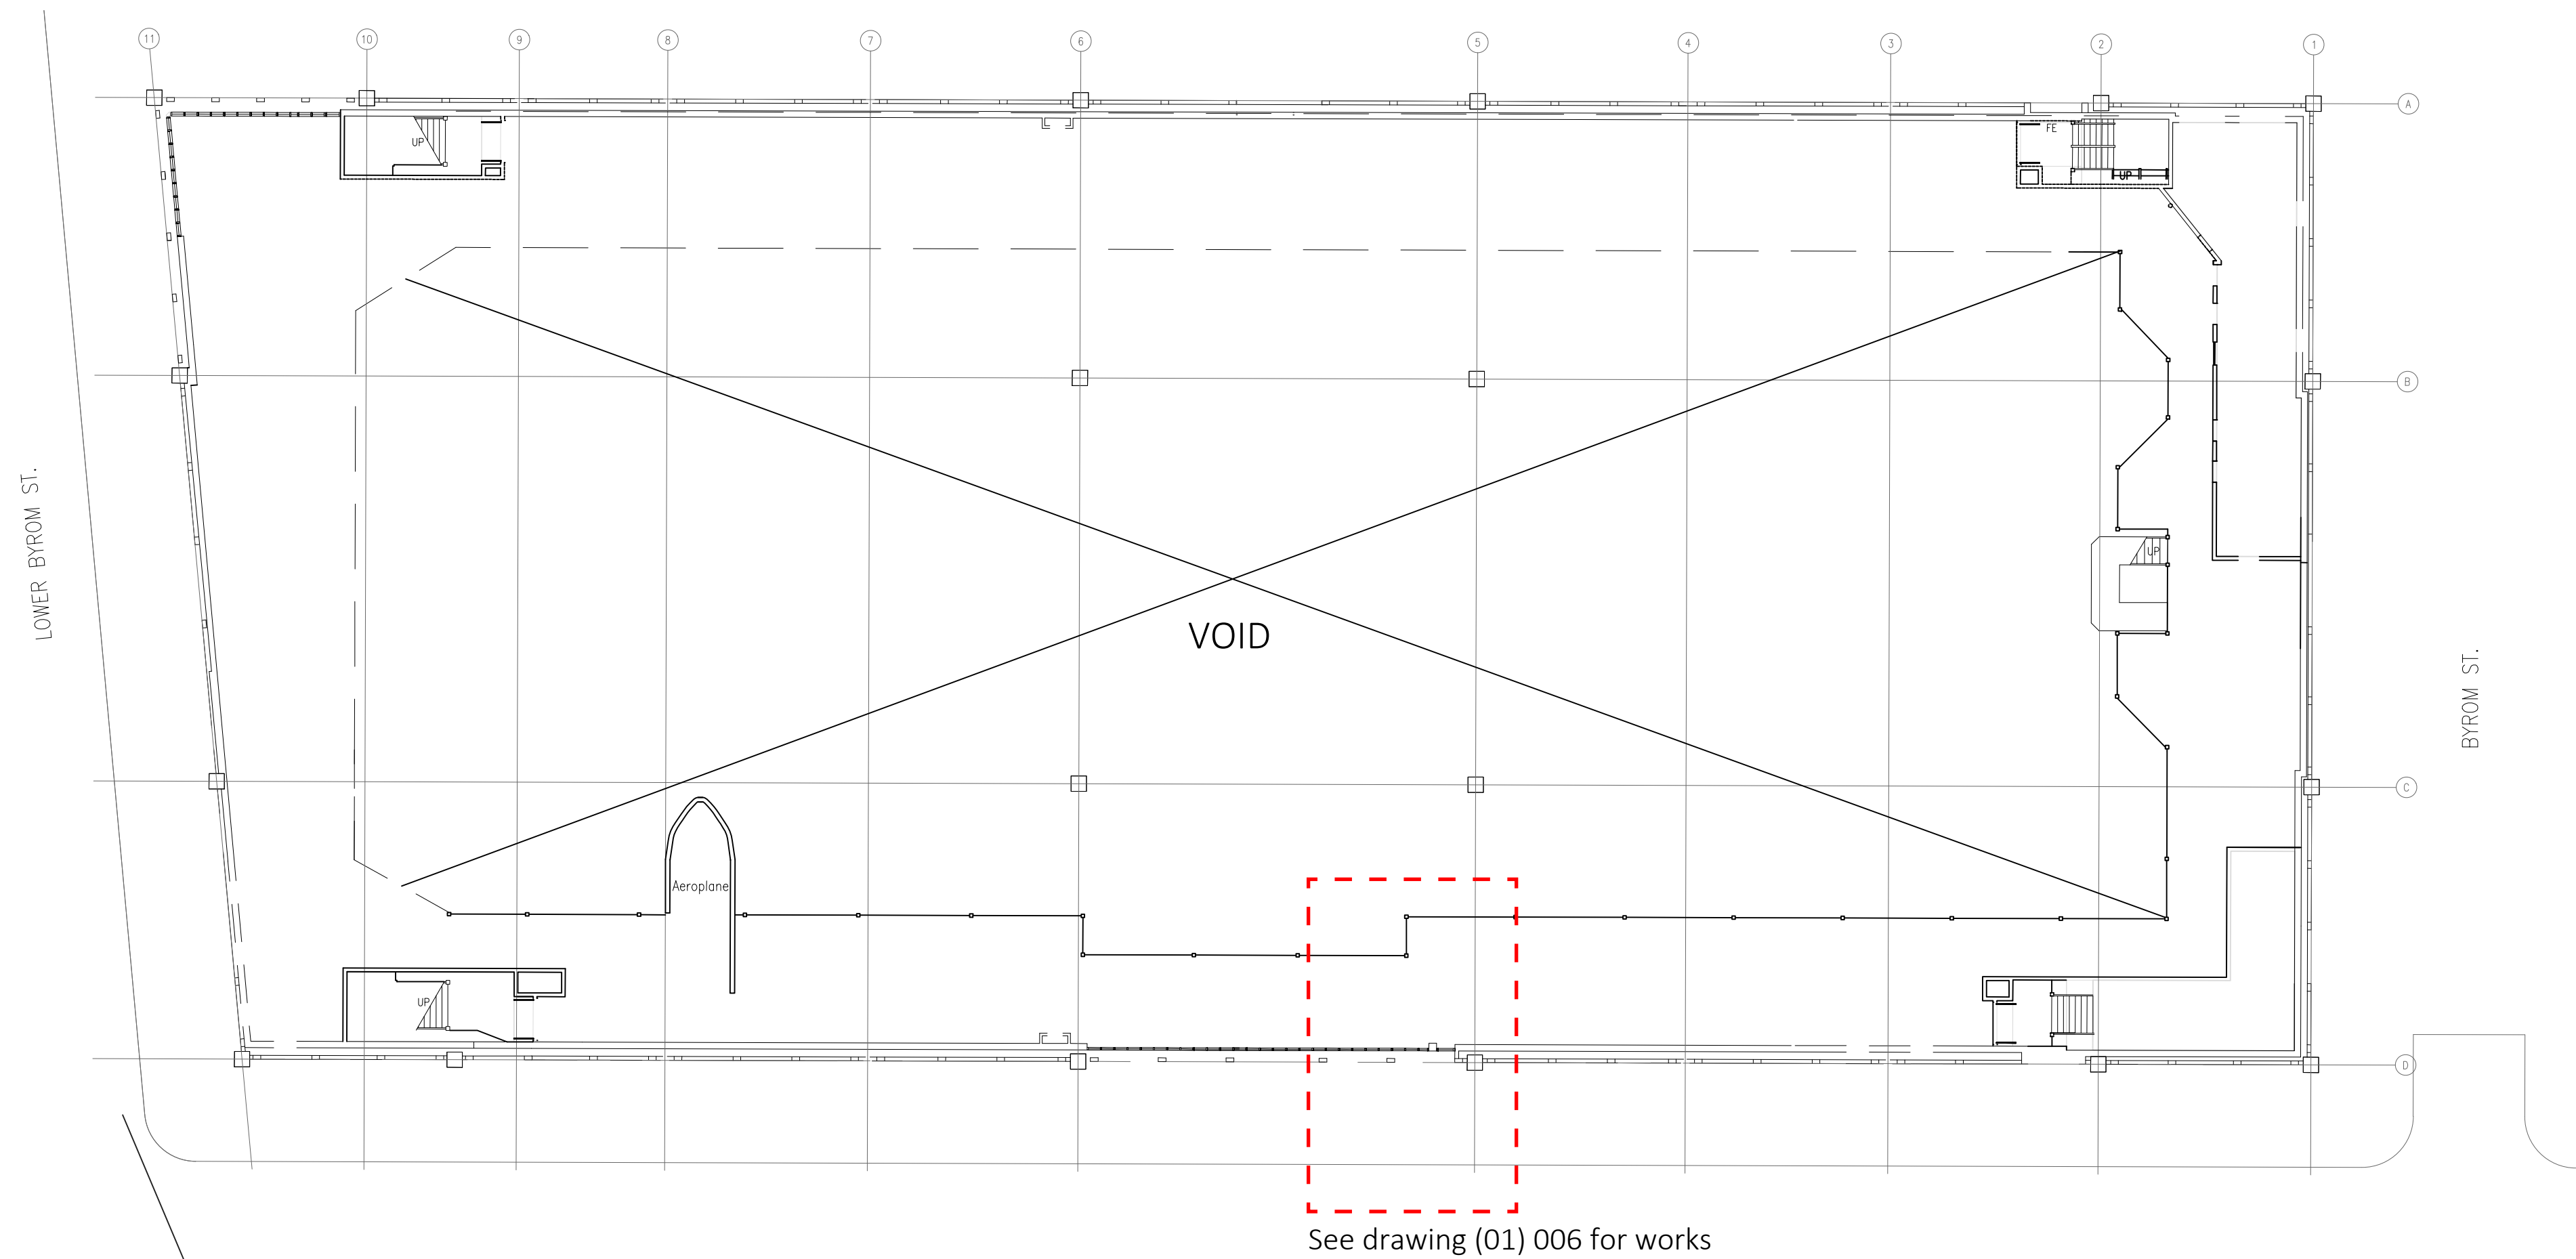



Existing Mezzanine Floor Plan

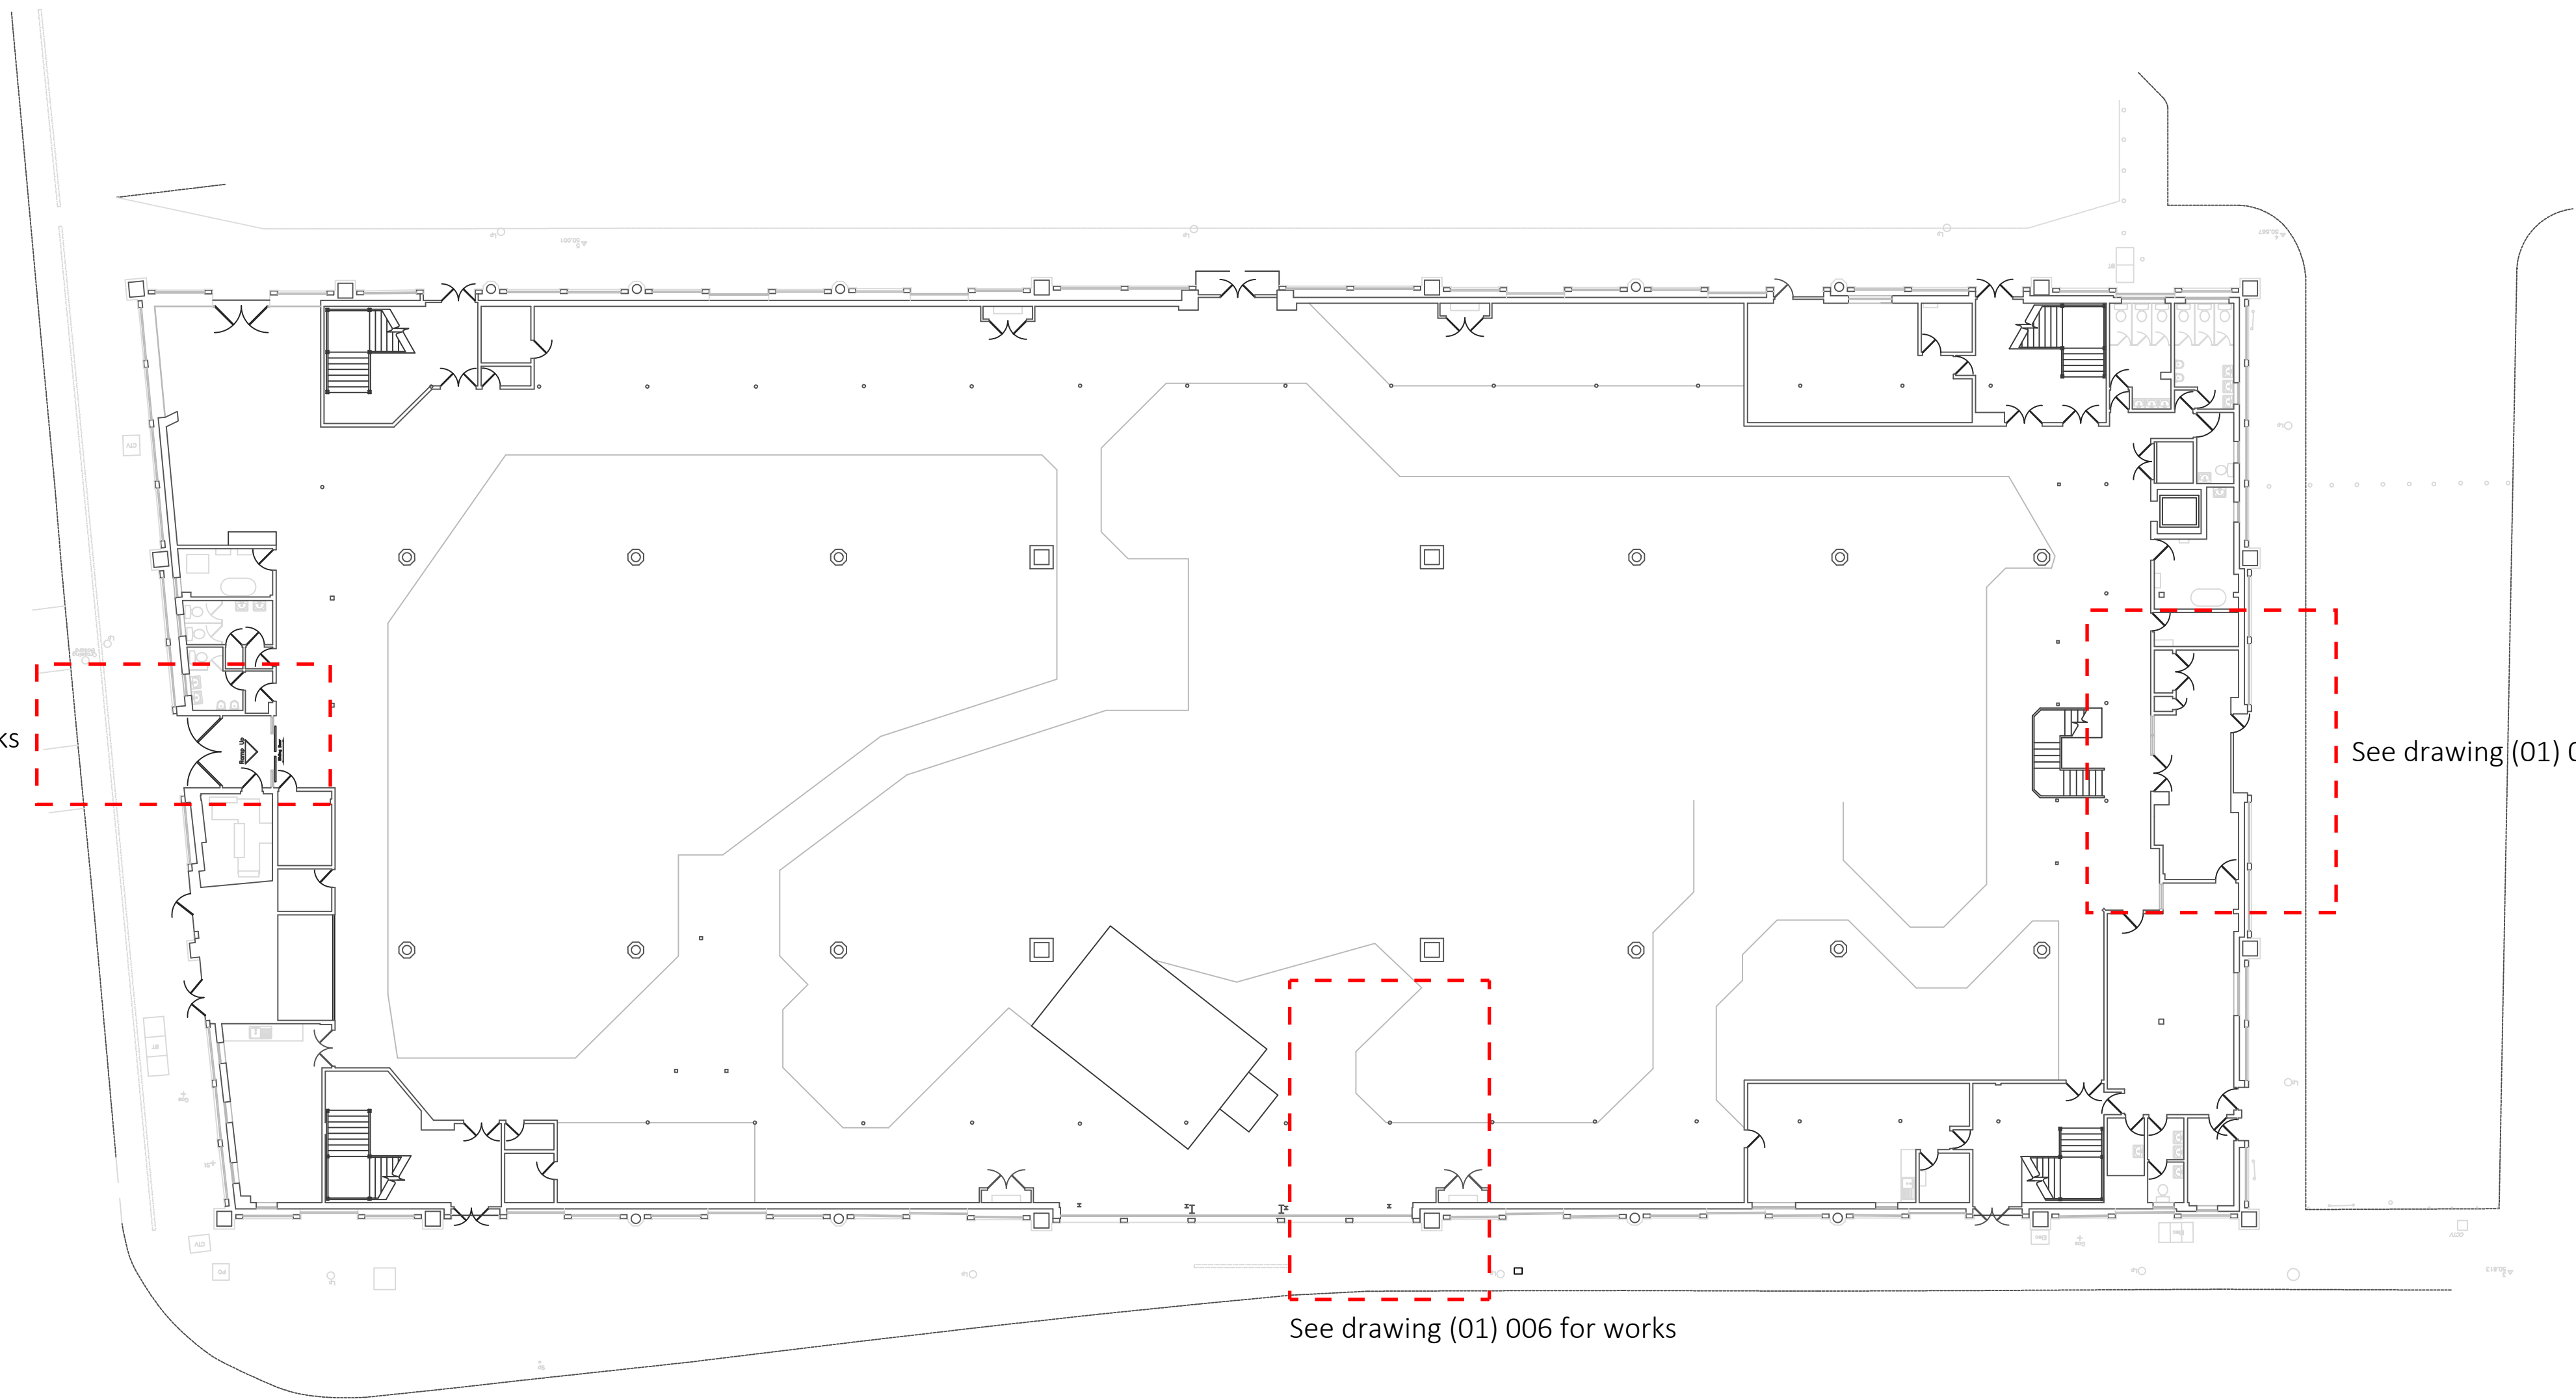

Existing Ground Floor Plan



Note:
Do not scale from this drawing.
Dimensions are to be checked on site.
If in doubt please ask.

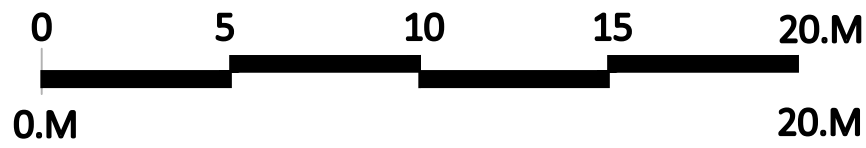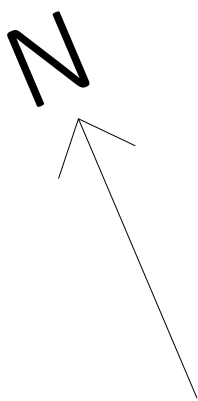

Rev DD/MM/YY Revision Details
Initial

Rev Date/Intls Details

© The moral rights of the author are hereby asserted.
This drawing and design is the sole property of Buttress Ltd and must not be reproduced without permission.
Buttress Ltd is Registered in England and Wales: 5363573

SCIENCE
MUSEUM
GROUP

Buttress

41 Bengal St
Manchester
M4 6AF

T 0161 236 3303
E contact@buttress.net
W www.buttress.net

Project Title 8869 MSI AIR AND SPACE DECANT
Client SIM
Location MANCHESTER

Drawing Title Existing Plans
Ground Floor Plan
Mezzanine Plan

Date 15/01/20 Scale 1:200
Checked AS Orig Paper Size A1

Status TENDER

Drawing ref Job No Drawing No Revision
8869 (01) 003 Rev