


REVISION	DATE	DESCRIPTION
-	17.03.21	FOR COMMENT

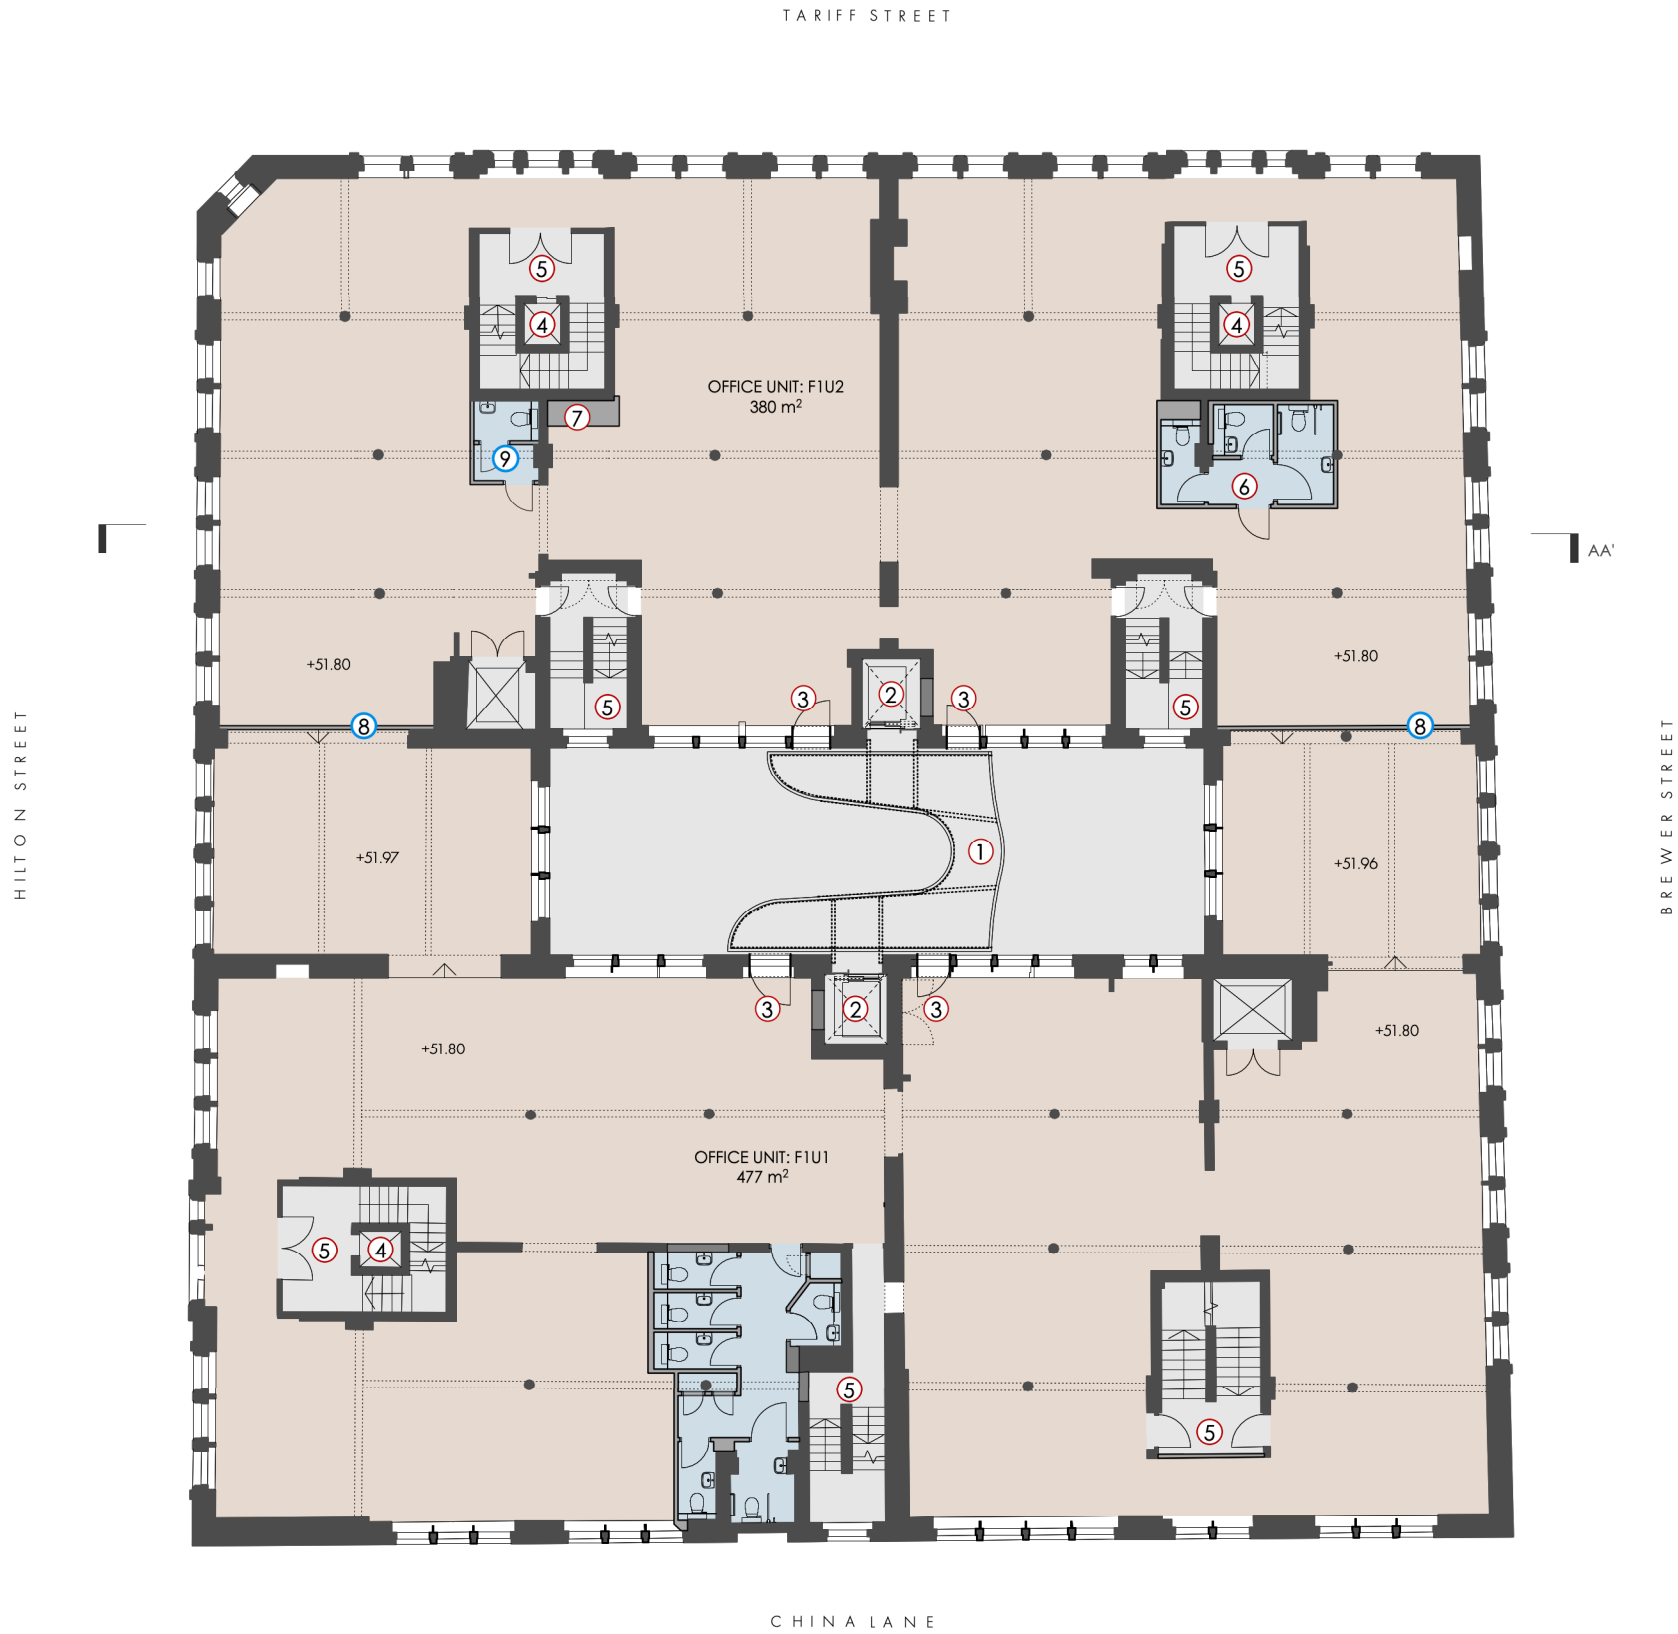

PLAN KEY

AREA NOT SUBJECT OF THIS APPLICATION
SEE APPLICATIONS No.s 125510/LO/2019,122935/LO/2019&
123242/FO/2019

OFFICE SPACE

TOILETS

1

EXISTING BRIDGE LINK

2

EXISTING LIFT

3

EXISTING ENTRANCE DOORS / ACCES TO BRIDGE LINK

4

EXISTING RISER IN REDUNDANT GOODS LIFT SHAFT

5

EXISTING ESCAPE STAIR

6

EXISTING TOILET CUBICLES

7


EXISTING RISER

8

NEW PROPOSED PARTITION WALLS TO FORM SEPARATION
BETWEEN BOTH OFFICE UNITS

9

NEW PROPOSED TOILET

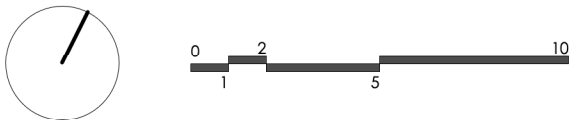

DRAFT

OMIArchitects

31 Blackfriars Road, Salford, Manchester, M3 7AQ
+44(0)161 832 3242 / info@omiarchitects.com / www.omiarchitects.com

PROJECT	FIRST FLOOR, FOURWAYS HOUSE				
DRAWING	PROPOSED FIRST FLOOR PLAN				
DATE	MAR' 21	DRAWN BY	KT	SCALE	1:200@A3
JOB NO.	1412	DWG.NO.	L 2205		

FOURWAYS HOUSE, FIRST FLOOR
PROPOSED PLAN

1.200 @ A3