

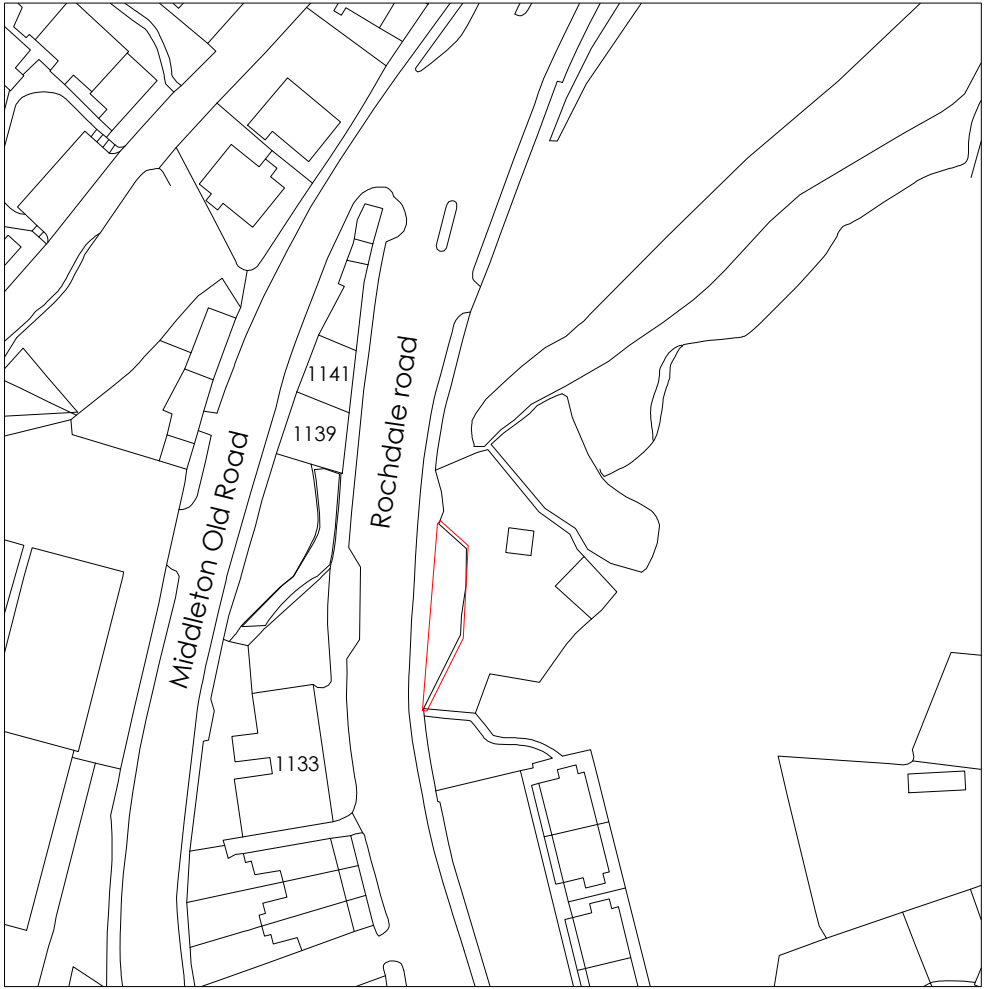


 

Crown copyright and database rights (2021) OS (100063368)

 

Title
Site Location Plan

Address
960 Rochdale Rd, Manchester, M9 7EP

Client



Job No.	Issued
UP-ENG-0078	15/06/21

Scale
1:1250 @ A3


Key

	1. Site Boundary
---	------------------

All information is to be checked on site for accuracy and fit. Only drawings with WD status with the most recent revision are to be used for construction.

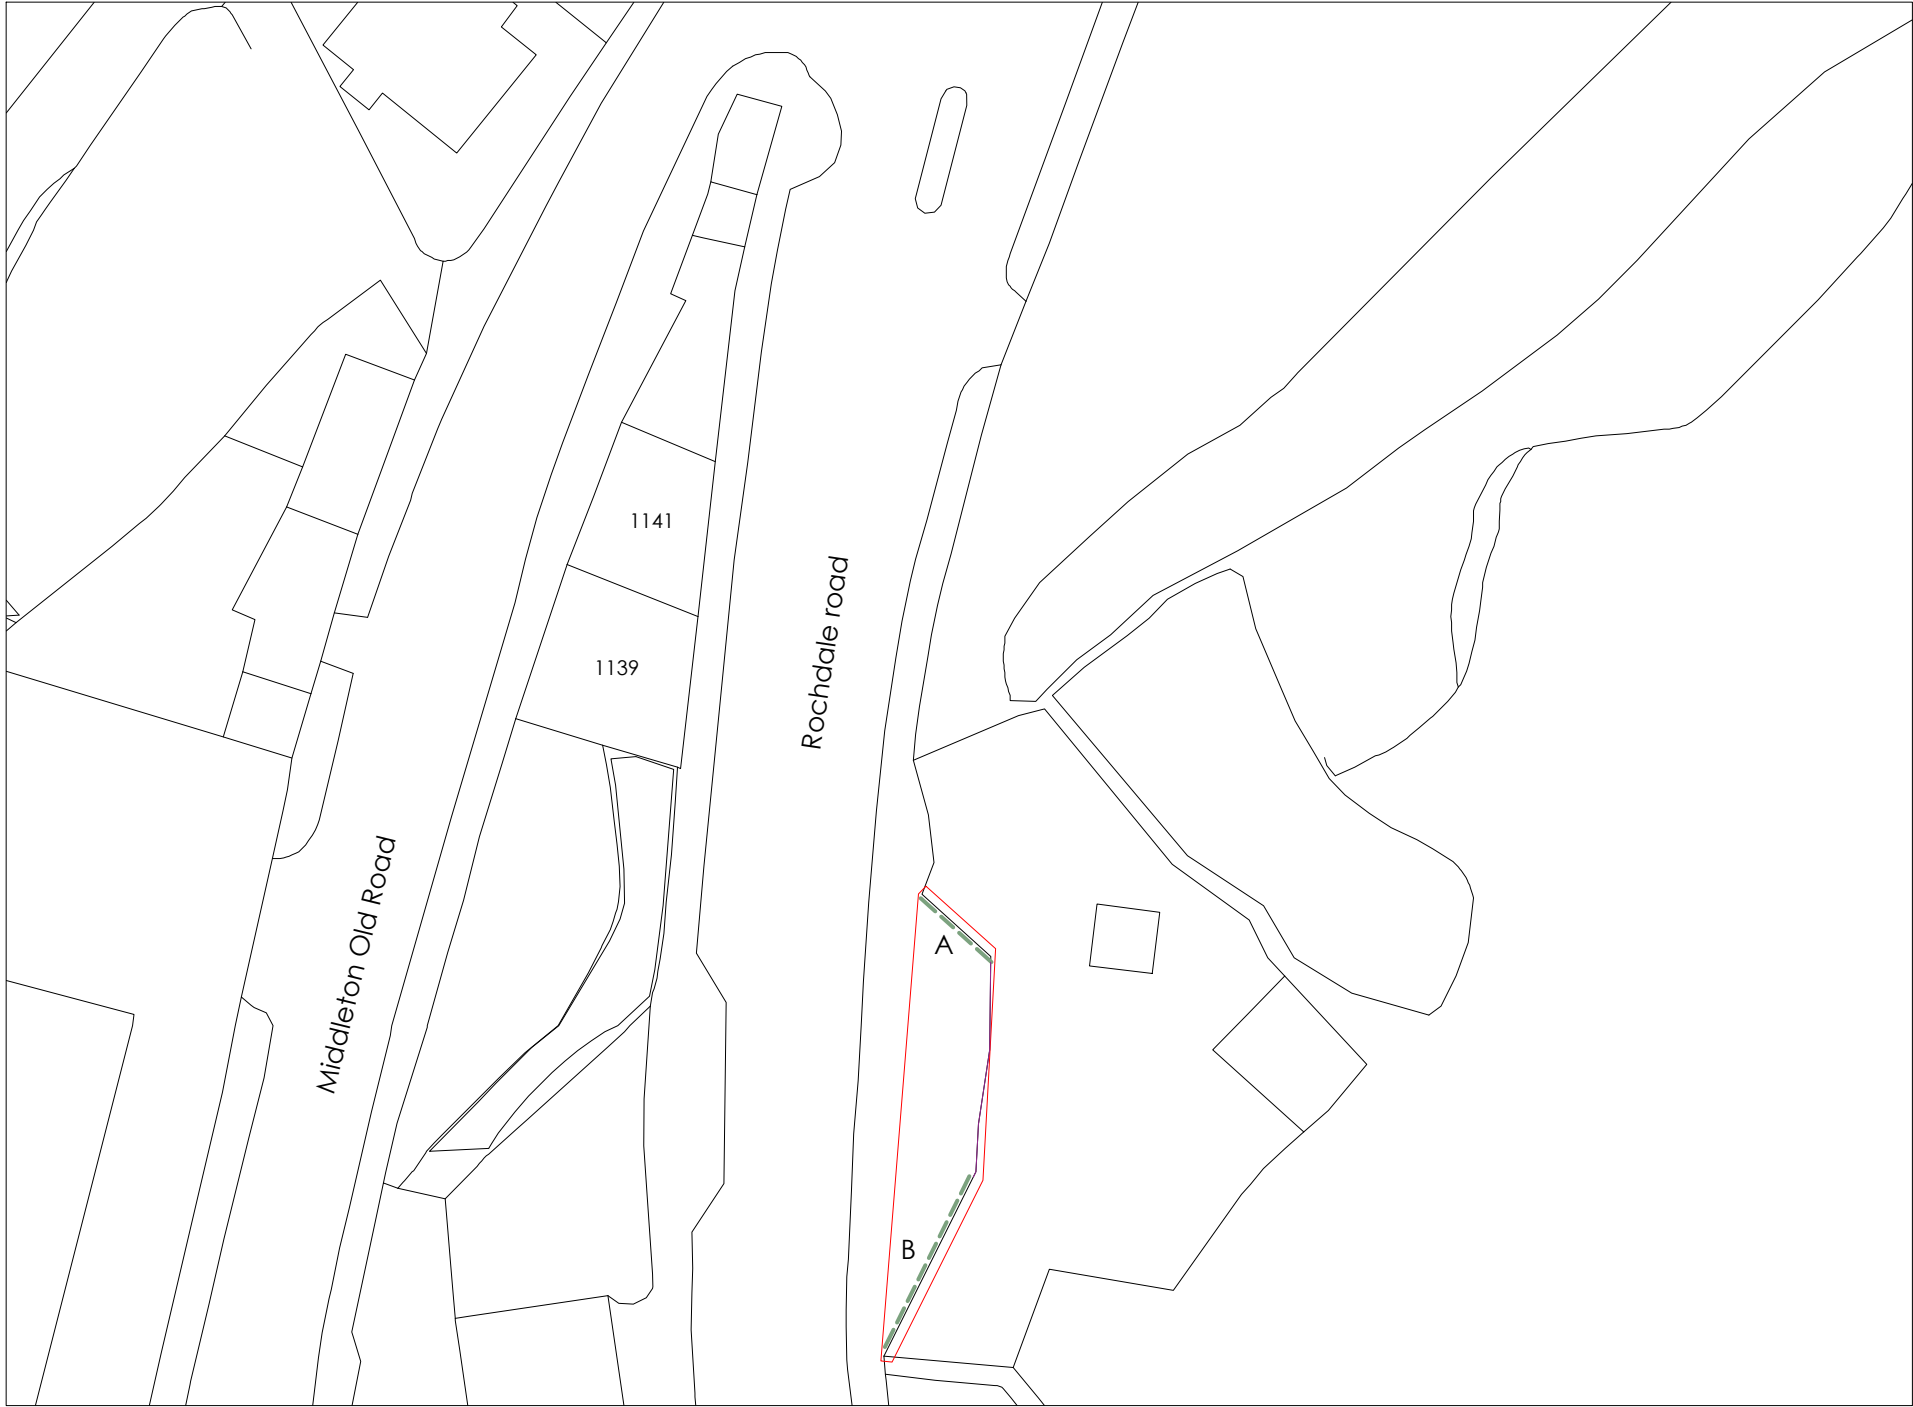 

Crown copyright and database rights (2021) OS (100063368)

 

Title
Existing Site Plan

Address
960 Rochdale Rd, Manchester, M9 7EP



Client

Job No. UP-ENG-0078
Issued 15/06/21


Scale
1:500 @ A3

- Key**
- 1. Site Boundary
 - 2. Existing Advertising already Removed
 - 3. Existing Fence

All information is to be checked on site for accuracy and fit. Only drawings with WD status with the most recent revision are to be used for construction.

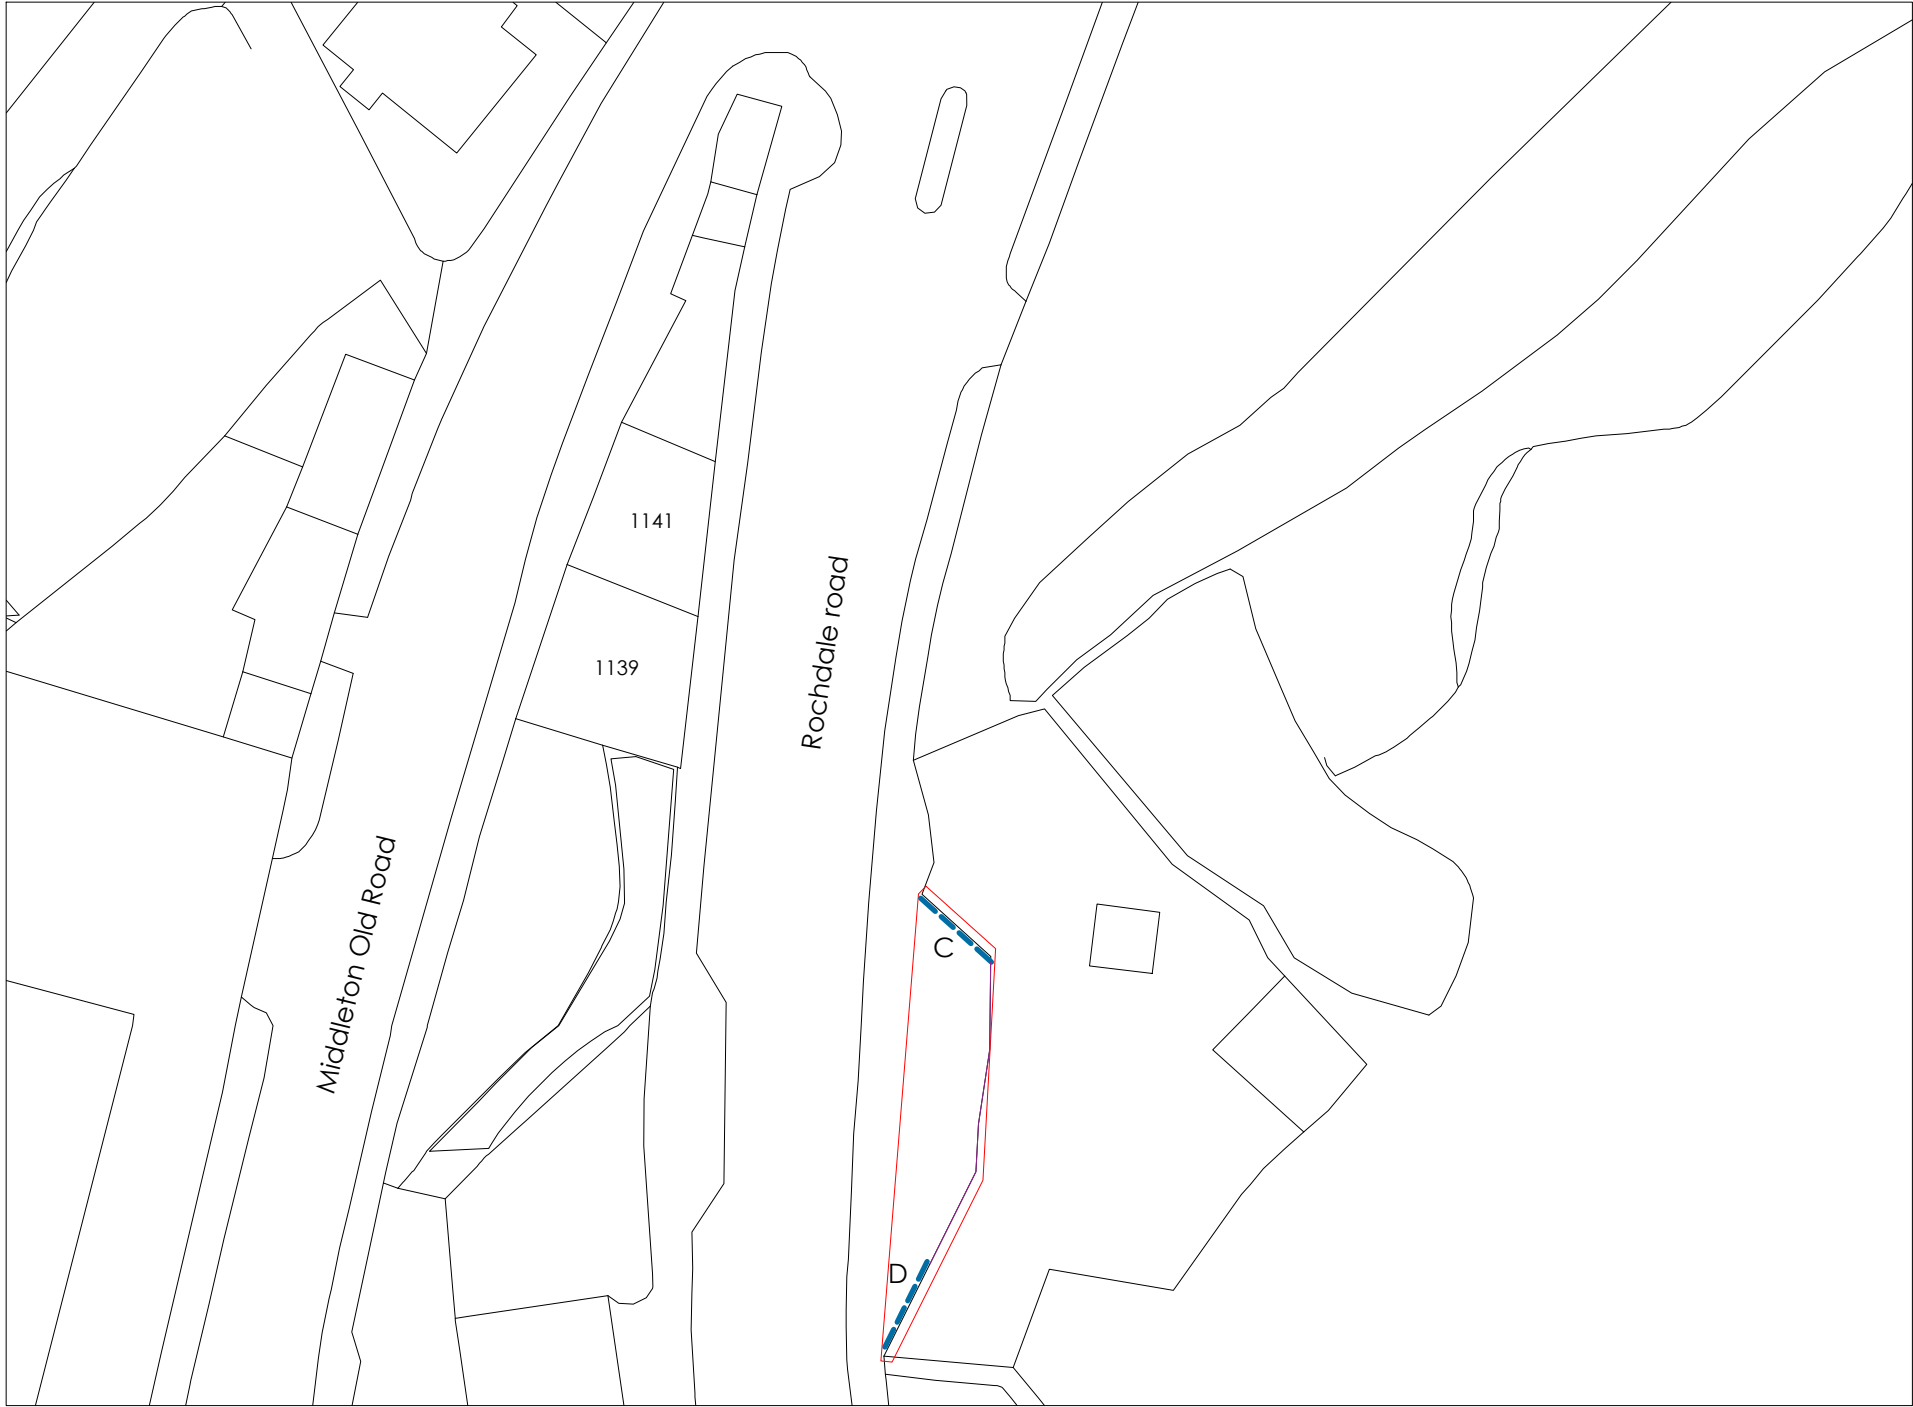 

Crown copyright and database rights (2021) OS (100063368)

 

Title
Proposed Site Plan

Address
960 Rochdale Rd, Manchester, M9 7EP


Client

Job No. UP-ENG-0078
Issued 15/06/21


Scale
1:500 @ A3

- Key**
- 1. Site Boundary
 - 2. Proposed Media Screen
 - 3. Existing Fenceline

All information is to be checked on site for accuracy and fit. Only drawings with WD status with the most recent revision are to be used for construction.

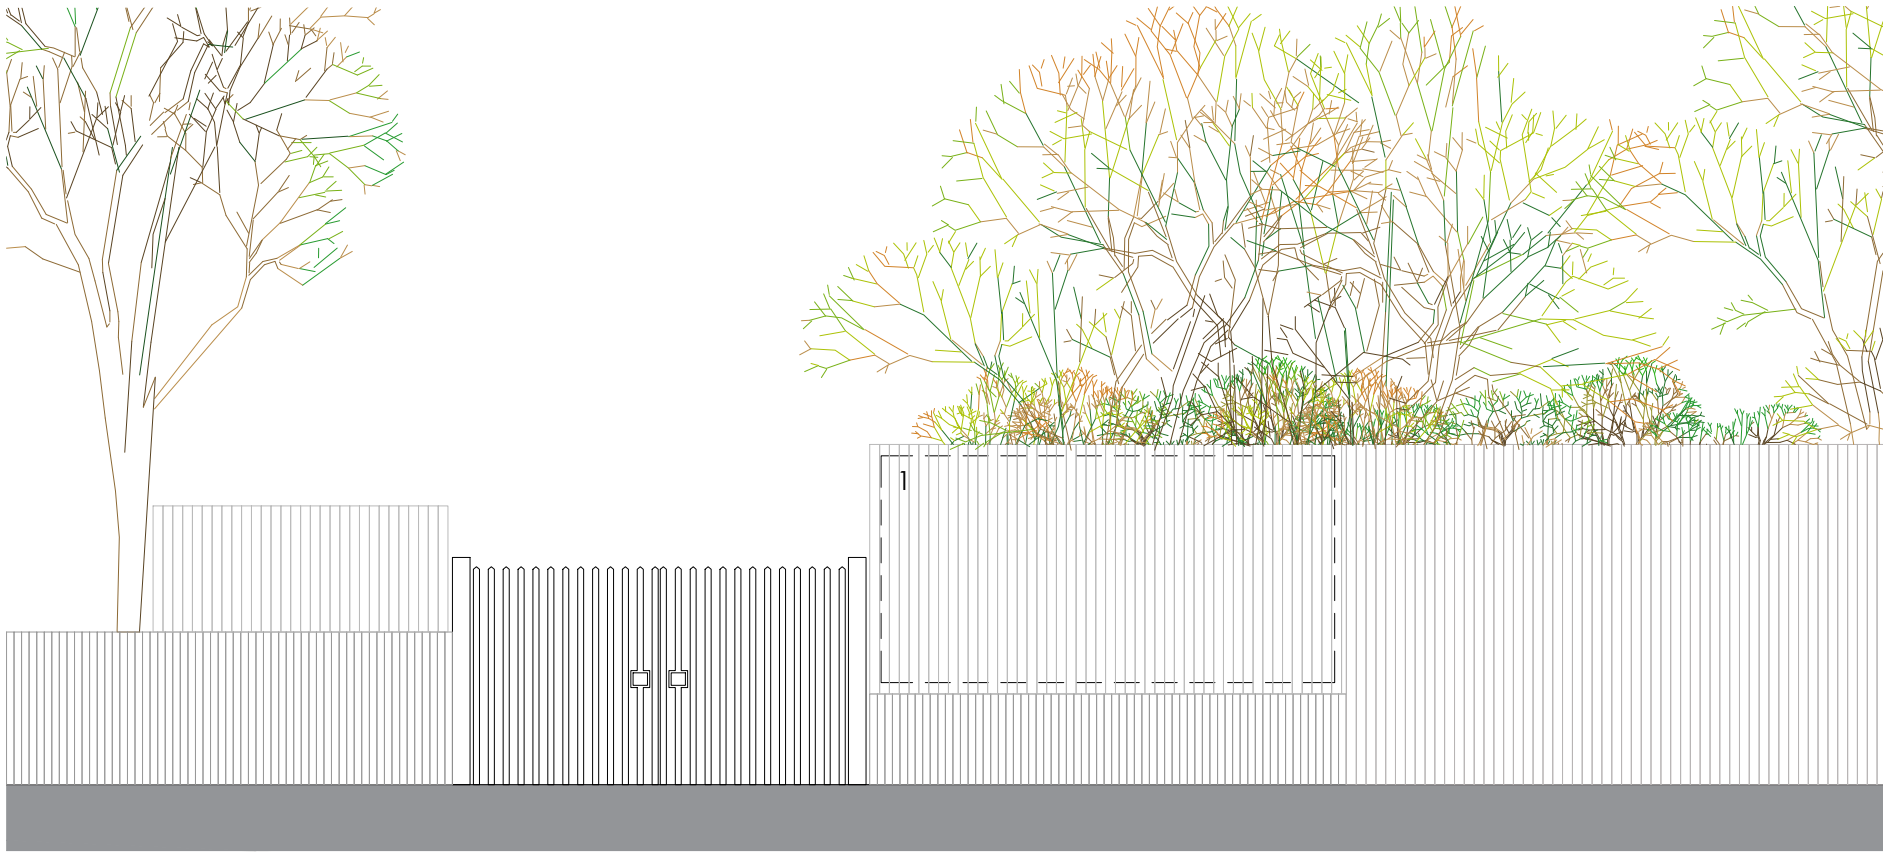


Front Panel A

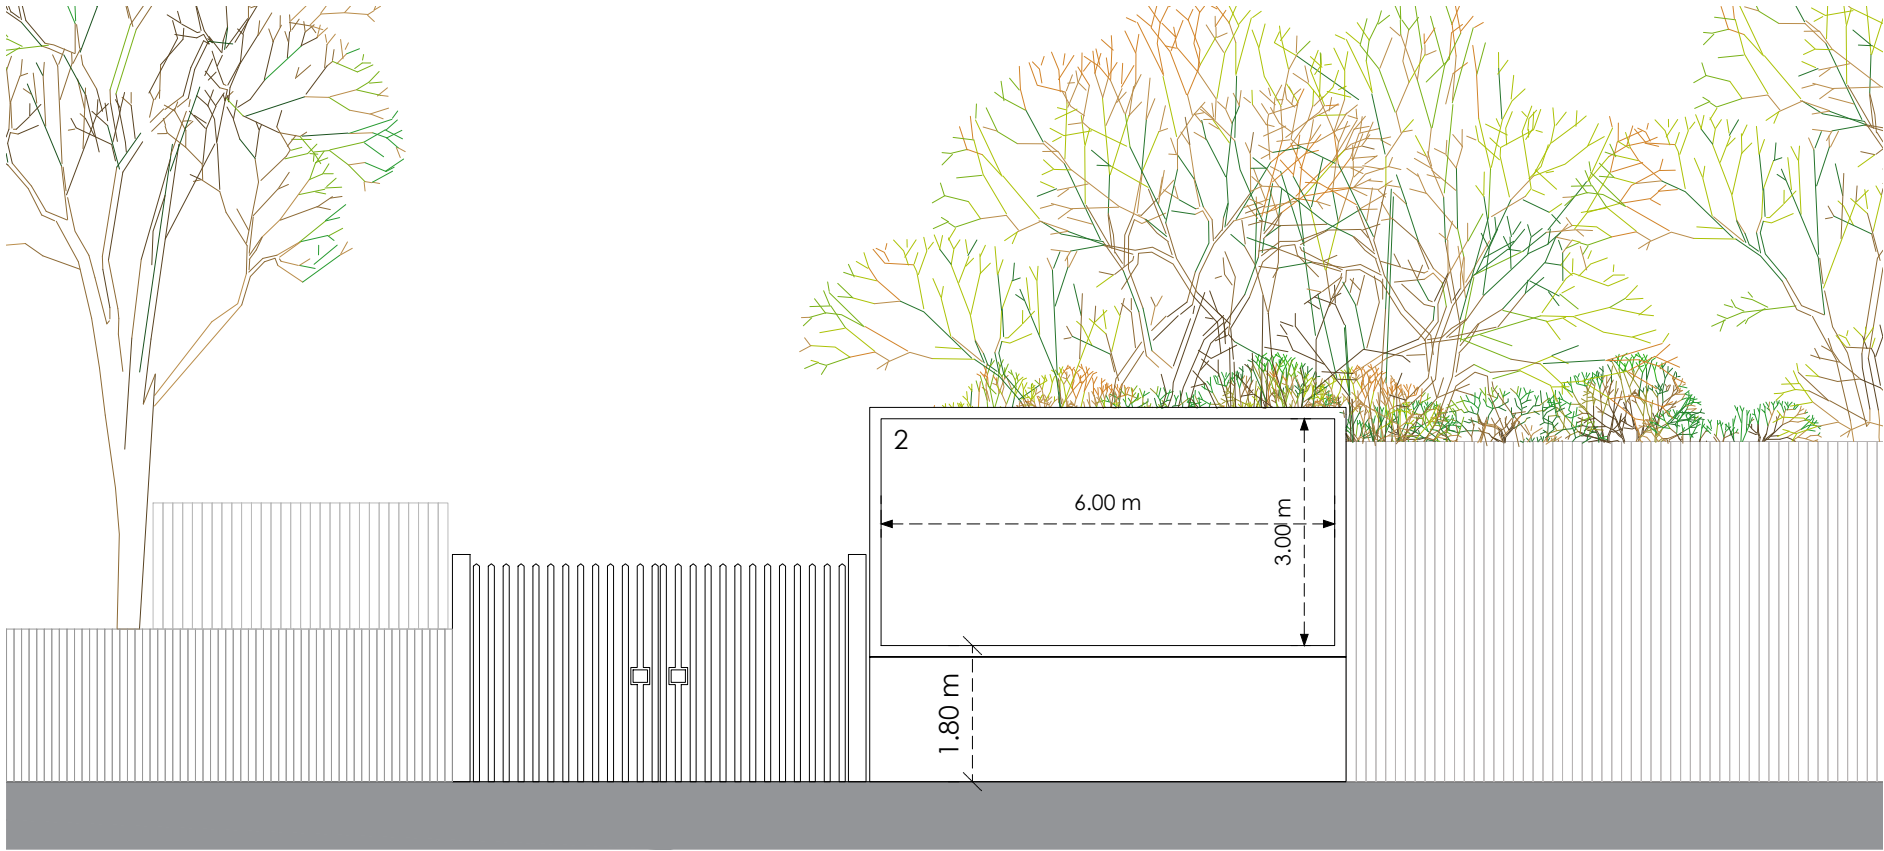


Front Panel C

0 4m 8m

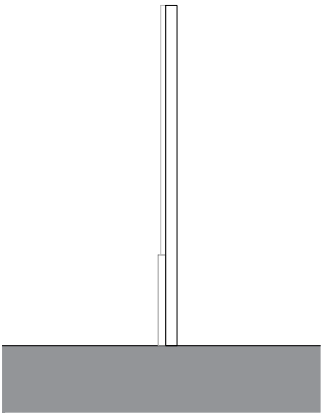

Side

Existing

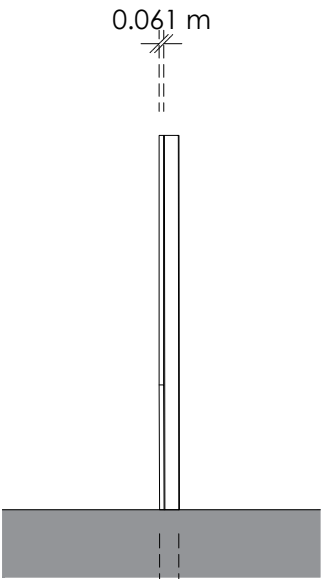

Side

Proposed

Title
Existing and Proposed Elevations

Address
960 Rochdale Rd, Manchester, M9 7EP


Client

Job No. UP-ENG-0078 **Issued** 15/06/21


Scale
1:100 @ A3

Key
1. Removed Advertising
2. Proposed Media Screen

All information is to be checked on site for accuracy and fit. Only drawings with WD status with the most recent revision are to be used for construction.

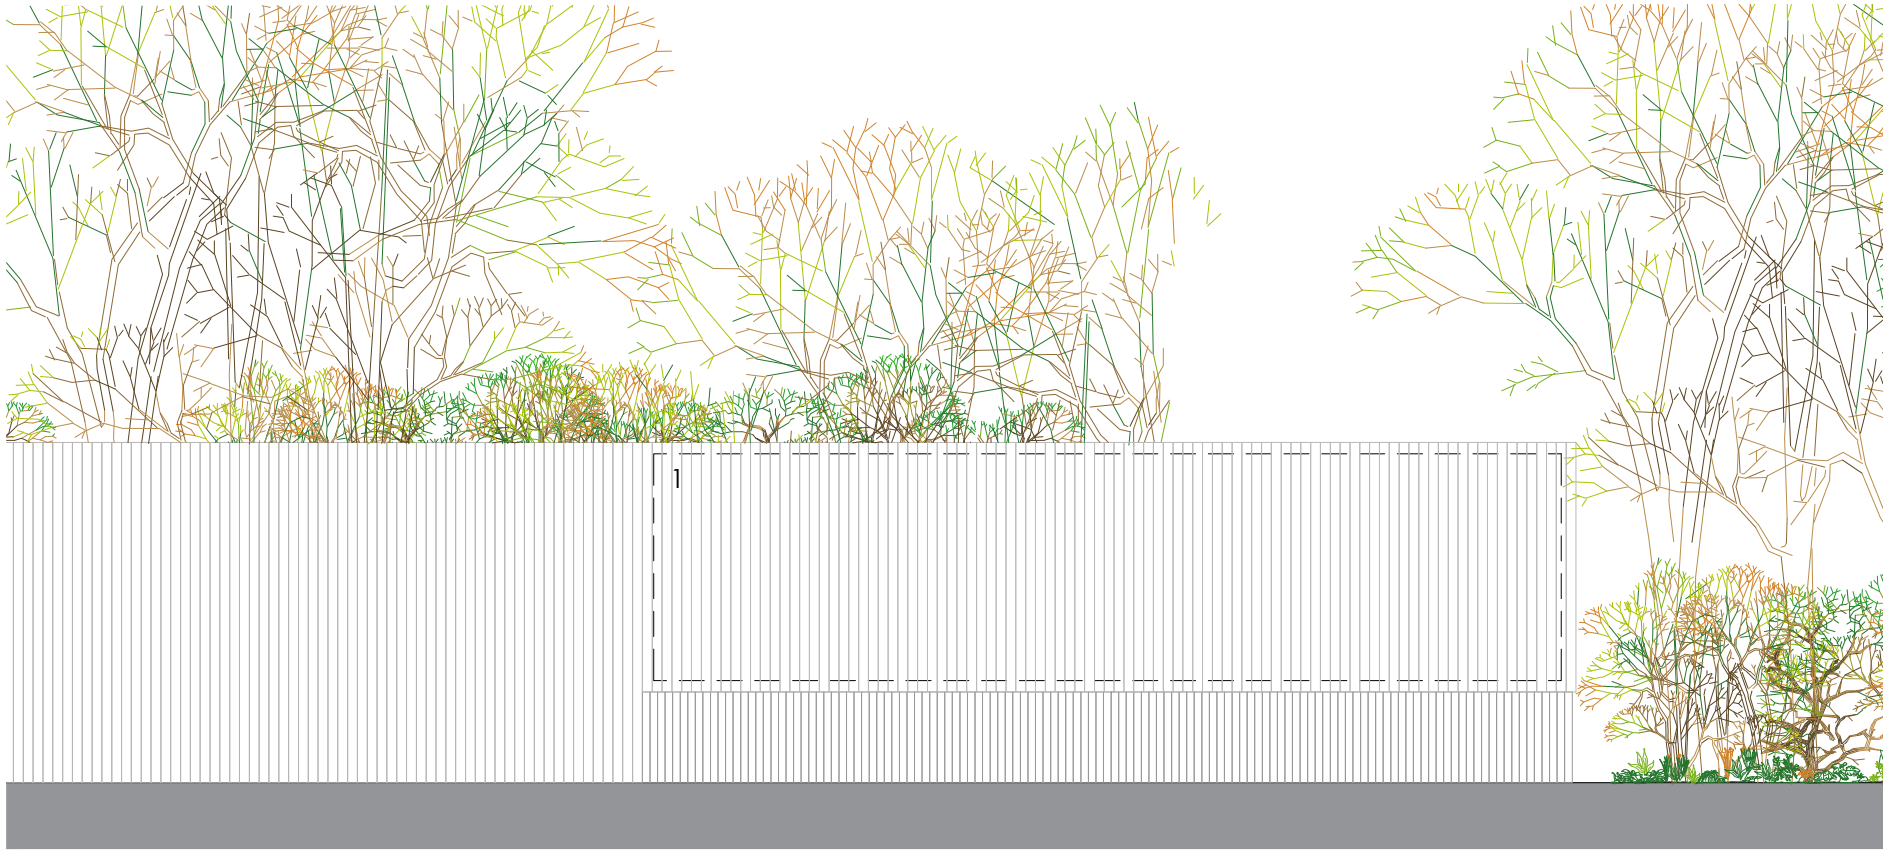


Front Panel B

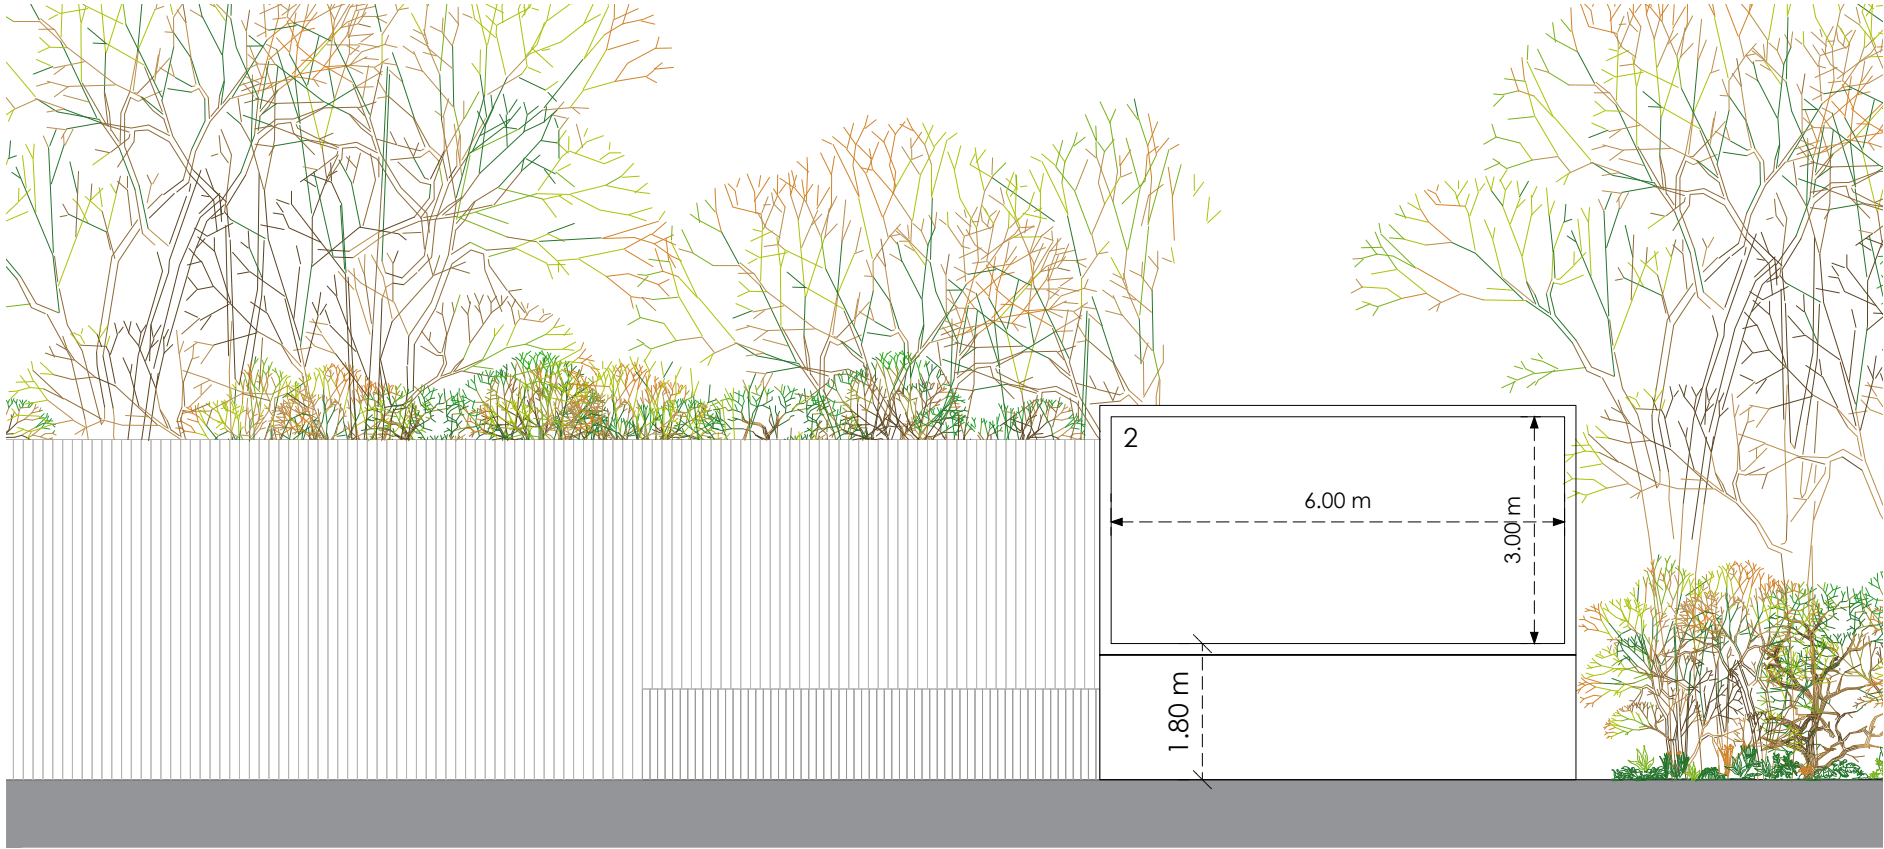


Front Panel D

0 4m 8m

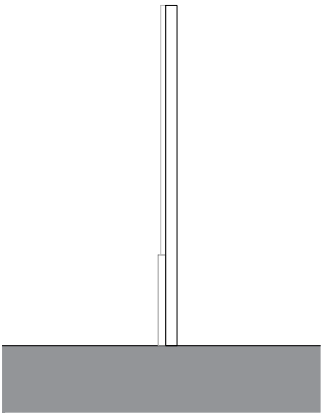

Side

Existing

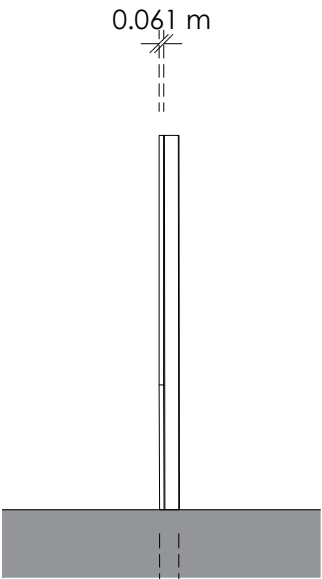

Side

Proposed

Title Existing and Proposed Elevations	
Address 960 Rochdale Rd, Manchester, M9 7EP	
Client	
Job No. UP-ENG-0078	Issued 15/06/21
Scale 1:100 @ A3	
Key	
1. Removed Advertising	
2. Proposed Media Screen	

All information is to be checked on site for accuracy and fit. Only drawings with WD status with the most recent revision are to be used for construction.