

ORIGINAL A2

\Drawing Note

DO NOT SCALE FROM THIS DRAWING. ALL DIMENSIONS TO BE CHECKED ON SITE. (DRAWINGS MAYBE SCALED FOR LOCAL AUTHORITY & PLANNING PURPOSE ONLY)

Copyright Protected: STAMP ARCHITECTS LIMITED
Company Registration No. 12034339


FOR INFORMATION

\Site Visit	\Site Visit Date
-------------	------------------

\Project Notes

DRAWING INFORMATION BASED ON SITE VISIT ALL DIMENSIONS & EXISTING FIXTURES & FITTINGS TO BE CHECKED ONSITE PRIOR TO ANY MANUFACTURING / CONSTRUCTION.

\Consultant	\Consultant Drawing Ref:
-------------	--------------------------

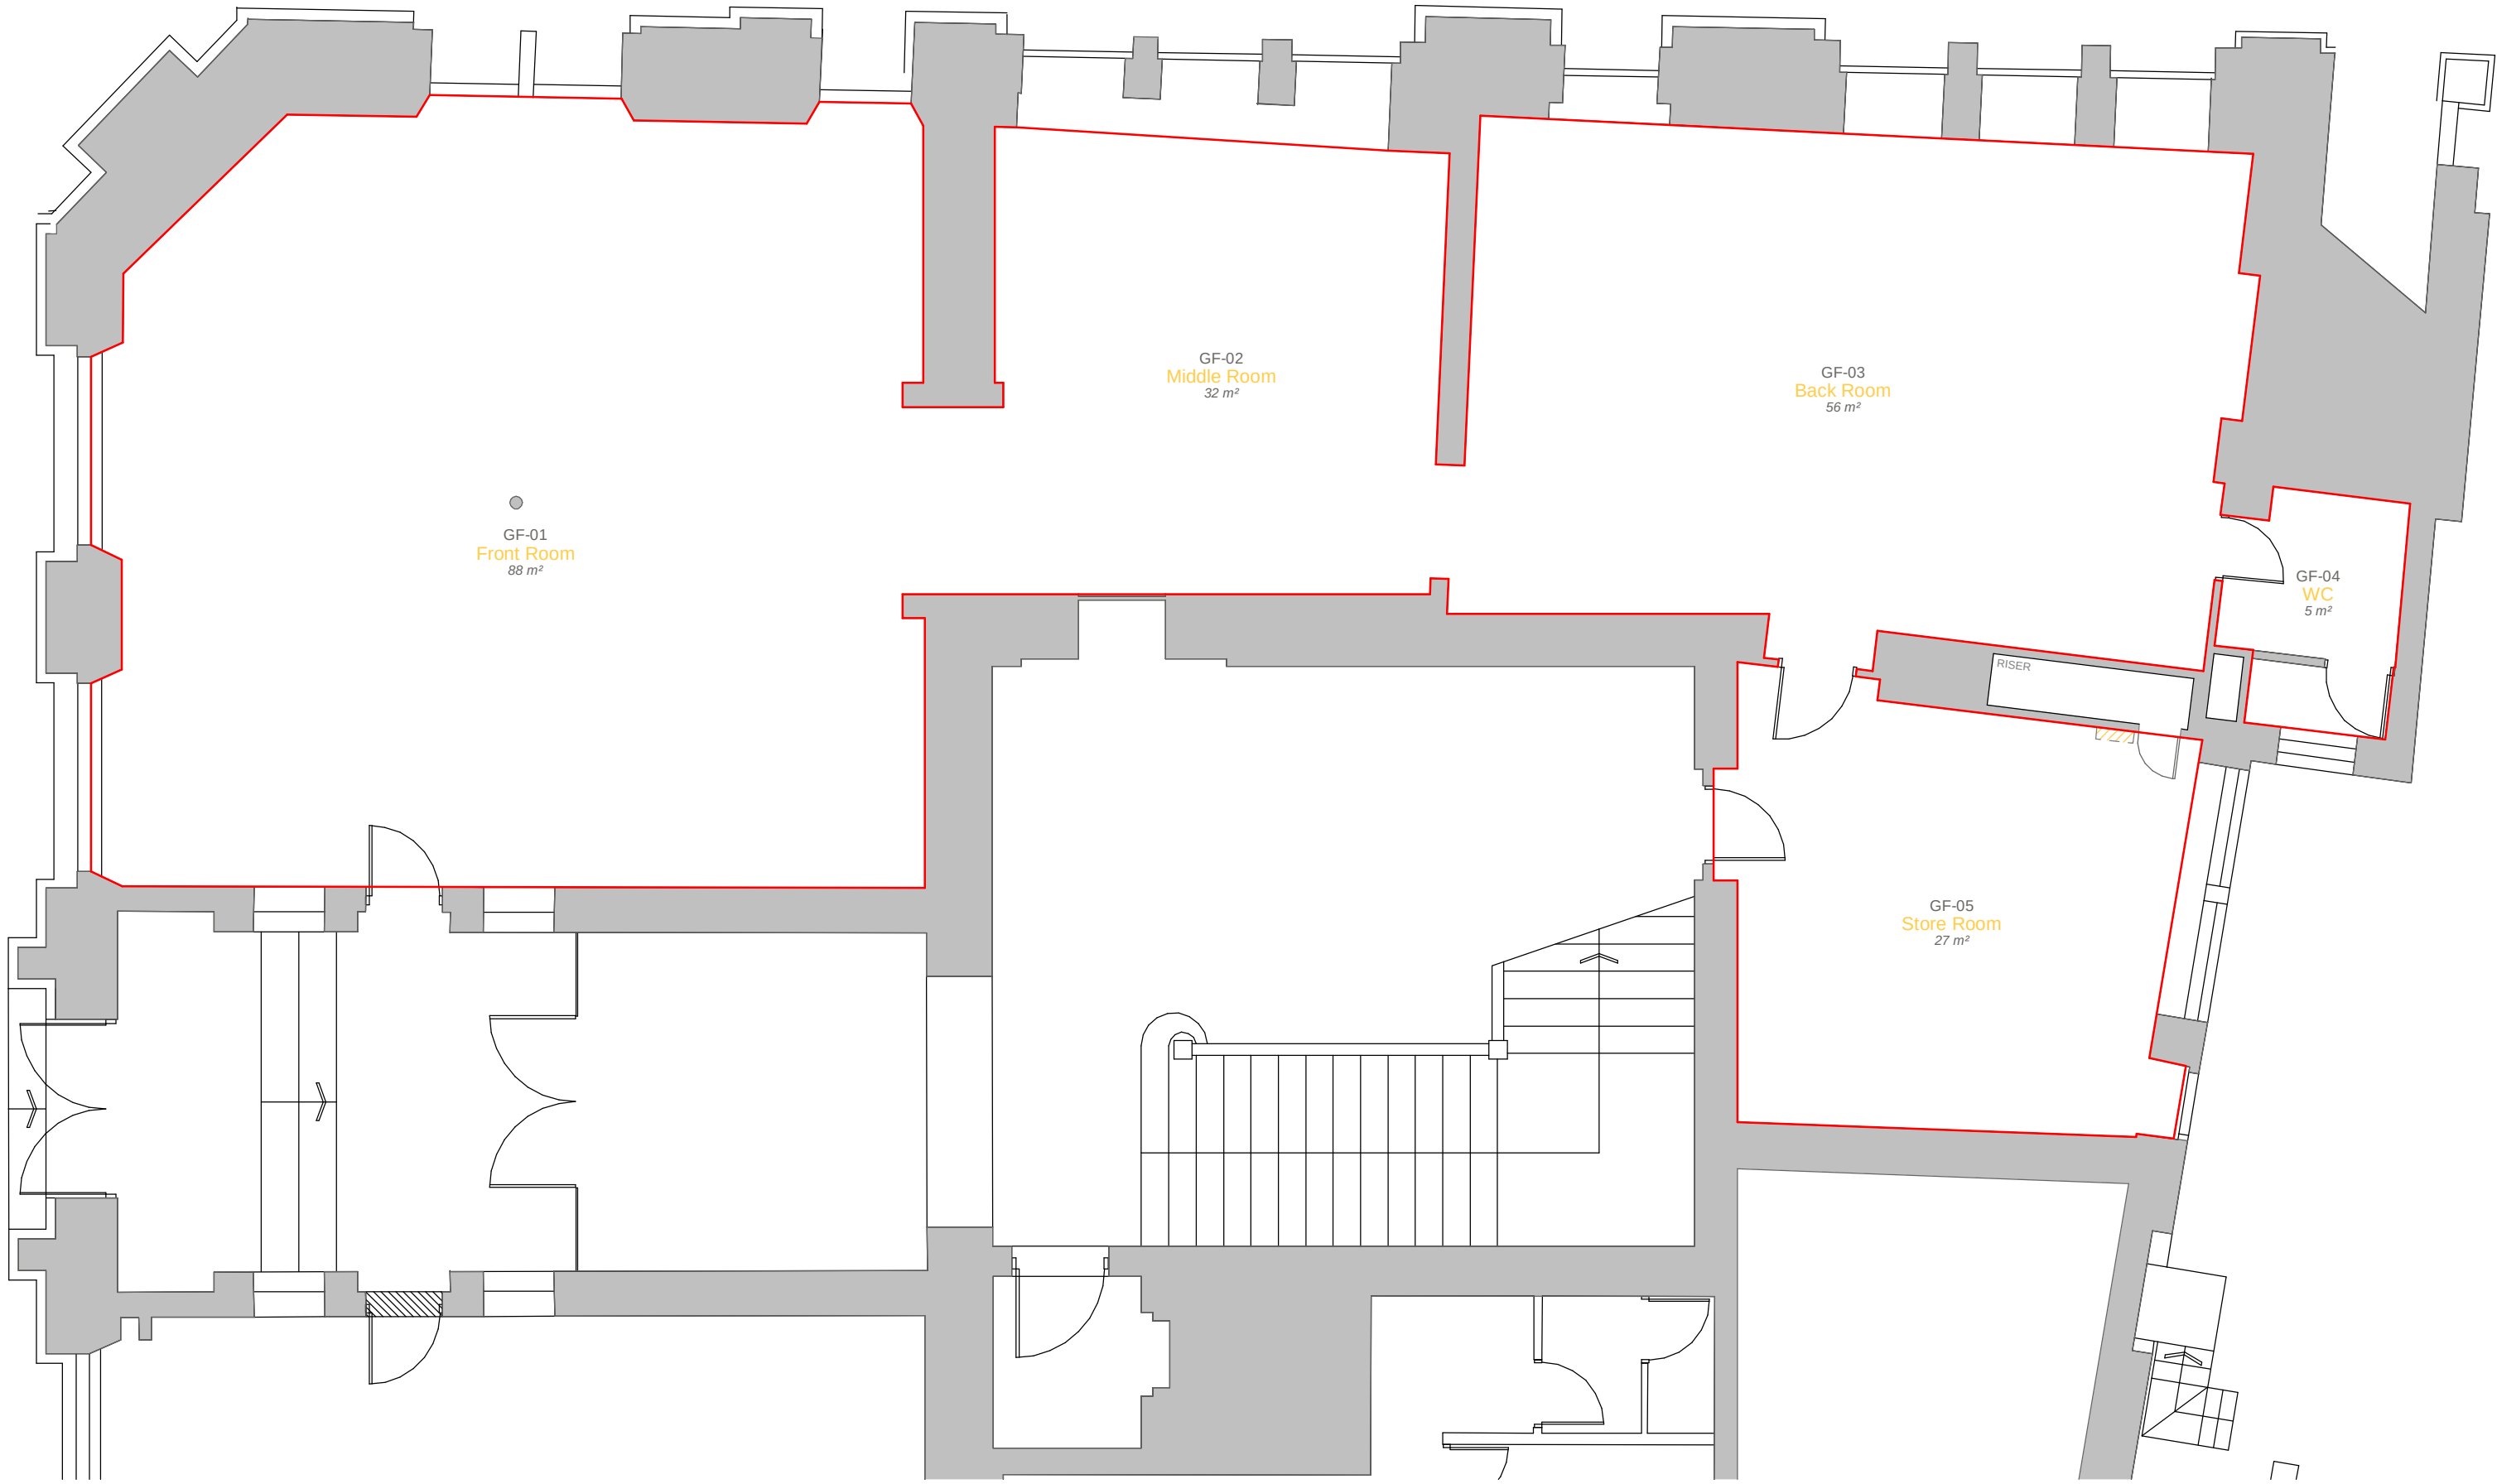

01	DJ	First Drawing Issue	10/05/22
\Rev	\By	\Description	\Date



\Project Info

\Site Address Manchester Club 81 Kings Street,
Manchester M2 4AH

\Client Name House of Books & Friends

\Drawing Info

(EX) Ground Floor Plan

\Drawing Ref	\Date	\Scale	\Sheet Size
	10/05/22	1 : 75	A2
\Project No.	\Drawing No.	\Revision	
SA_111	(04) 001	01	