




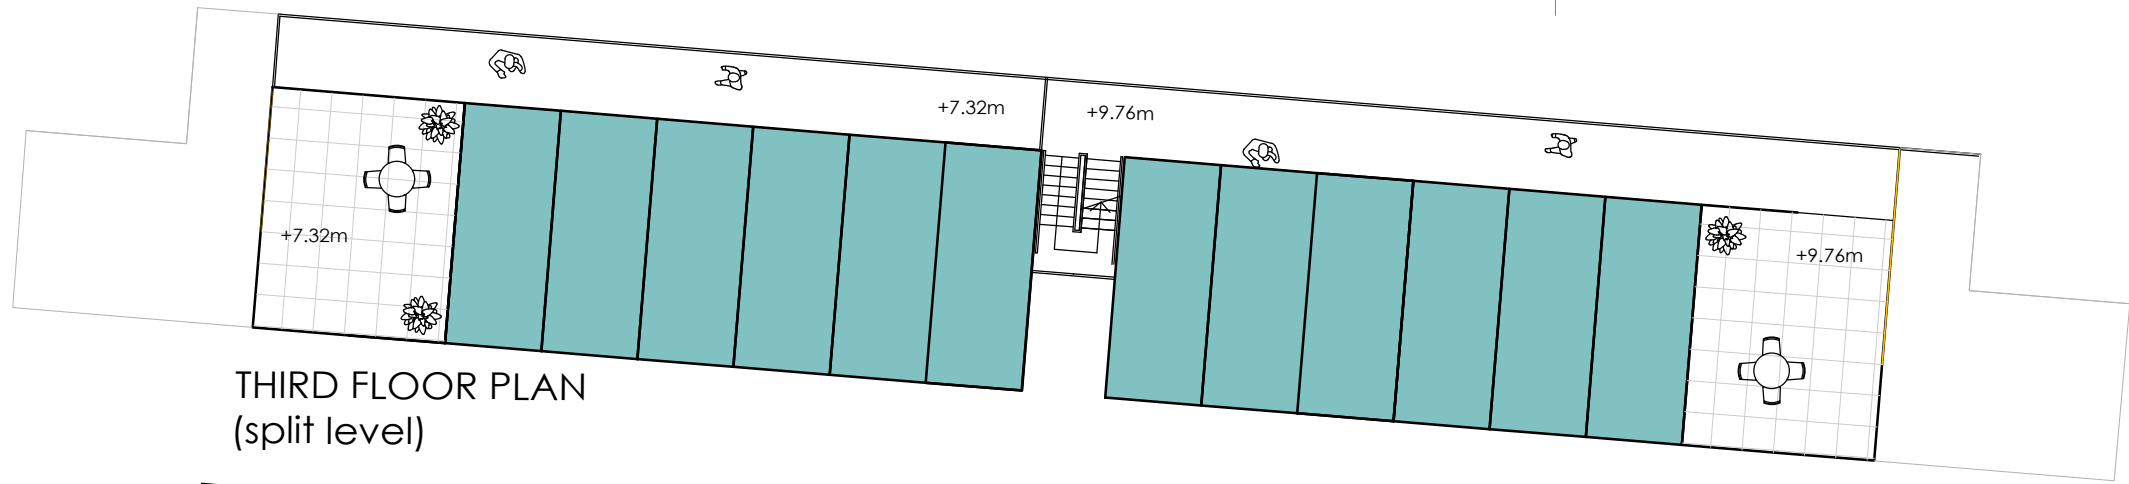


THIRD FLOOR PLAN
(split level)

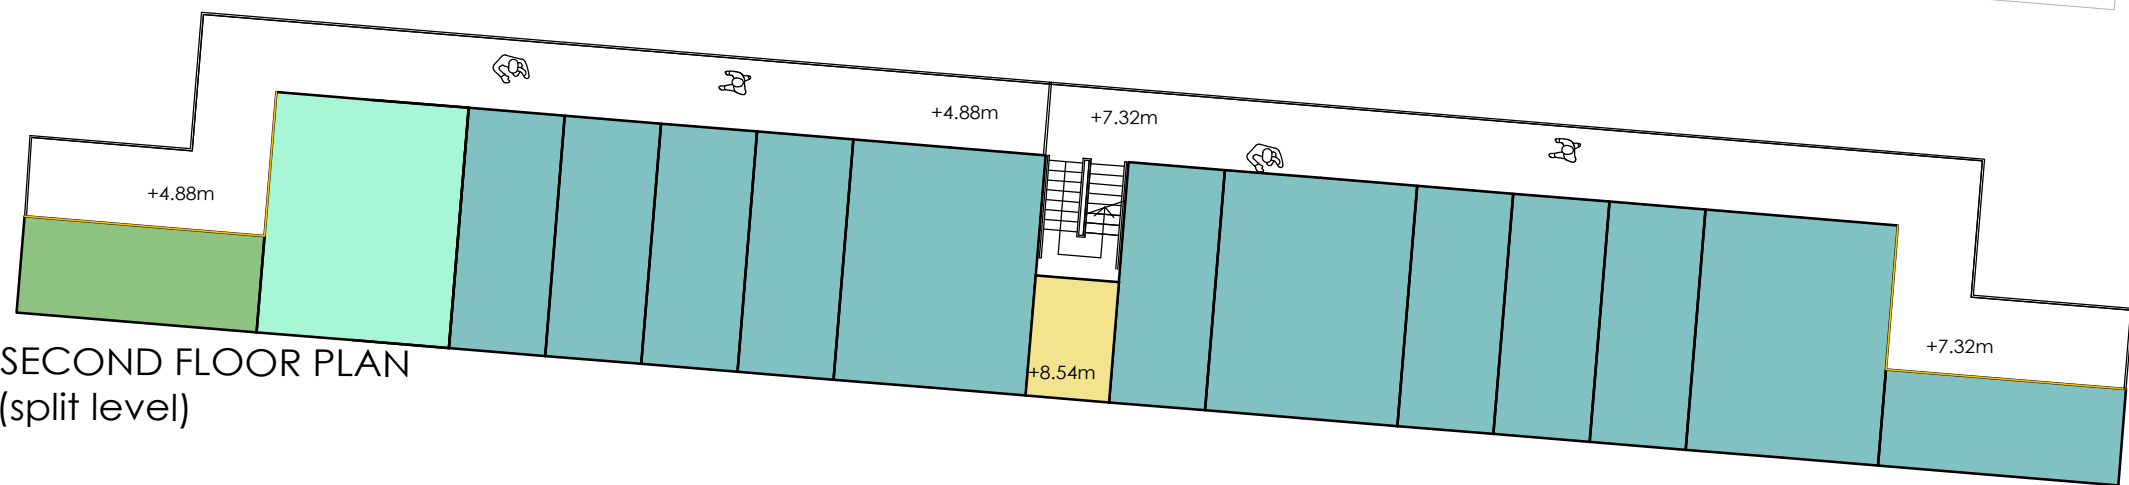

SECOND FLOOR PLAN
(split level)

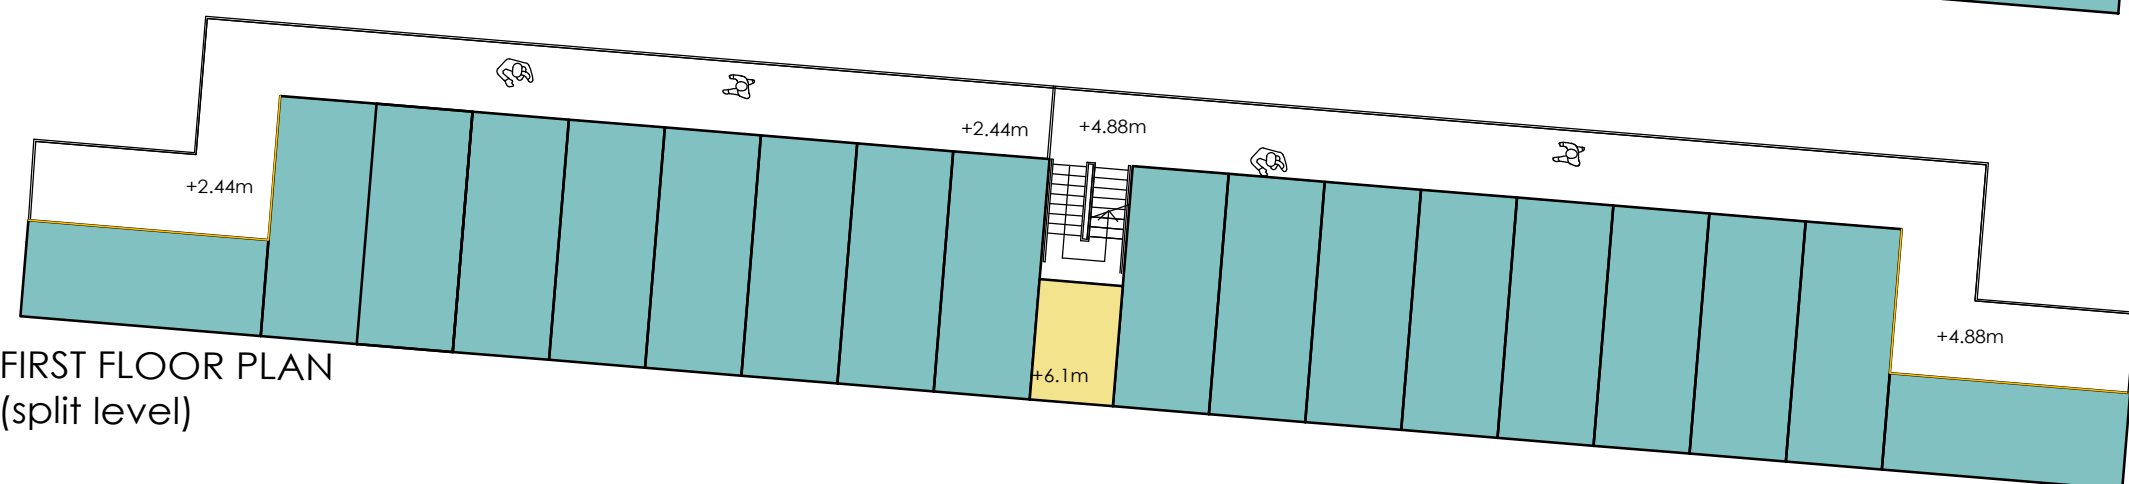


FIRST FLOOR PLAN
(split level)

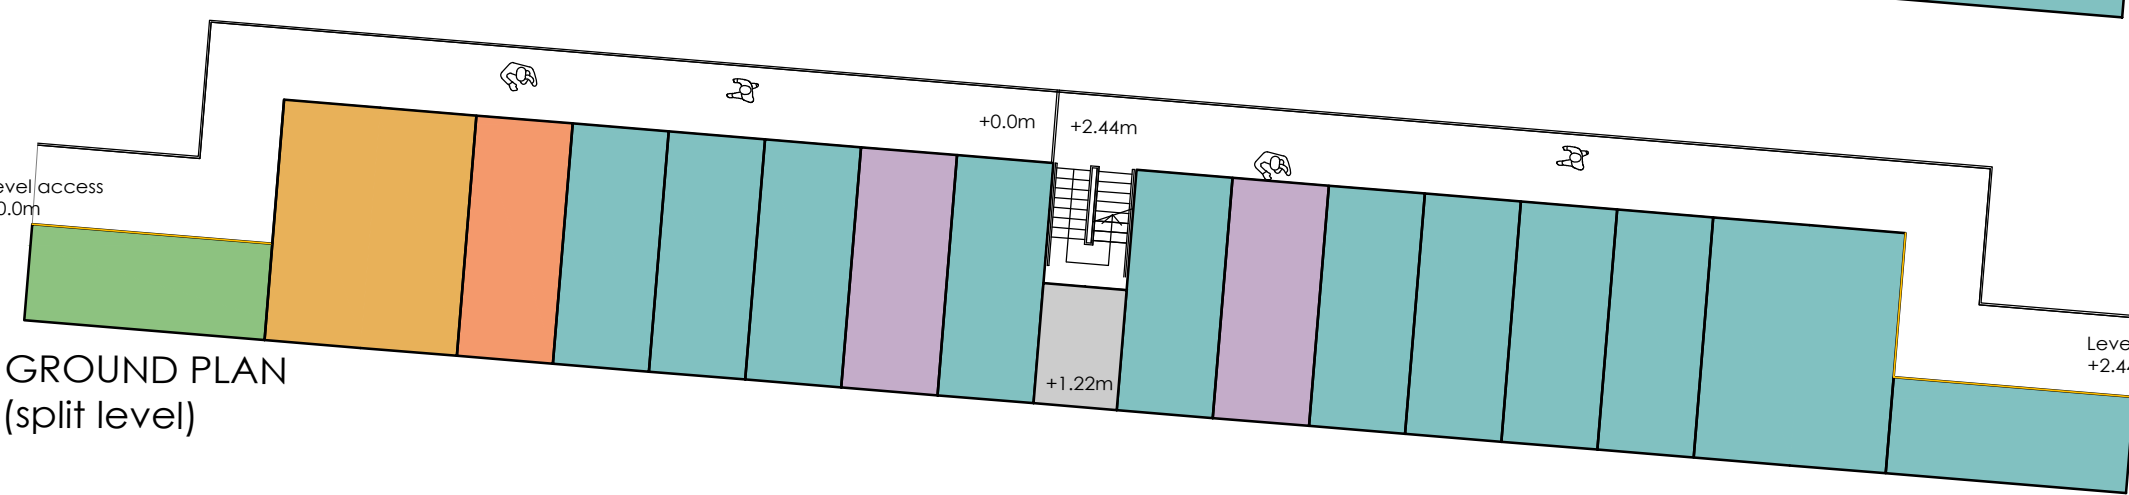

GROUND PLAN
(split level)

PROPOSED PLANS
LAND BETWEEN MANOR STREET & CAKEBREAD STREET


SCALE 1:100/50 @ A1

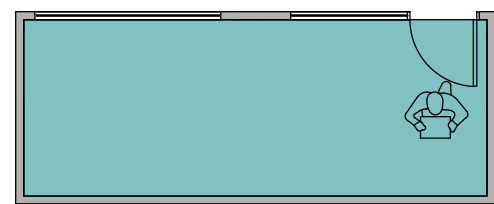


Standard, double-fronted plywood lined 20' container




Standard, plywood lined 20' container

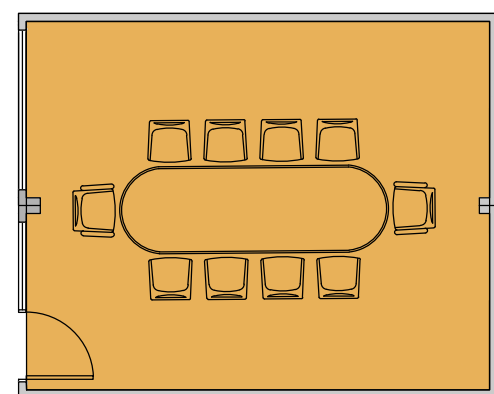


Conference room for hire

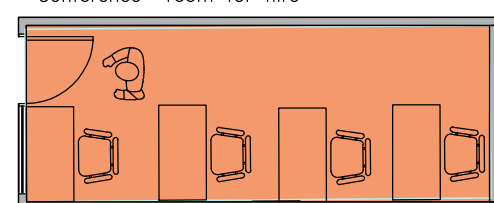


Hot Desk for hire

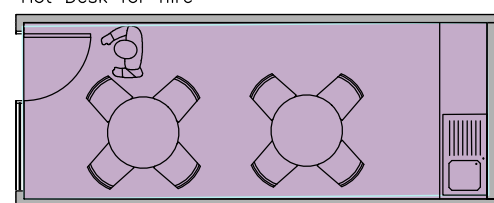


Communal

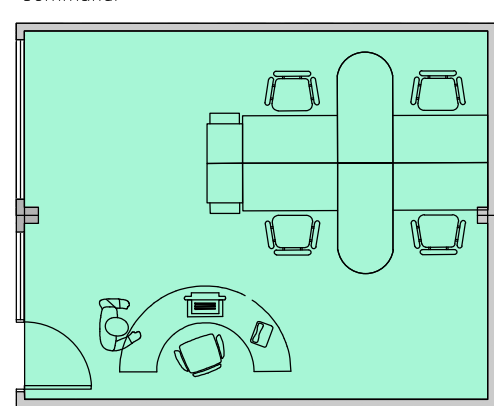


Management Suite

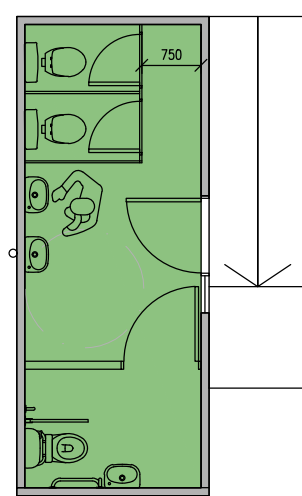


Ground Floor Toilet

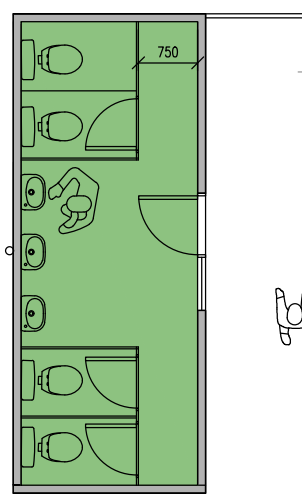

Second Floor Toilet

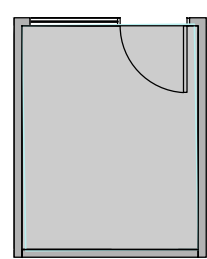

Meters

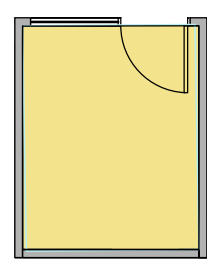

Temporary storage



FOB Design (UK) Ltd
72A Water Lane,
Wilmslow, Cheshire. SK9 5BB
01625 251644
office@fob-design.com www.fob-design.com

REV	DATE	DRAWN BY
XXX		
XXX		
XXX		
XXX		
Drawn XXX	Status XXX	Date JAN 22
Checked XXX	Original A1	Scale 1:100@A1
PL 05		