


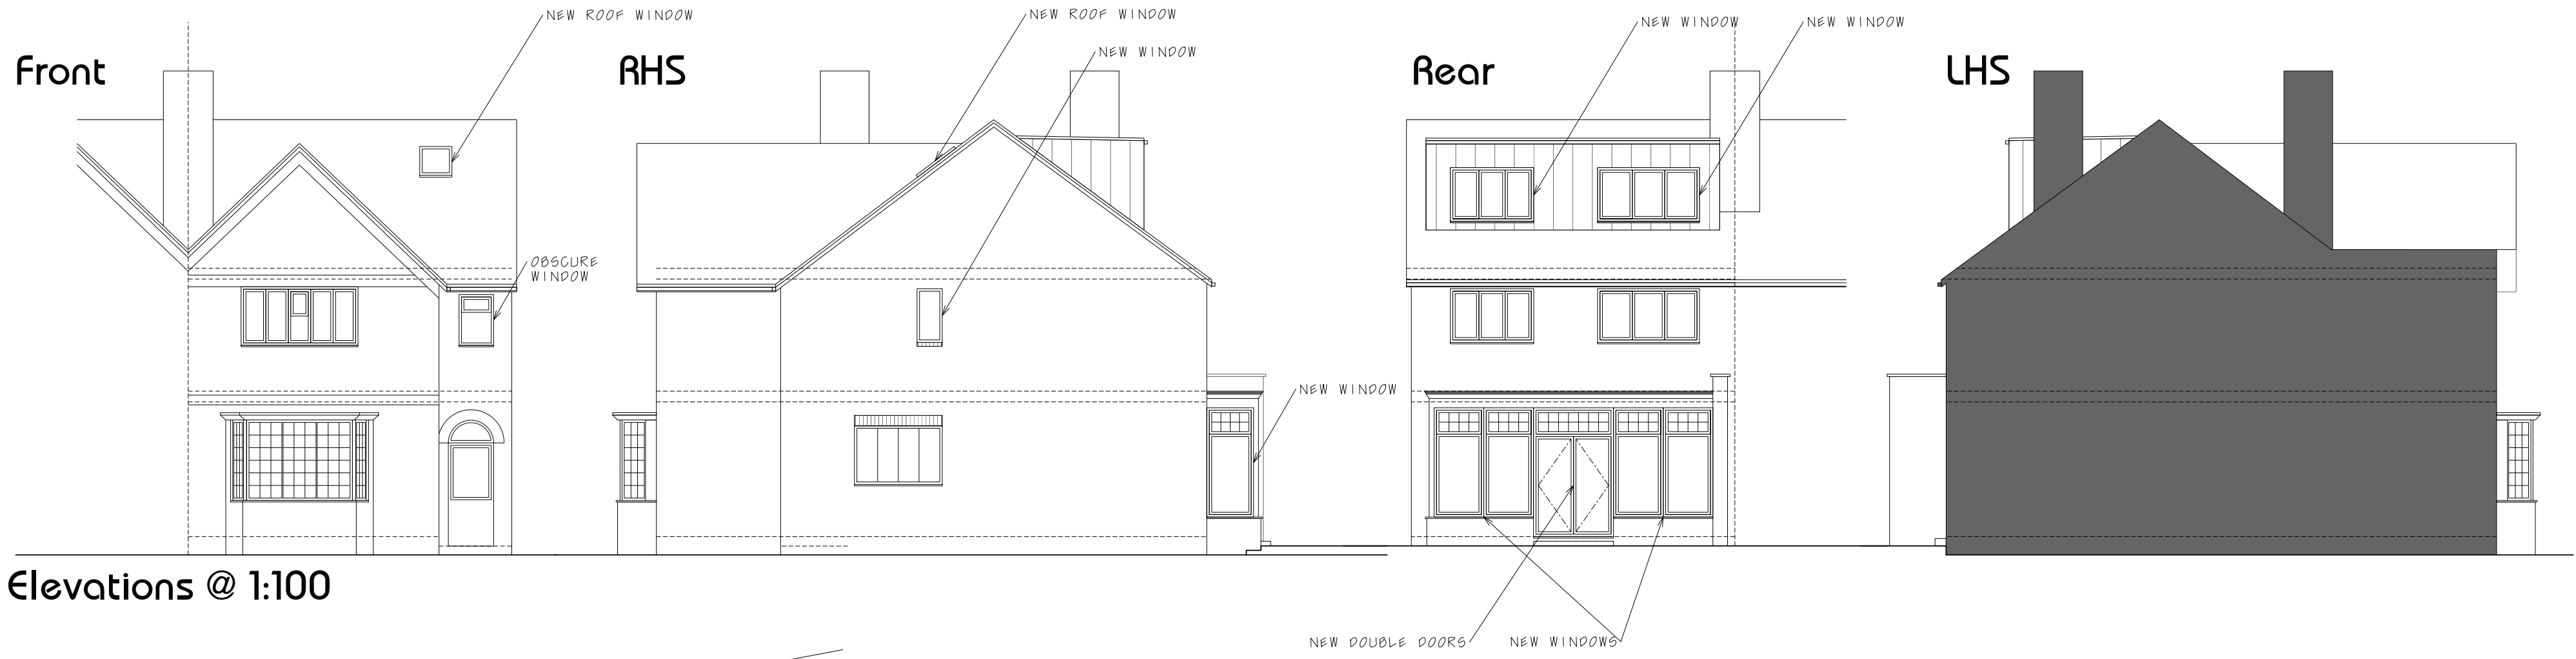


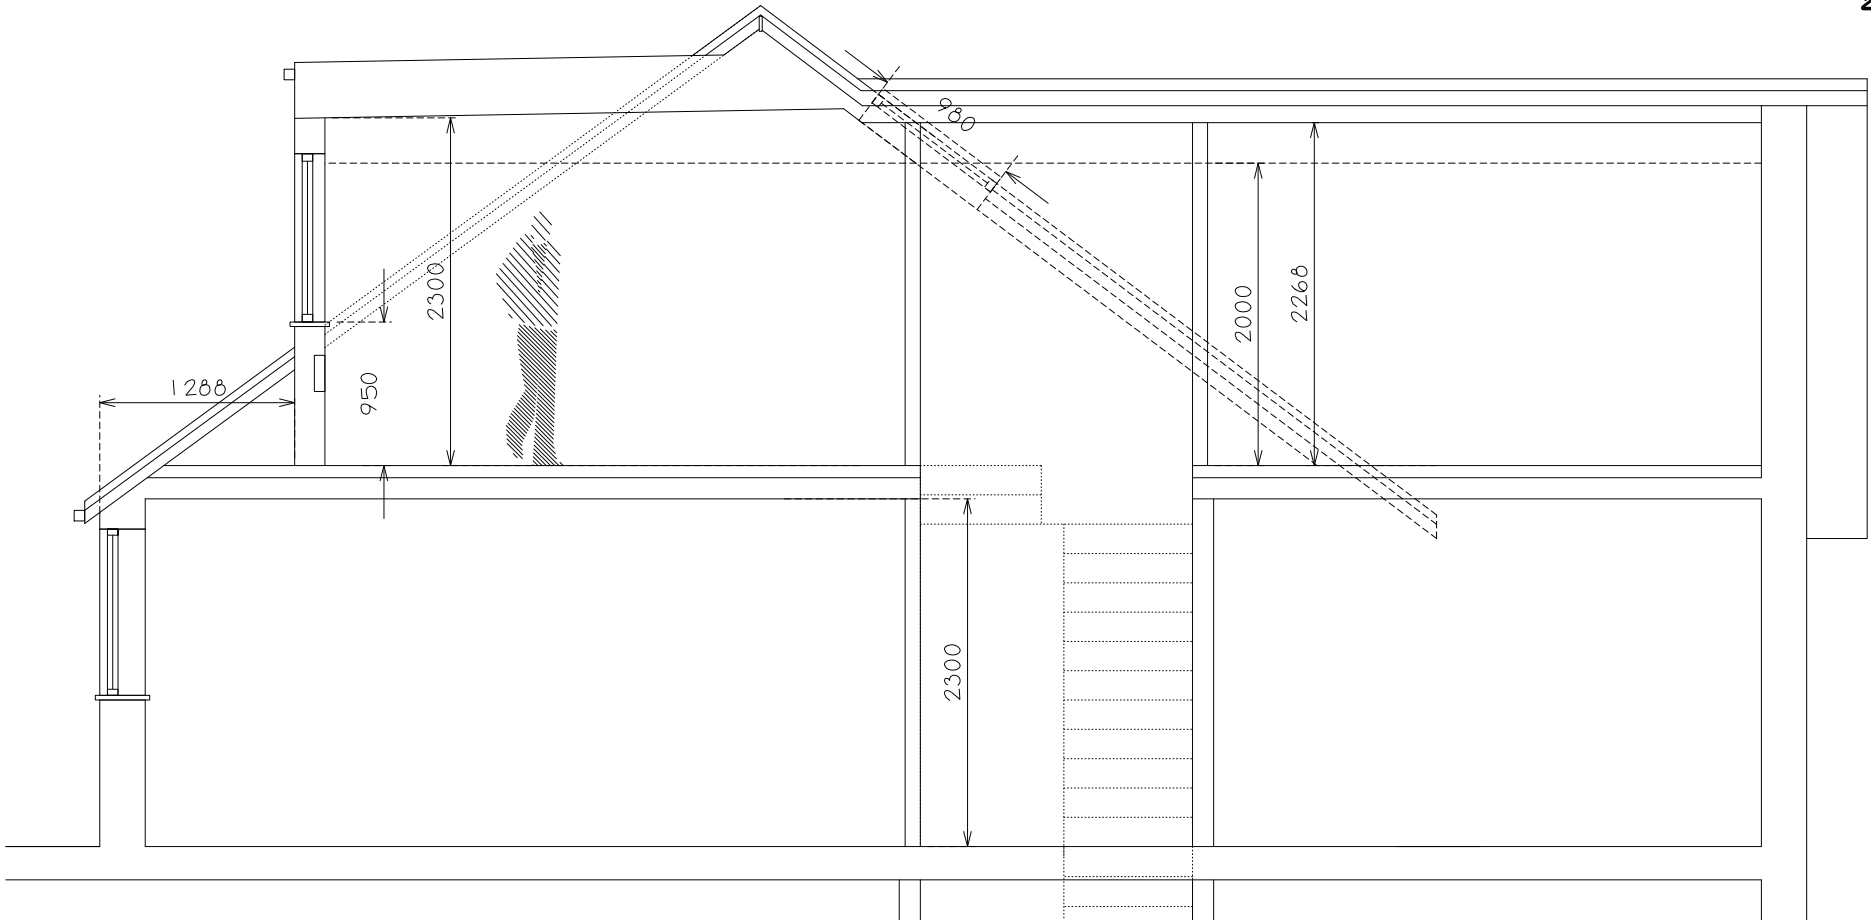





Elevations @ 1:100

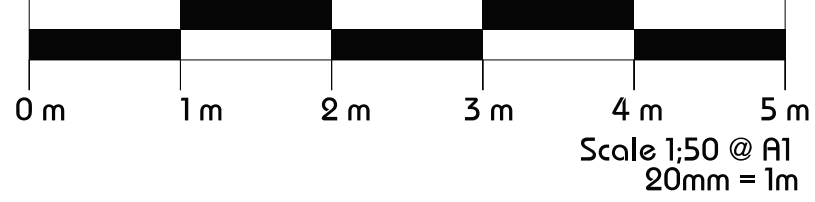


Section A

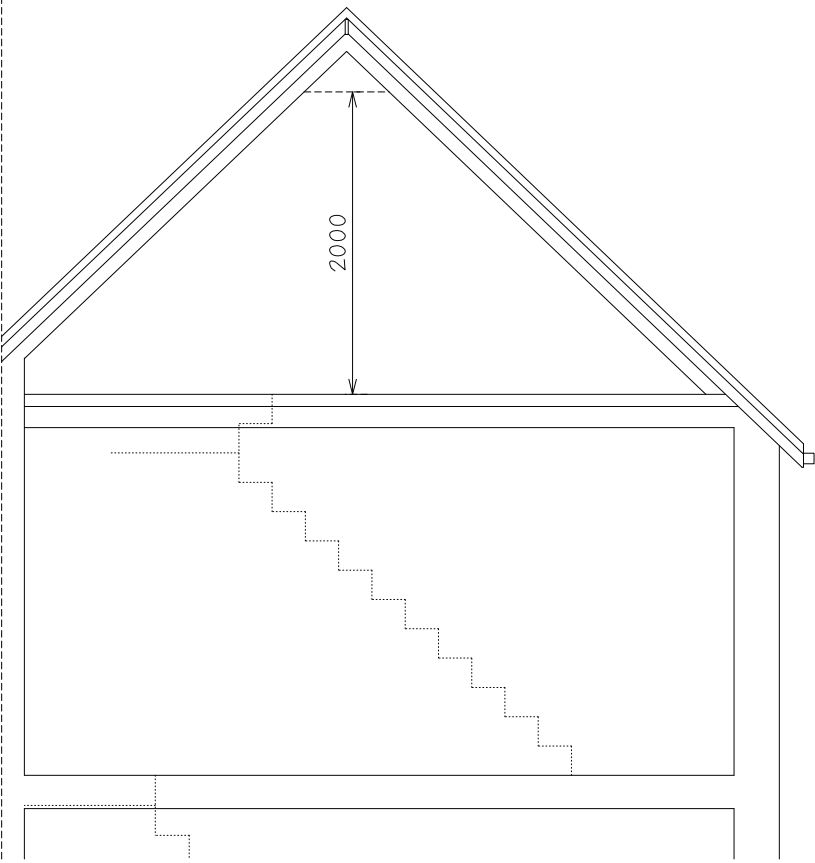

Section B

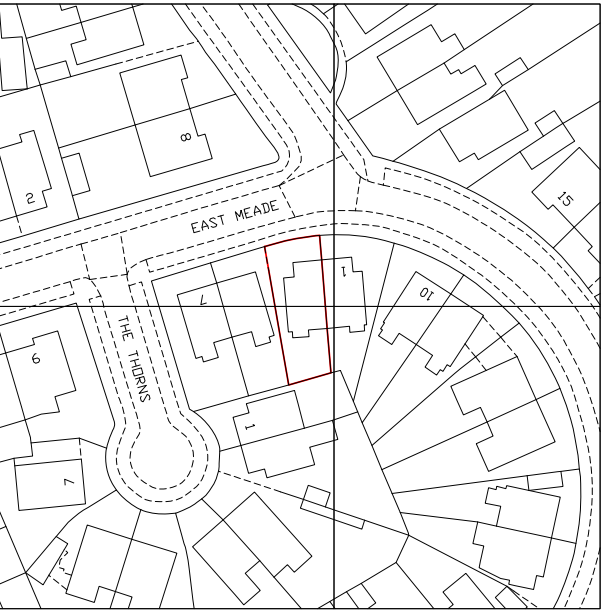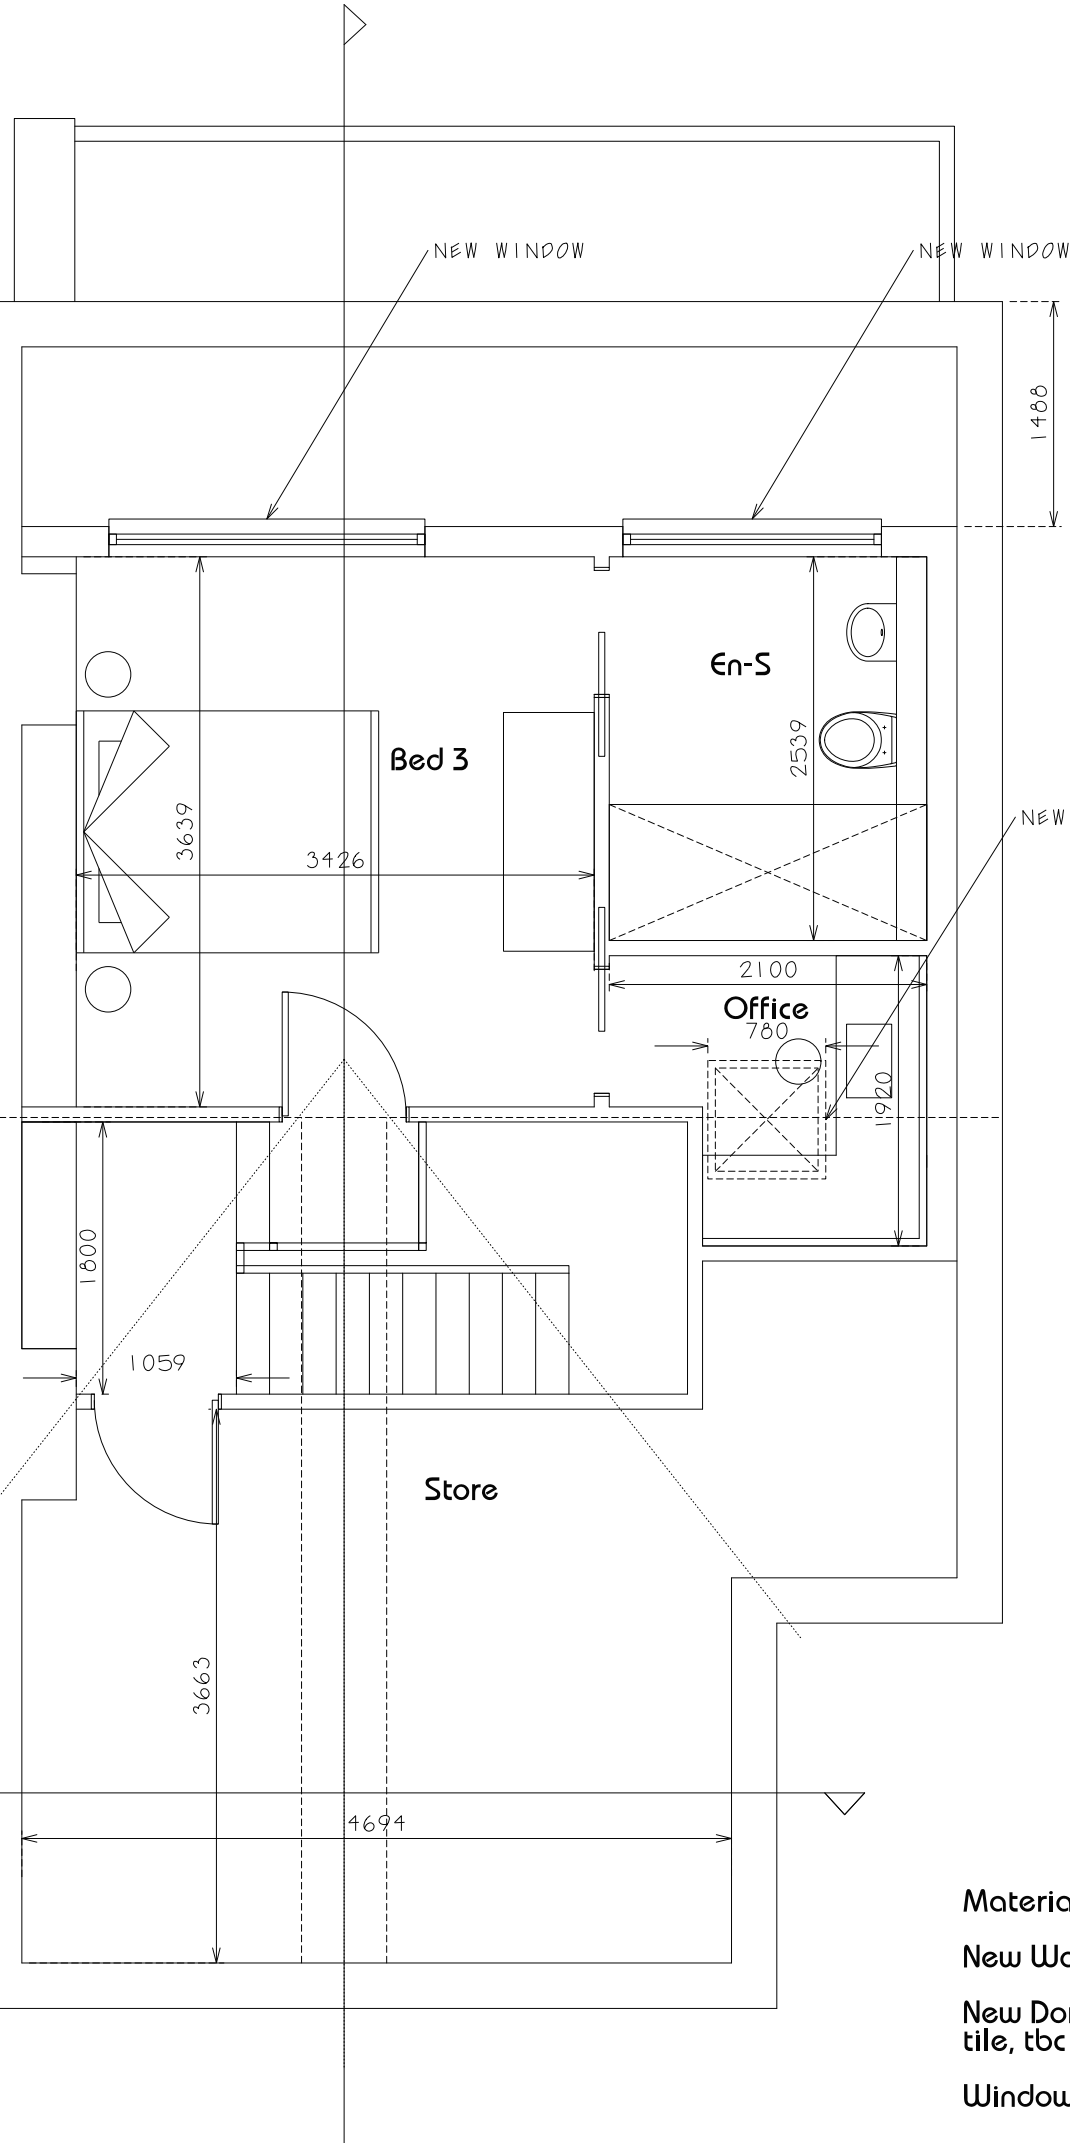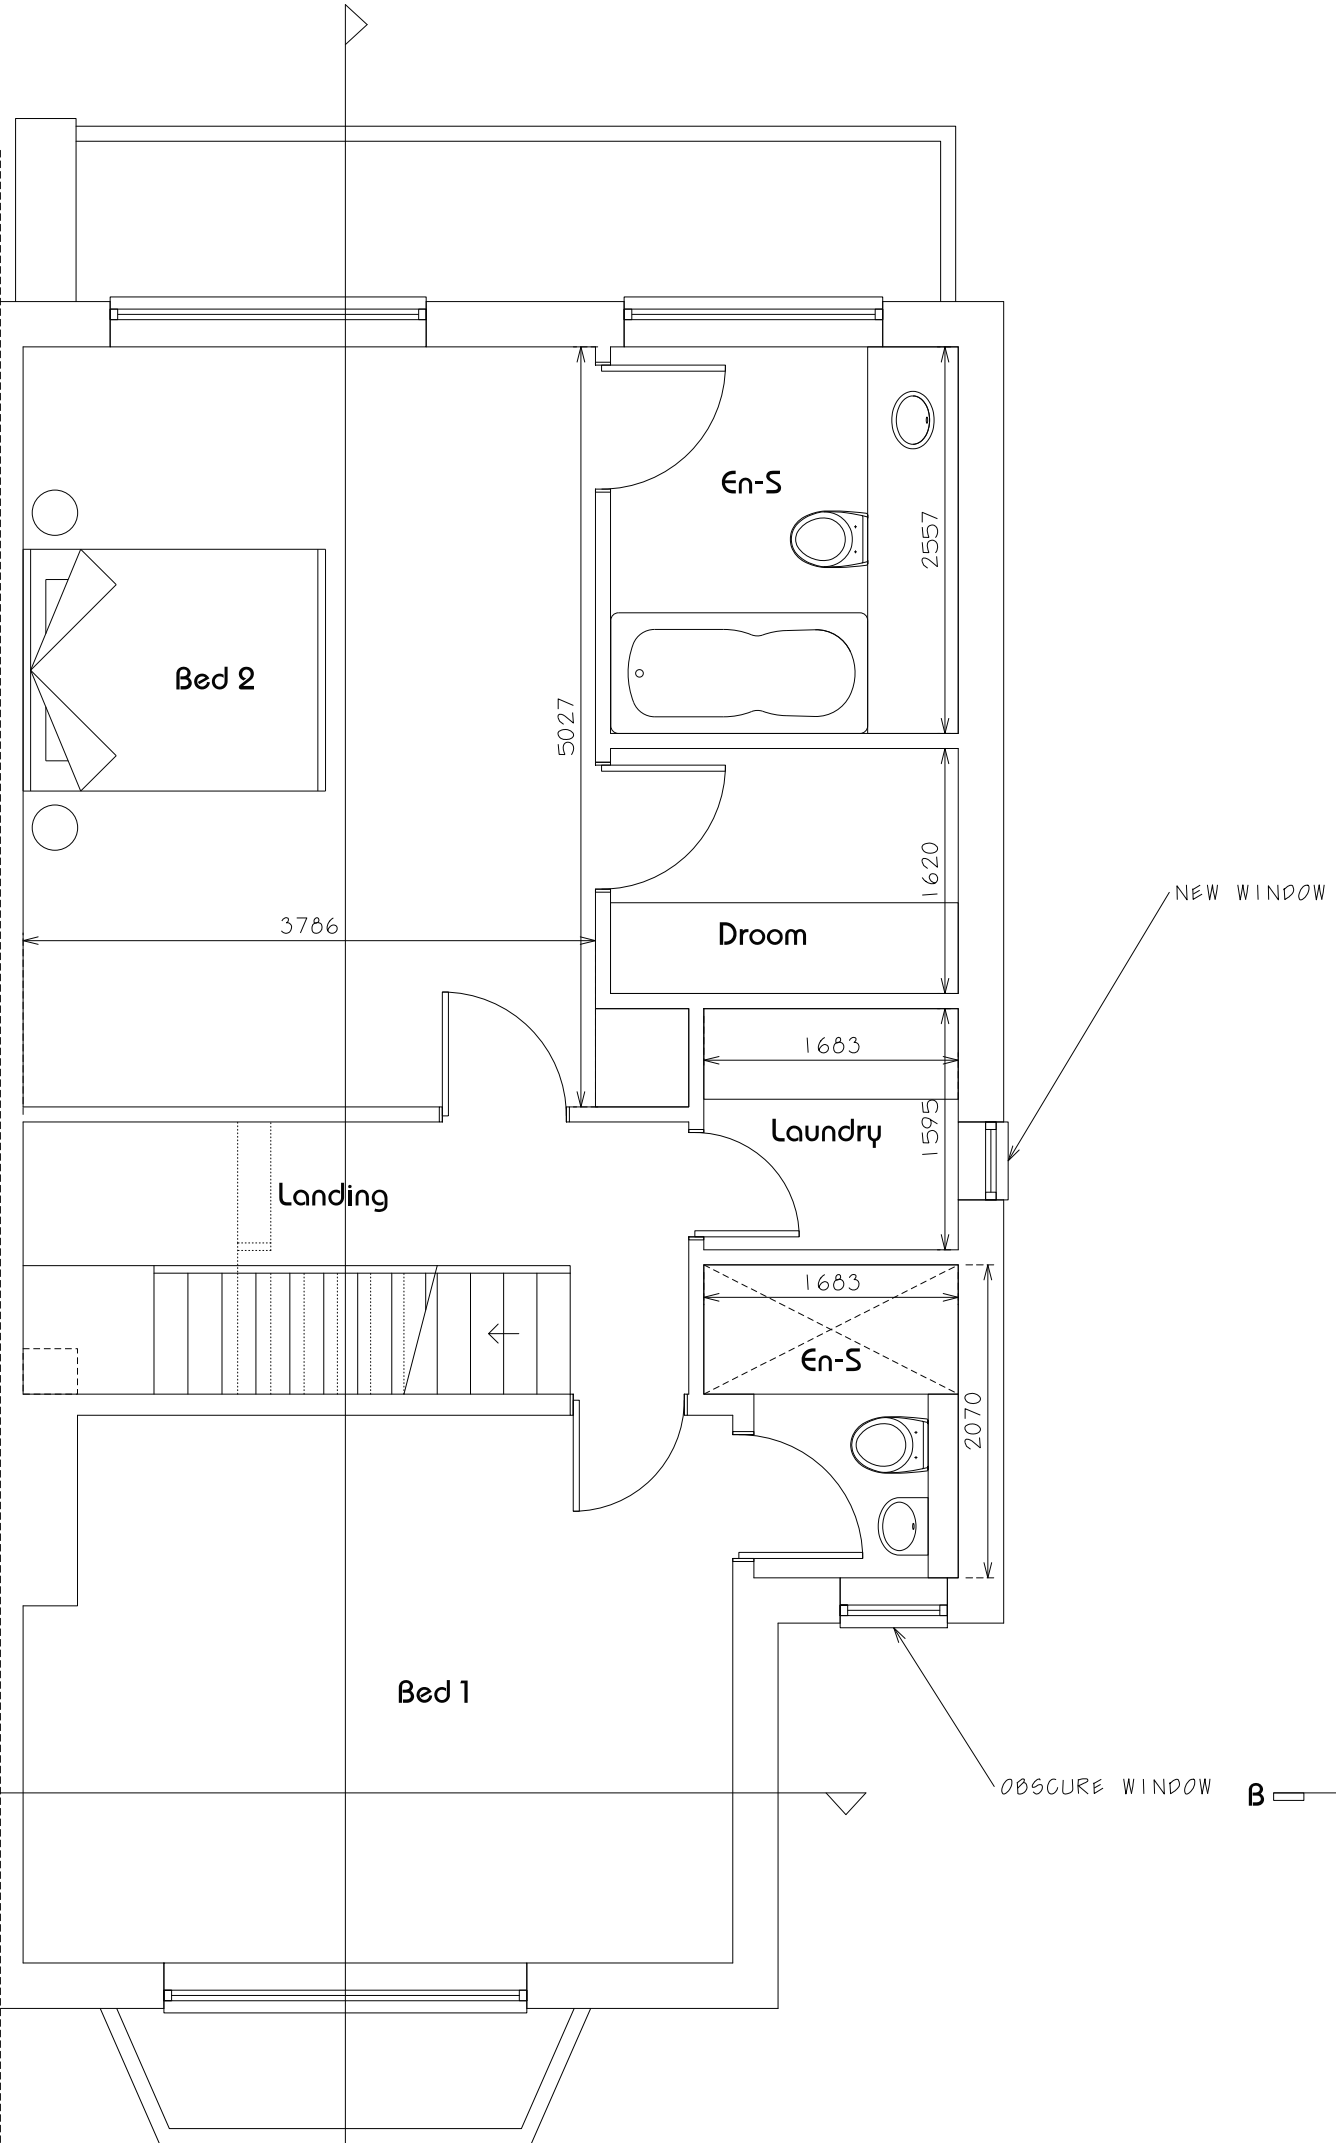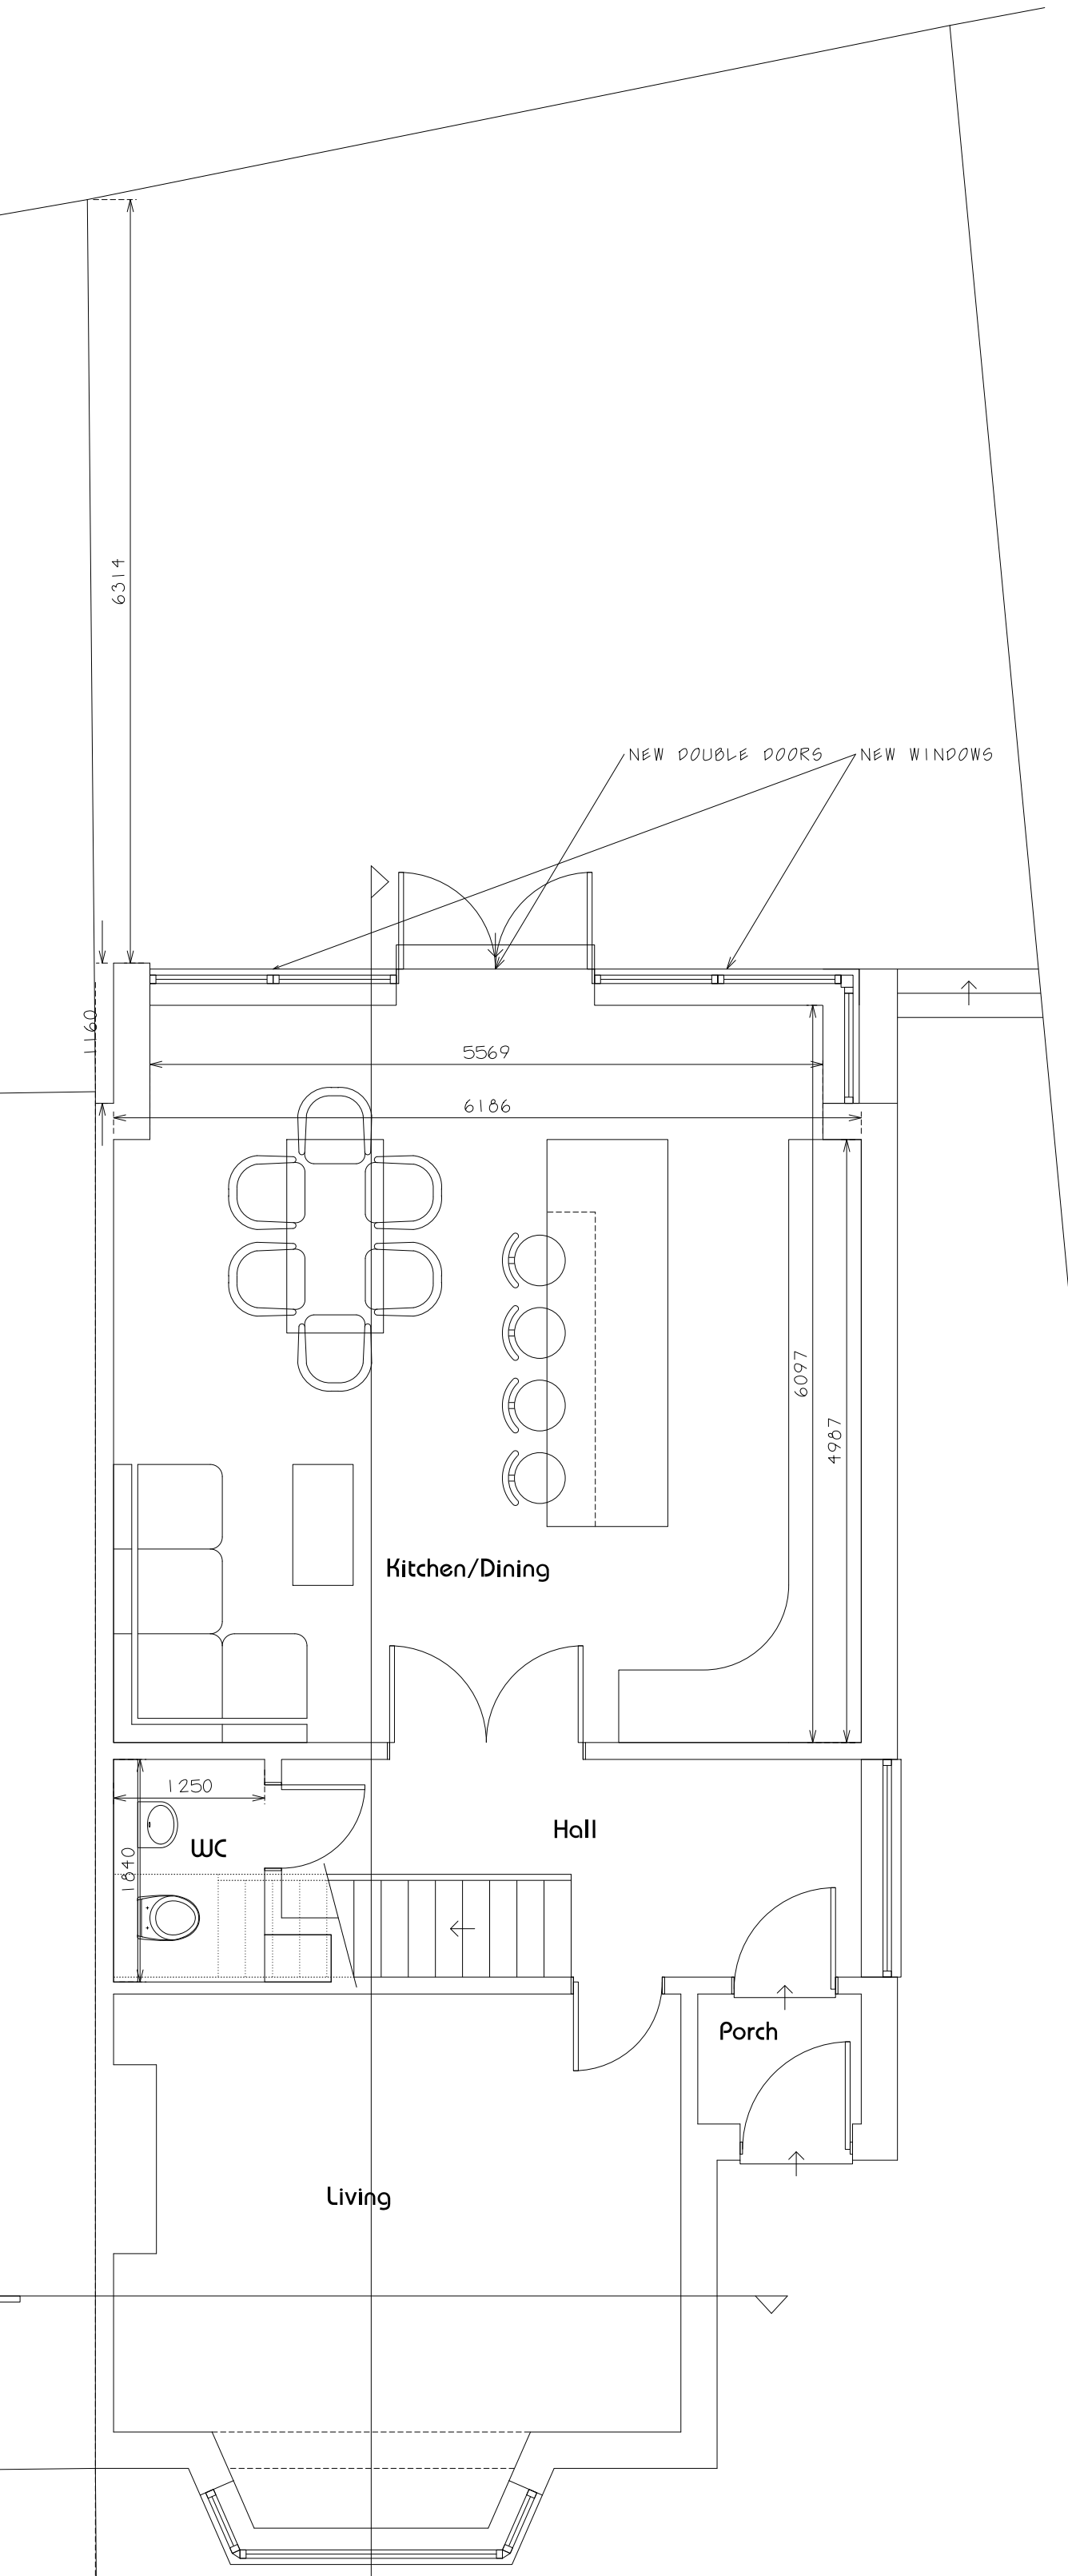

Location Plan @ 1:1250

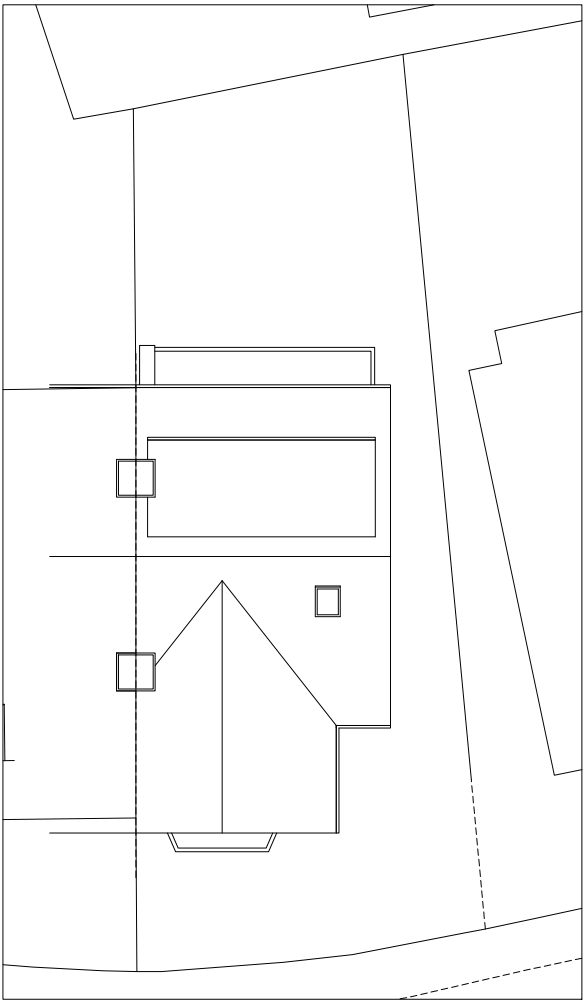

Site Plan @ 1:200

Materials:
New Walls: Brick to match existing
New Dormer: To be clad in zinc or hung rosemary tile to match existing roof tile, tbc
Windows: New and existing to have black casement style upvc frames

linberg design associates limited Suite 8 Unit 10 Century Park, Coppin Road, Blean, Kent, UK RA16 6PL 01303 880385 01303 880385 01303 880385 01303 880385		Proposed Plans, Elevations and Sections	
Project Title: Rear Extension & Loft Conversion 3 East Meade Chorlton-cum-Hardy, M21 8GA	Dwg No.: PP01	Scale: 1 : 50	Revision: C Drawn By / Date: JL