



Conway Architectural Design shall have no responsibility for any use made of this document other than for that which it was prepared and issued. This drawing should not be scaled. Work to figured dimensions only.
All dimensions and levels to be checked on site. No building work is to be started until all relevant approvals are in place. Any discrepancies should be reported to Conway Architectural Design.
This drawing should not be reproduced without written permission from Conway Architectural Design.
Standard Building Regs Notes are to be provided by Conway Architectural Design prior to a building regs application being submitted.

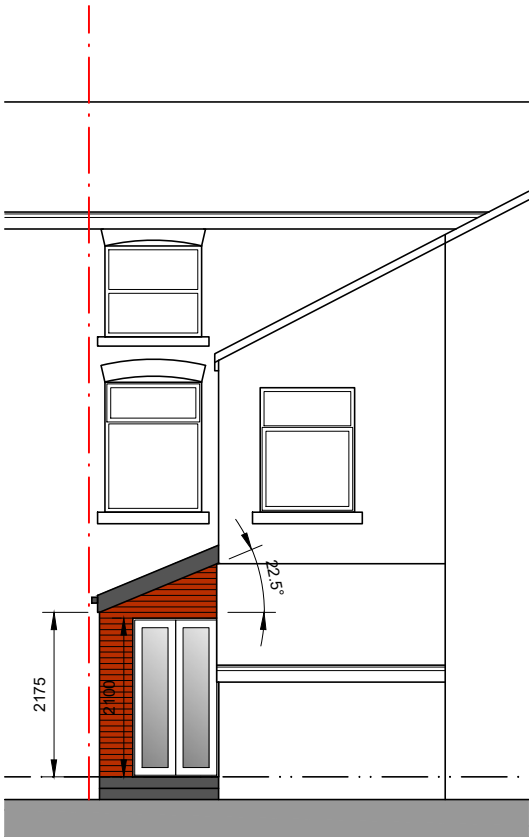

South West Facing Rear Elevation

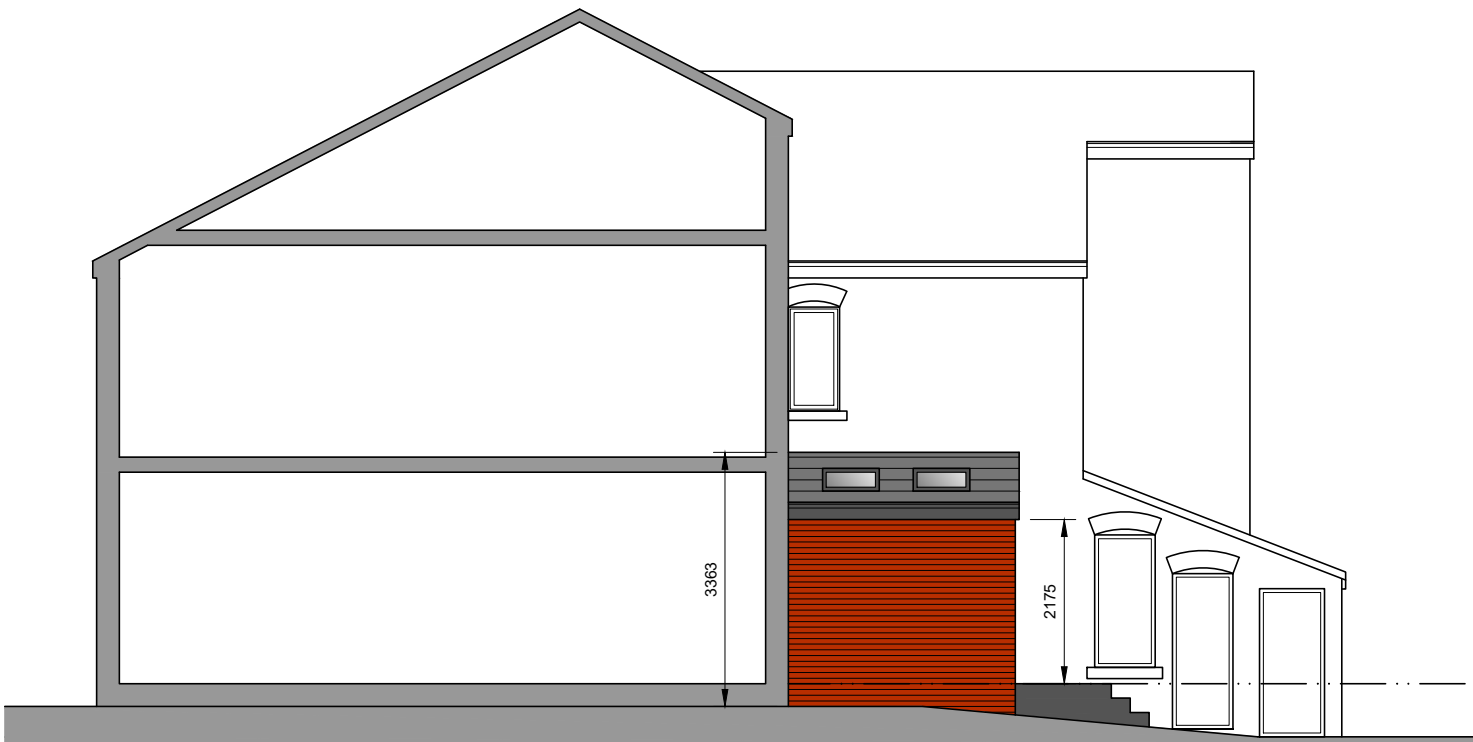

North East Facing Side Elevation

Extension Materials

- | | |
|-----------------|-------------------------------------|
| Brickwork | Ibstock Red multi to match existing |
| Roof | Gray tiles |
| Doors | White Upvc |
| Soffit | Black Upvc |
| Fascia | Black Upvc |
| Rainwater Goods | Black Upvc |

Conway
Architectural
Design

6 Conway Close
Alkington
Middleton
Manchester, M24 1EW

E: conway-design@outlook.com

JOB TITLE :
ADDRESS :
DRAWING TITLE :
SCALE :
DRAWN : xxx

Single Storey Rear Extension
128 Droylsden Road, Newton Heath
Proposed Elevations
1:100 @ A3
DATE : 17.03.20

JOB NO./
DWG NO.

590-08A