


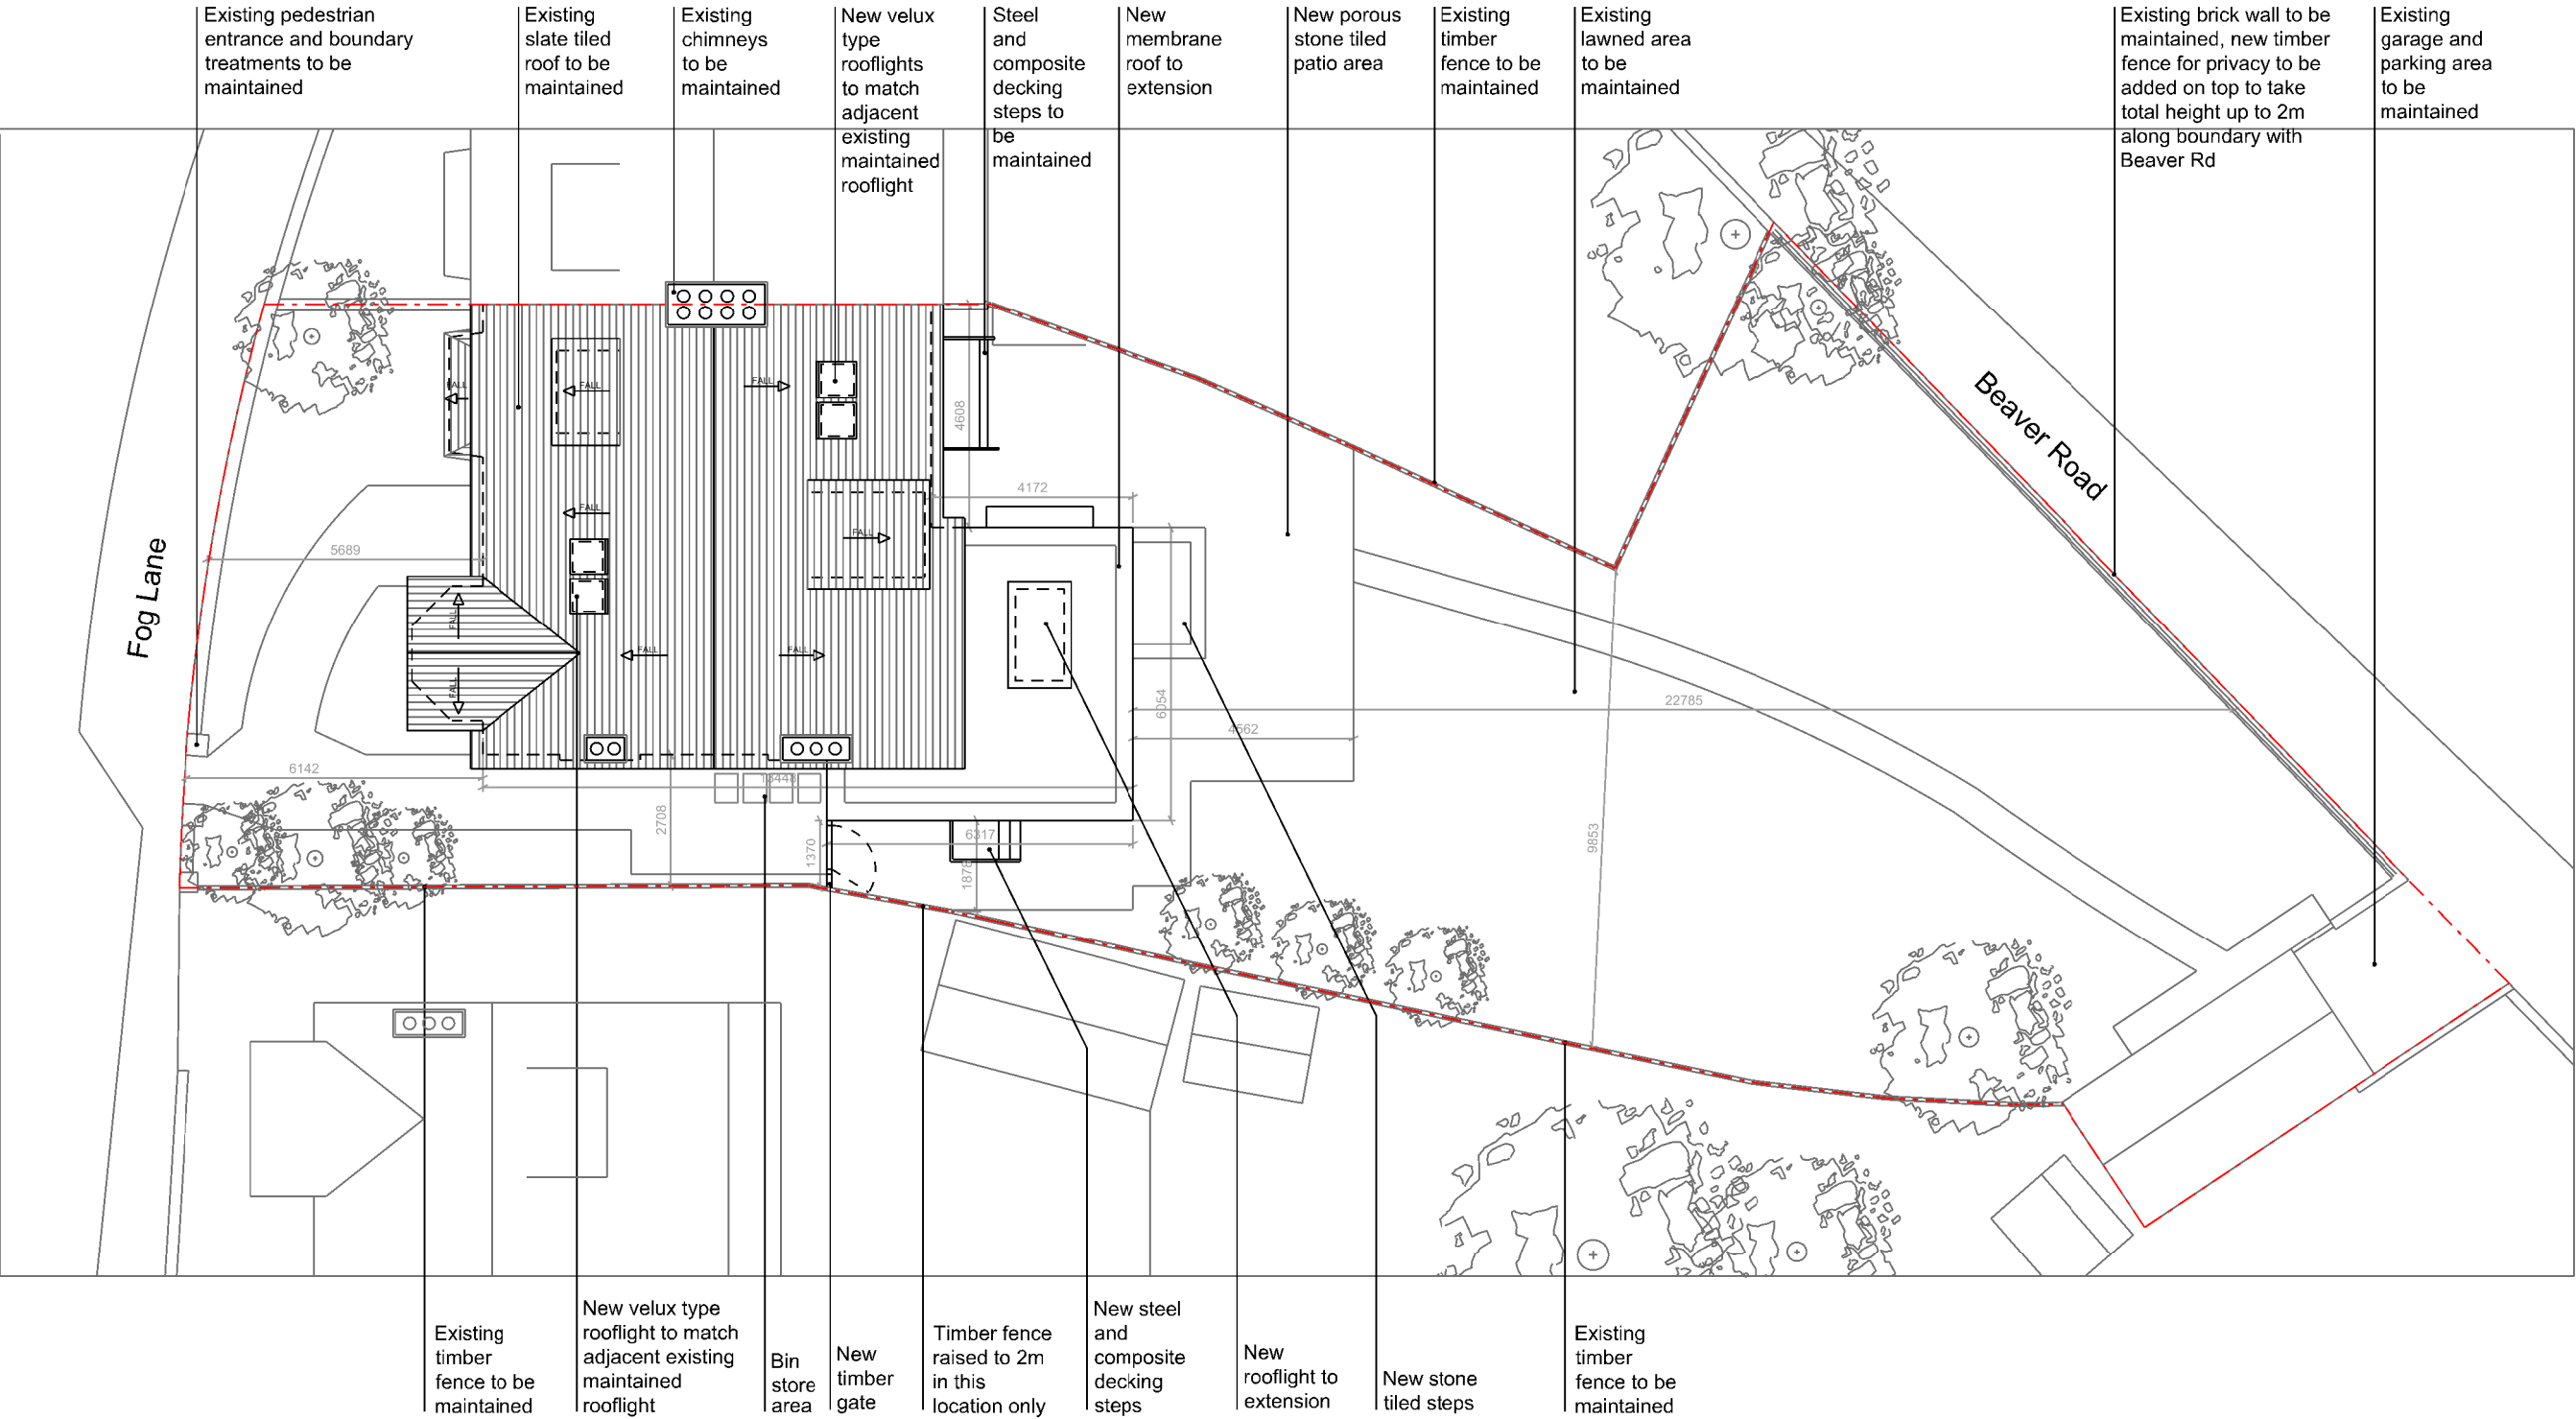

Job number
227


Drawing number
P.02LD.P002

Title
Proposed Site Plan

Scale
1:150@A3

Issue for


Date
25.05.21

 

Rev/Date


Do not scale
this design and drawing
is the copyright of
Andrew Wallace Architects
and Interior Designers and
may not be reproduced
in any form whatsoever
without his prior express
written consent



Proposed Site Plan

 


Do not scale
this design and drawing
is the copyright of
Andrew Wallace Architects
and Interior Designers and
may not be reproduced
in any form whatsoever
without their prior express
written consent

Proposed Ground Floor Plan

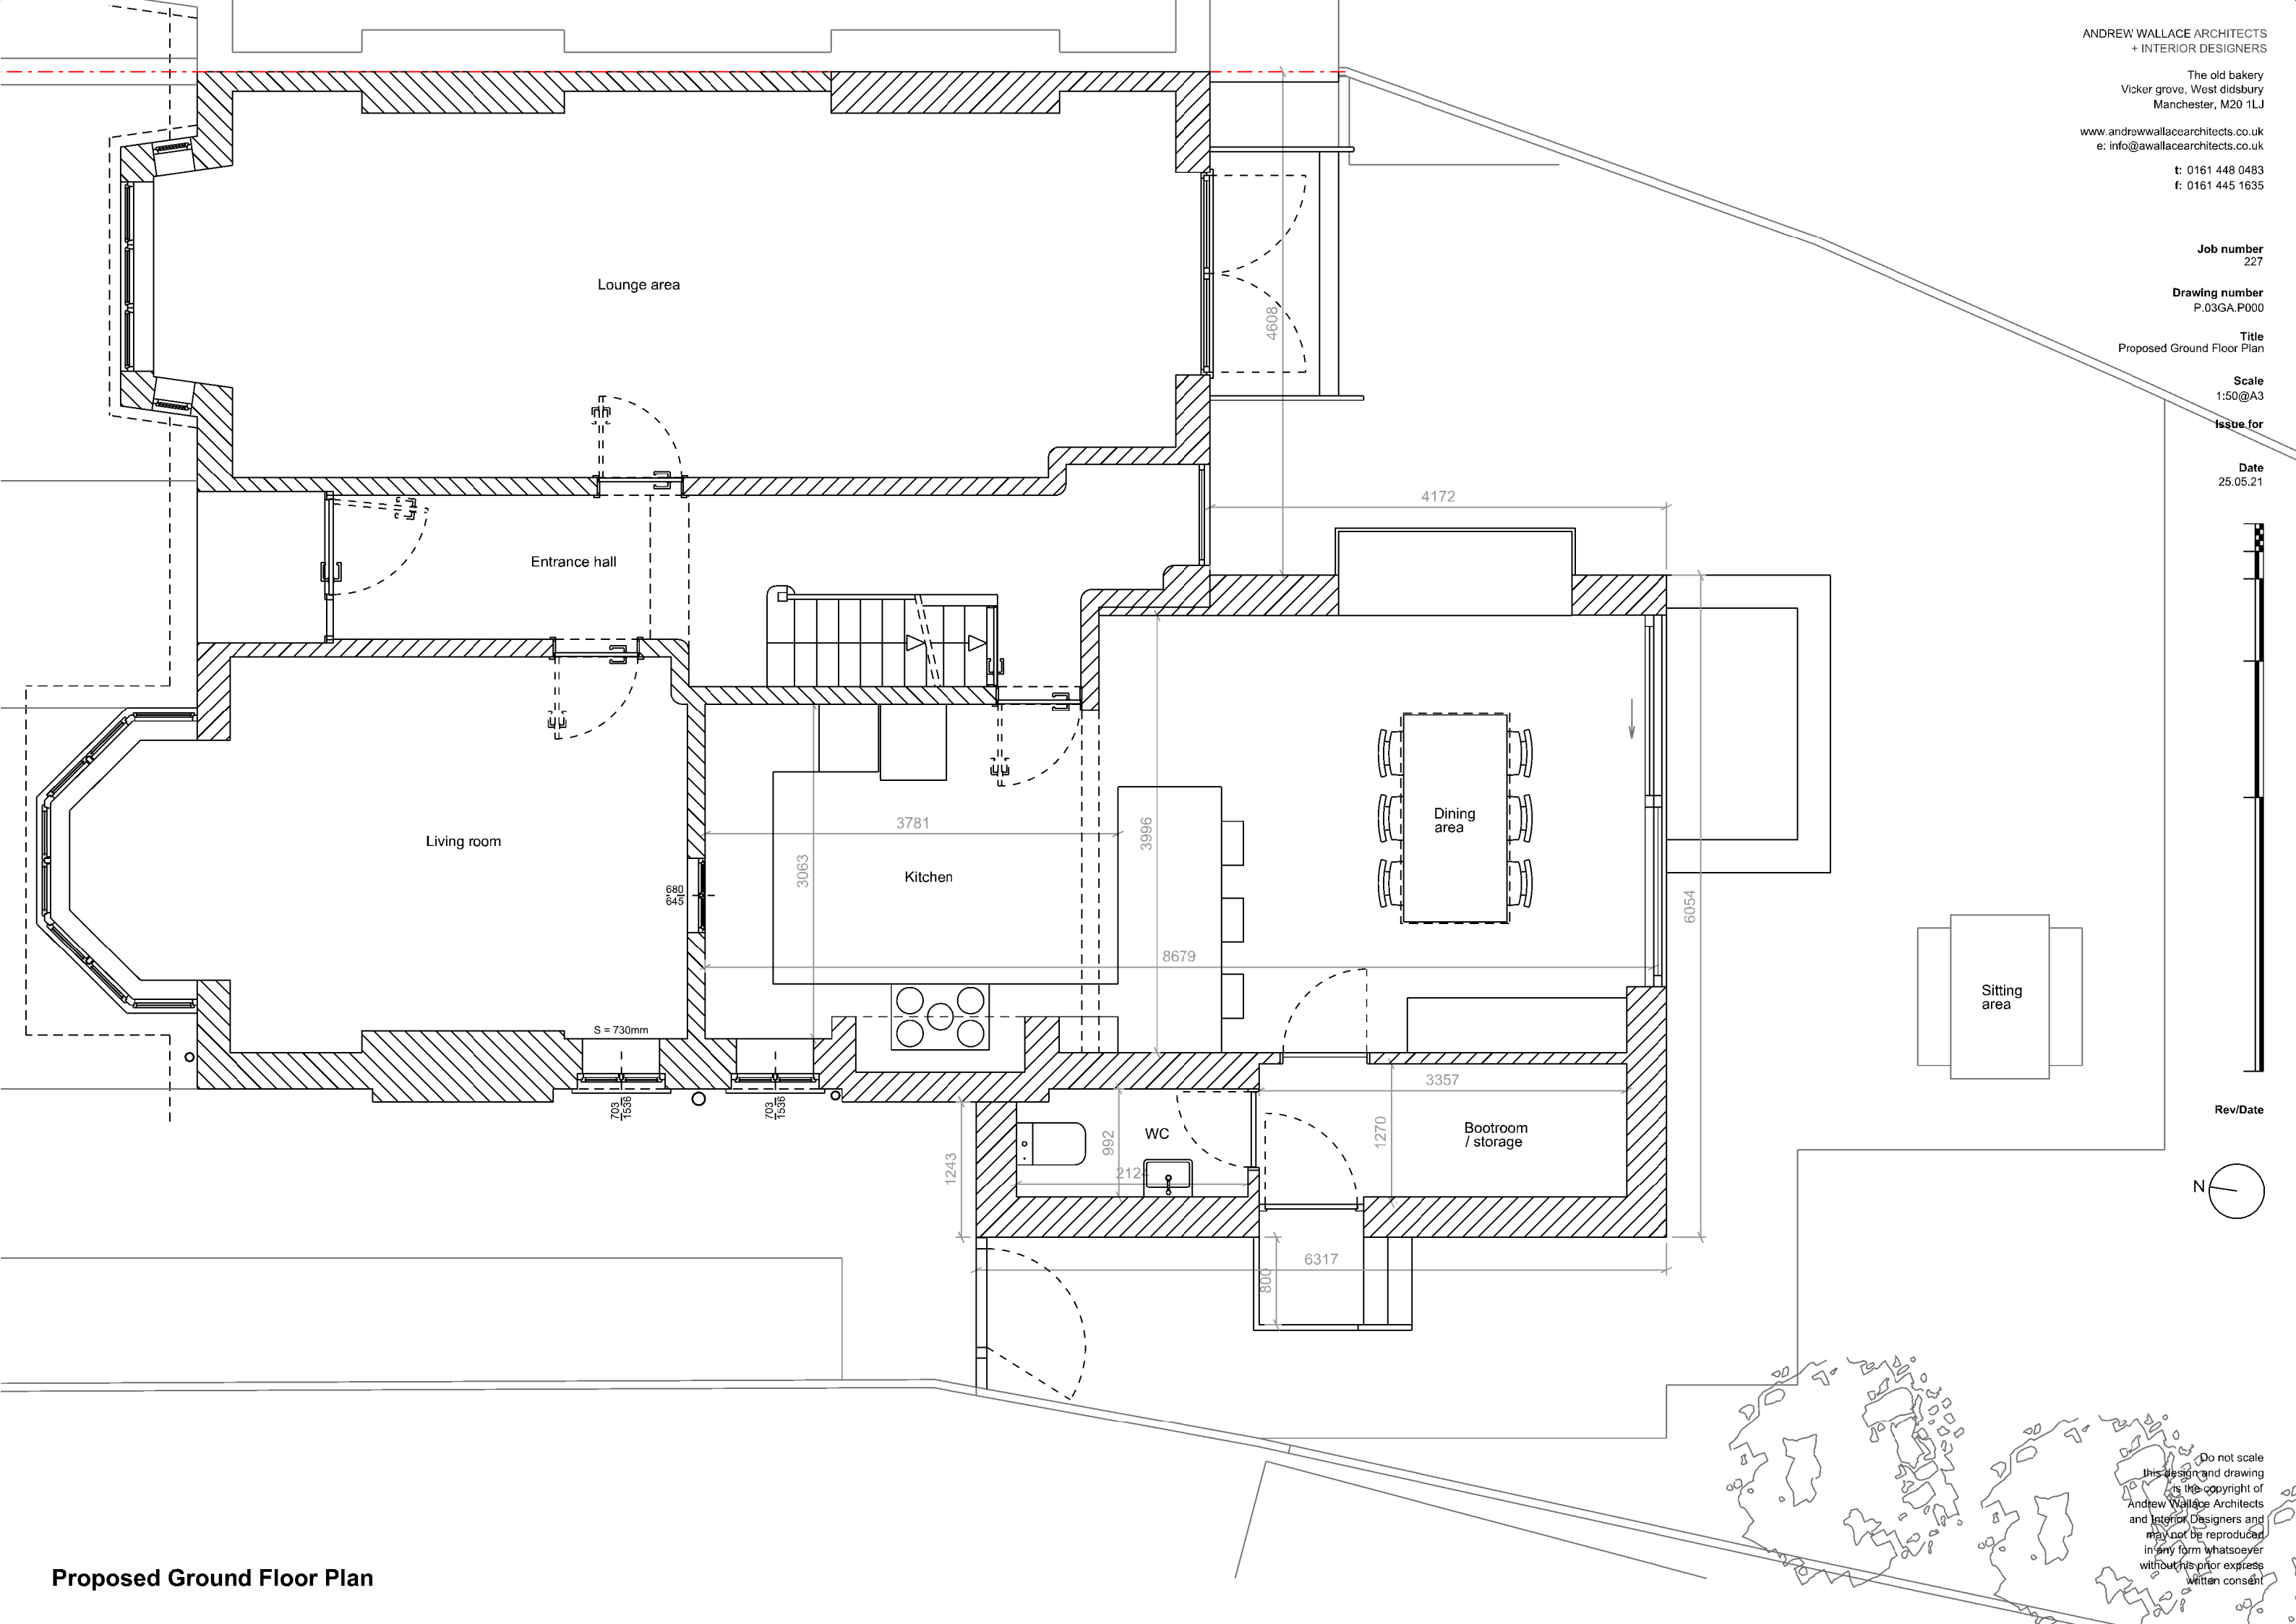


 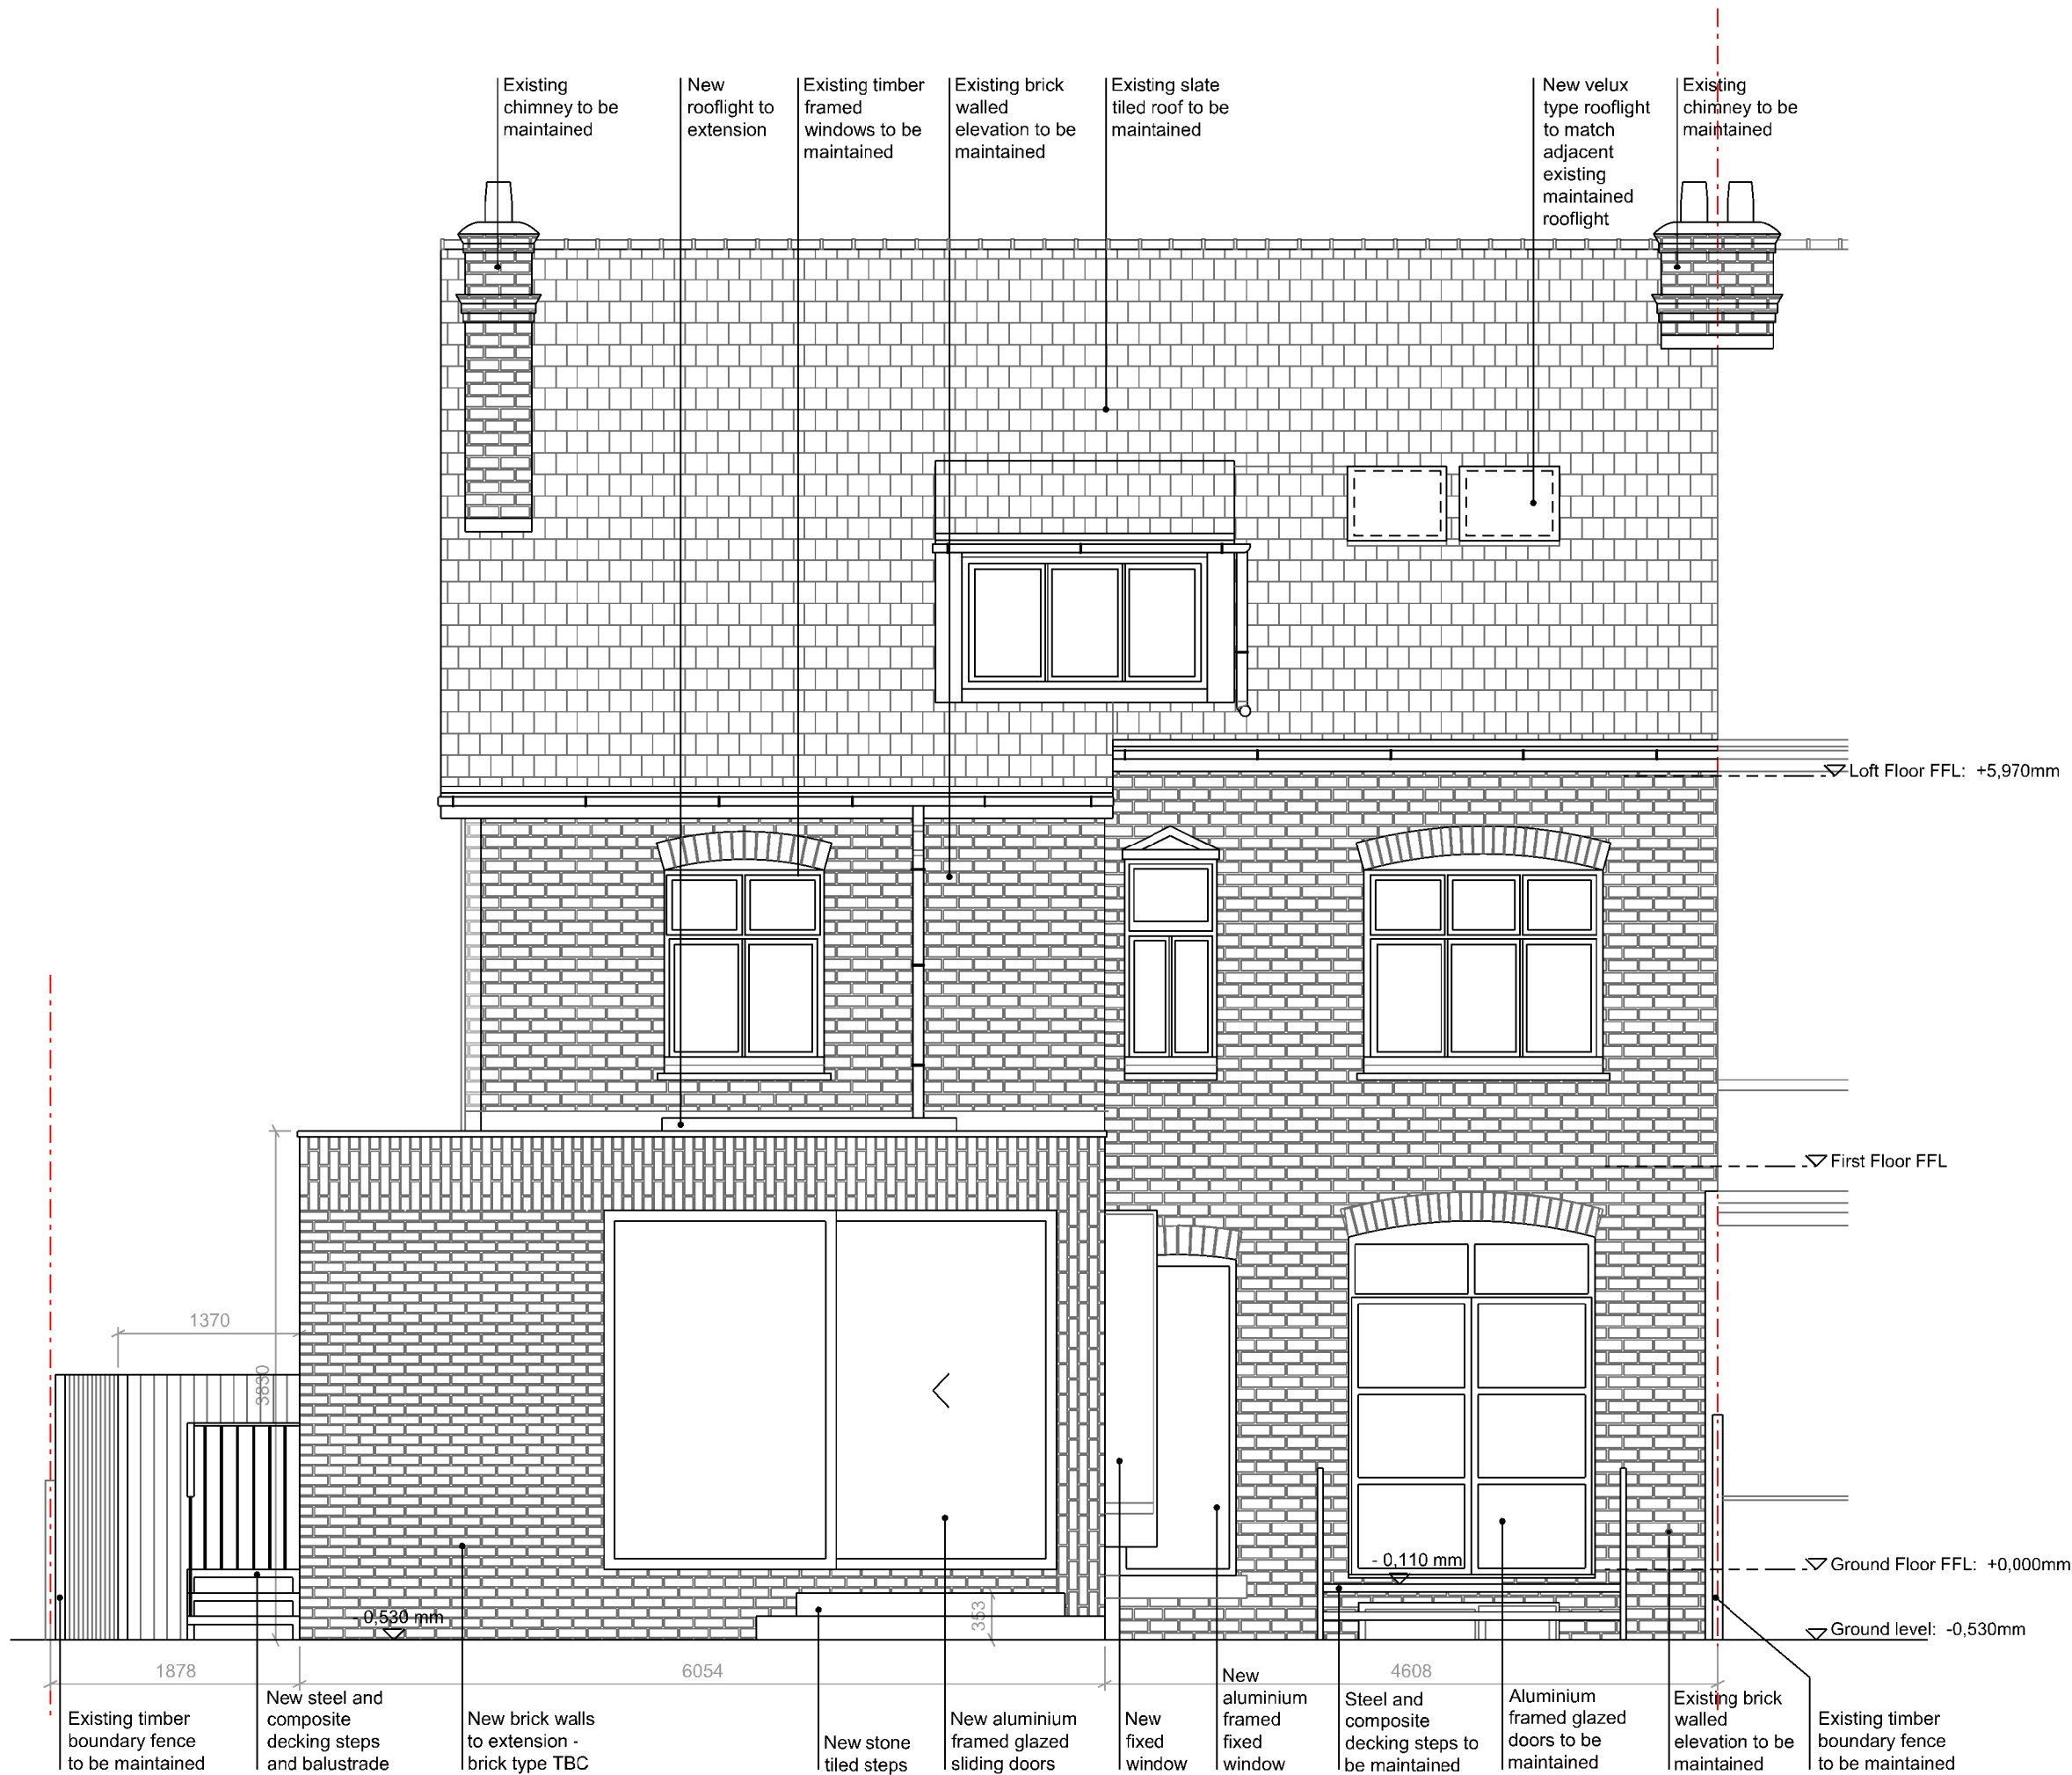


Proposed South Elevation

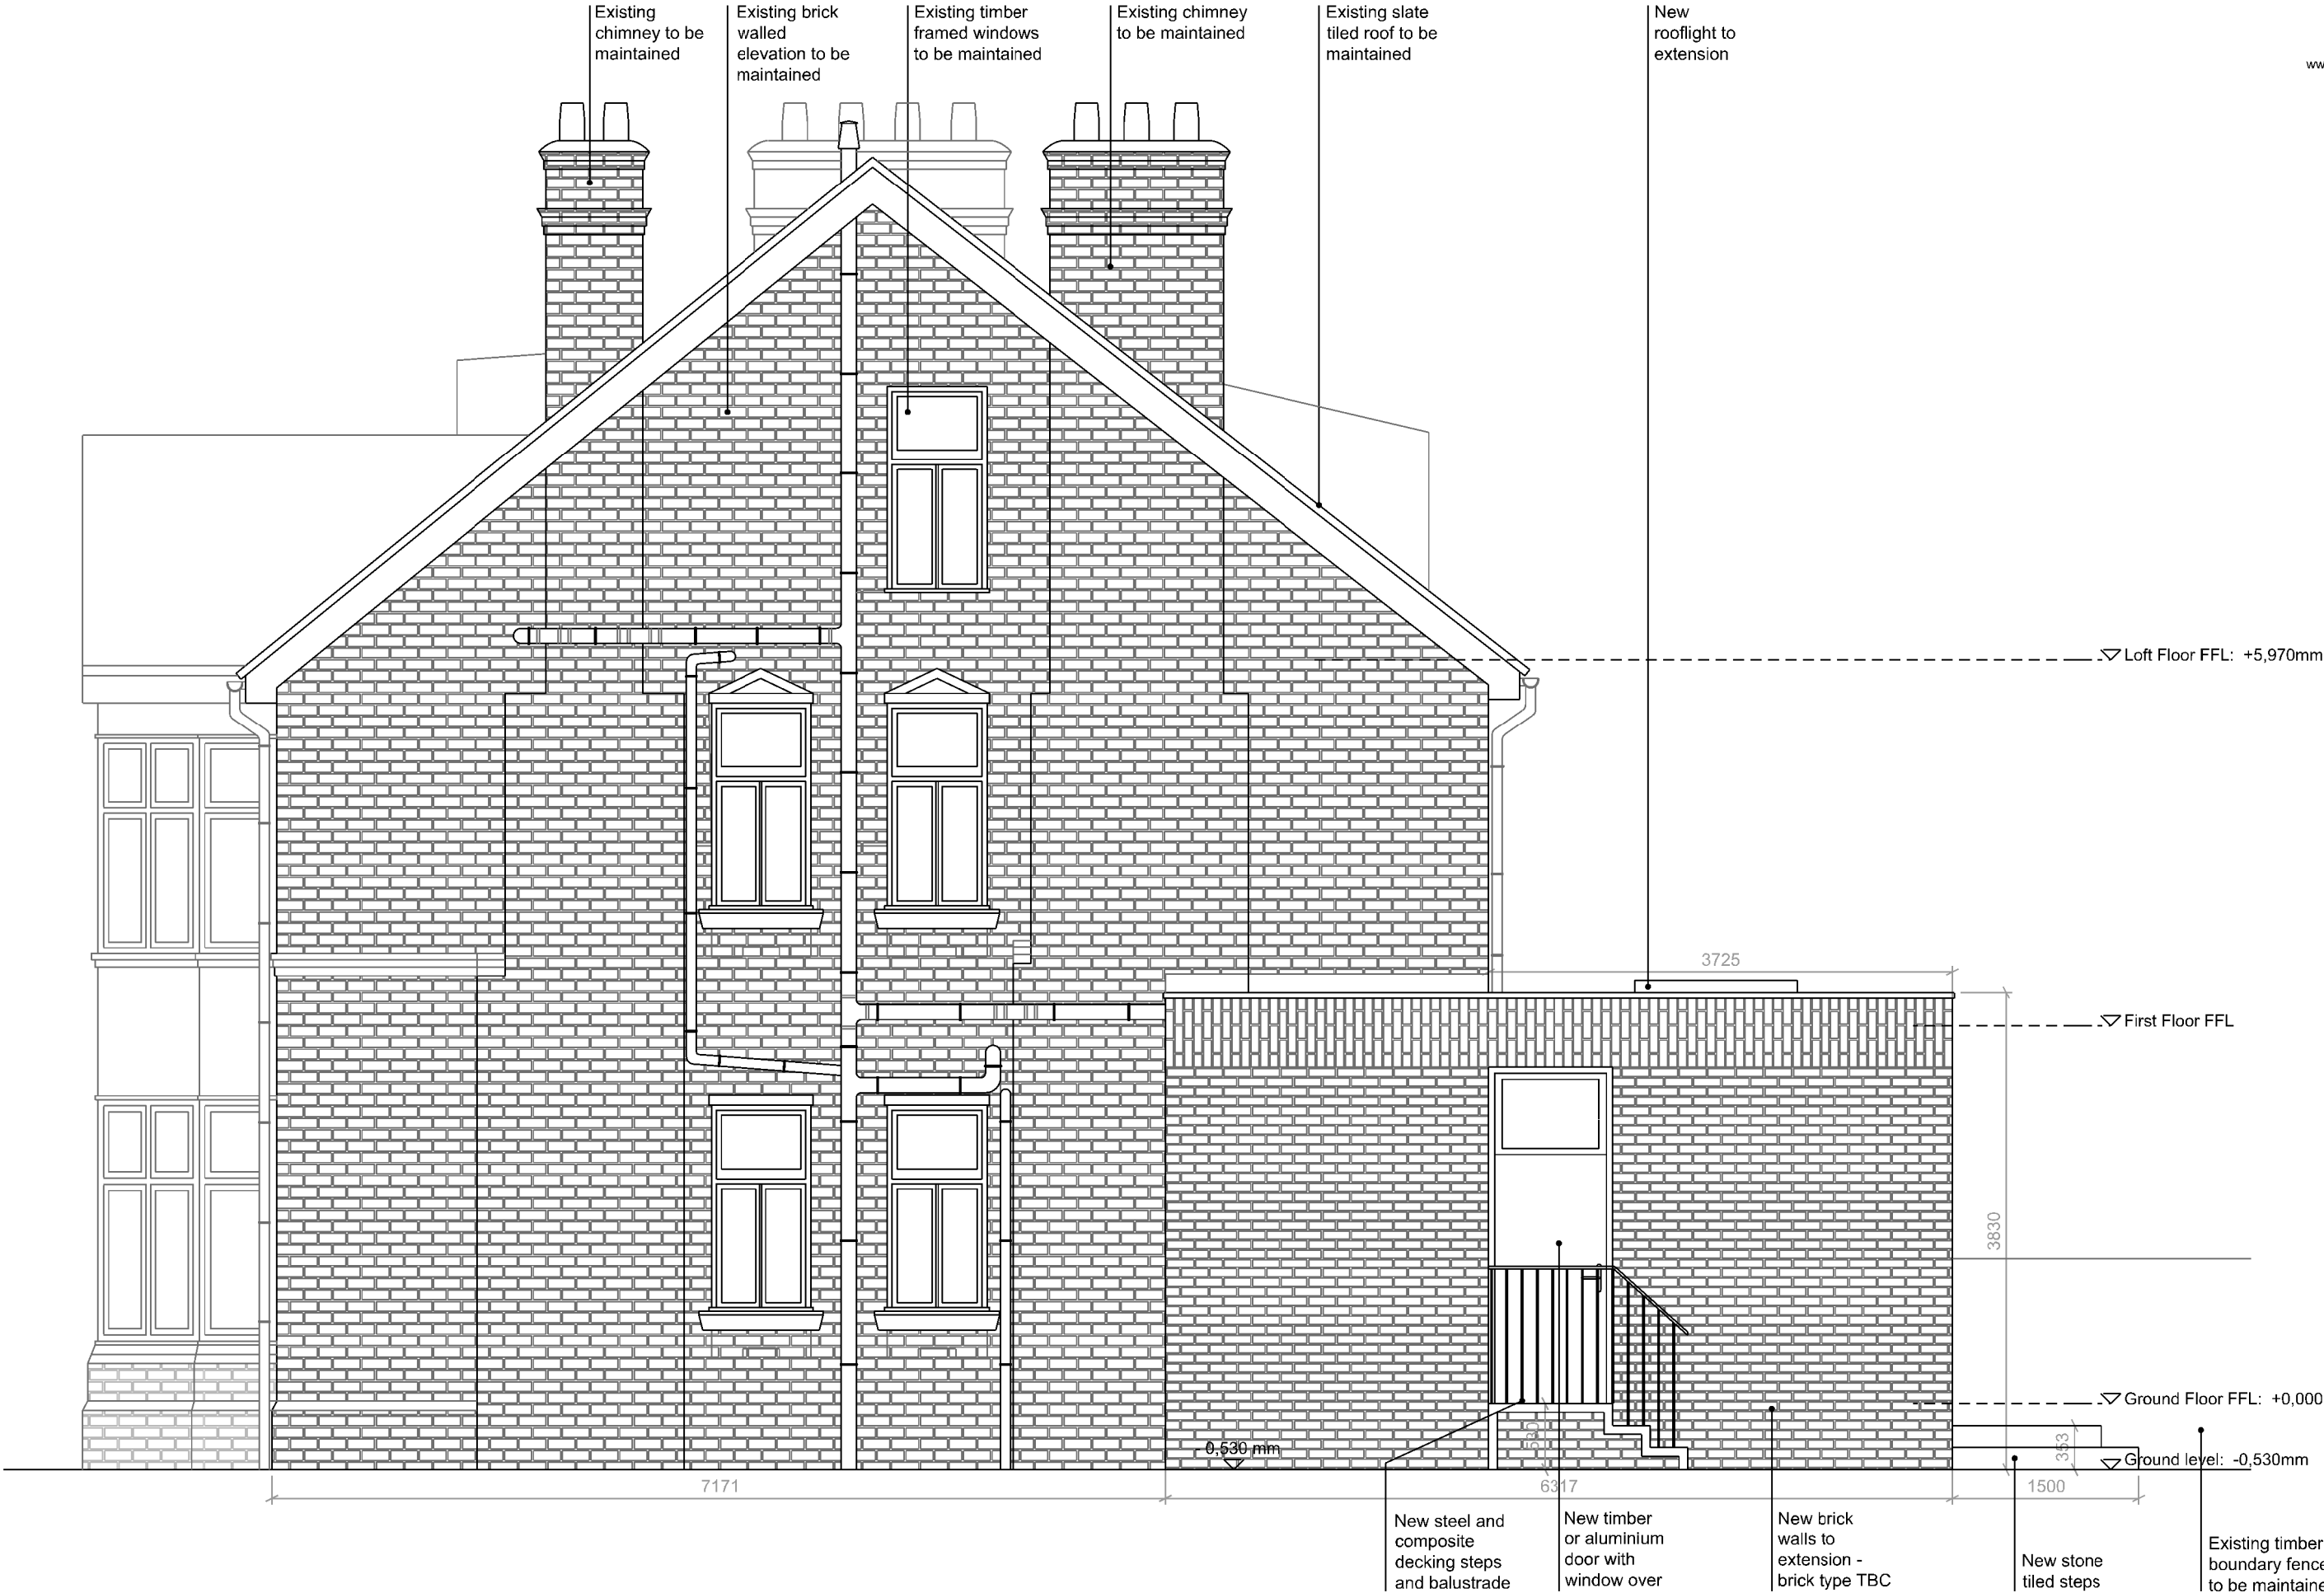

Proposed West Elevation

 

Proposed North Elevation

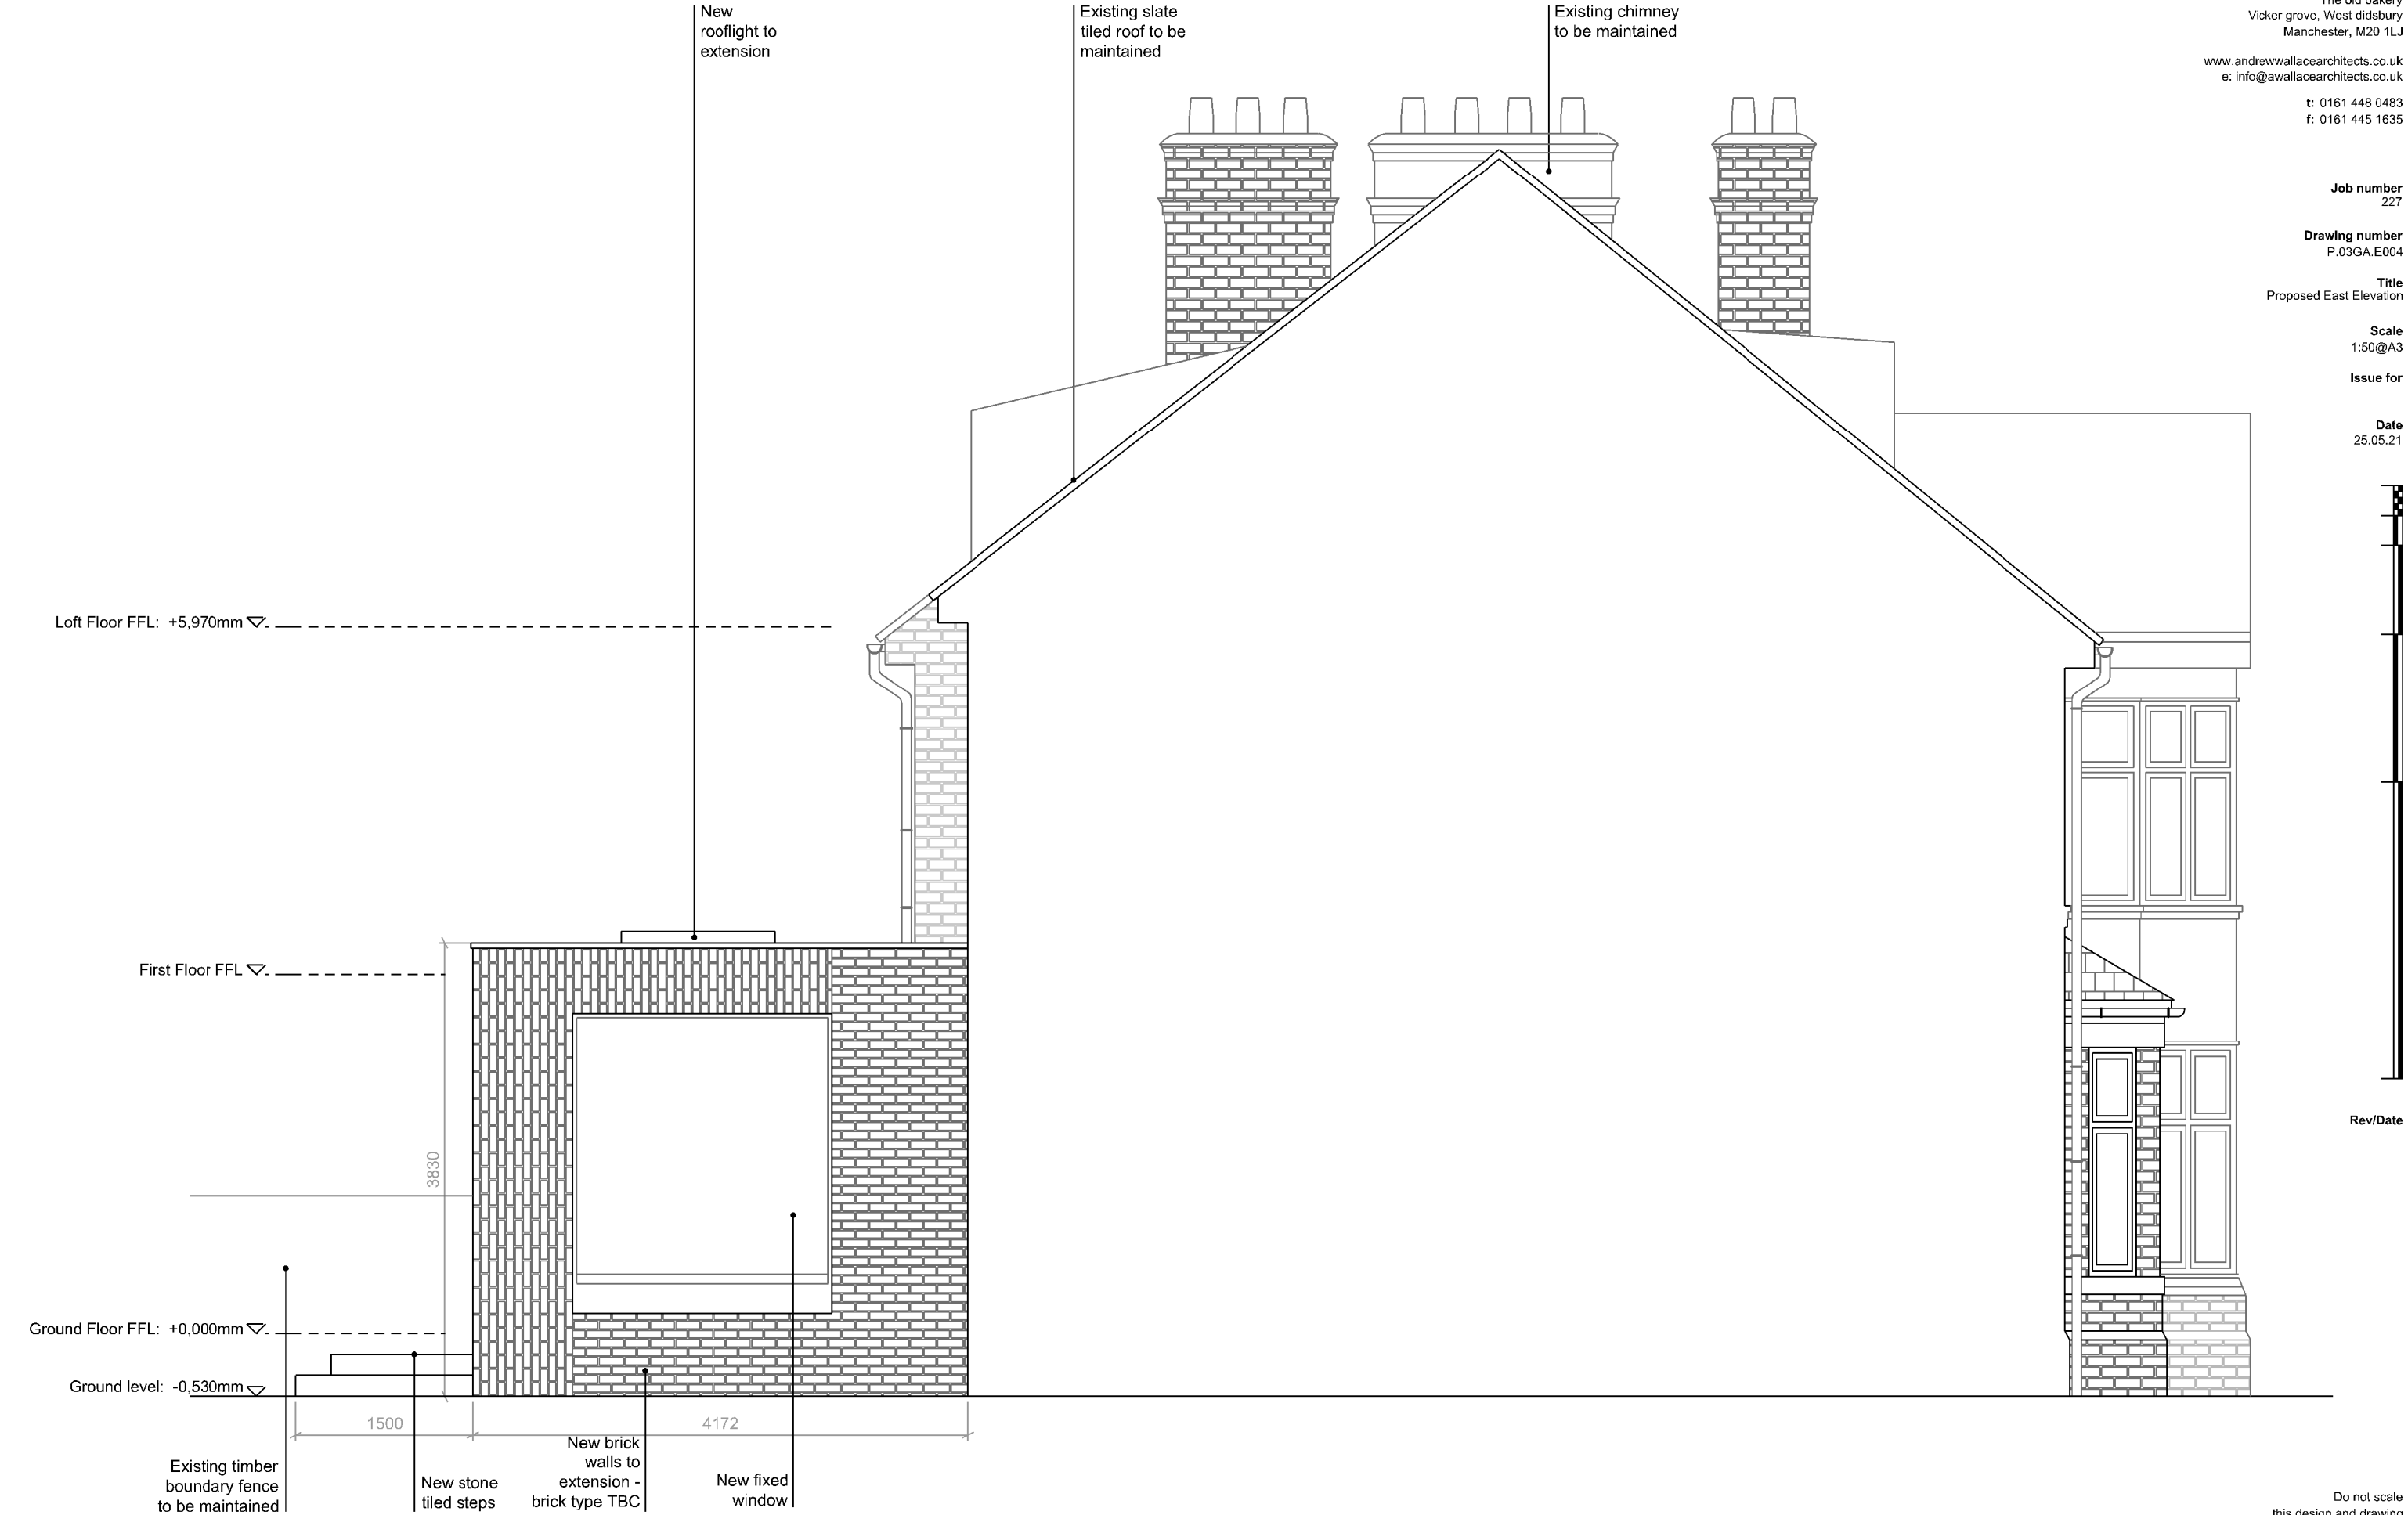

Proposed East Elevation