


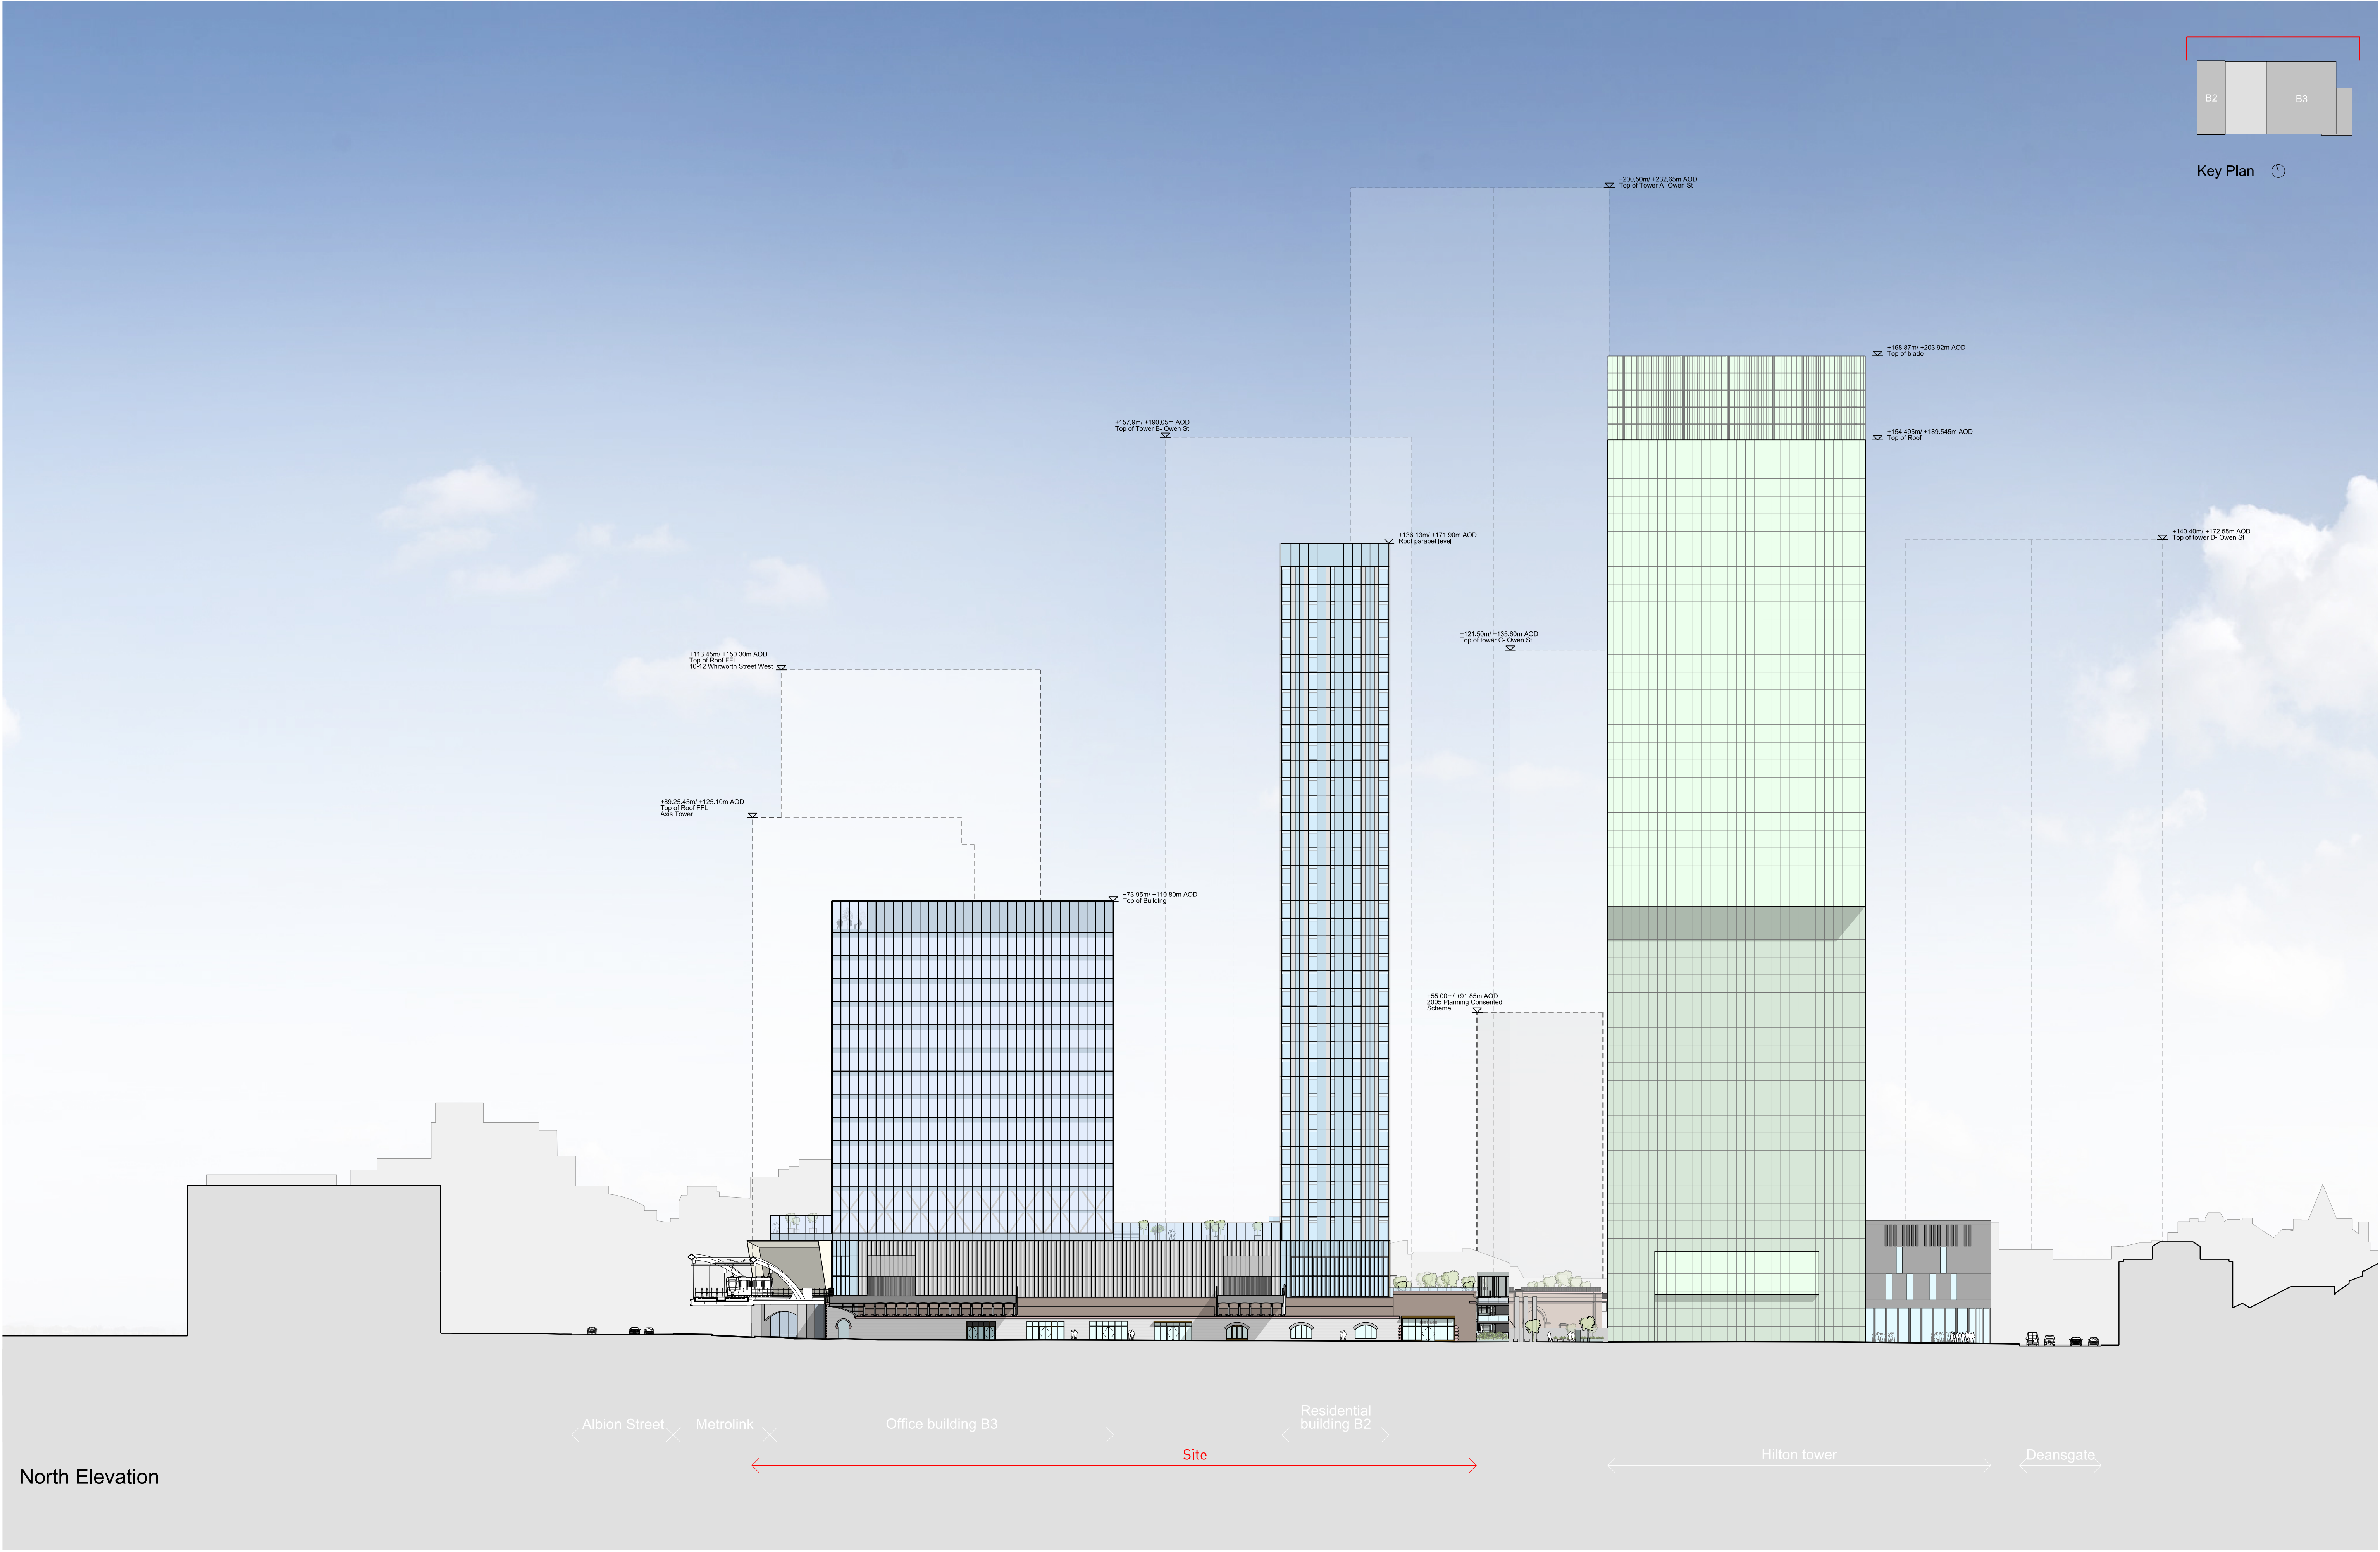

North Elevation

This drawing is copyright Do not scale off dimensions. All dimensions to be checked on site by contractor. Contractor to report any dimensional discrepancies, errors or omissions prior to commencing on site.	Rev/	Date	Description	Rev/	Date	Description	North	Project Title			Status		MANCHESTER Riverside, 4 Commercial St Manchester M16 4RD +44 (0)161 835 2342 www.simpsonhaugh.com LONDON 5-8 Roberts Place London EC1R 6BB +44 (0)20 7549 4000 mail@smpsonhaugh.com	
	00	03-07-2020	Listed Building Application					Former Bauer Millet Site			Planning			
	01	04-04-2022	Listed Building Application					Drawing Title			Job No	Drawing No		Revision
								Masterplan - Proposed North Elevation			10053	10053-MP-A-B5D9-G200-E-N-101		01