



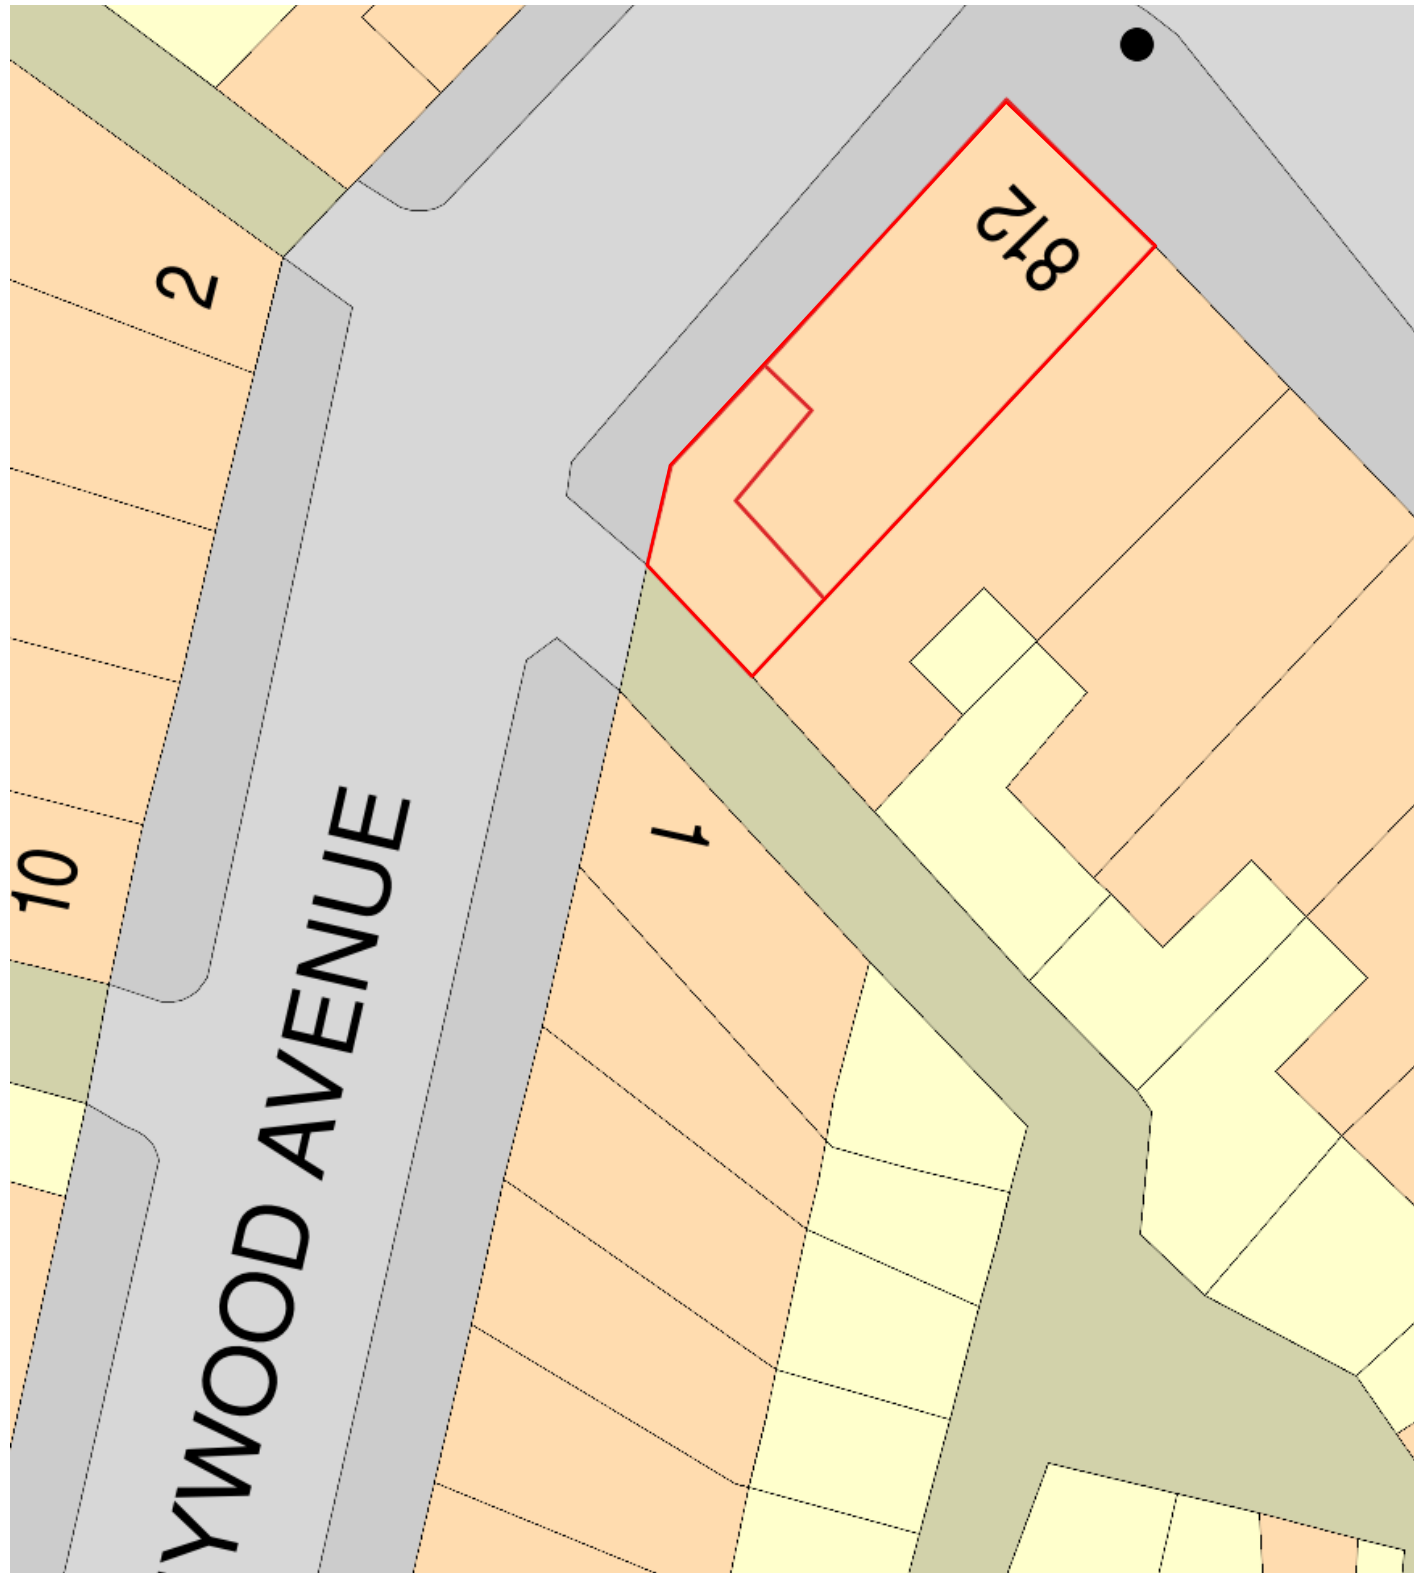

This drawing must not be reproduced without permission from NM Architectural Services LTD. DO NOT scale of this drawing. All Dimensions are to be checked on site by the contractor/sub contractor. Any discrepancies to be reported to NM Architectural services LTD.

Client Name: Sumiya Natsagdorjag	Drawing Title: Site & Locations	Project Type: Conversion of an existing commercial to residential Flats		Check By: MN	Date: 26.05.2021	Revision Notes & Date:	25 Brown Lane, Heald Green, Cheadle, Stockport Cheshire SK8 3RR	
Project Address: 812 Hyde Road, Gorton, Manchester, M18 7JD	Drawing Type: Change of Use Planning application	Dwg No:	HRU-001	Scale: As Shown	Rev: -			

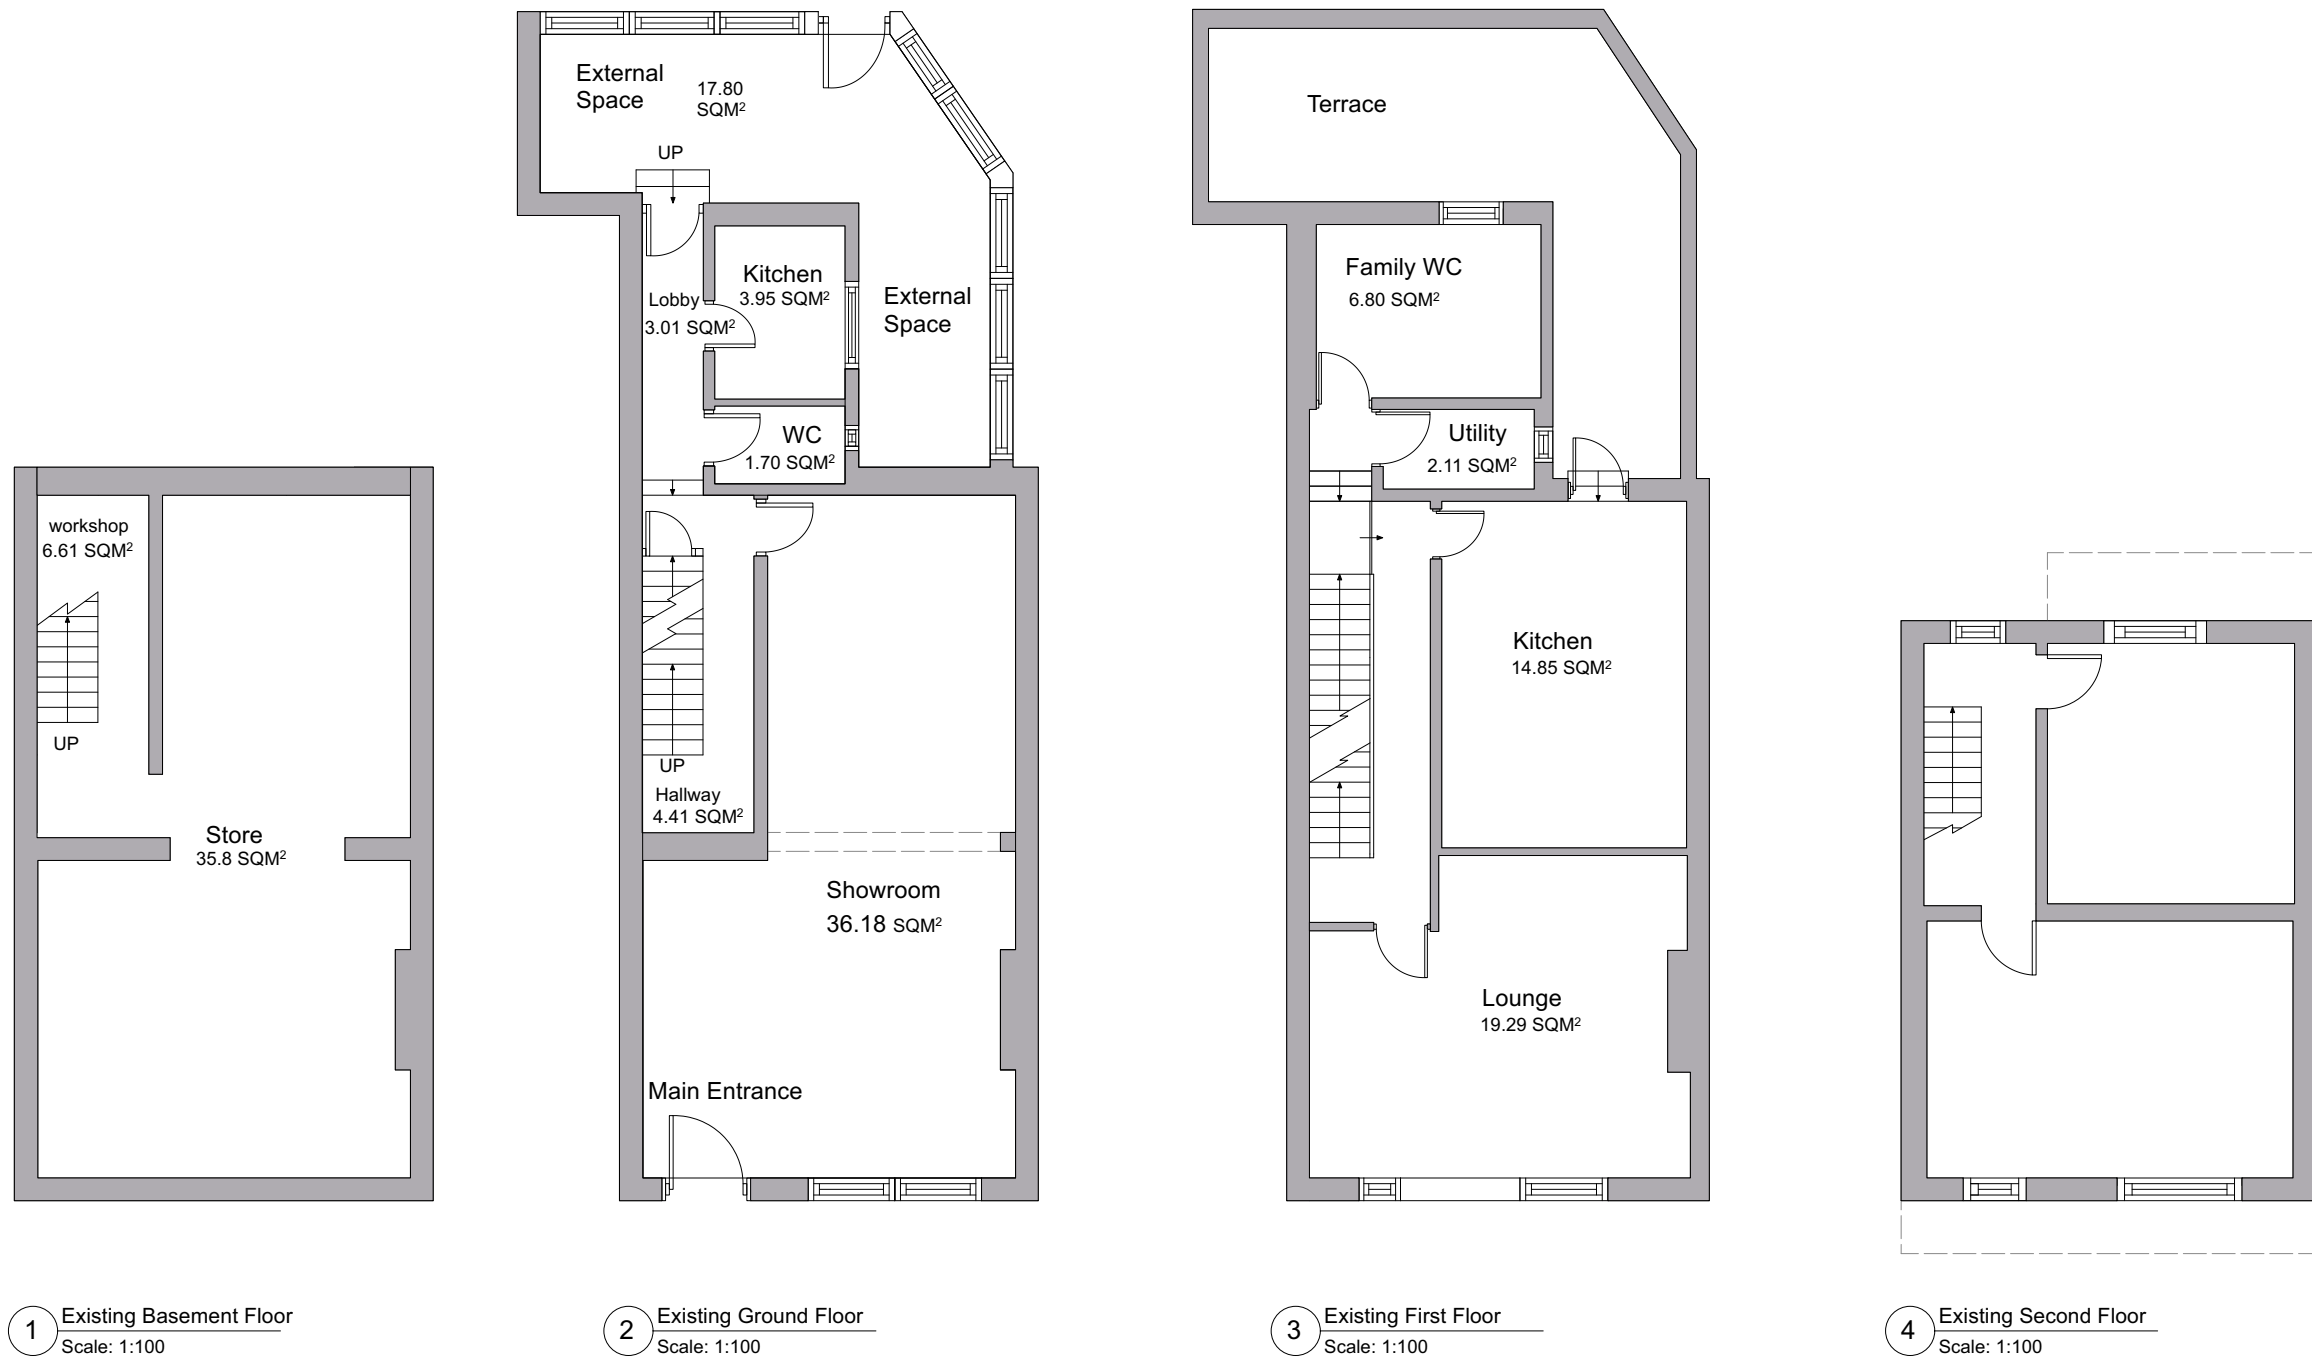


This drawing must not be reproduced without permission from NM Architectural Services LTD. DO NOT scale of this drawing. All Dimensions are to be checked on site by the contractor/sub contractor. Any discrepancies to be reported to NM Architectural services LTD.


Client Name: Sumiya Natsagdorjac	Drawing Title: Existing Plans	Project Type: Conversion of an existing commercial to residential Flats		Check By: MN	Date: 26.05.2021	Revision Notes & Date:		25 Brown Lane, Heald Green, Cheadle, Stockport Cheshire SK8 3RR	
Project Address: 812 Hyde Road, Gorton, Manchester, M18 7JD	Drawing Type: Change of Use - Planning application	Dwg No:	HRU-002	Scale:	1:100	Rev:	-		



1 Existing Front Elevation
Scale: 1:100

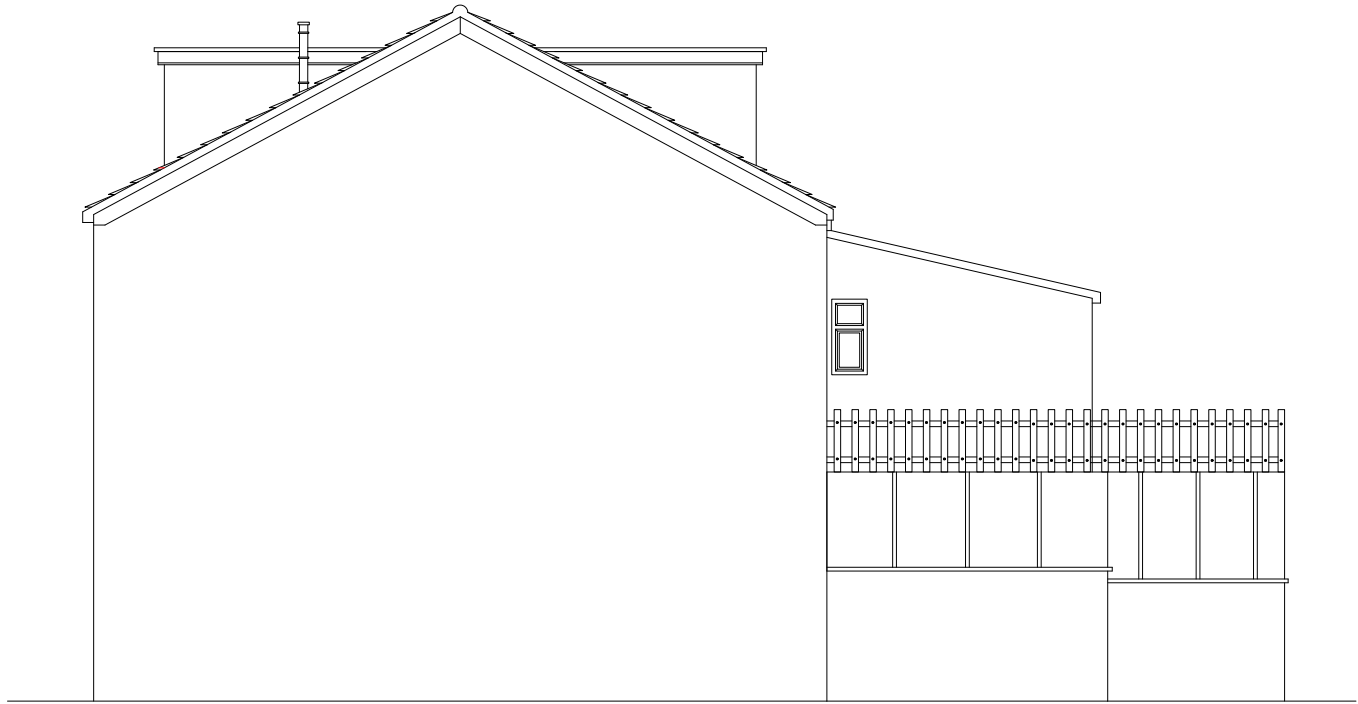

2 Existing Side Elevation
Scale: 1:100

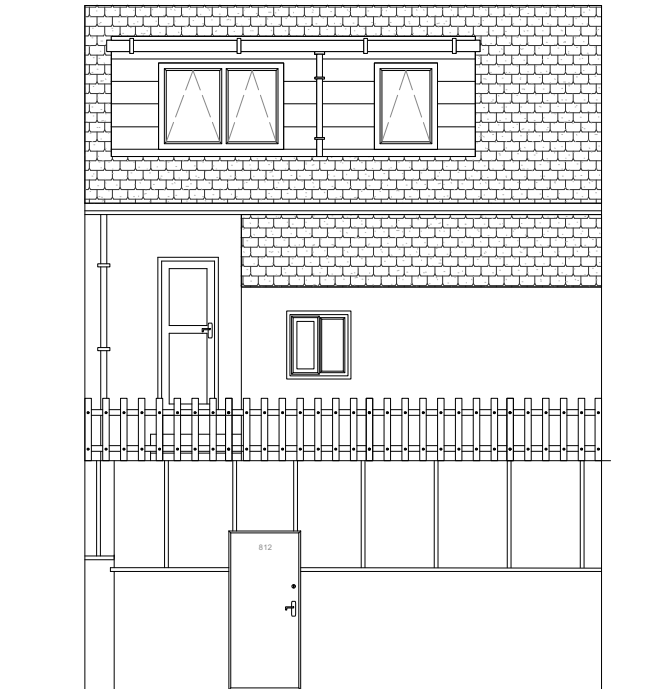


3 Existing Rear Elevation
Scale: 1:100


This drawing must not be reproduced without permission from NM Architectural Services LTD. DO NOT scale of this drawing. All Dimensions are to be checked on site by the contractor/sub contractor. Any discrepancies to be reported to NM Architectural services LTD.

Client Name: Sumiya Natsagdorjac	Drawing Title: Existing Elevations	Project Type: Conversion of an existing commercial to residential Flats		Check By: MN	Date: 26.05.2021		Revision Notes & Date:	25 Brown Lane, Heald Green, Cheadle, Stockport Cheshire SK8 3RR	
Project Address: 812 Hyde Road, Gorton, Manchester, M18 7JD	Drawing Type: Change of Use Planning application	Dwg No:	HRU-003	Scale:	1:100	Rev: -			


- REMAIN AS EXISTING WITH NO WORK CARRIED OUT FOR BASEMENT FLOOR.
- NO ACCESS TO BASEMENT FOR ALL 4 FLATS.
- ACCESS ONLY FOR LANDLORD AND FOR PROFESSIONALS TO CHECK SERVICE METERS.

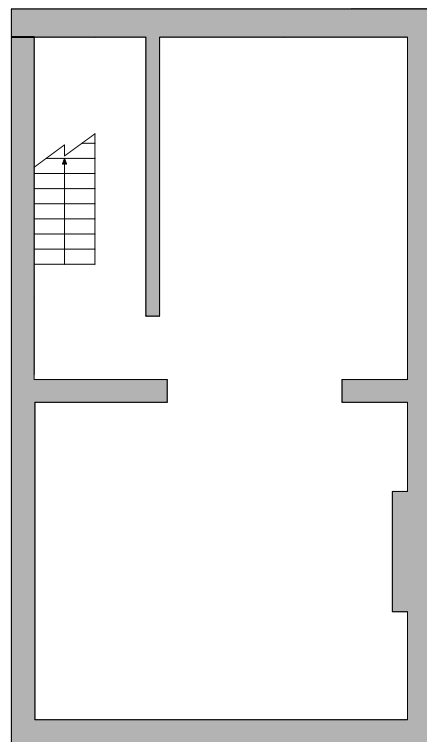

1 Proposed Basement Plan
Scale: 1:100

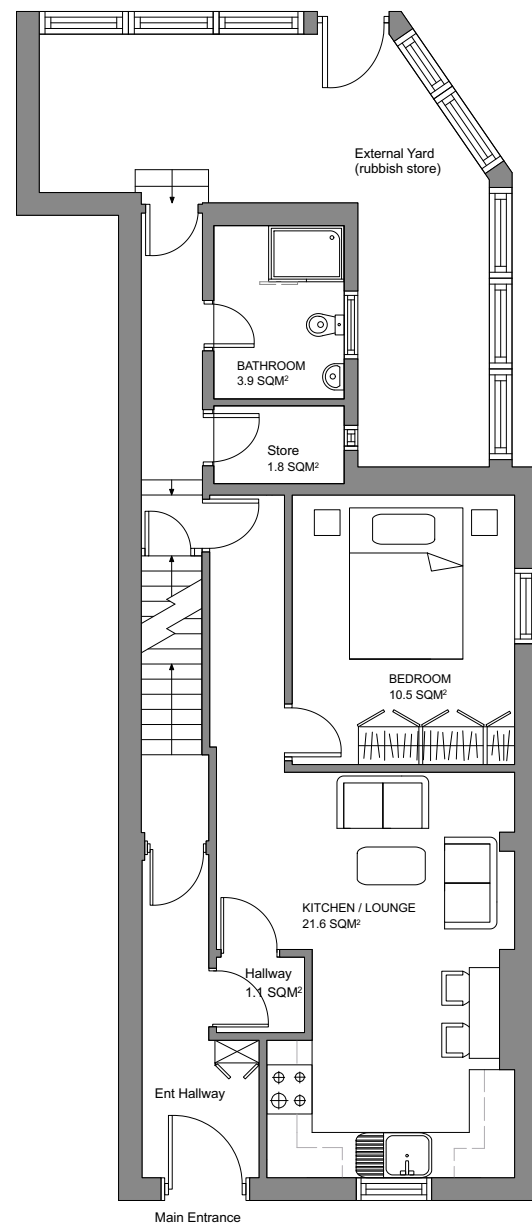


2 Proposed Ground Floor / Flat 1 Plan
Scale: 1:100

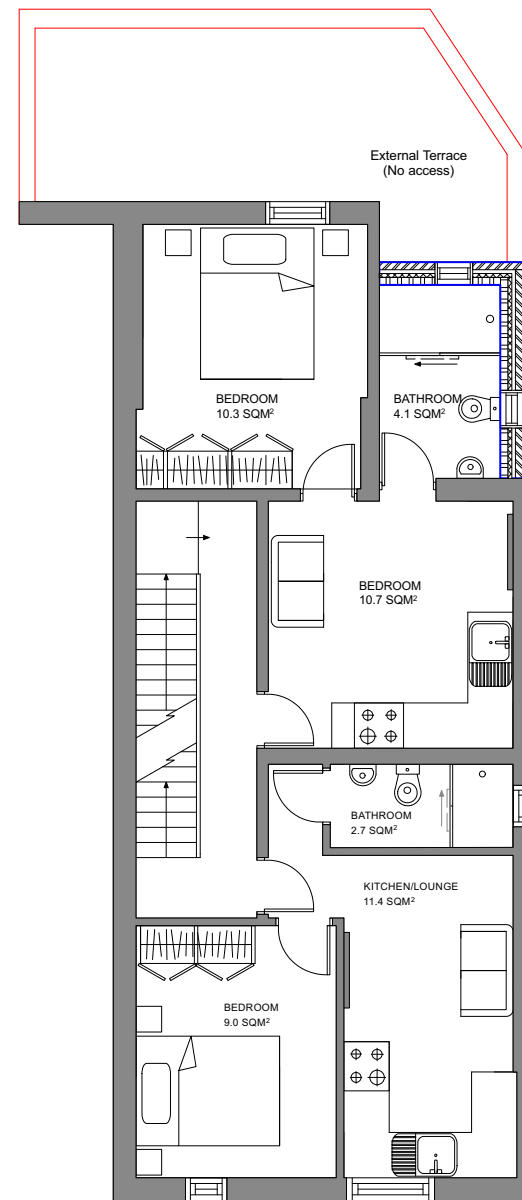


3 Proposed 1st Floor / Flat 2 & 3 Plan
Scale: 1:100

New 100mm
Partition Walls

 


New openings

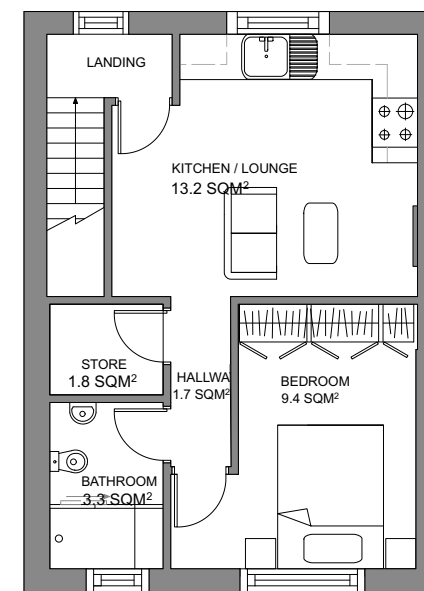


4 Proposed 2nd Floor / Flat 4 Plan
Scale: 1:100

This drawing must not be reproduced without permission from NM Architectural Services LTD. DO NOT scale of this drawing. All Dimensions are to be checked on site by the contractor/sub contractor. Any discrepancies to be reported to NM Architectural services LTD.


Client Name: Sumiya Natsagdorjac		Drawing Title: Proposed Plans		Project Type: Conversion of an existing commercial to residential Flats		Check By: MN	Date: 26.05.2021	Revision Notes & Date:		25 Brown Lane, Heald Green, Cheadle, Stockport Cheshire SK8 3RR	
Project Address: 812 Hyde Road, Gorton, Manchester, M18 7JD		Drawing Type: Change of Use Planning application		Dwg No: HRU-004	Scale: 1:100	Rev: -					

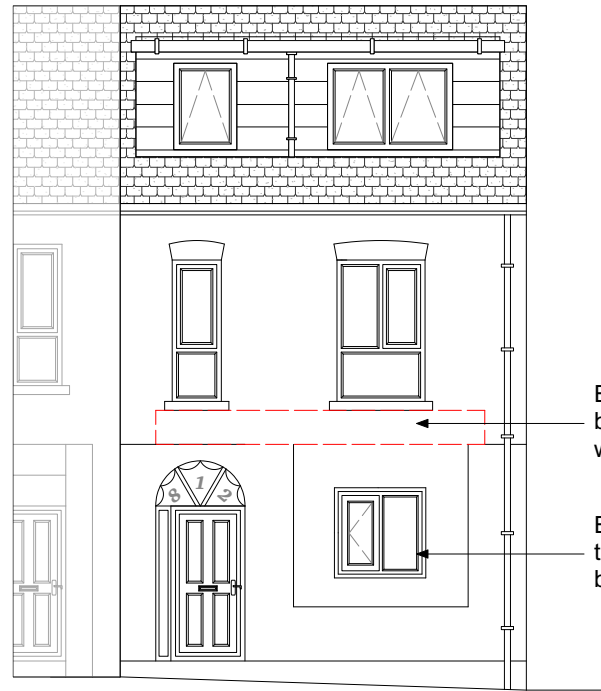

1 Proposed Front Elevation
Scale: 1:100

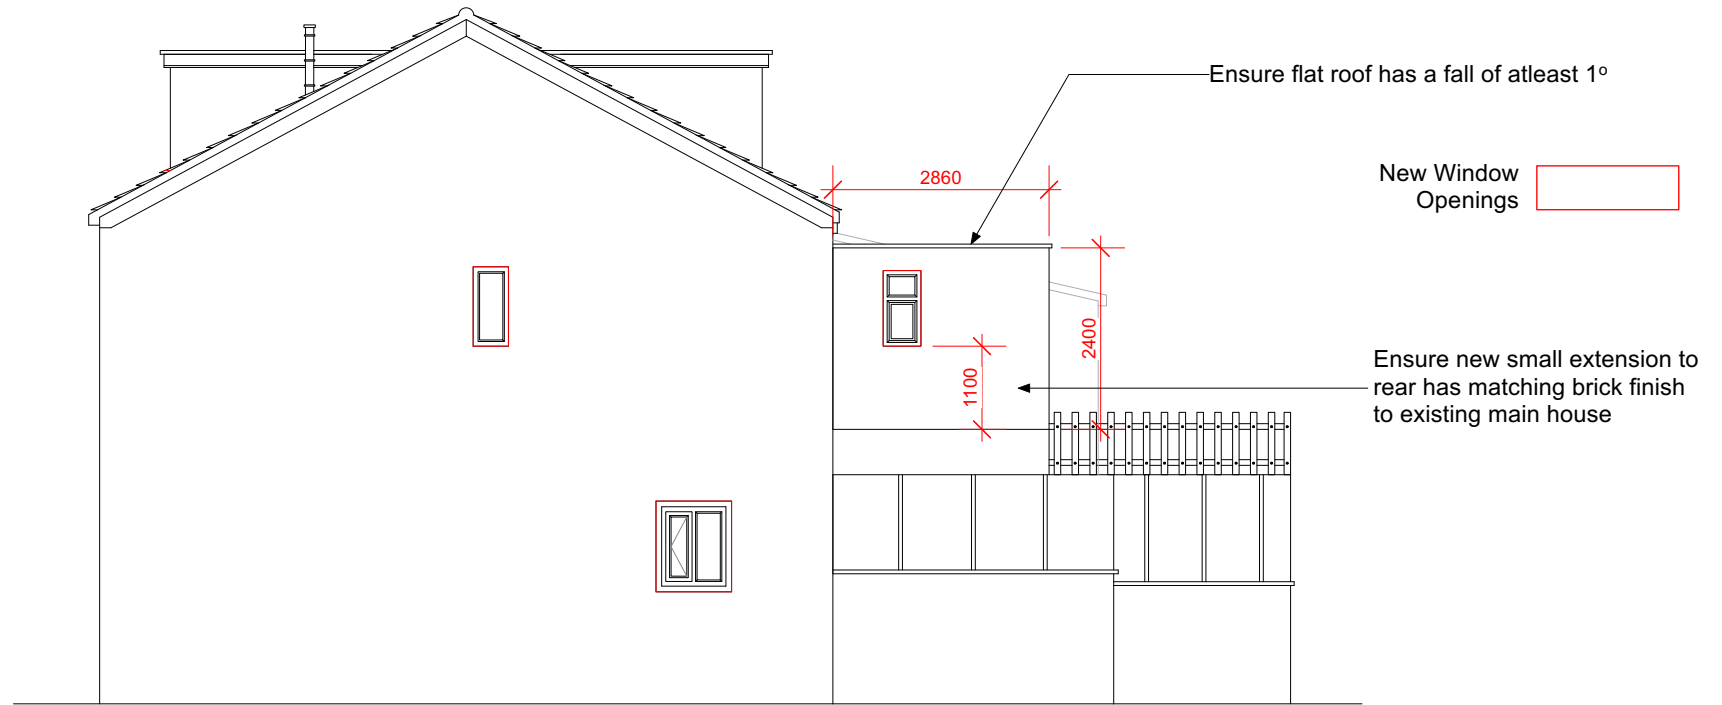

2 Proposed Side Elevation
Scale: 1:100

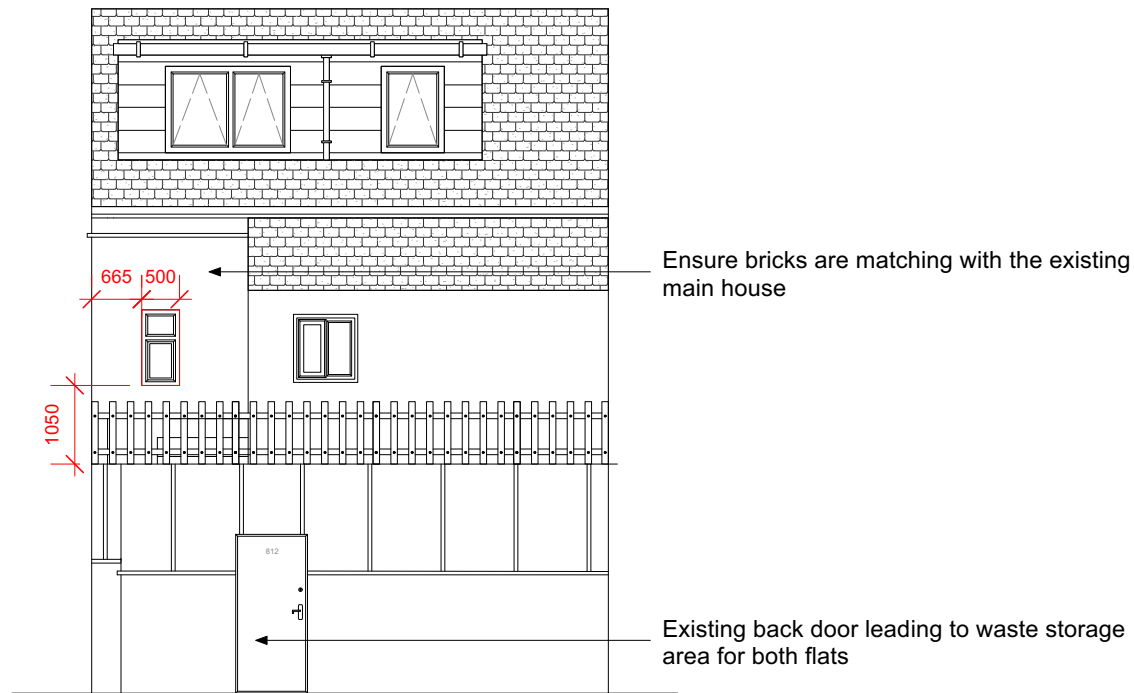

3 Proposed Rear Elevation
Scale: 1:100

This drawing must not be reproduced without permission from NM Architectural Services LTD. DO NOT scale of this drawing. All Dimensions are to be checked on site by the contractor/sub contractor. Any discrepancies to be reported to NM Architectural services LTD.

Client Name: Sumiya Natsagdorjac	Drawing Title: Proposed Elevations	Project Type: Conversion of an existing commercial to residential Flats		Check By: MN	Date: 26.05.2021	Revision Notes & Date:		25 Brown Lane, Heald Green, Cheadle, Stockport Cheshire SK8 3RR	
Project Address: 812 Hyde Road, Gorton, Manchester, M18 7JD	Drawing Type: Change of Use Planning application	Dwg No: HRU-005	Scale: 1:100	Rev: -					