




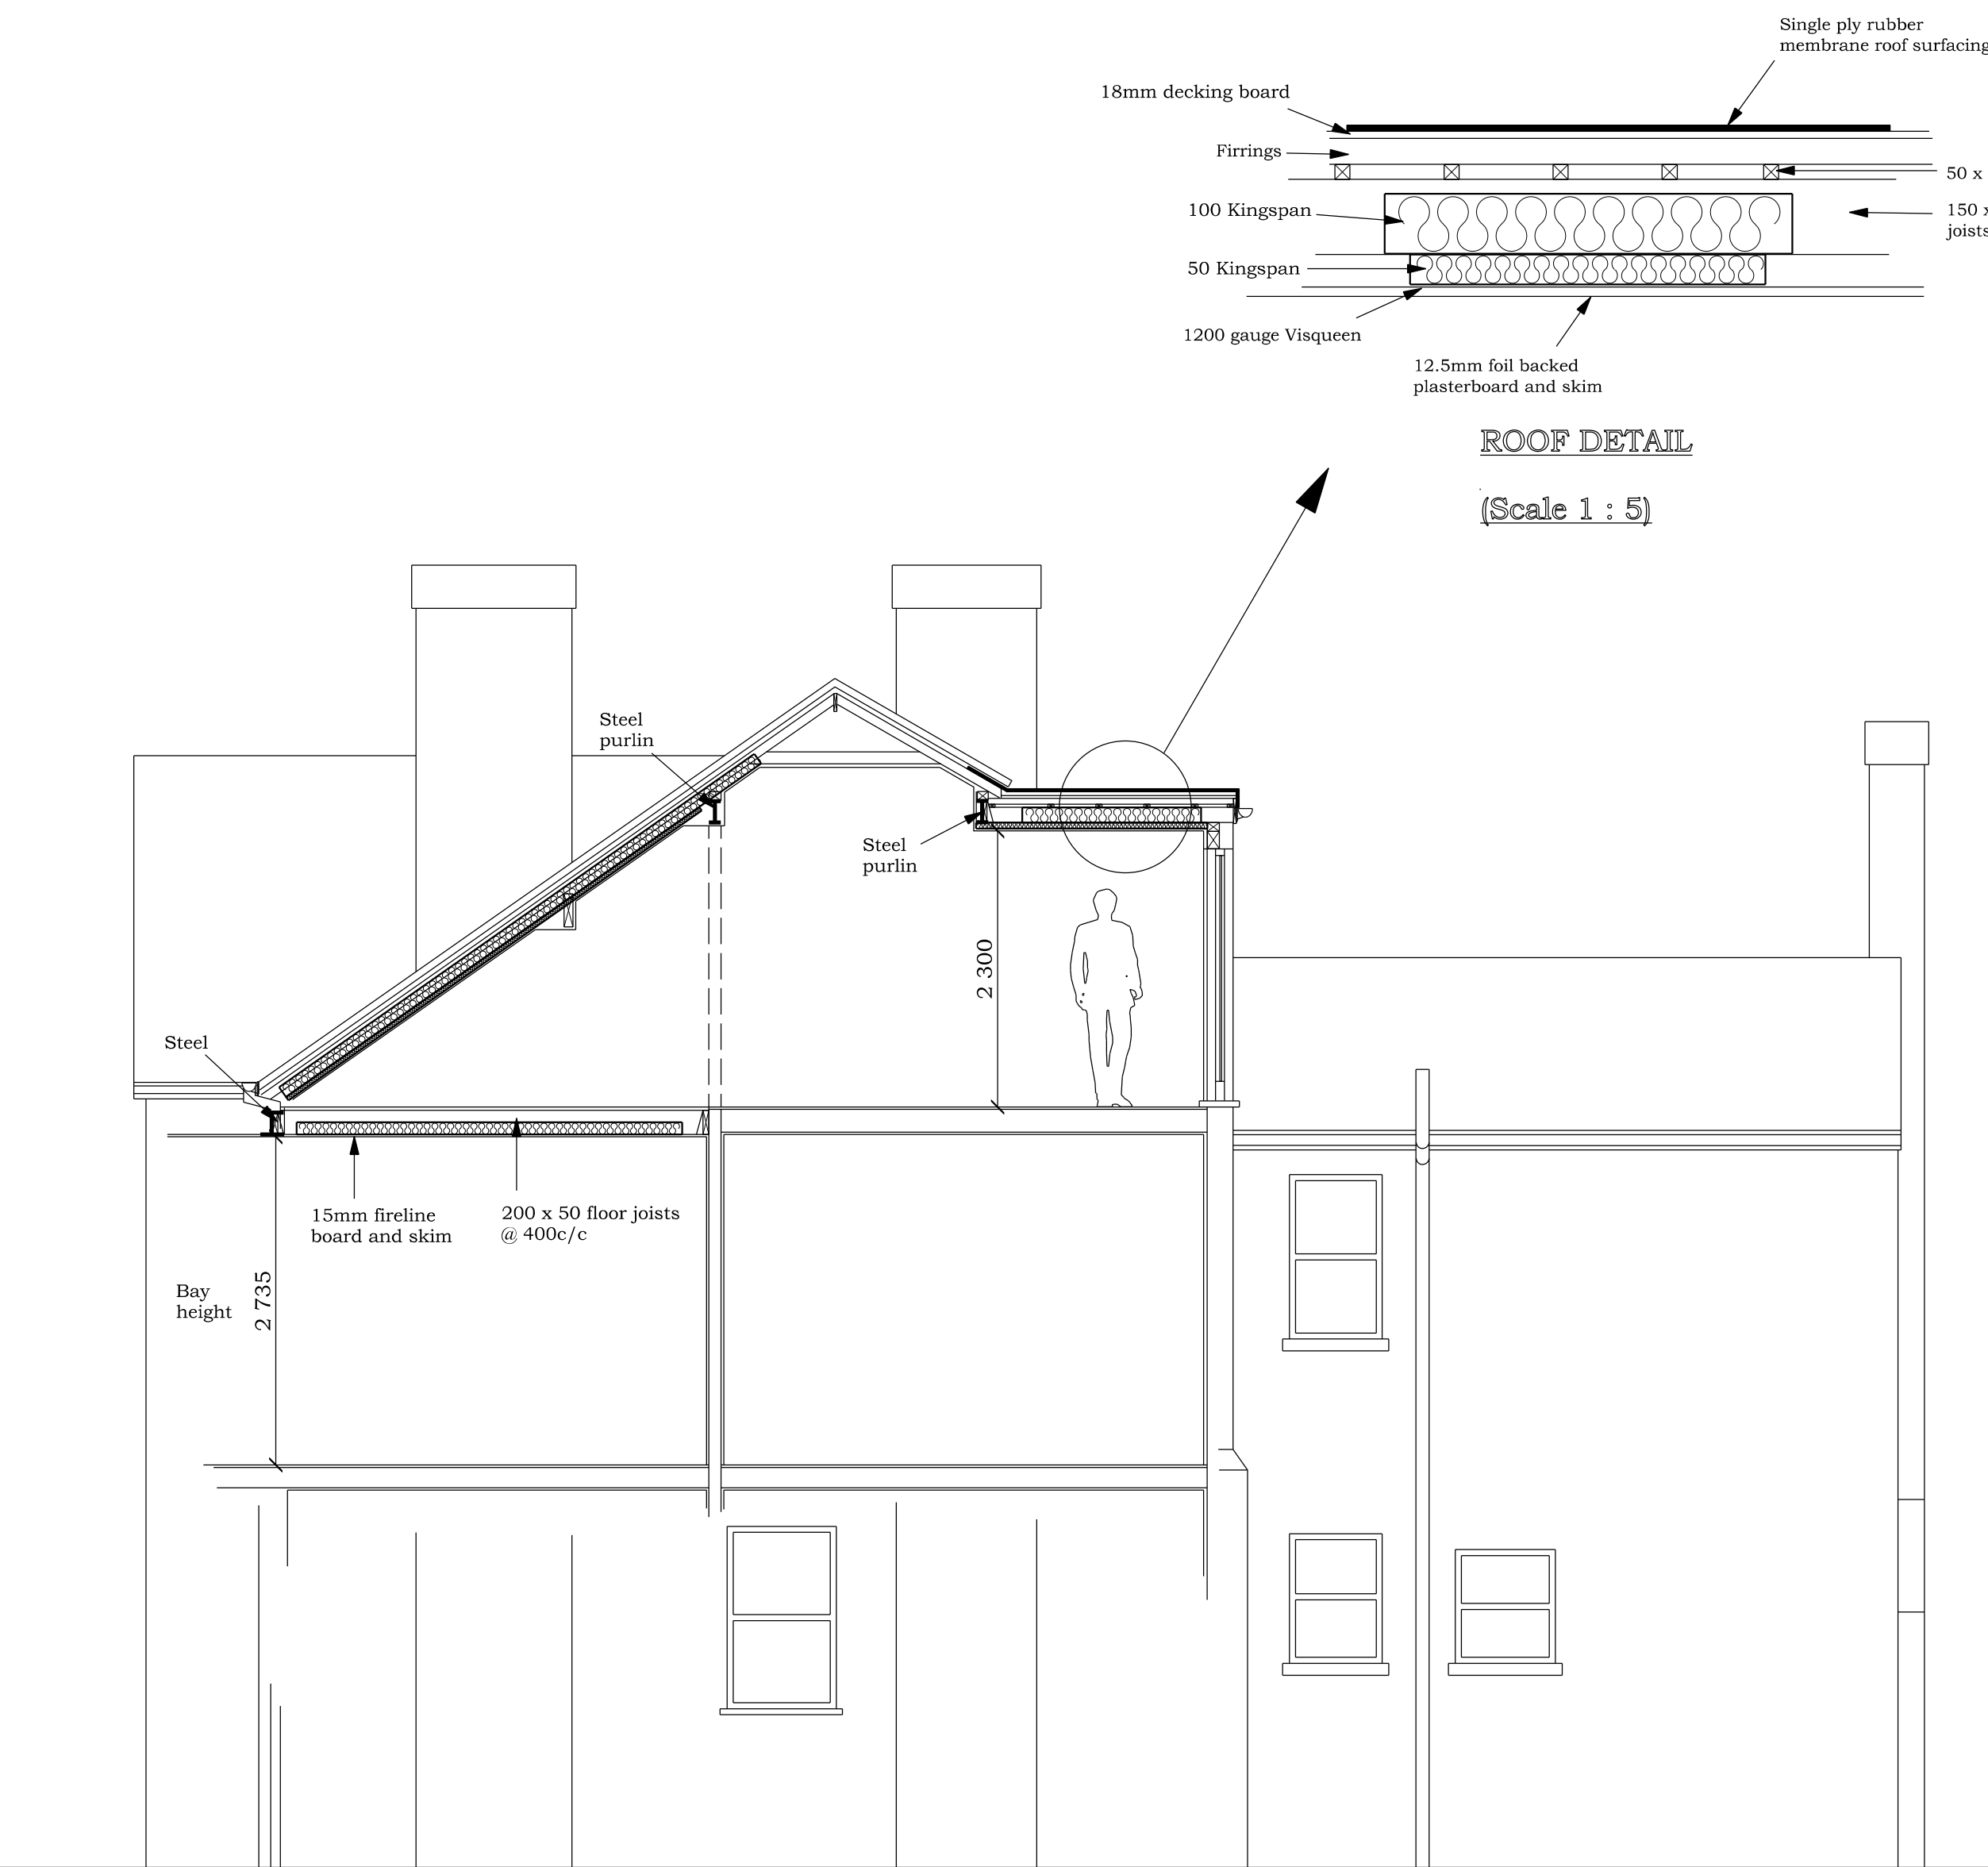

SECTION B - B

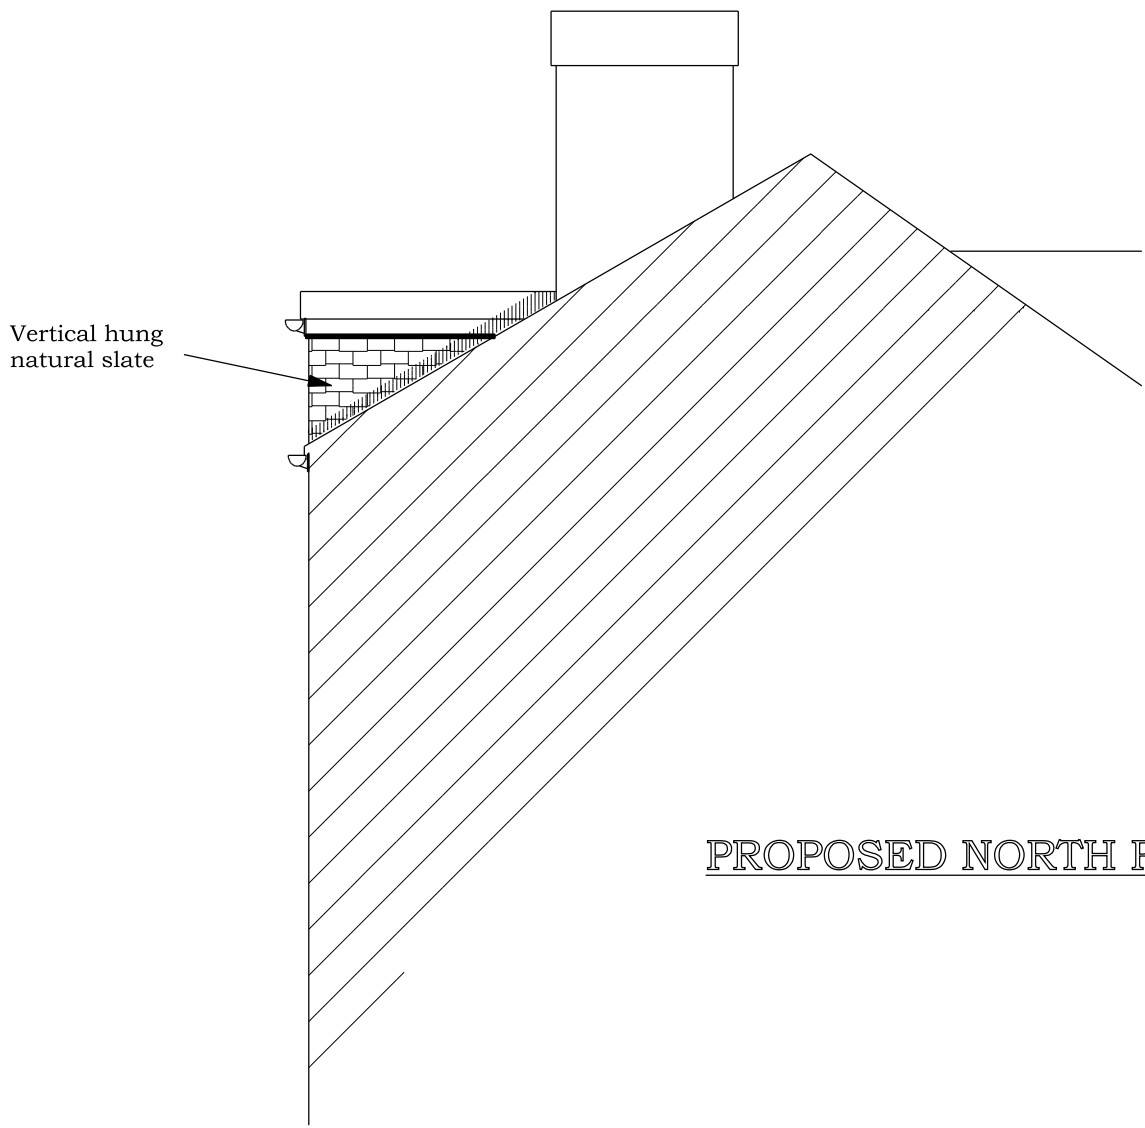

PROPOSED NORTH FACING SIDE ELEVATION

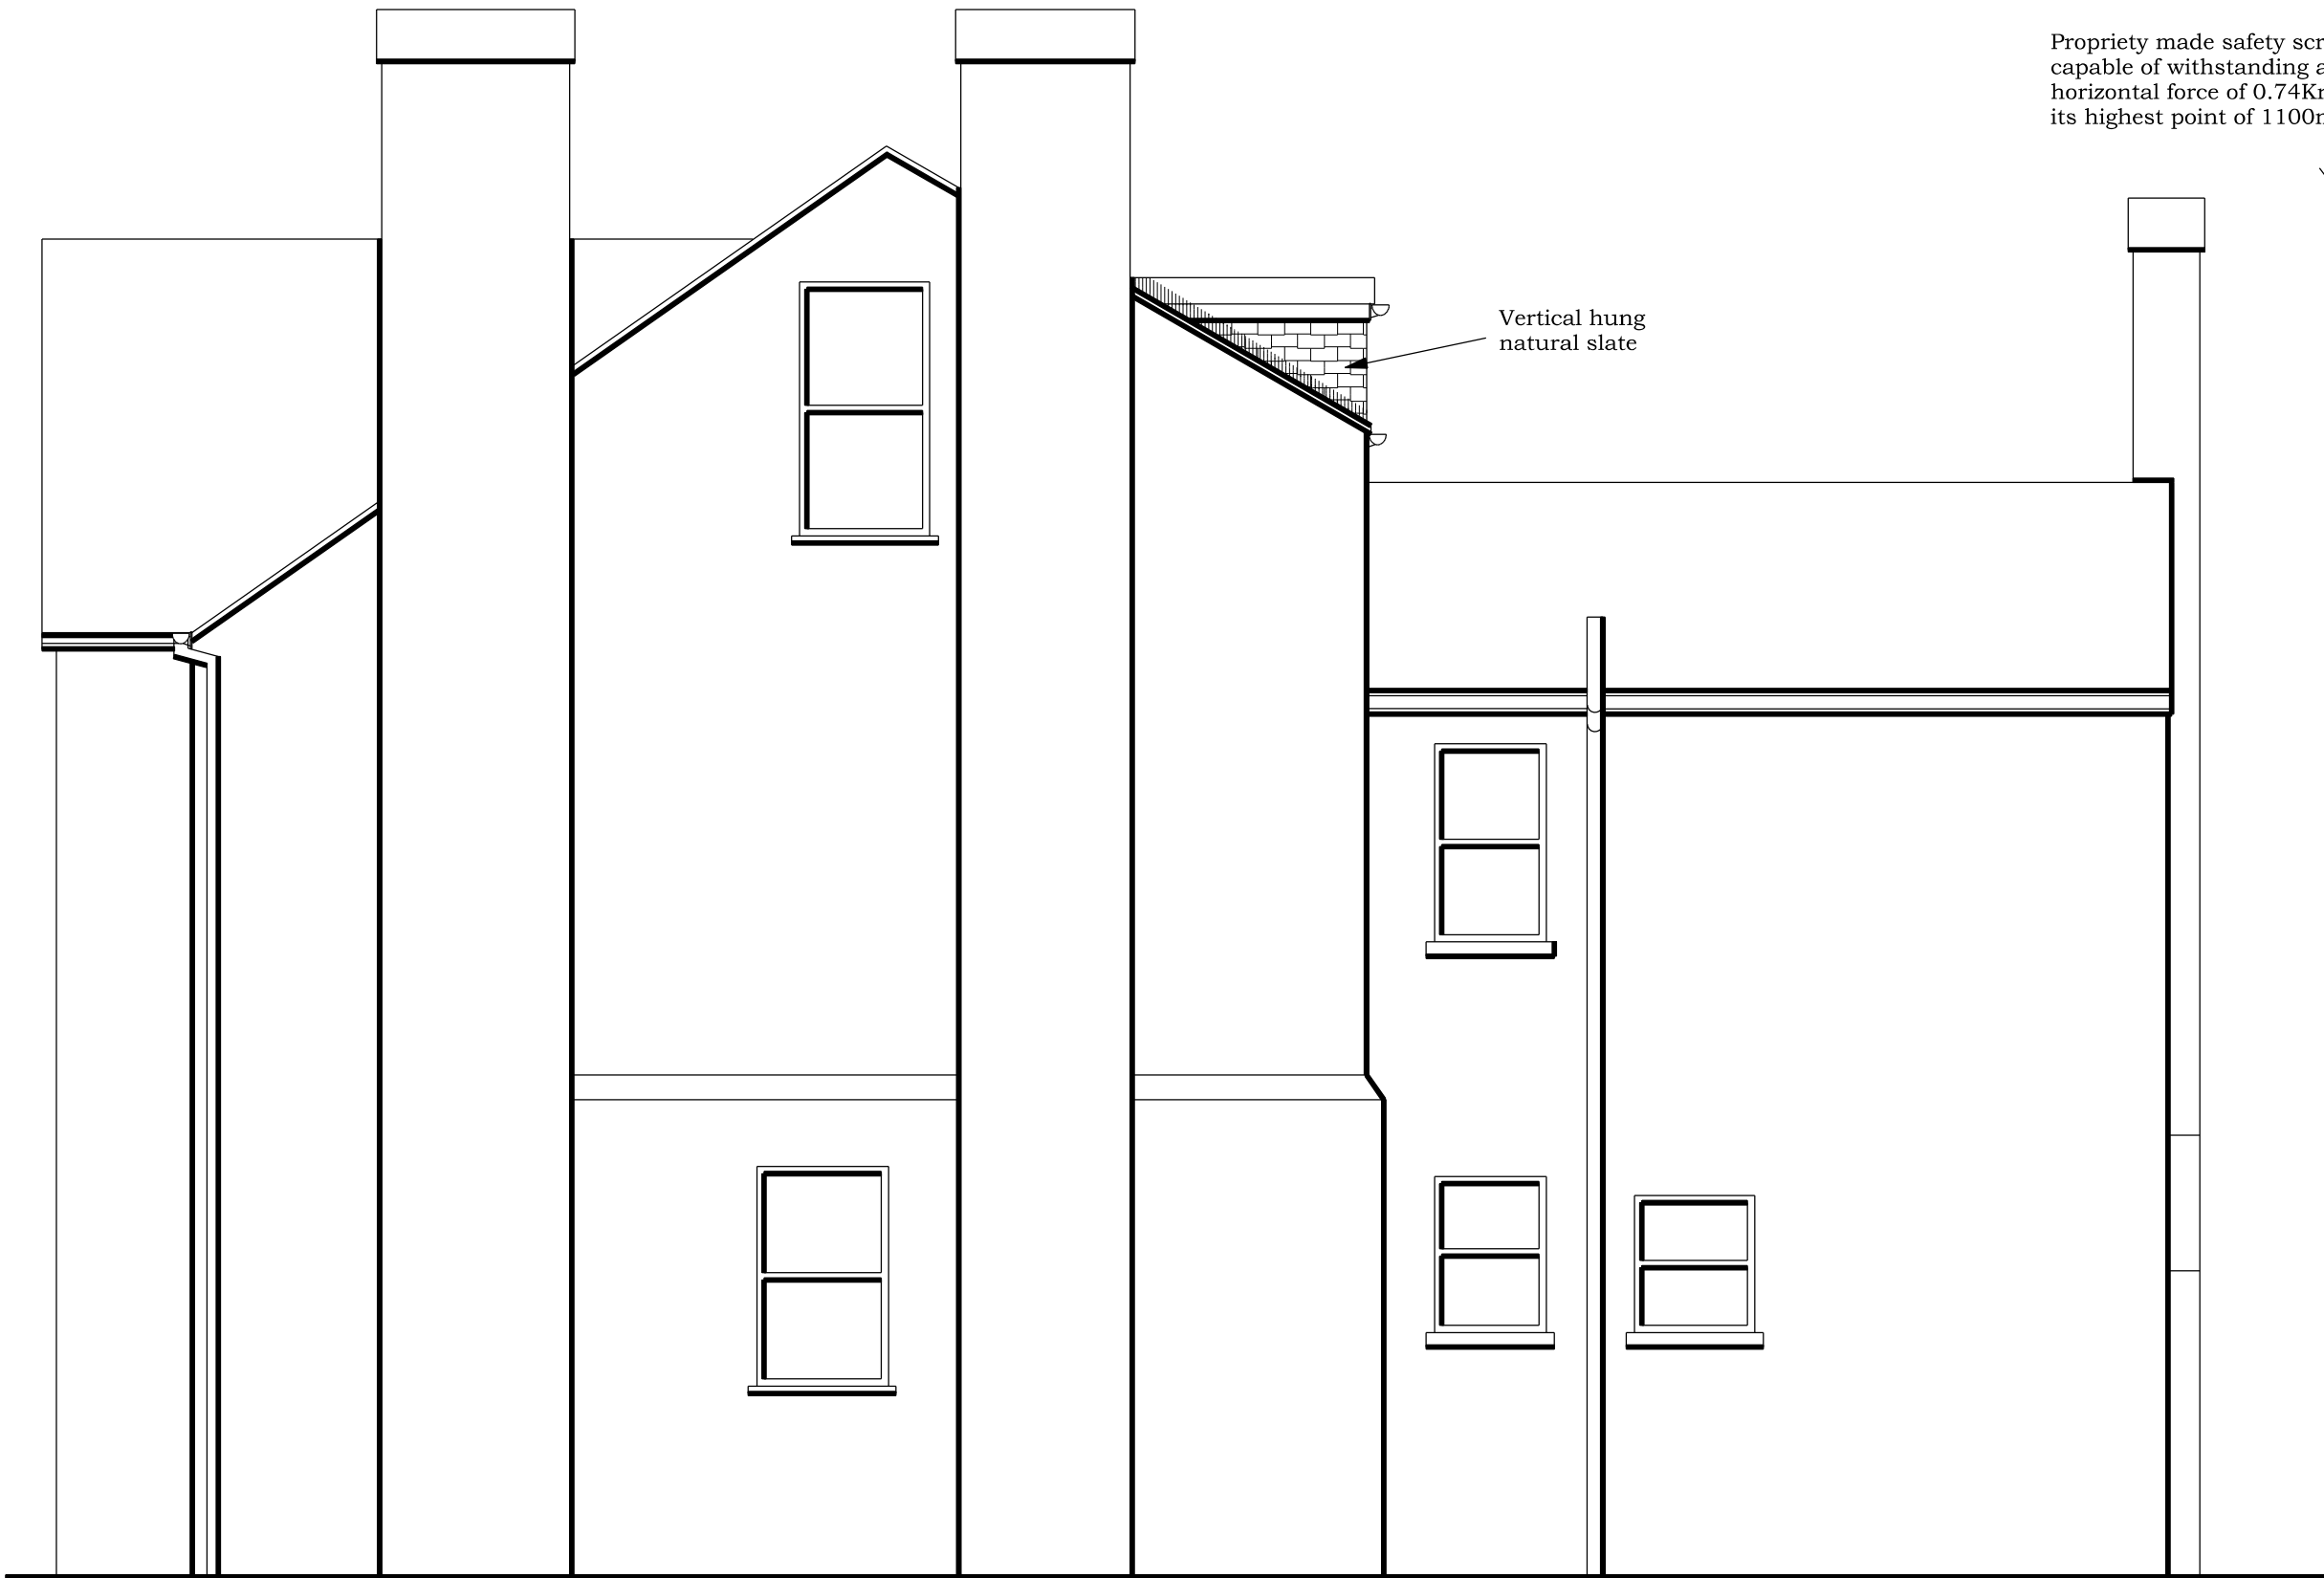


PROPOSED SOUTH FACING SIDE ELEVATION



PROPOSED EAST FACING REAR ELEVATION

BRADLEY BUILDING DESIGN LTD.
KEEPERS COTTAGE,
LYME PARK,
DISLEY,
STOCKPORT.
SK12 2NS.
01625 858244
Mob 07989 326039
bradleybuildingdesign@btopenworld.com

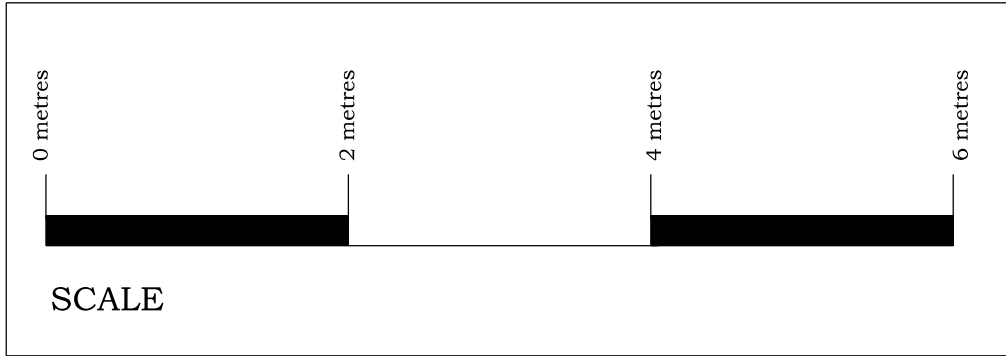

PROPOSED ELEVATIONS

LOFT CONVERSION

for

Mr. J. HATELEY,

at

3, WILTON ROAD,

CHORLTON,

M21 9GS.

Scale 1:50 @ A1

Date MAY 2021

Drawing Number 1963/3/B