


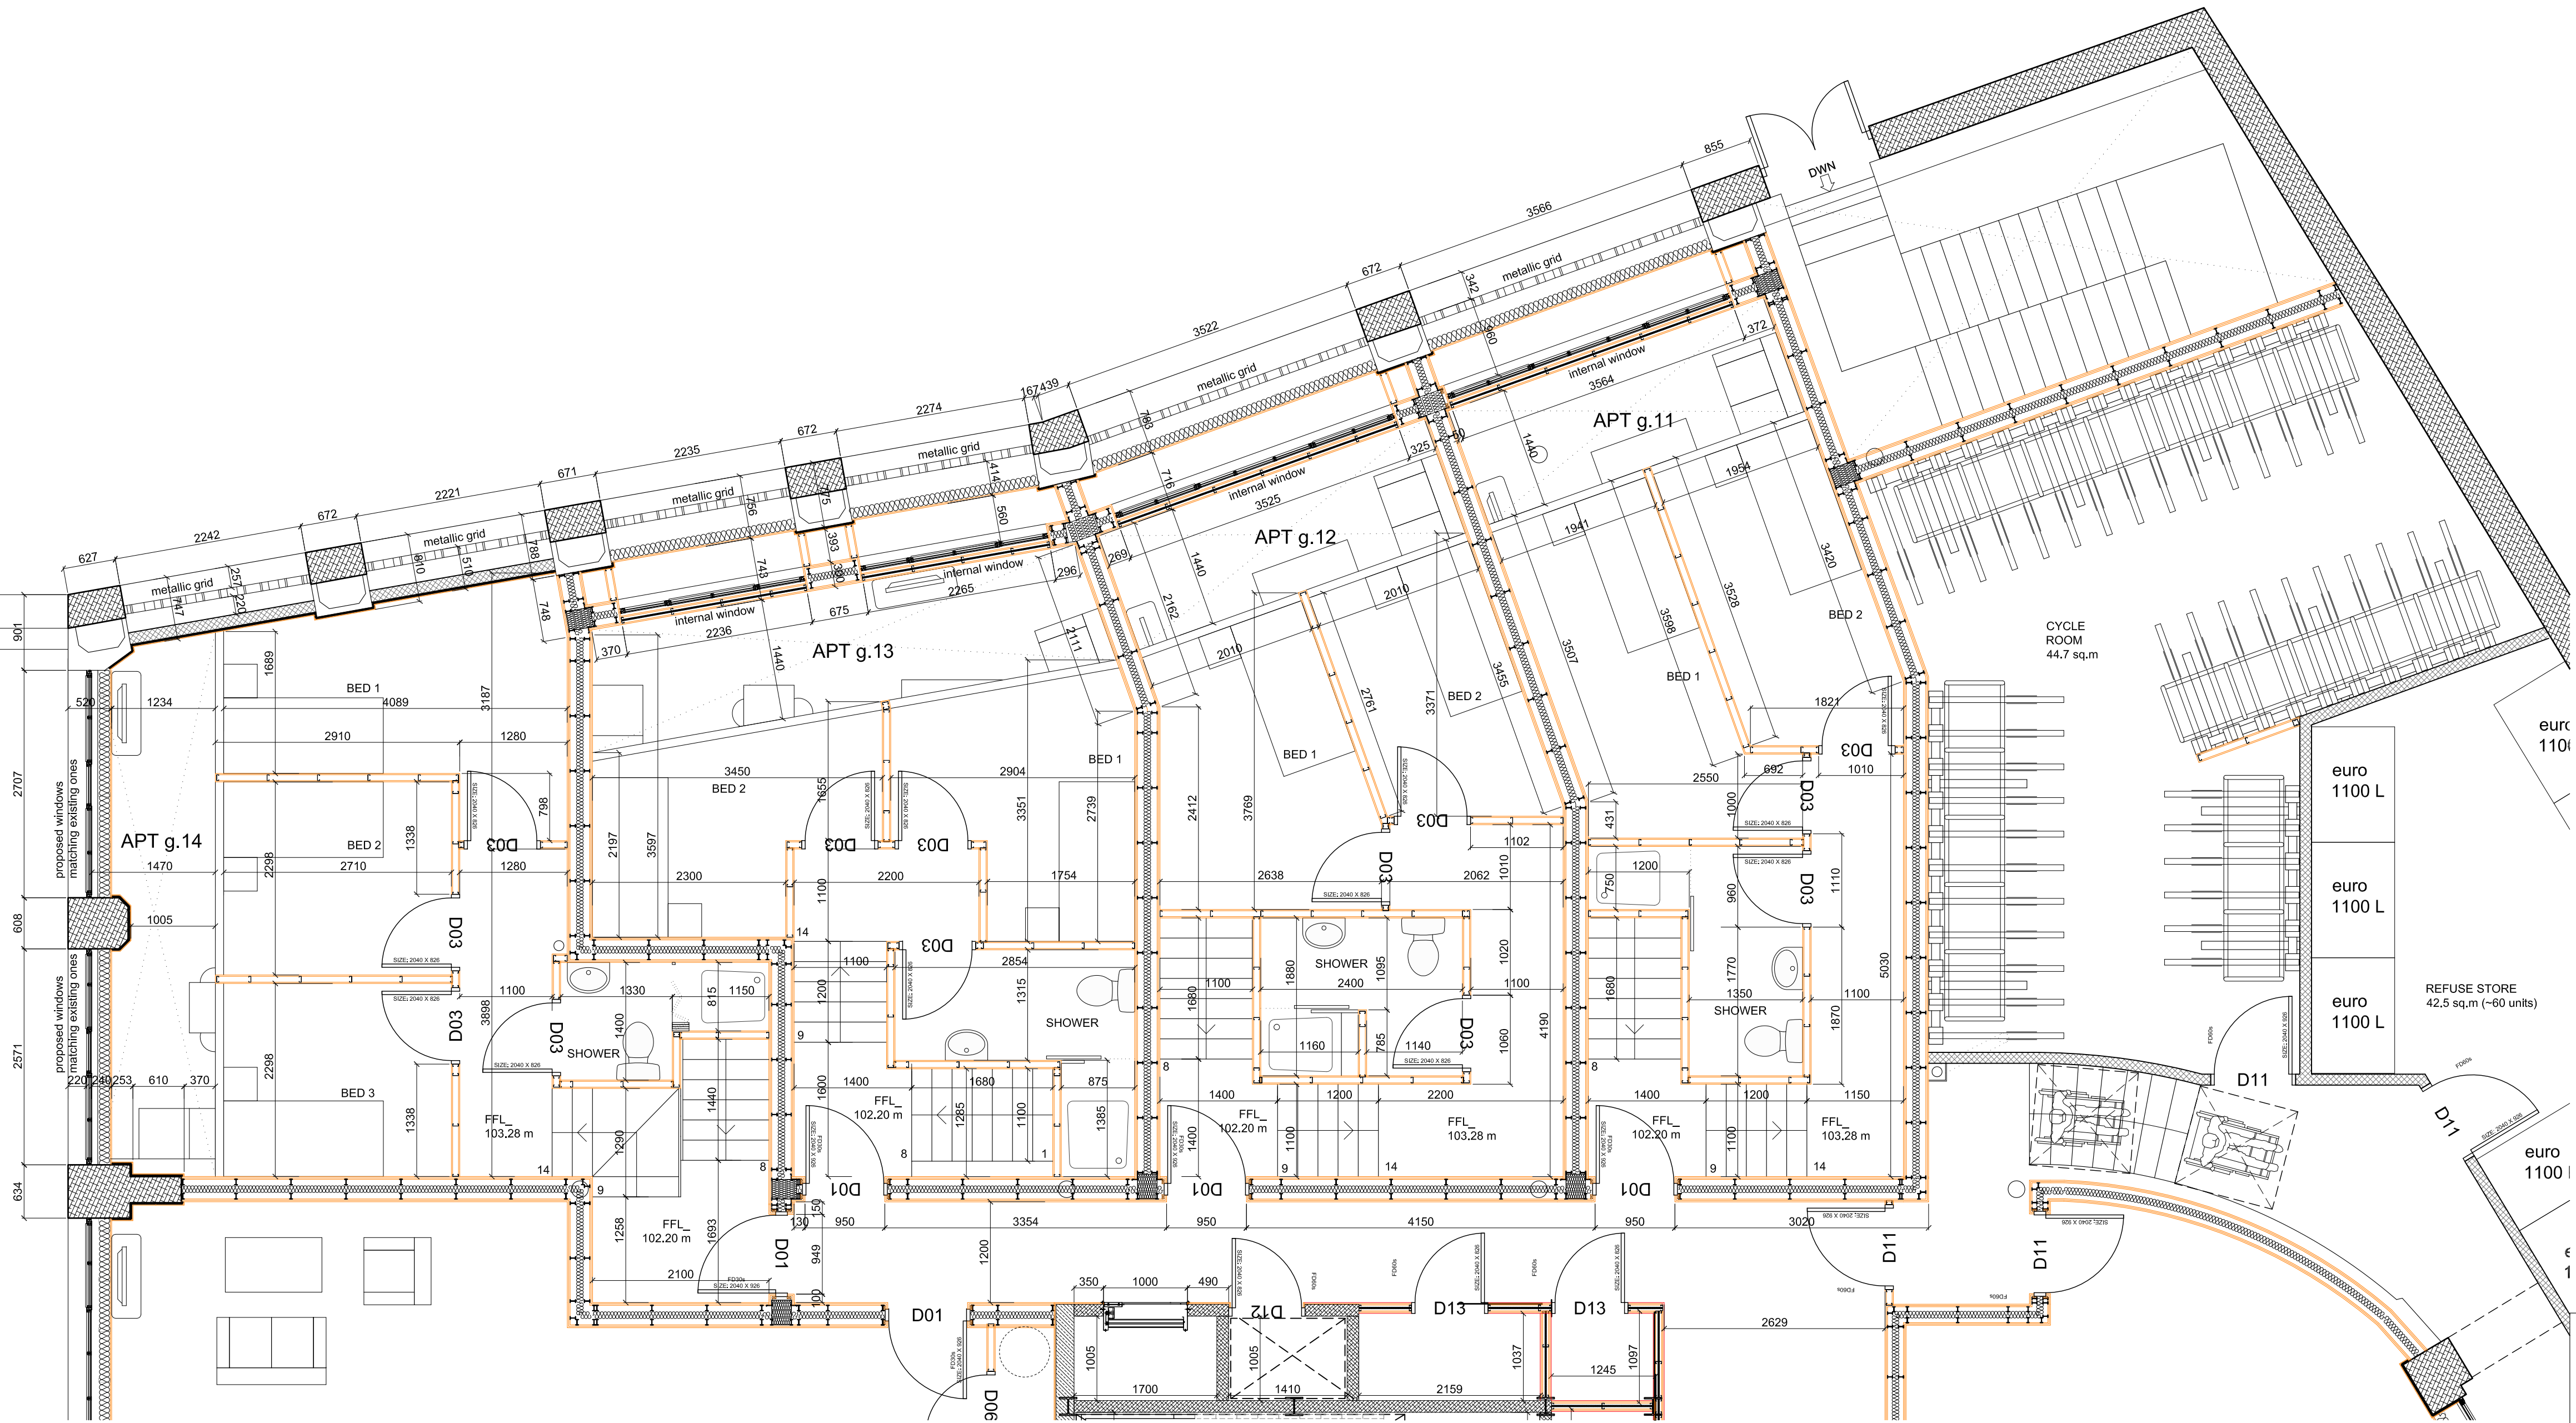

NOTES

ALL DIMENSIONS TO BE CHECKED ON SITE PRIOR TO ANY MANUFACTURING OR FABRICATION AND ANY ANOMALIES TO BE BROUGHT TO THE ATTENTION OF THE ARCHITECT.



PLANNING ISSUE

SUBJECT TO LOCAL AUTHORITY APPROVAL

A FIRST ISSUE		DR 23.04.21	
REV	AMENDMENTS	BY	DATE
PROJECT			
PROPOSED DEVELOPMENT BARCLAY HOUSE WHITWORTH STREET WEST MANCHESTER			
CLIENT			
Mr KA FAN			
DRAWING TITLE			
PROPOSED UPPER GROUND FLOOR PLAN			
DRAWN DR		DATE 23.04.21	
CHECKED		SCALE 1:50 (A1)	
APPROVED			
HOWARD & SEDDON A.R.I.B.A. CHARTERED ARCHITECTS 64 WASHWAY ROAD, SALE, CHESHIRE M33 7RE. TEL No. 0161 - 973 8296 FAX No. 0161 - 962 3485 e-mail : admin@howardandseddon.co.uk			
JOB No.		DRG No.	REVISION
12,982		D12	A