
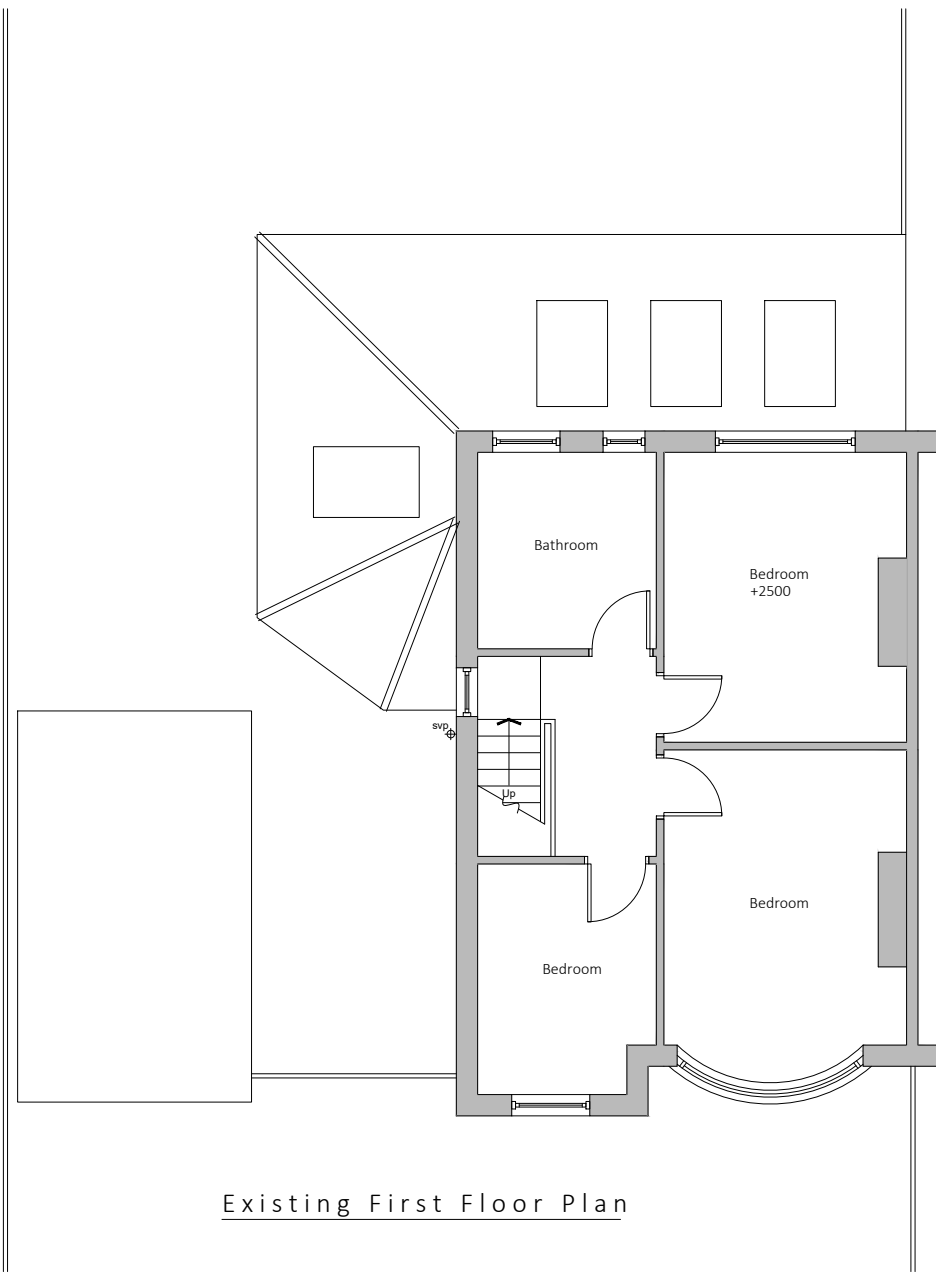


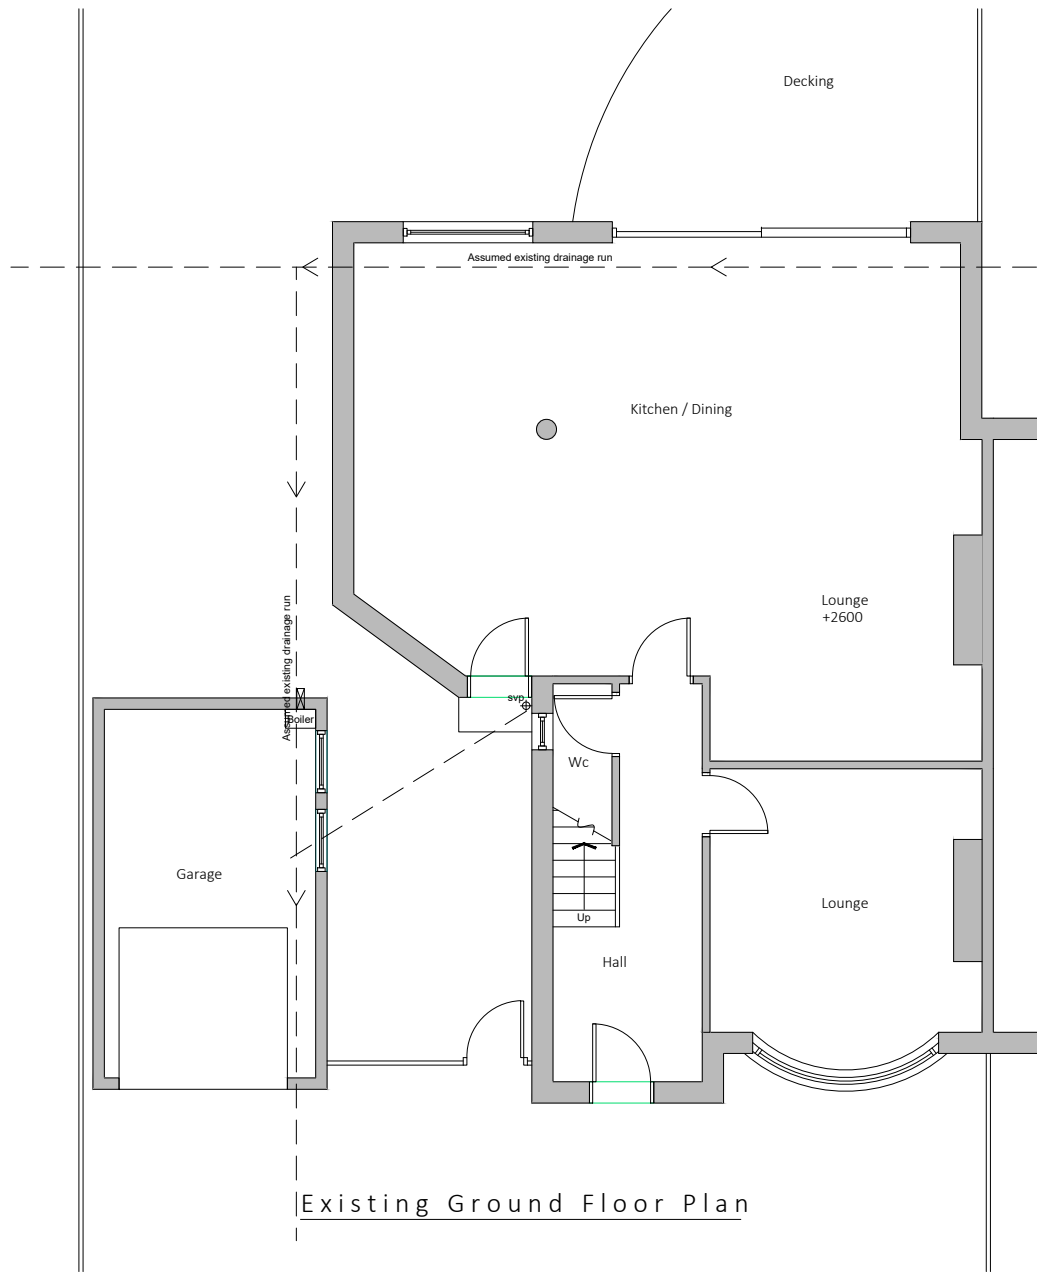

Existing drainage to be checked before construction commences and Architect informed of discrepancies from plans.

Contractors must check all dimensions on site and discrepancies to be reported immediately to the Architect before proceeding.

Assumed direction of joists marked on plan. Contractor must inspect the building prior to site start and inform Architect of any discrepancies prior to site start.

All new timber sizes to be checked and approved by building control prior to site start.



Dashed line indicates demolition.




Hatched area indicates existing walls.



Project: 31 Brooklawn Drive
Didsbury

Drawing: Existing Plans

Project Ref: 22/007	Drawing No: 01
Scale: 1:100	
Drawn: IG	Revision: /
Date: March 2022	

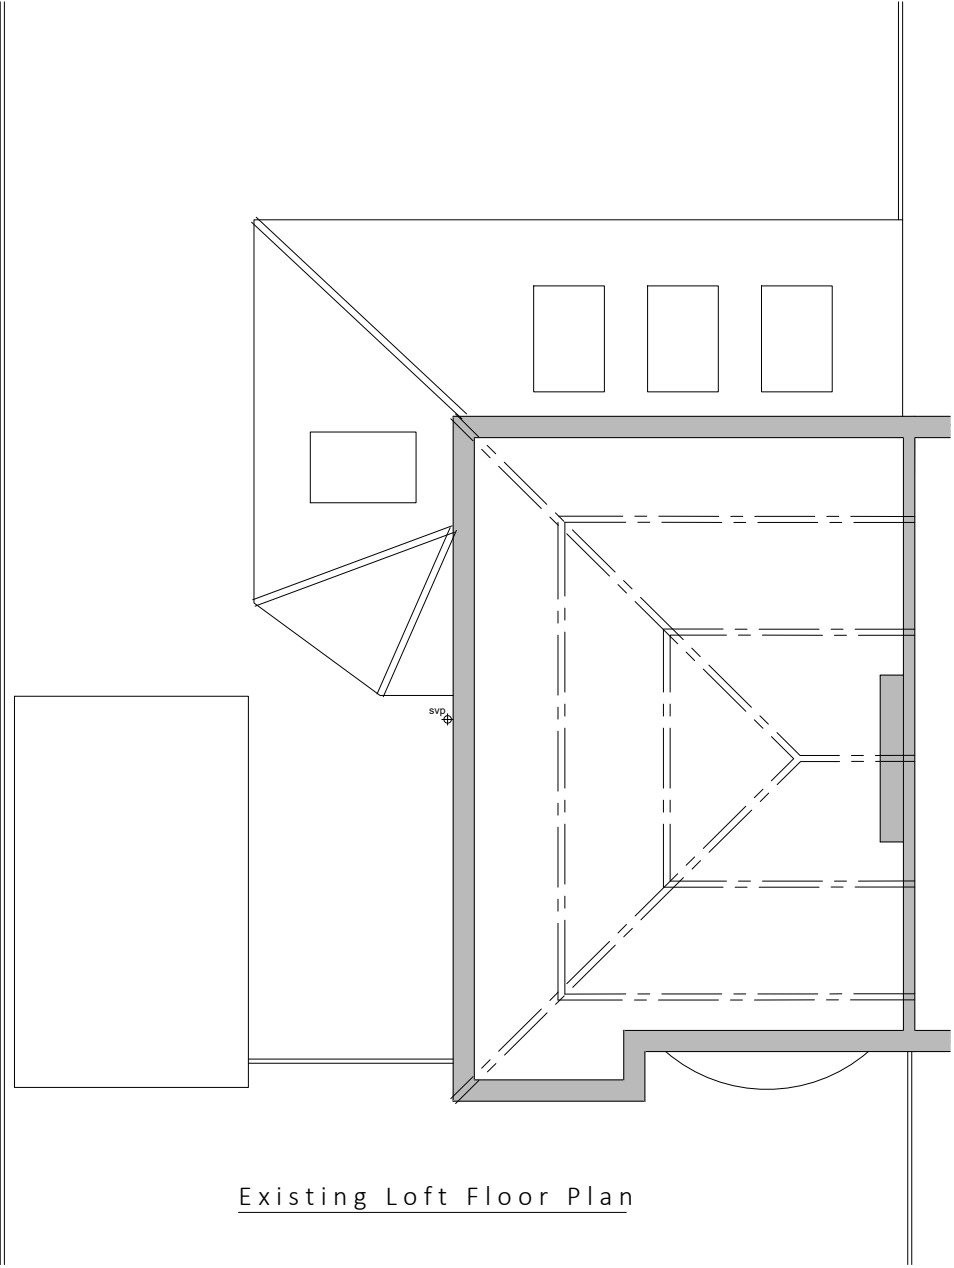

Existing Loft Floor Plan

Existing drainage to be checked before construction commences and Architect informed of discrepancies from plans.

Contractors must check all dimensions on site and discrepancies to be reported immediately to the Architect before proceeding.

Assumed direction of joists marked on plan. Contractor must inspect the building prior to site start and inform Architect of any discrepancies prior to site start.

All new timber sizes to be checked and approved by building control prior to site start.

Dashed line indicates demolition.

 Hatched area indicates existing walls.




Project:		31 Brooklawn Drive Didsbury	
Drawing:		Existing Plans	
Project Ref:	22/007	Drawing No:	02
Scale:	1:100	Revision:	
Drawn:	IG	Date:	March 2022

THIS DRAWING IS COPYRIGHT: CONTRACTORS MUST CHECK ALL DIMENSIONS ON SITE, ONLY FIGURED DIMENSIONS ARE TO BE WORKED FROM. DISCREPANCIES MUST BE REPORTED IMMEDIATELY TO THE ARCHITECTS BEFORE PROCEEDING.



Existing Front Elevation

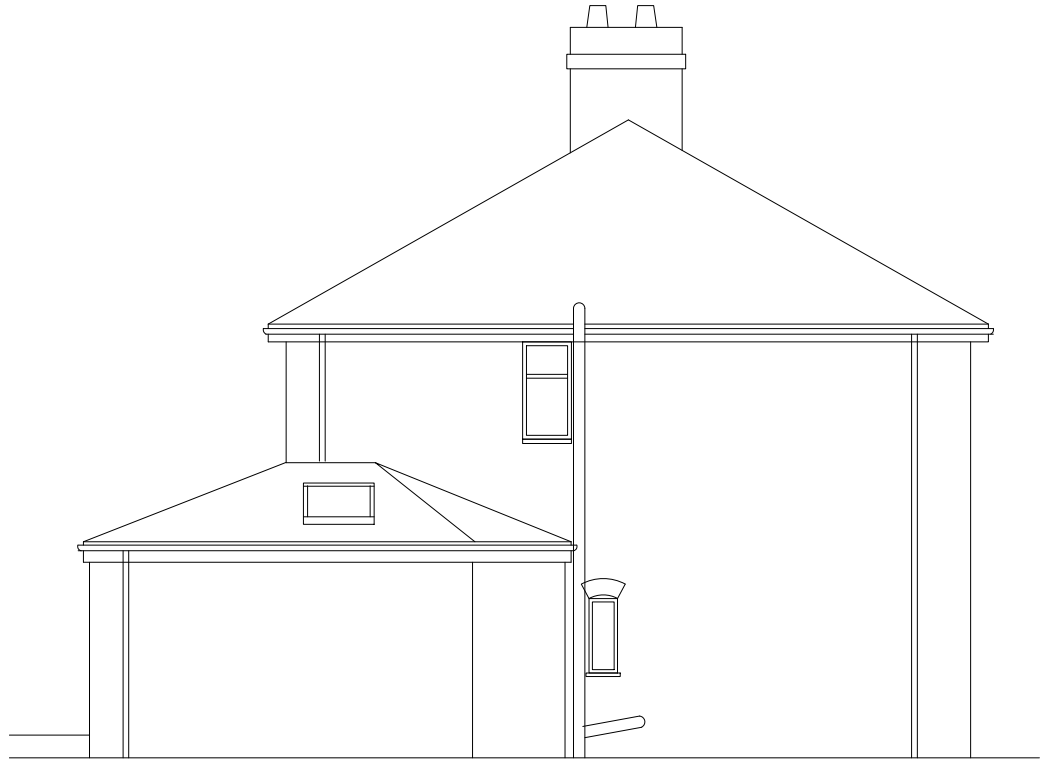

Existing Side Elevation



Existing Rear Elevation

Existing drainage to be checked before construction commences and Architect informed of discrepancies from plans.


Contractors must check all dimensions on site and discrepancies to be reported immediately to the Architect before proceeding.

Assumed direction of joists marked on plan. Contractor must inspect the building prior to site start and inform Architect of any discrepancies prior to site start.


All new timber sizes to be checked and approved by building control prior to site start.



Project: 31 Brooklawn Drive Didsbury	
Drawing: Existing Elevations	
Project Ref: 22/007	Drawing No: 03
Scale: 1:100	
Drawn: IG	Revision: /
Date: March 2022	

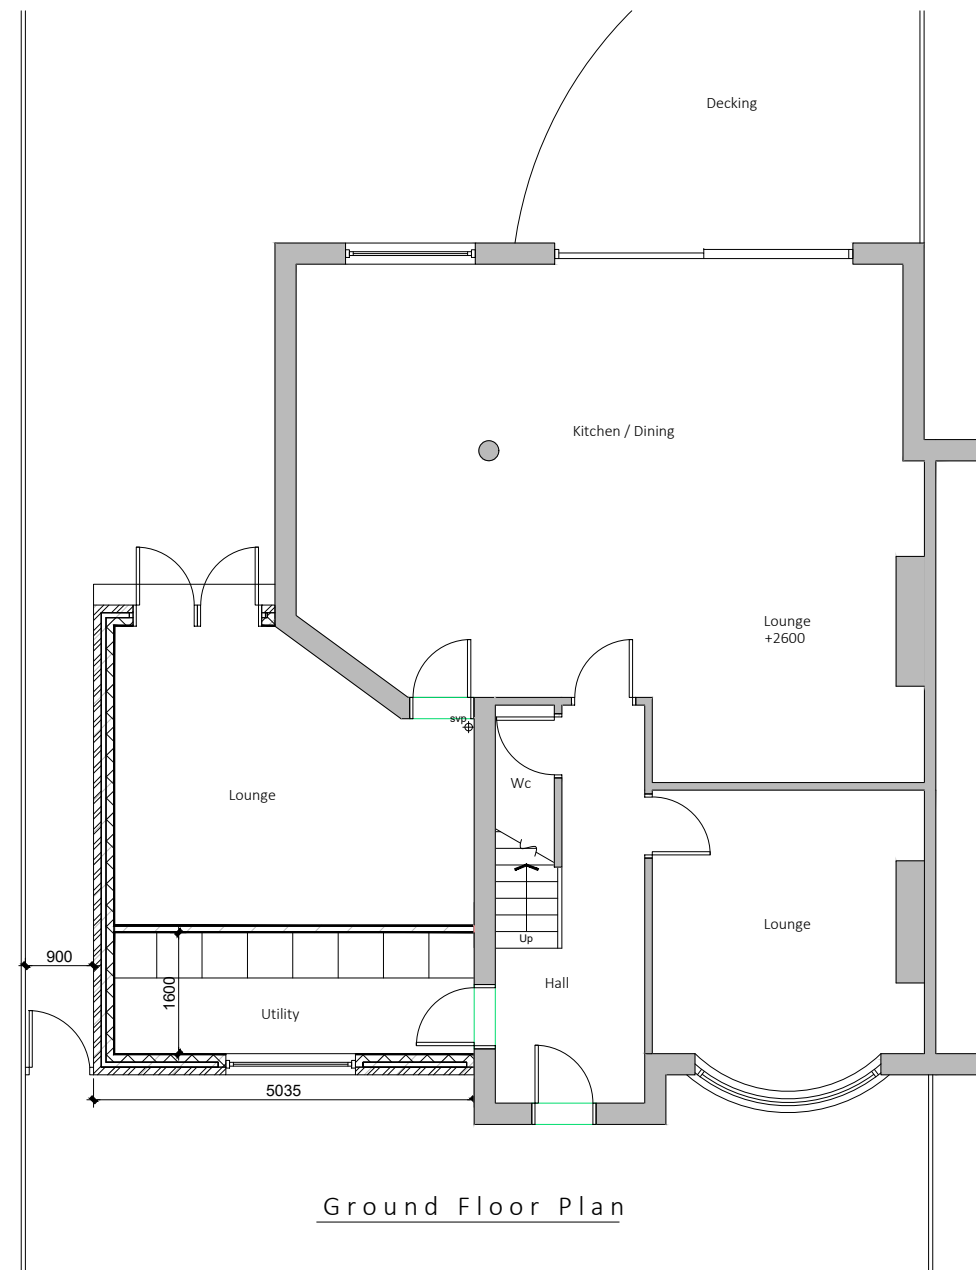

Ground Floor Plan

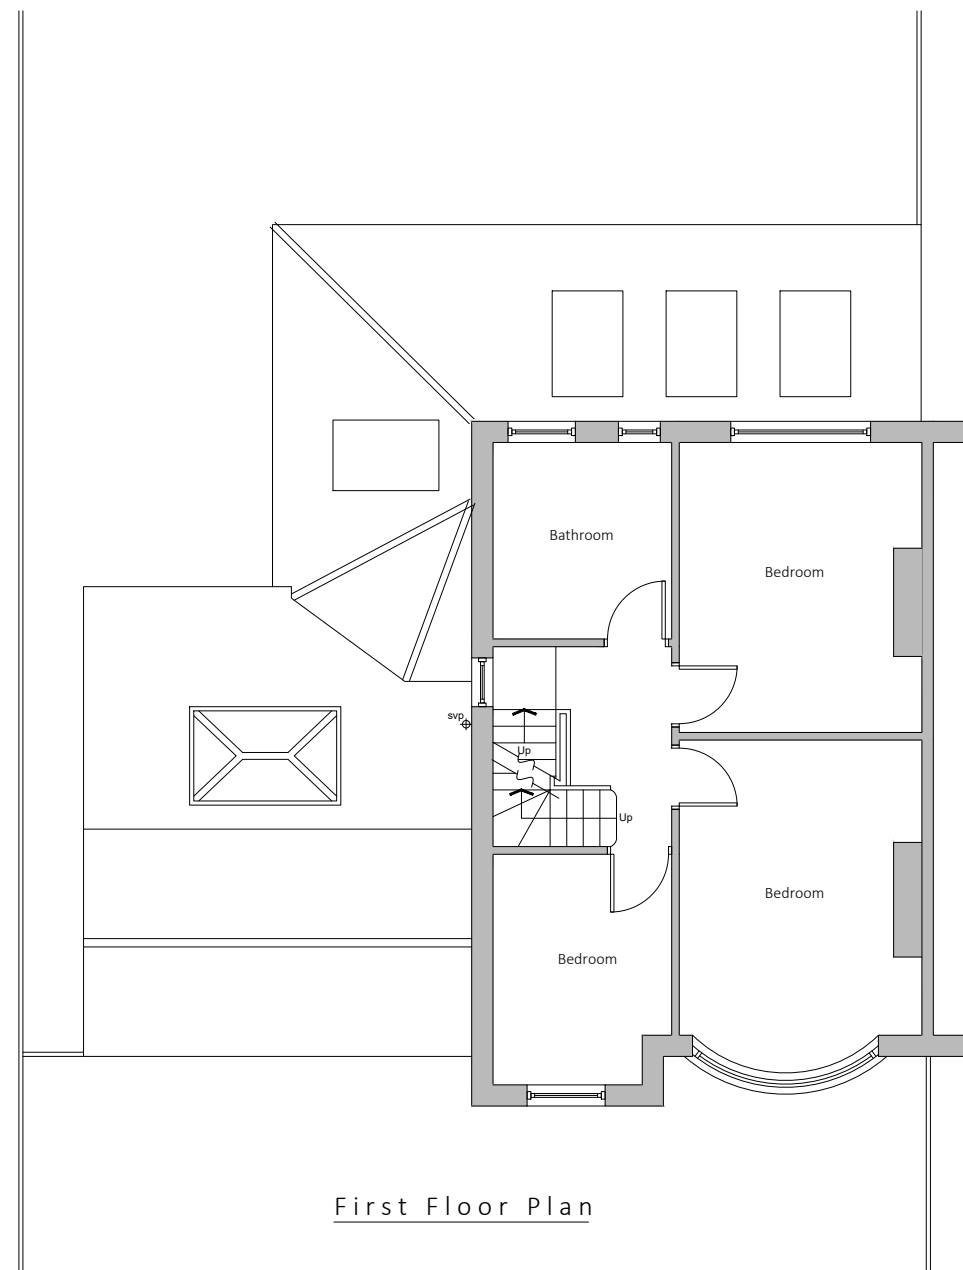

First Floor Plan

Existing drainage to be checked before construction commences and Architect informed of discrepancies from plans.

Contractors must check all dimensions on site and discrepancies to be reported immediately to the Architect before proceeding.

Assumed direction of joists marked on plan. Contractor must inspect the building prior to site start and inform Architect of any discrepancies prior to site start.

All new timber sizes to be checked and approved by building control prior to site start.

Dashed line indicates steel beam.

Hatched area indicates existing walls.

blu room
architecture

Project: 31 Brooklawn Drive
Didsbury

Drawing: Proposed Plans

Project Ref: 22/007

Scale: 1:100


Drawn: IG

Date: March 2022

Drawing No: 04

Revision: /

DRAWINGS NOT TO BE SCALED FROM - ONLY USE DIMENSIONS INDICATED

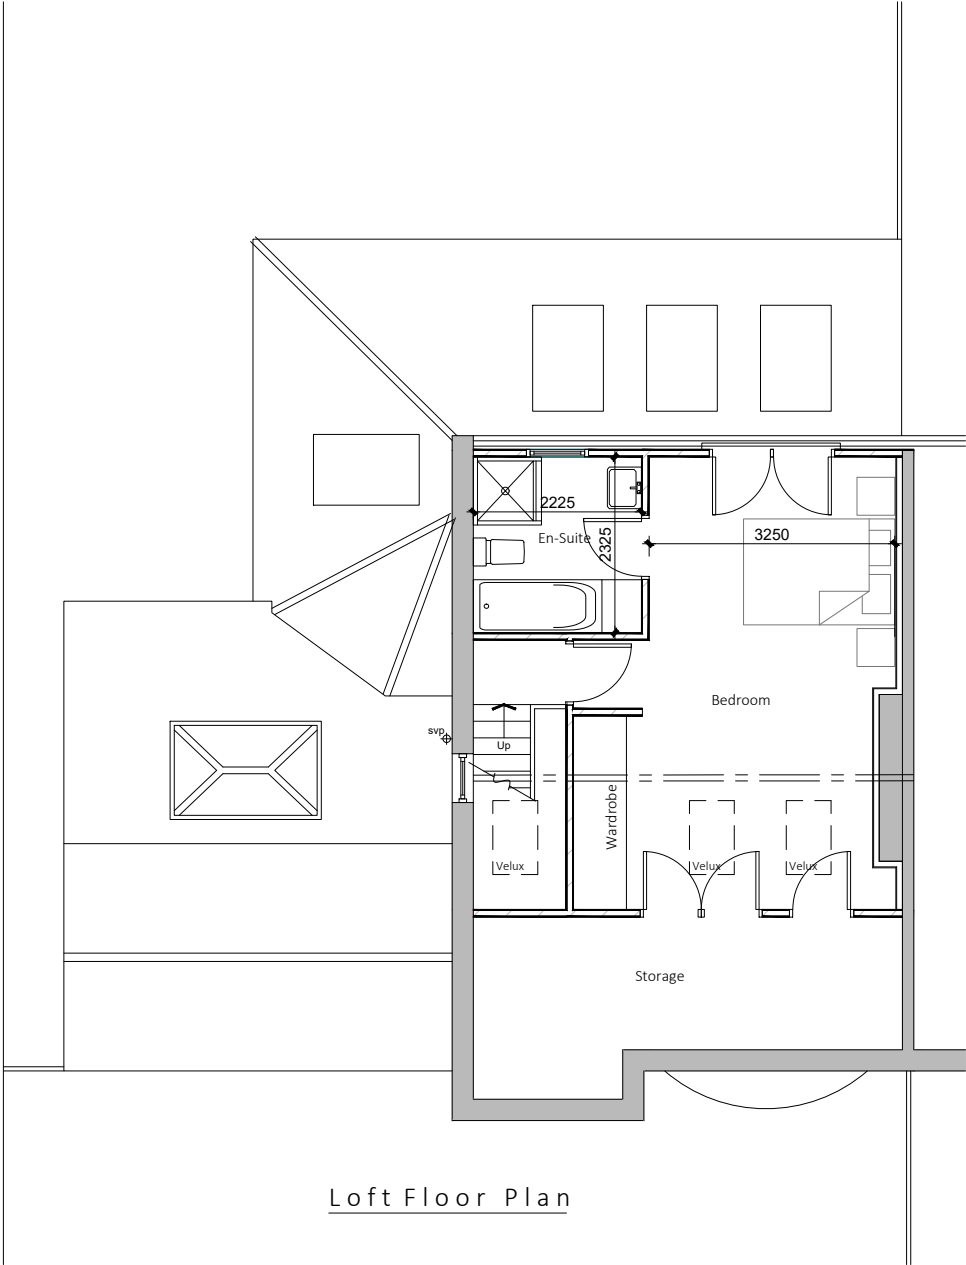

Existing drainage to be checked before construction commences and Architect informed of discrepancies from plans.

Contractors must check all dimensions on site and discrepancies to be reported immediately to the Architect before proceeding.

Assumed direction of joists marked on plan. Contractor must inspect the building prior to site start and inform Architect of any discrepancies prior to site start.

All new timber sizes to be checked and approved by building control prior to site start.

Dashed line indicates steel beam.

Hatched area indicates existing walls.



Project: 31 Brooklawn Drive Didsbury	
Drawing: Proposed Plans	
Project Ref: 22/007	Drawing No: 05
Scale: 1:100	
Drawn: IG	Revision: /
Date: March 2022	




Front Elevation



Side Elevation



Rear Elevation

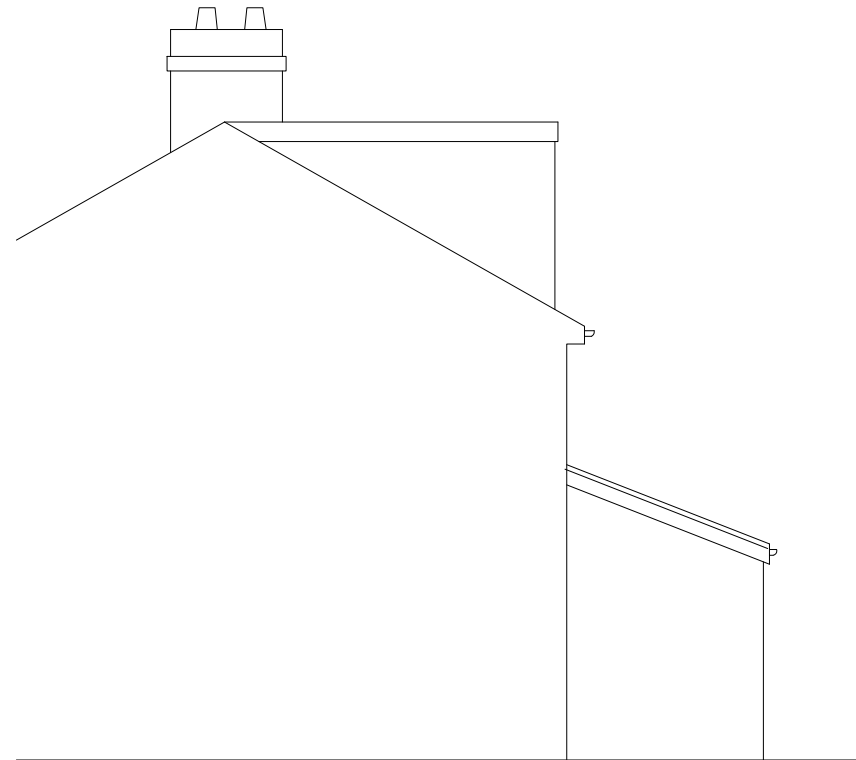

Side Elevation

Existing drainage to be checked before construction commences and Architect informed of discrepancies from plans.

Contractors must check all dimensions on site and discrepancies to be reported immediately to the Architect before proceeding.

Assumed direction of joists marked on plan. Contractor must inspect the building prior to site start and inform Architect of any discrepancies prior to site start.

All new timber sizes to be checked and approved by building control prior to site start.

blu room
architecture

Project: 31 Brooklawn Drive
Didsbury

Drawing: Proposed Elevations

Project Ref: 22/007	Drawing No: 06
Scale: 1:100	
Drawn: IG	Revision: /
Date: March 2022	