



ISLINGTON WHARF LOCKS
GT ANCOATS
MANCHESTER

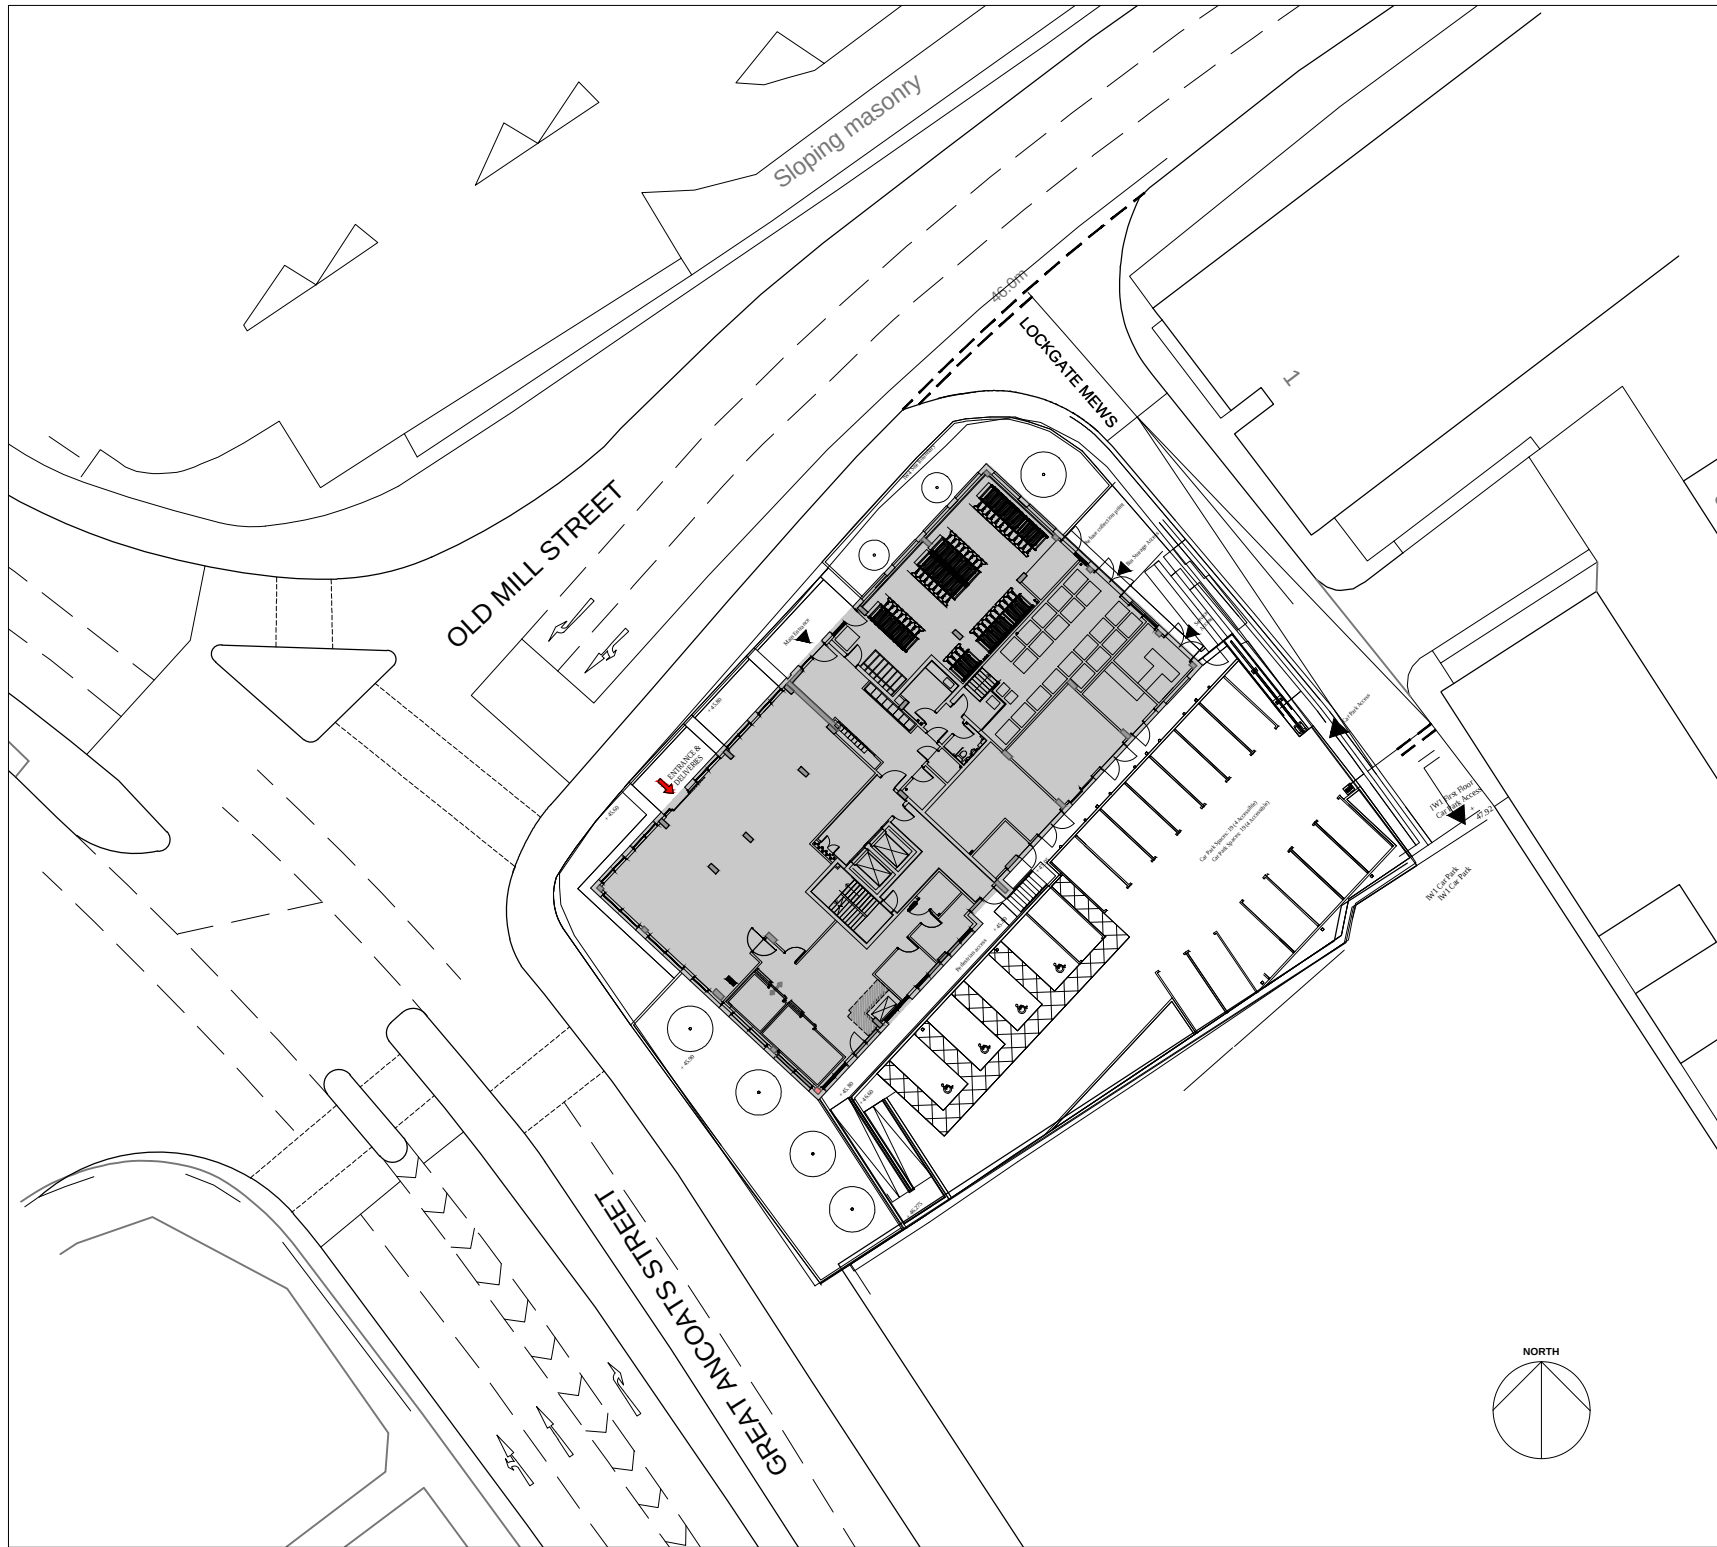


EXISTING SITE PLAN - Scale 1:500 @ A1

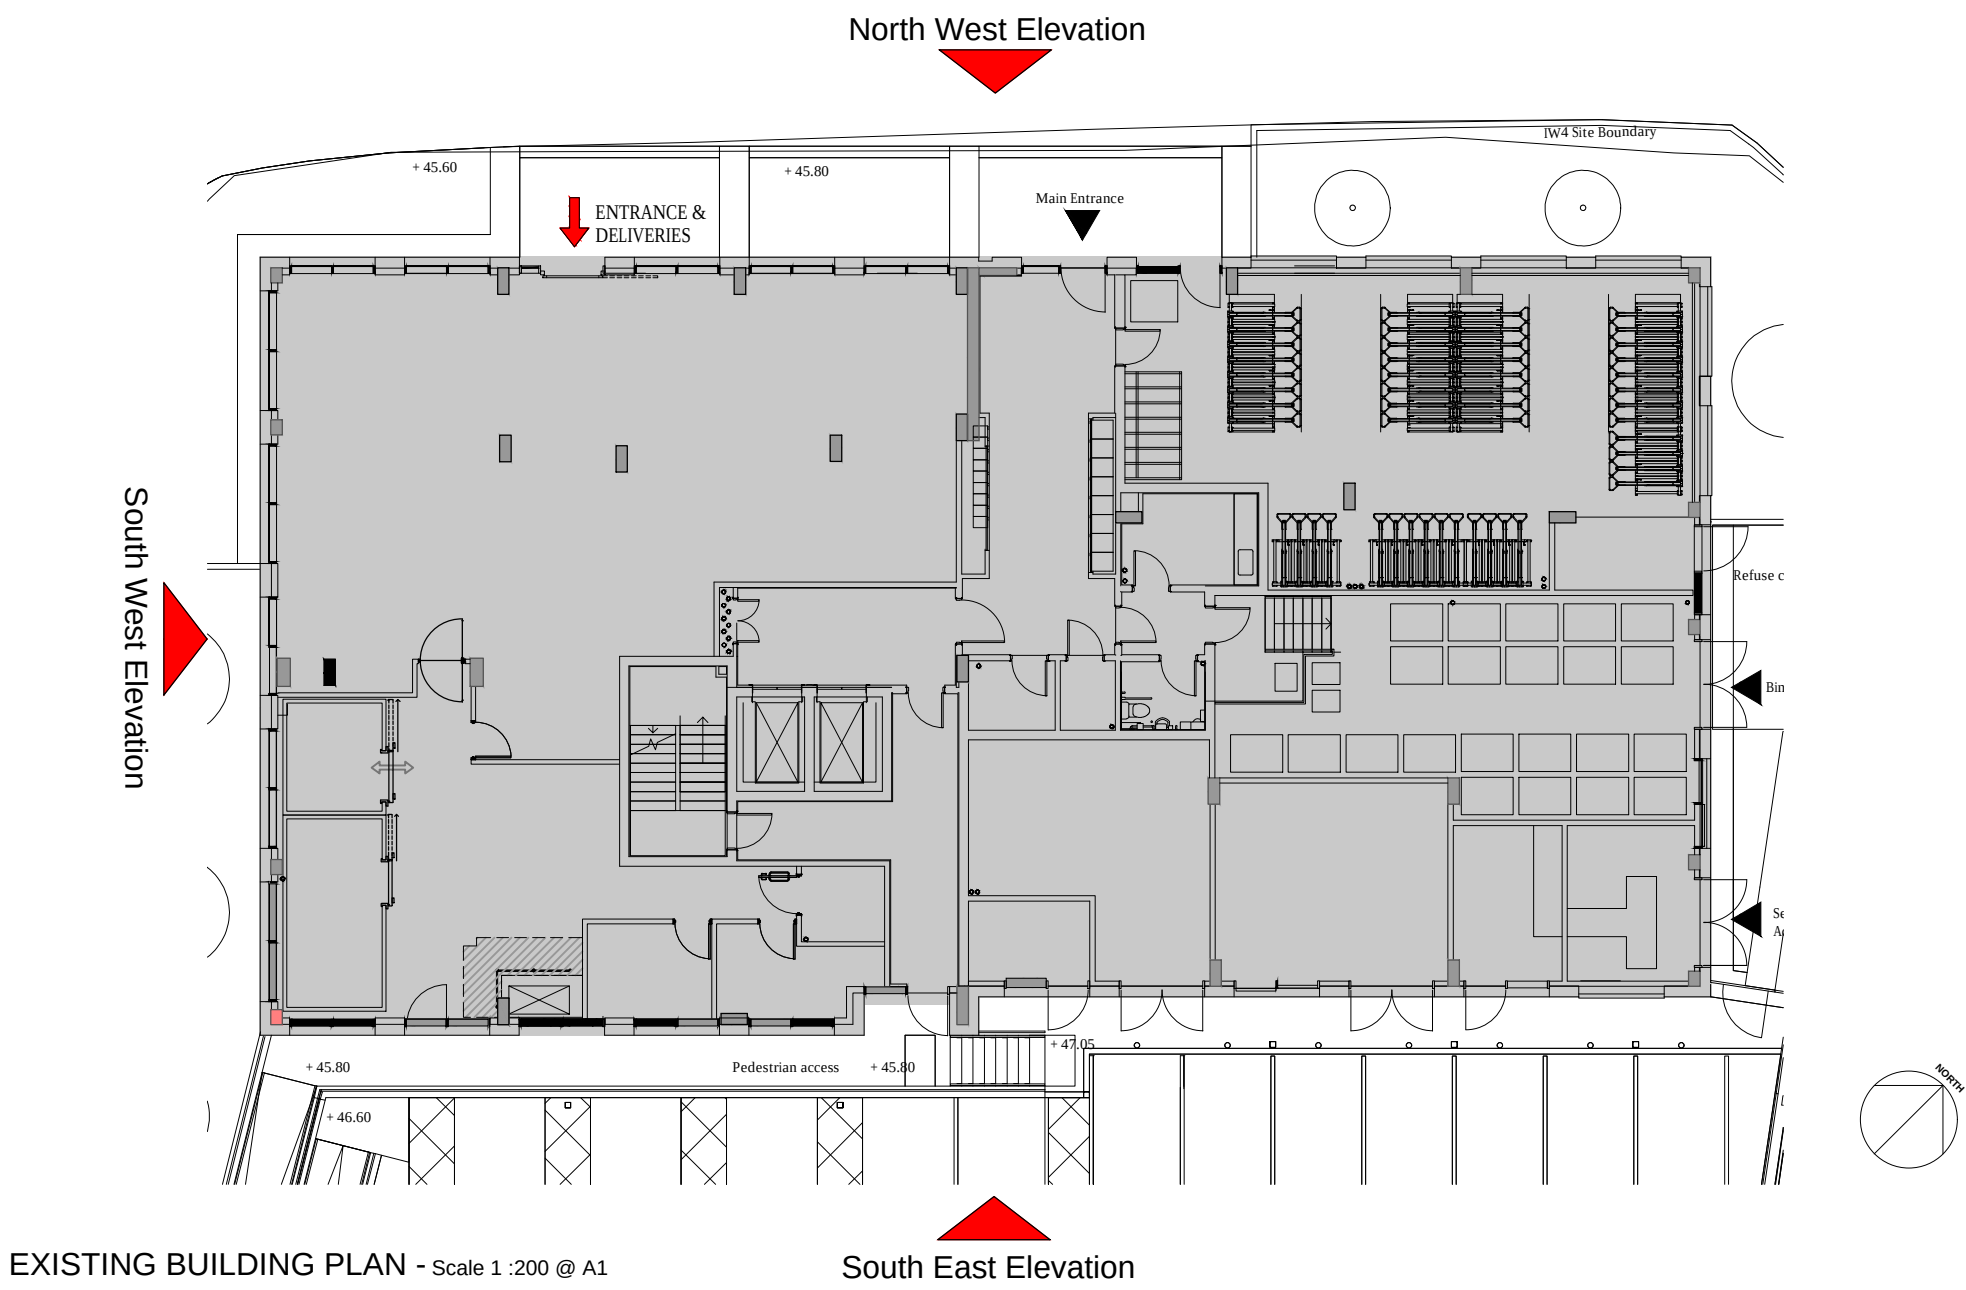


EXISTING BUILDING PLAN - Scale 1:200 @ A1



EXISTING NORTH WEST ELEVATION - Scale 1:200 @ A1

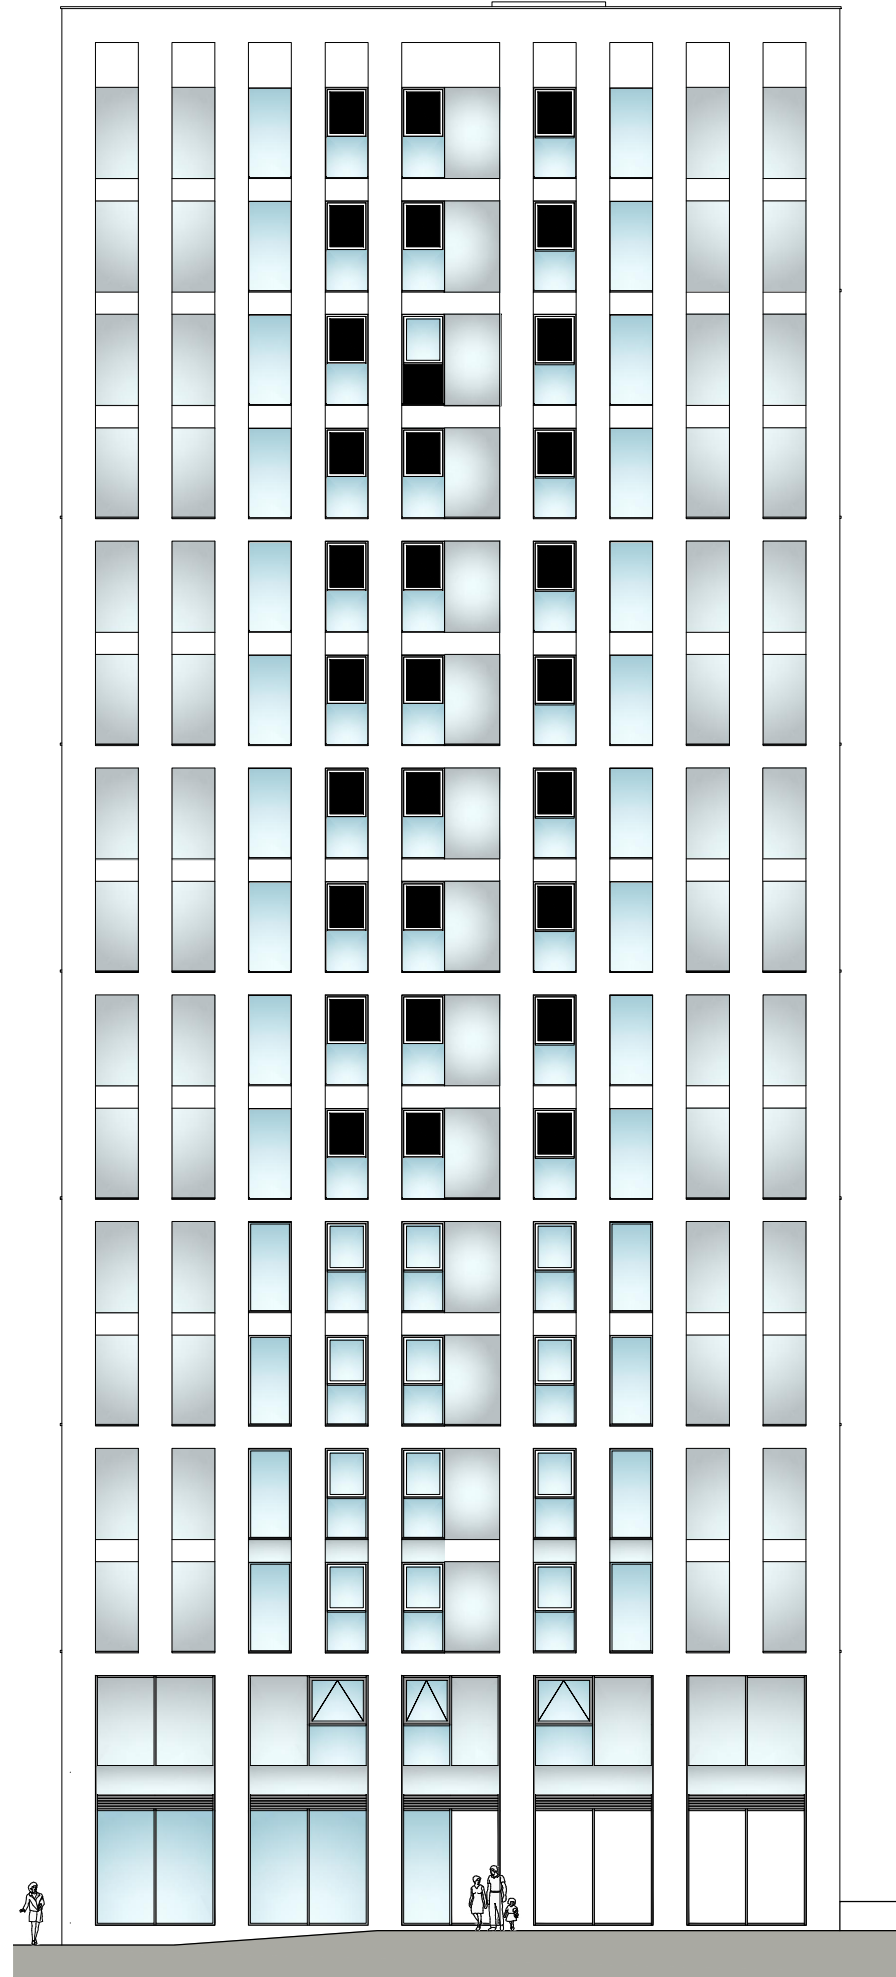

EXISTING SOUTH WEST ELEVATION - Scale 1:200 @ A1

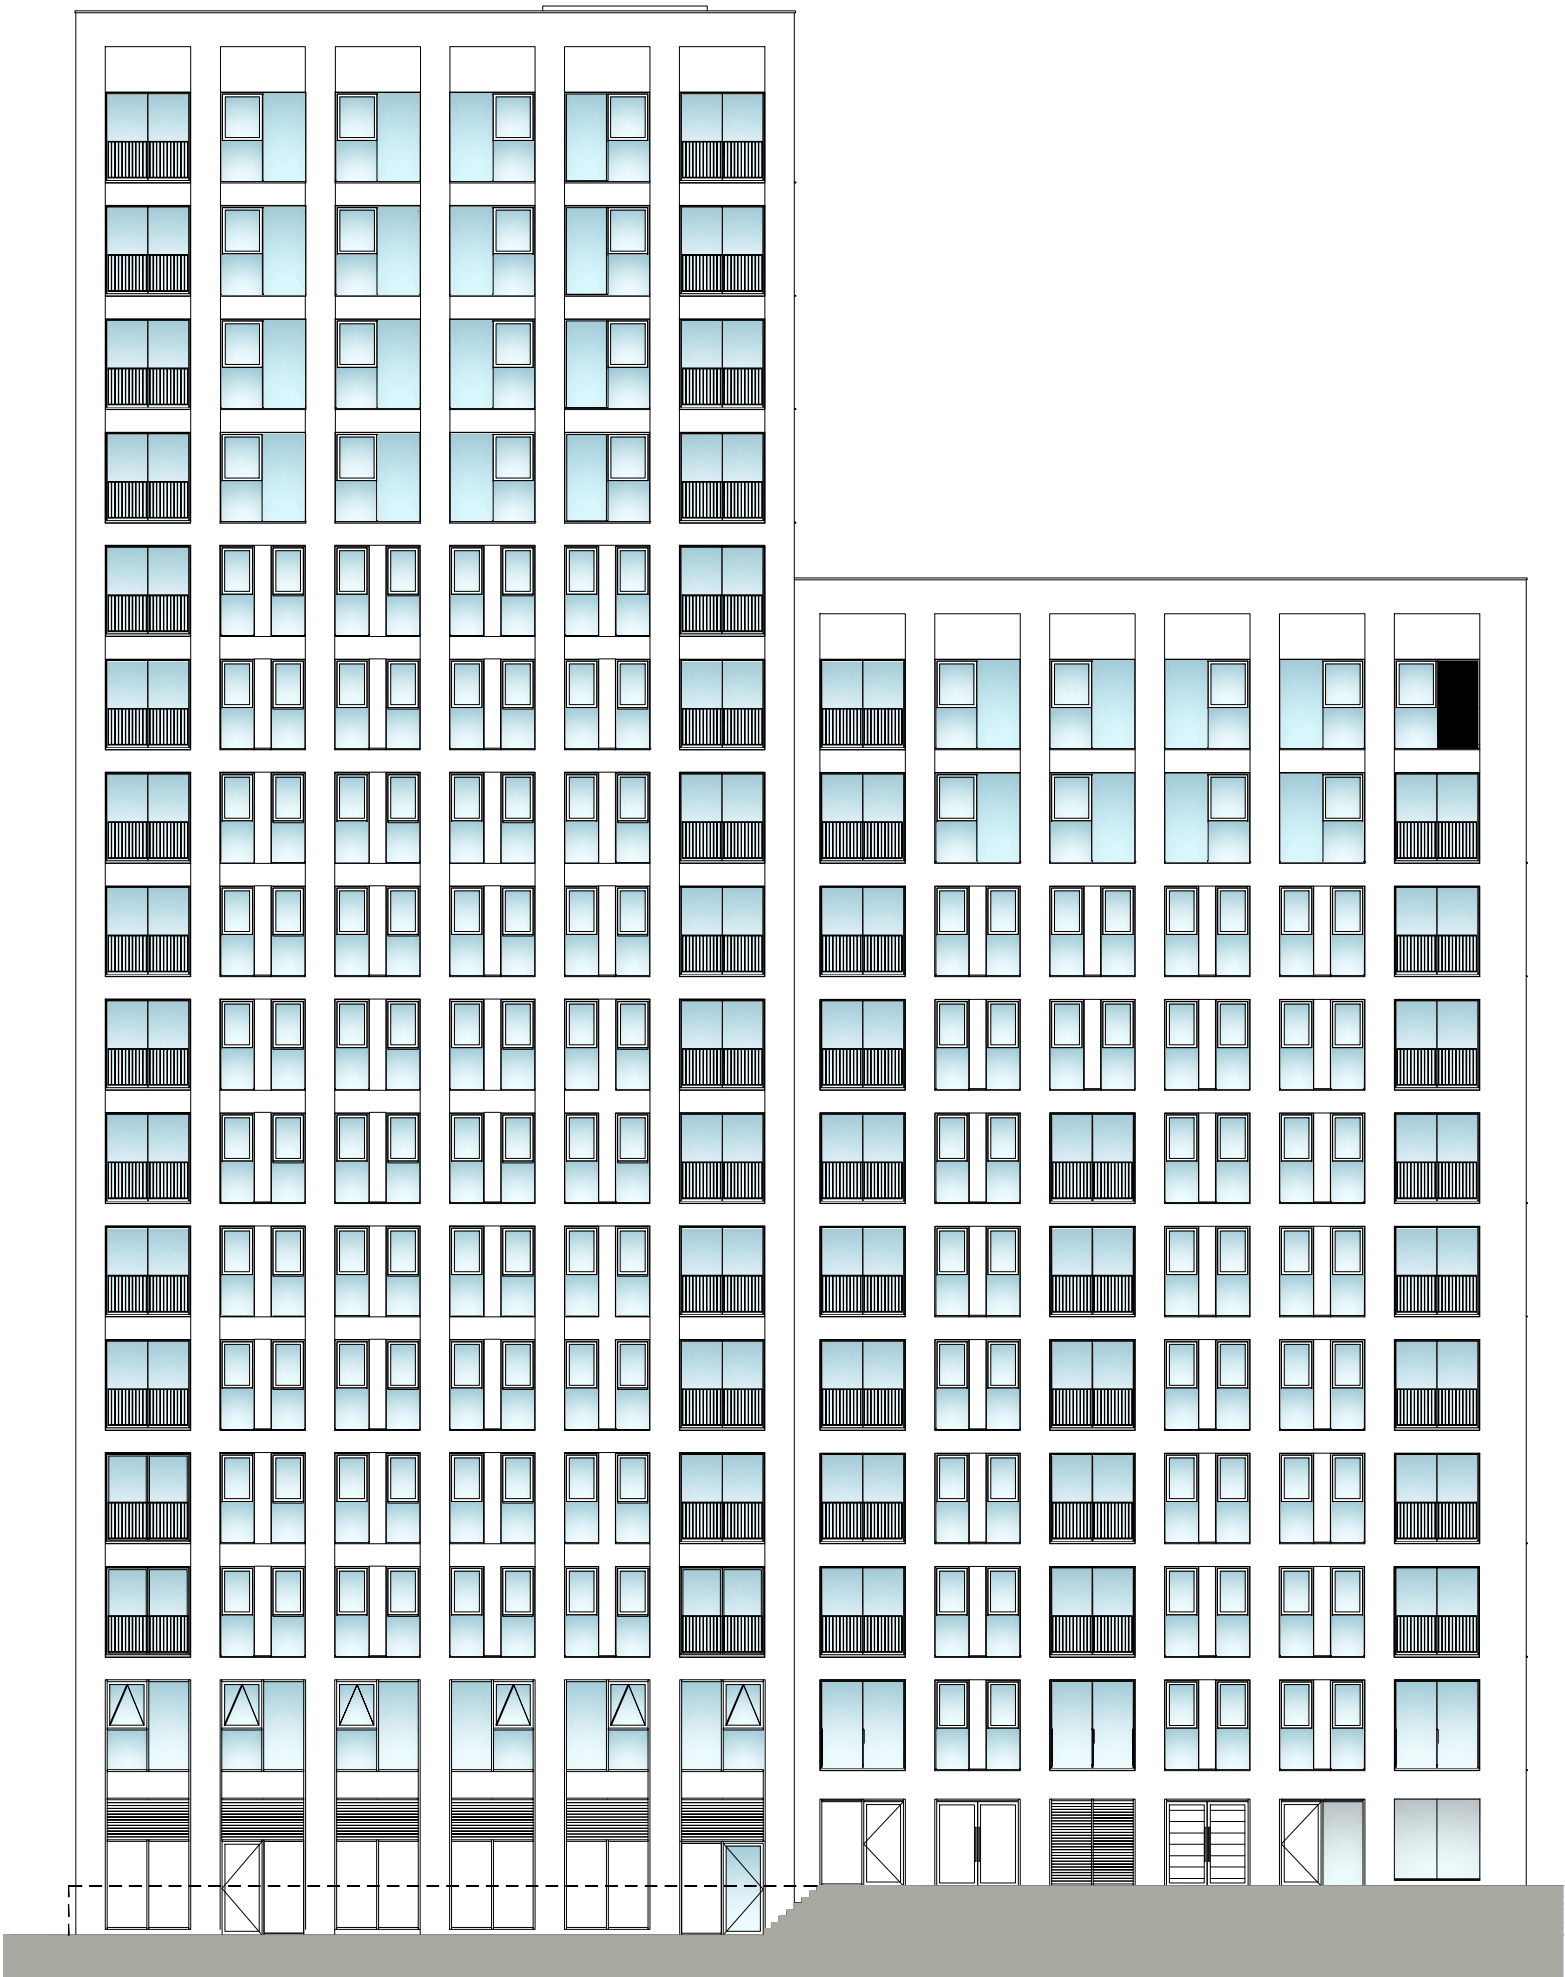

EXISTING SOUTH EAST ELEVATION - Scale 1:200 @ A1