
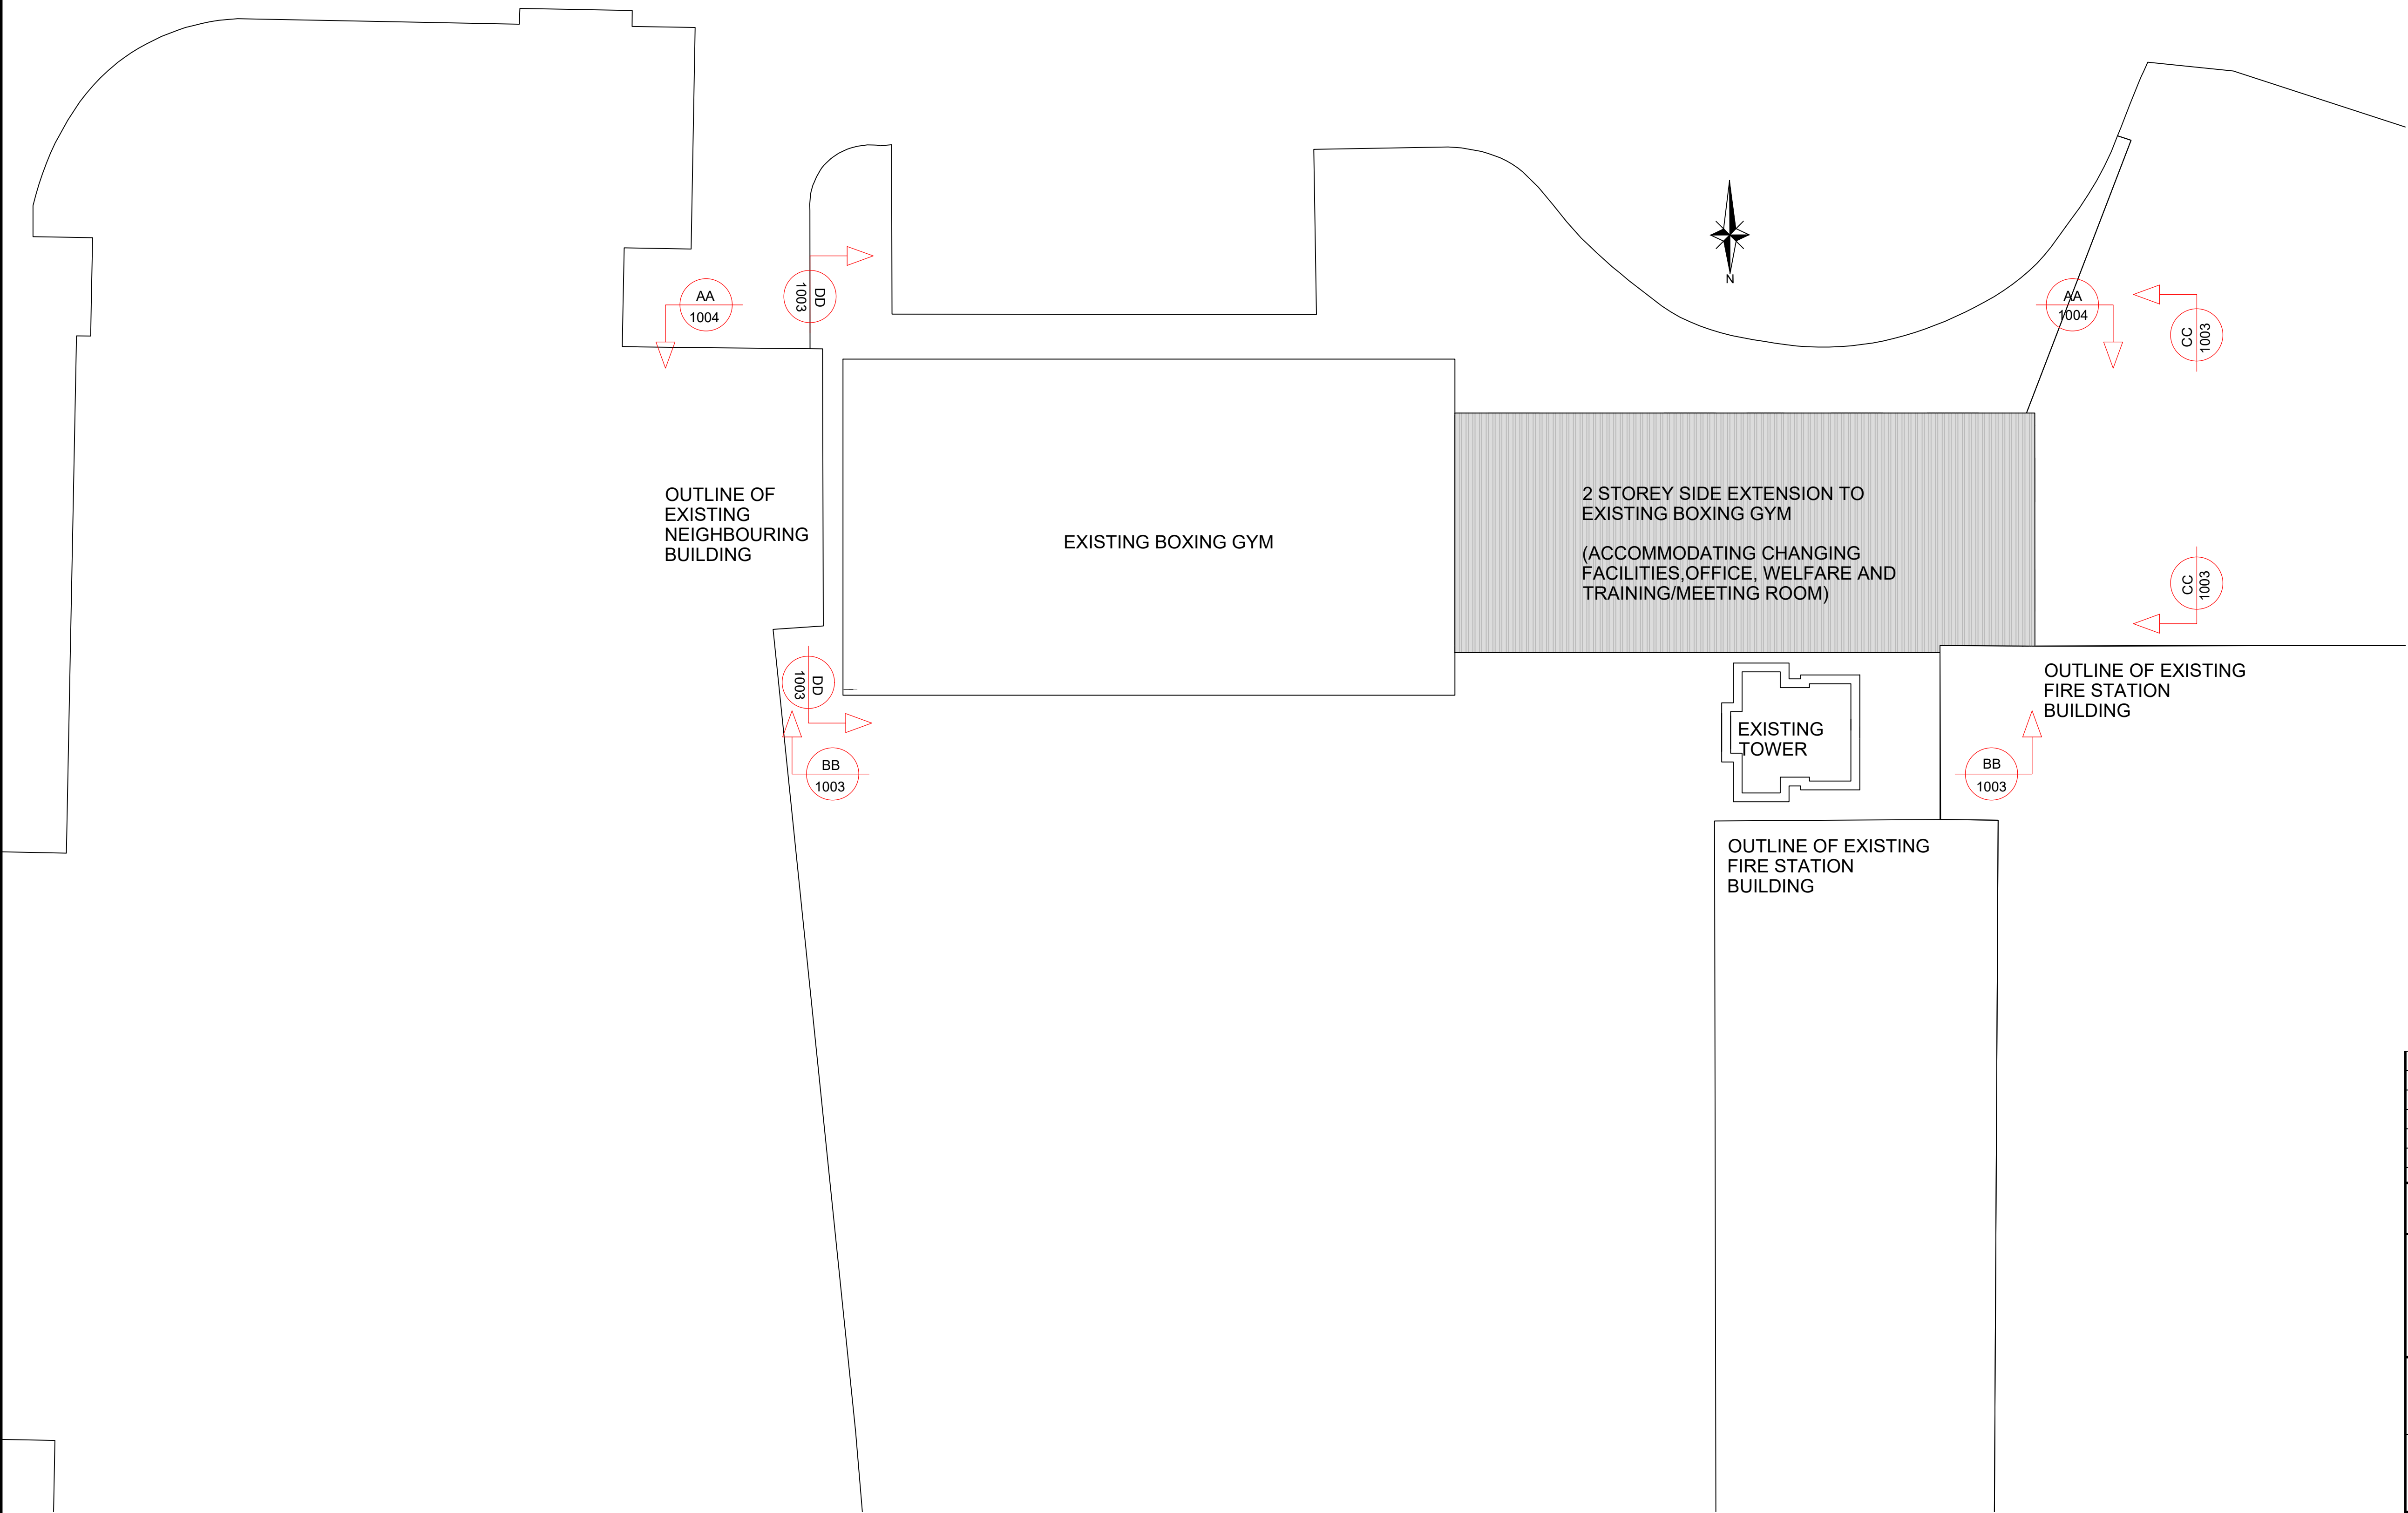


1. ALL DIMENSIONS ARE IN MILLIMETRES AND LEVELS IN METERS UNLESS OTHERWISE SPECIFIED. ALL MEASUREMENTS SHOULD BE VERIFIED ON SITE PRIOR TO WORKS BEING UNDERTAKEN
2. THIS DRAWING IS TO BE READ IN CONJUNCTION WITH ALL OTHER RELATED DRAWINGS AND SPECIFICATIONS.

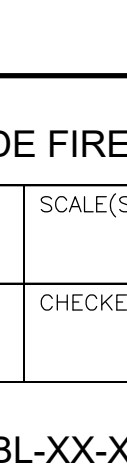

PROPOSED SITE PLAN
SCALE 1:100

P02	MAY'22	AD	GENERAL AMENDMENTS					SH	SH
P01	NOV'21	ES	FIRST ISSUE FOR COMMENTS					SH	SH
REV.	DATE	DRAWN	DESCRIPTION					CHKD	APPRD
STATUS DESCRIPTION								STATUS	
FOR PLANNING								S2	
HBIL Brook House Weybrook Road, Manchester M19 2QD +44 (0)161 432 9977 www.hbl.ltd Consulting Civil & Structural Engineers 									
PROJECT									
MOSS SIDE FIRE STATION BOXING CLUB									
DRAWING TITLE									
PROPOSED SITE PLAN									
CLIENT									
MOSS SIDE FIRE STATION BOXING CLUB									
HBL REF.		SCALE(S)		DATE					
5468		1:100		DEC'21					
DRAWN		CHECKED		APPROVED					
ES		SH		SH					
DRAWING No.								REV.	
5468-HBL-XX-XX-DR-S-1005								P02	