
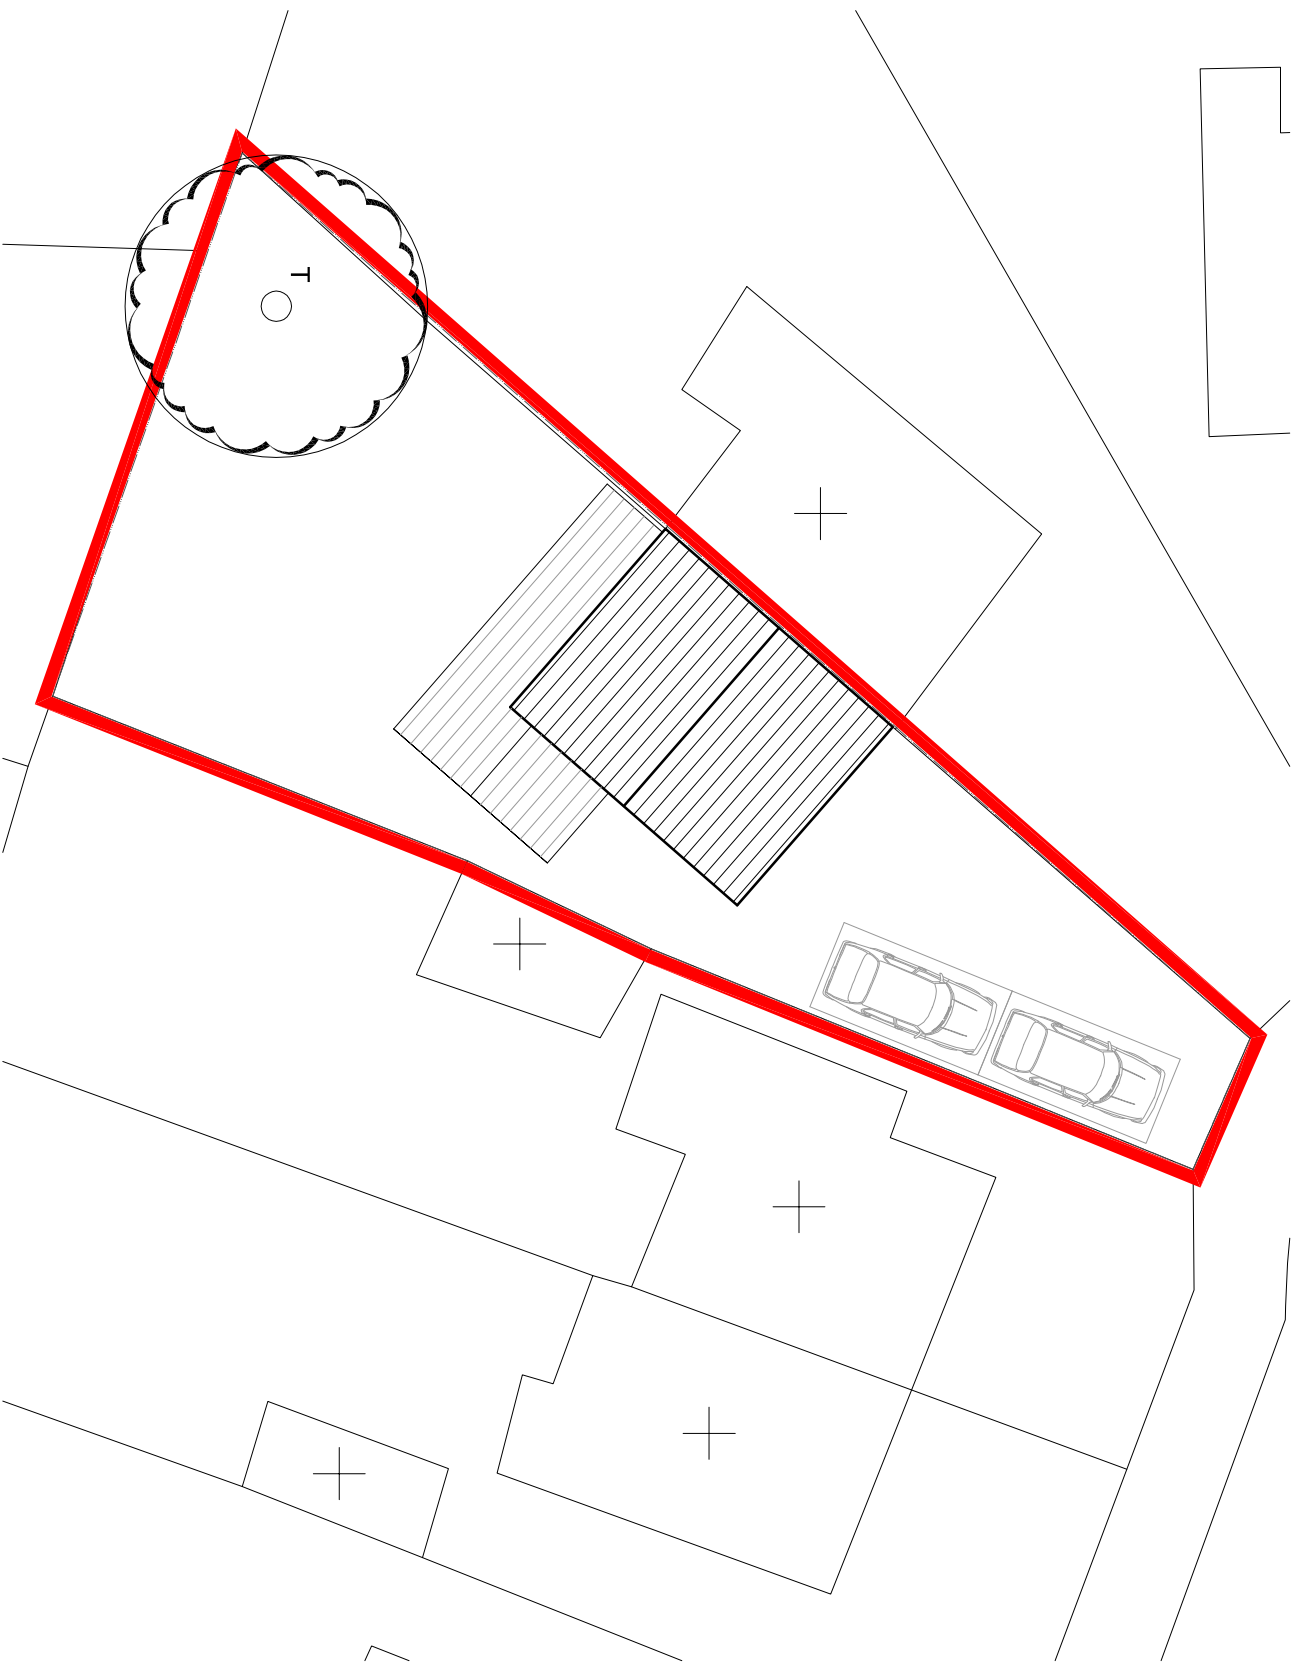


DWG No.		M19 1QH/13/03 Rev A
TITLE		Proposed Block Plan, Roof Plan & Site Plan
PROJECT		Proposed Development to 13 Poplar Road Manchester M19 1QH
CLIENT		Mrs. L. Bray
DATE	12/11/2020	
SCALE AT A4		1 : 200

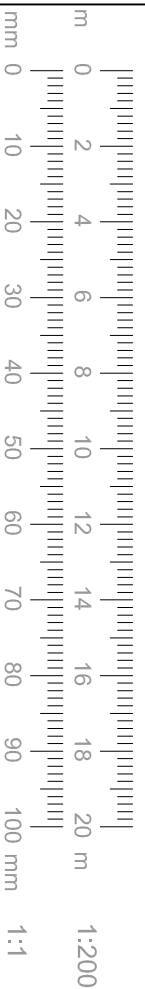

20 Elstree Court
Widnes WA8 3EP
Telephone 0151 420 7895